




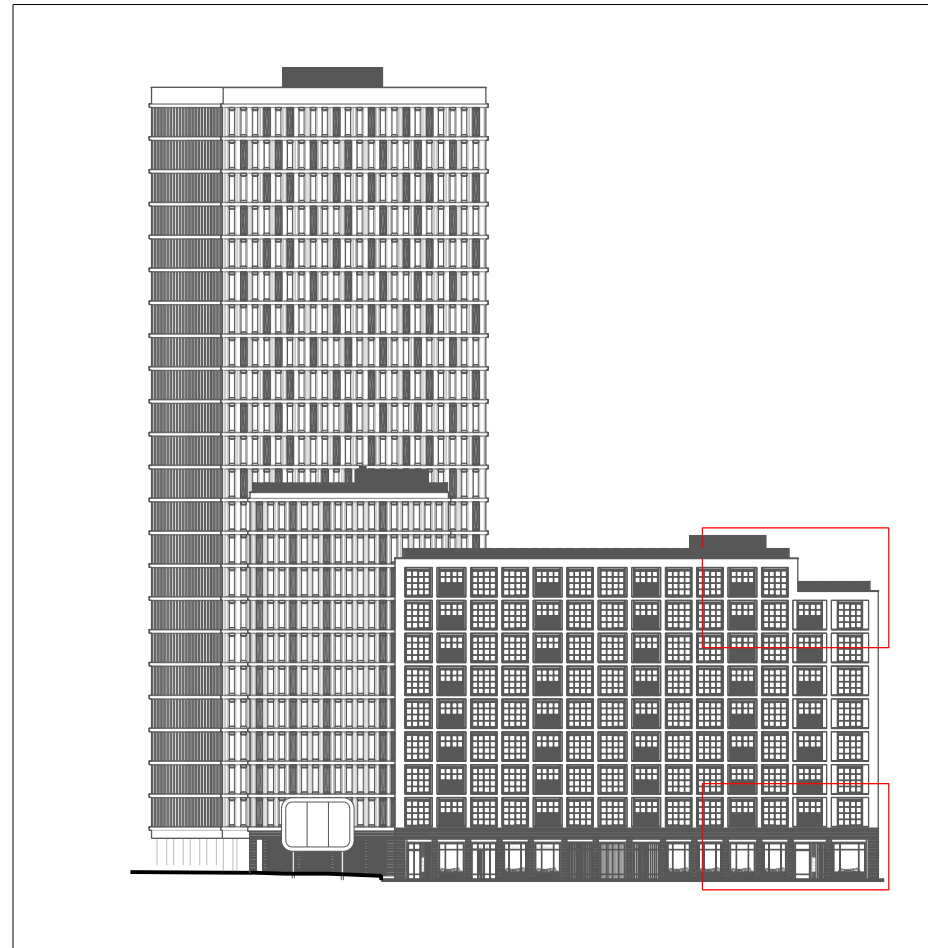

01 North Elevation
D-181 Detail Key

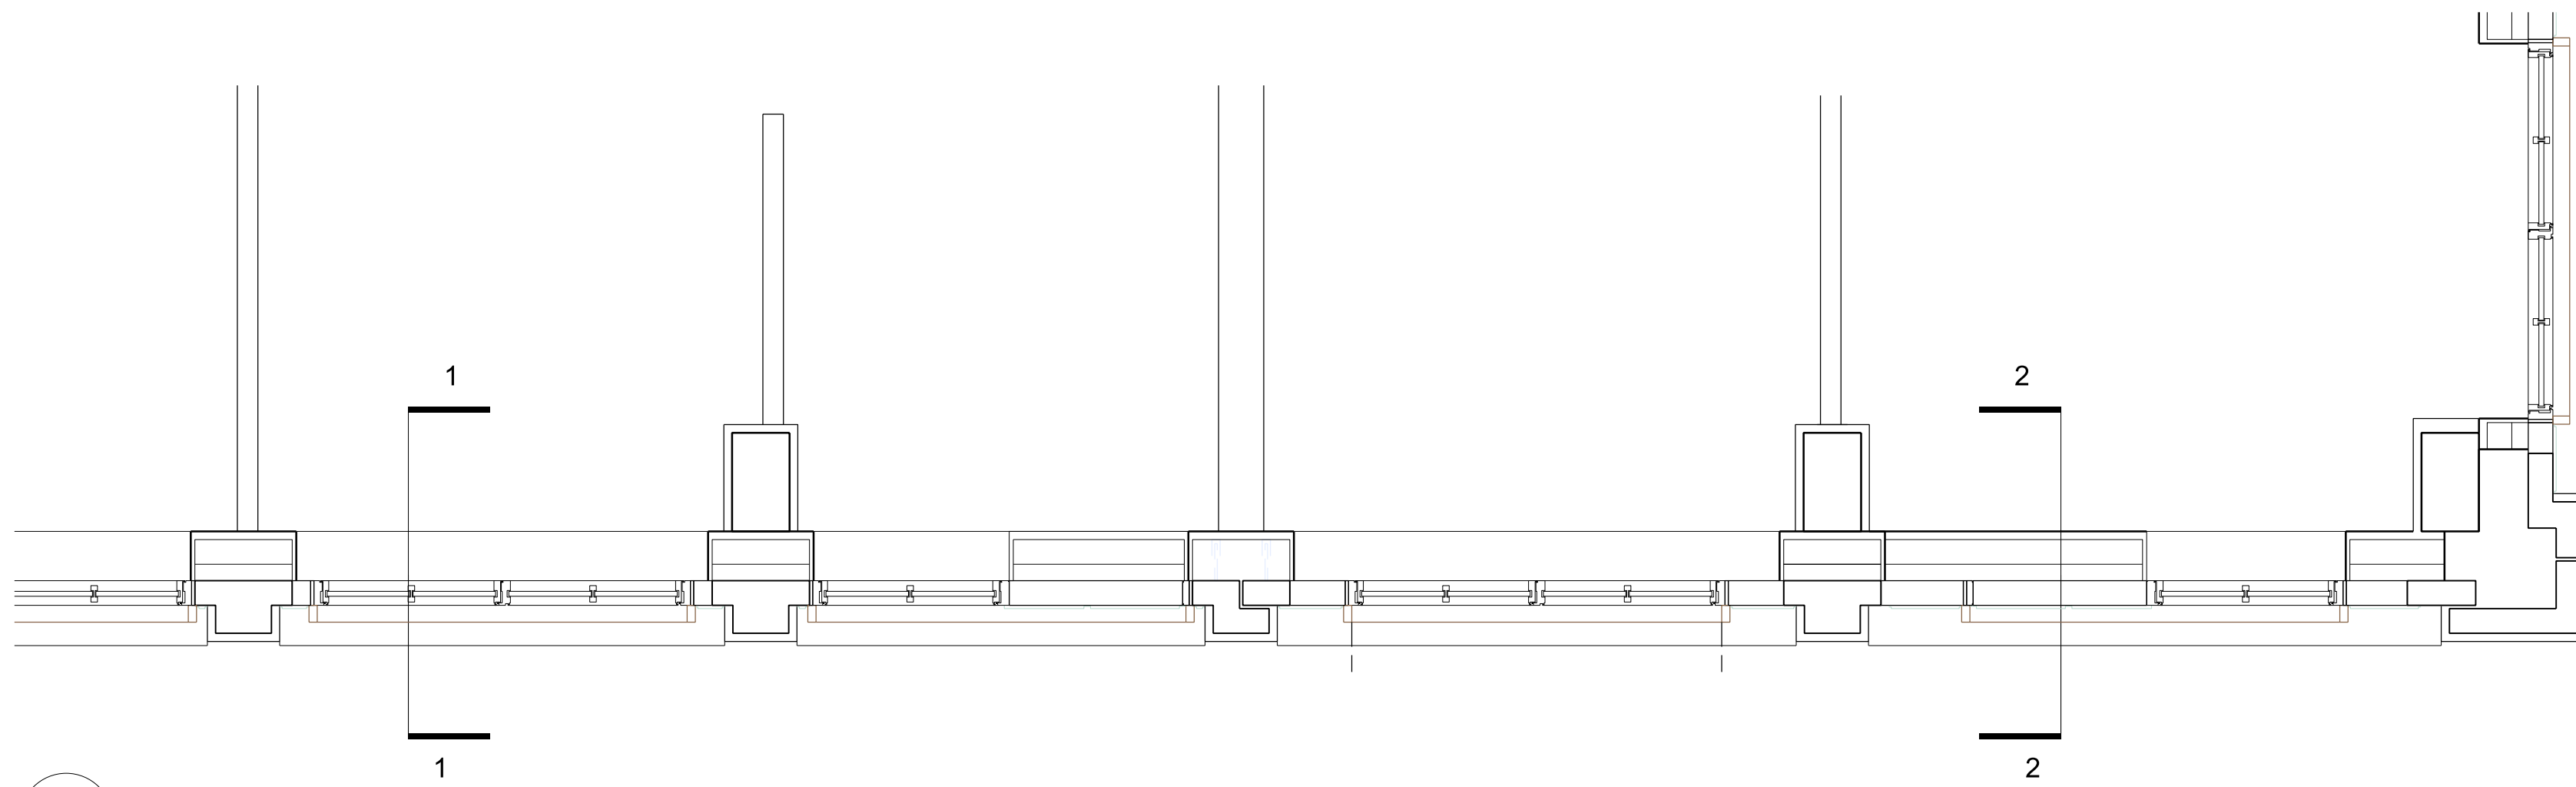


02 Plan
D-181 Brick surround warehouse bays

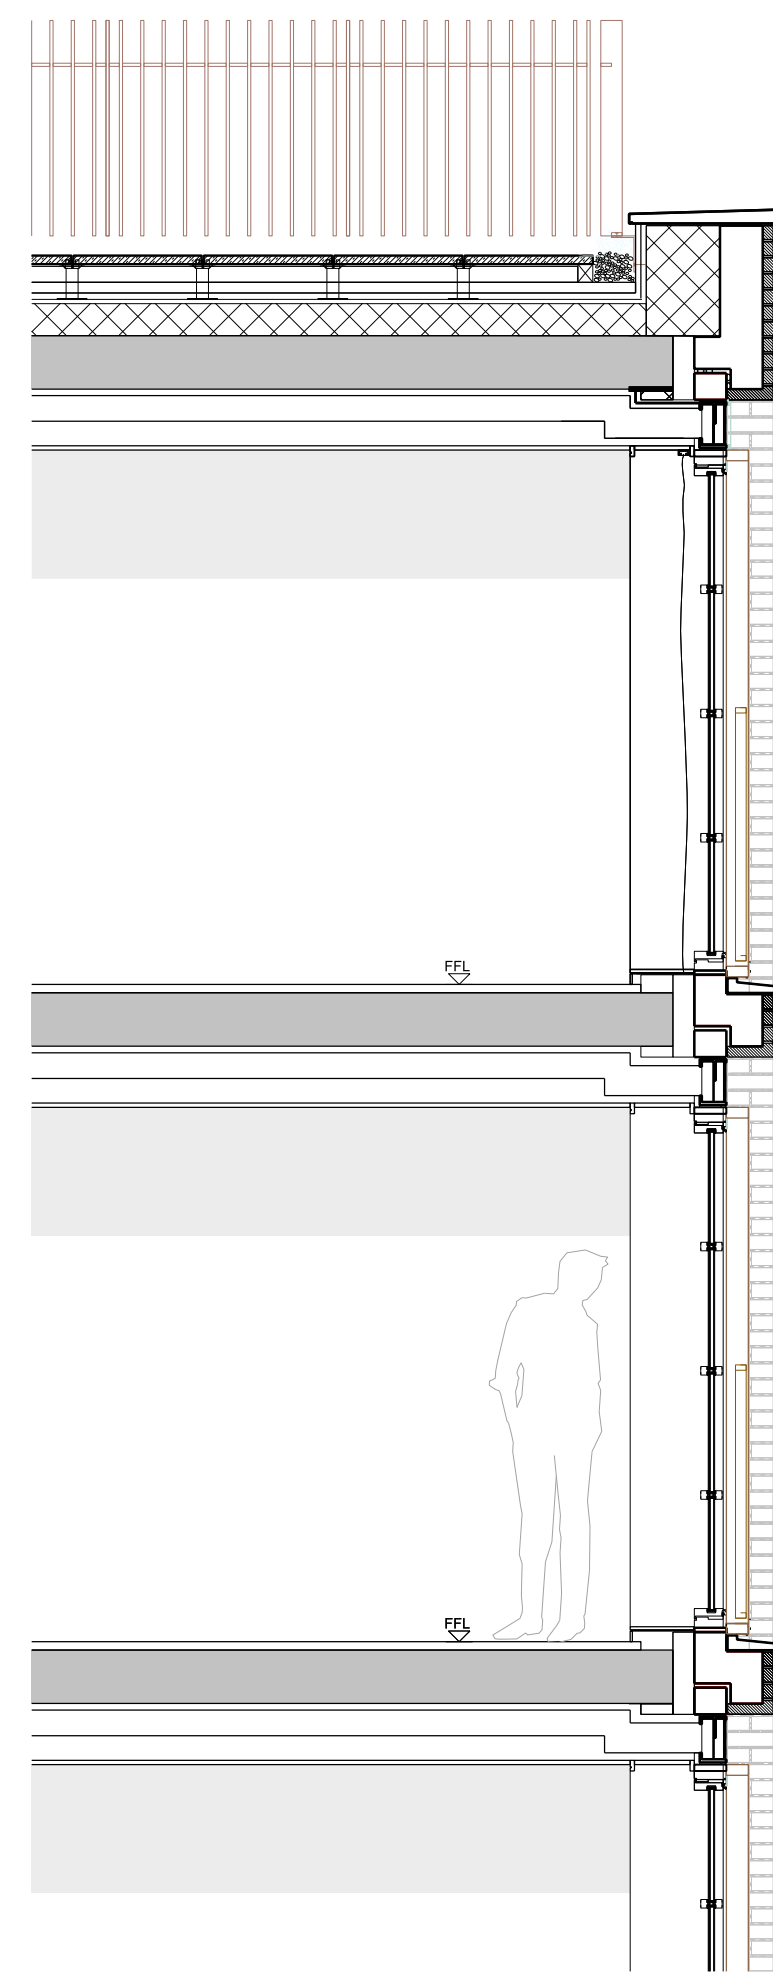

03 Section 11
D-181 Residents lounge and glazed warehouse bays




04 North Elevation
D-181 Brick surround warehouse bays

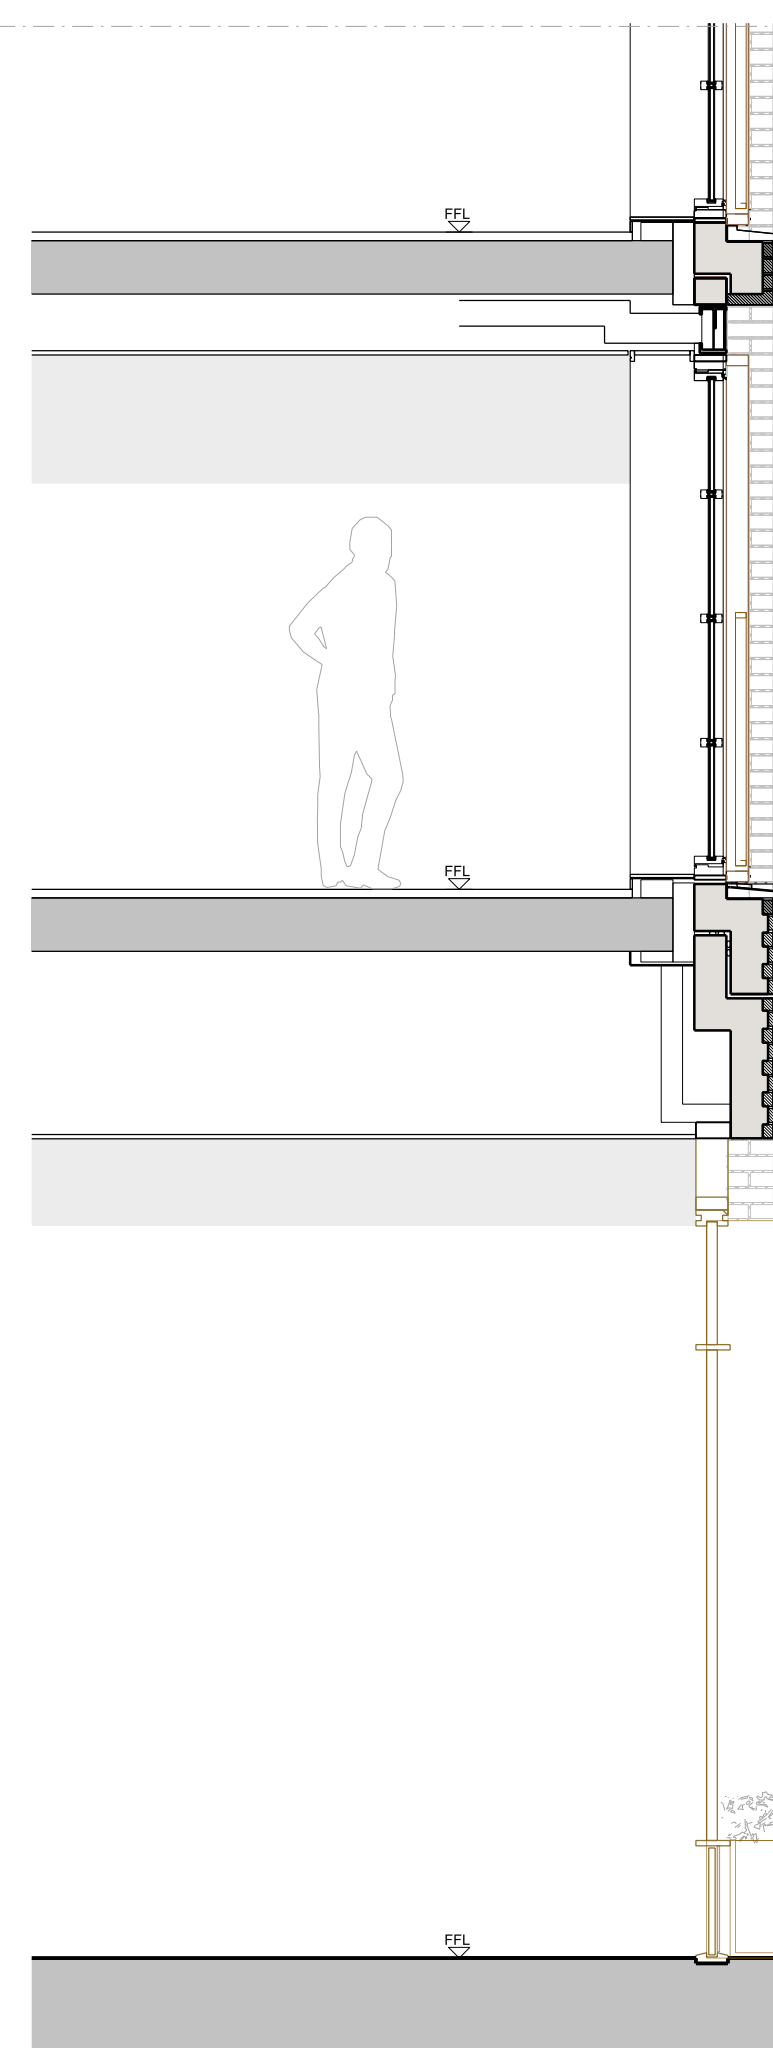

03 Section 11
D-181 Residents lounge and glazed warehouse bays




04 North Elevation
D-181 Brick surround warehouse bays

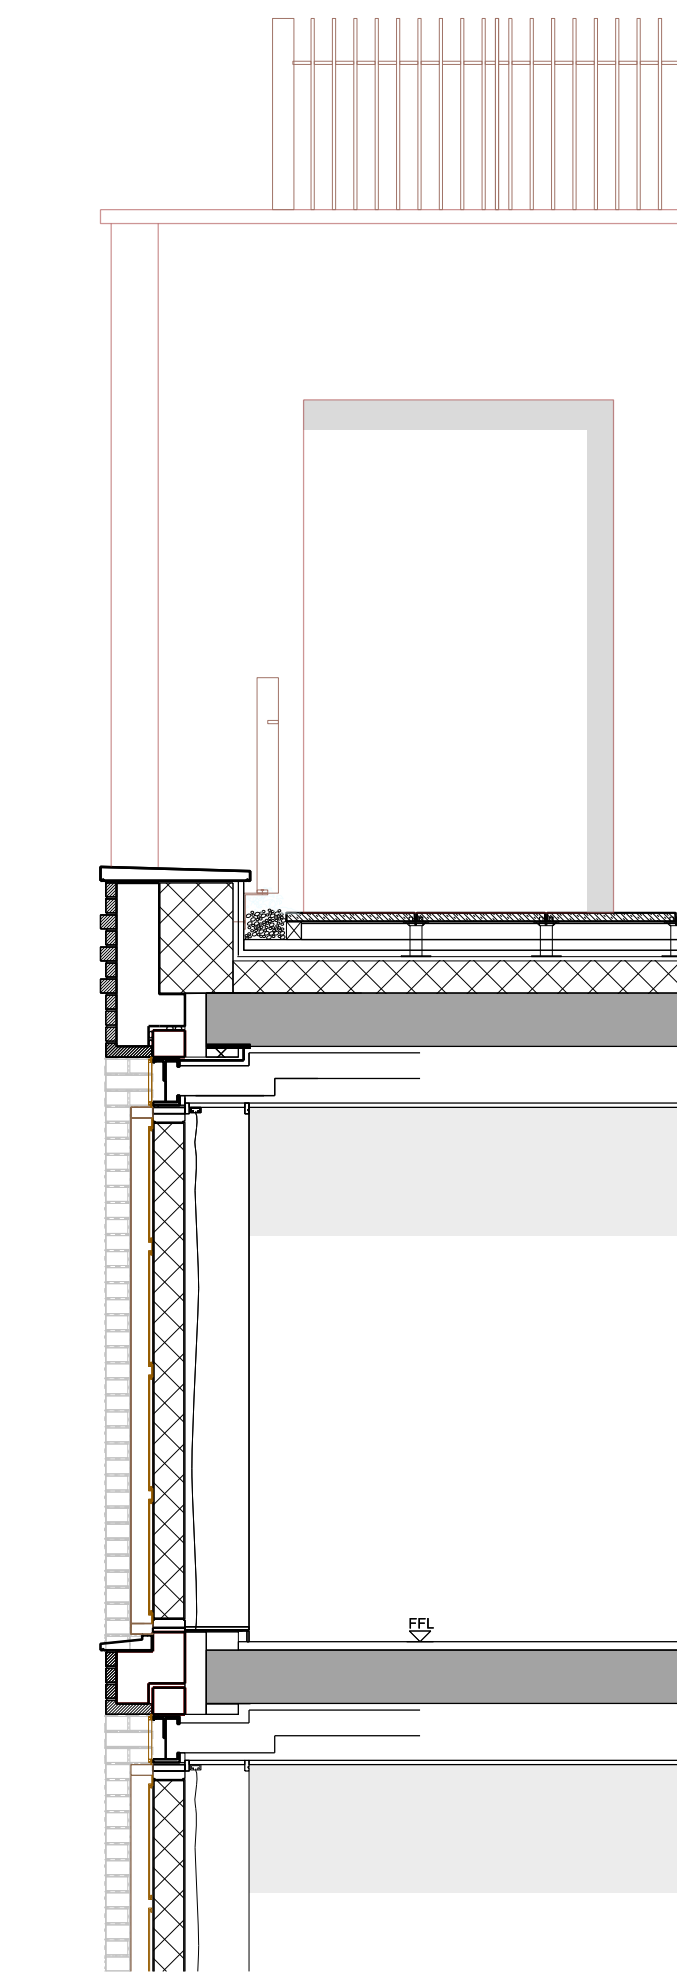

05 Section 22
D-181 Residents lounge and metal cassette warehouse bay

Note:
Whether in hardcopy or digital format, this drawing should not be used as a basis for measurement or setting-out unless specific dimensions have been provided. SimpsonHaugh and Partners will not be responsible for the accuracy of any dimension that is scaled or measured from this information.

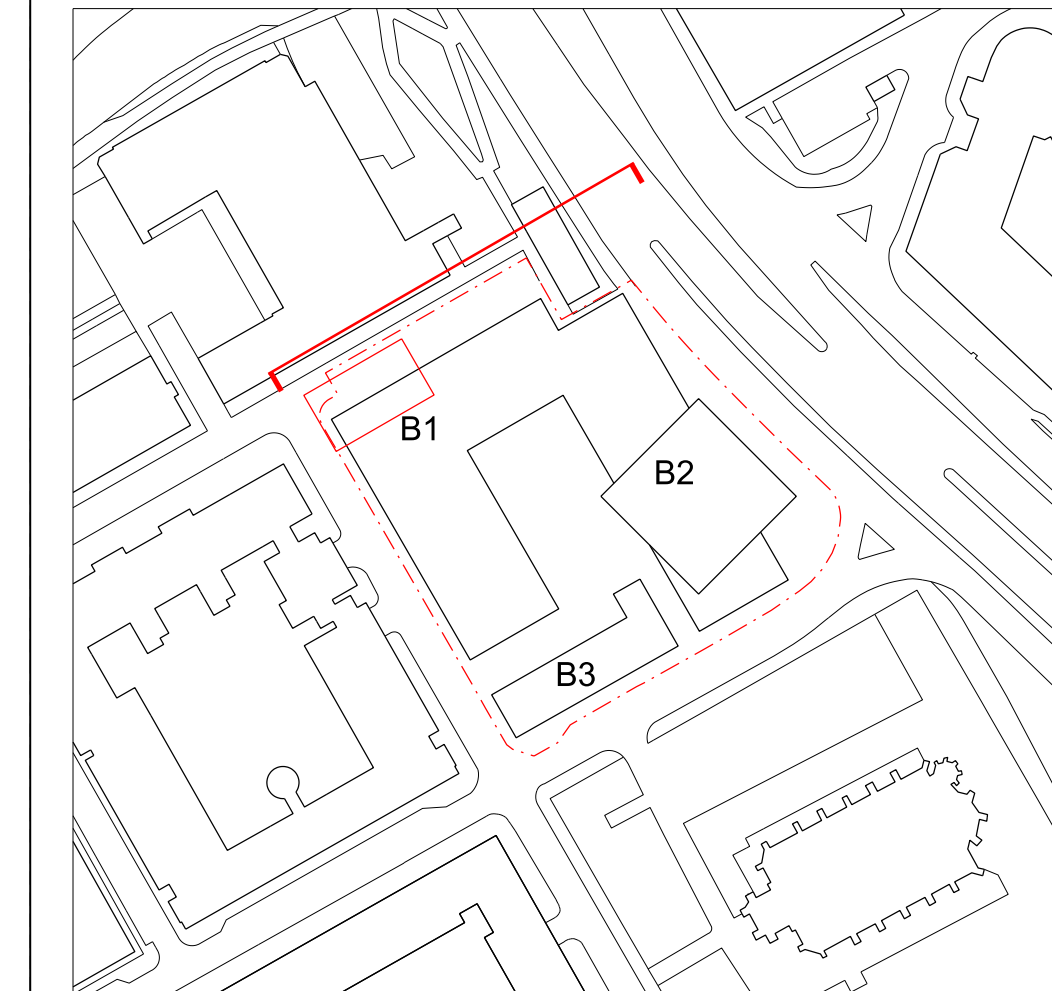

BUILDING 1 MATERIAL KEY

- 101 HAND CAST BRICK FINISH
To precast concrete panel (rich red blend)
- 102 BRONZE COLOURED METAL BAR BALUSTRADE
- 103 FULL HEIGHT GLASS DOOR IN METAL FRAME
- 104 BRONZE COLOURED METAL BAR JULIETTE BALUSTRADE
- 105 DARK BRONZE COLOURED METAL CASSETTE PANELS
- 106 HALF HEIGHT WINDOW IN METAL FRAME
- 107 METAL FRAMED GLASS GUARDING
- 108 HAND CAST BRICK FINISH
With intermittent projecting coursing (deep red blend)
- 109 RECESSED METAL CLADDING INSET
To ground floor expressed surround
- 110 METAL FRAMED WINDOWS
- 111 BRONZE COLOURED FEATURE METAL FINS AND METAL BACKING PANEL
- 112 BRONZE COLOURED FEATURE METAL FINS AND METAL PLANTER BOXES
- 113 RESIDENTIAL SIGNAGE
To be complimentary to feature metal fin design
- 114 BRONZE COLOURED METAL FIN ENTRANCE DOOR

1 0 1 2 3m

P2	April 2022	Planning Update
P1	03.04.2019	Planning Issue
Rev	Date	Description



Project Title
ARUNDEL STREET
MANCHESTER
M15 4JZ

Drawing Title
Proposed North Elevation
Building 1 Facade Study
General Arrangement
March 2019 Planning Application

Status
Planning

Job No
10090

Scale
1:50 - A1

Date
03/04/2019

Drawing No
10090-1903-A-G251-D-181

Revision
P2

simpsonhaugh

MANCHESTER
Riverside, 4 Commercial St
Manchester M15 4FQ
+44 (0)161 835 2345
www.simpsonhaugh.com

LONDON
5-8 Roberts Place
London EC1R 0BB
+44 (0)20 7549 4000
mail@simpsonhaugh.com