



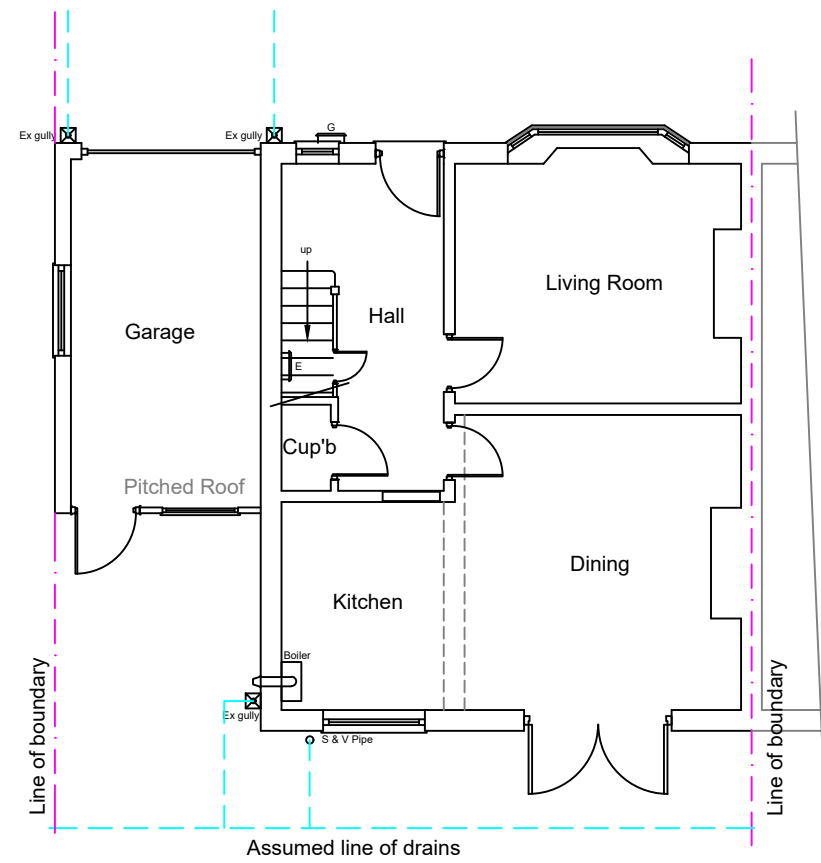

Existing Ground Floor Plan

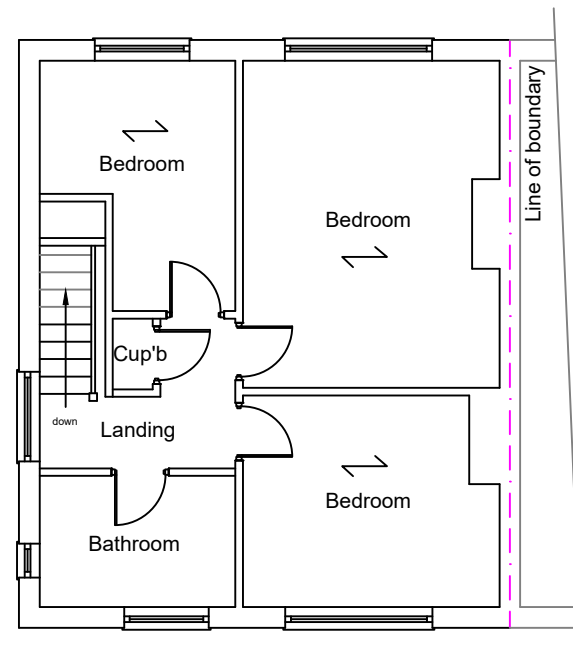


Existing First Floor Plan

1:100



Existing Front Elevation

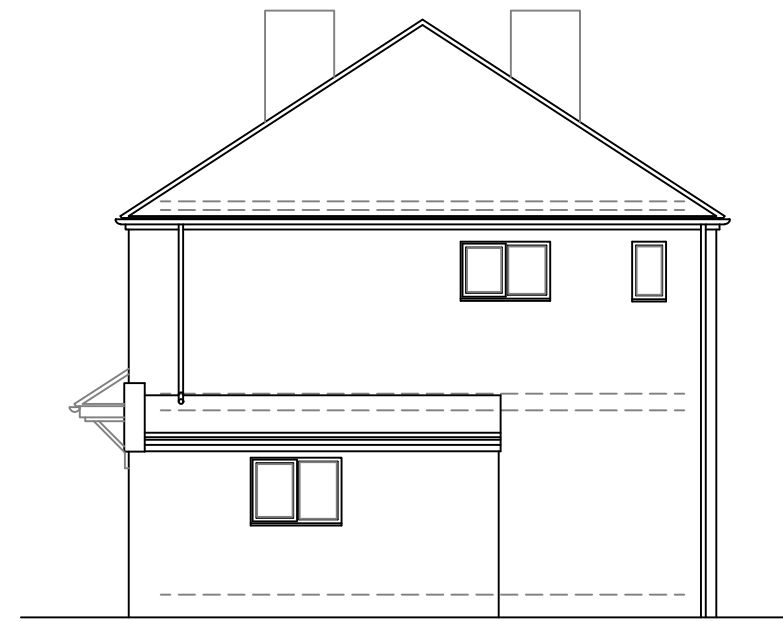


Existing Side Elevation




Existing Rear Elevation


1:100

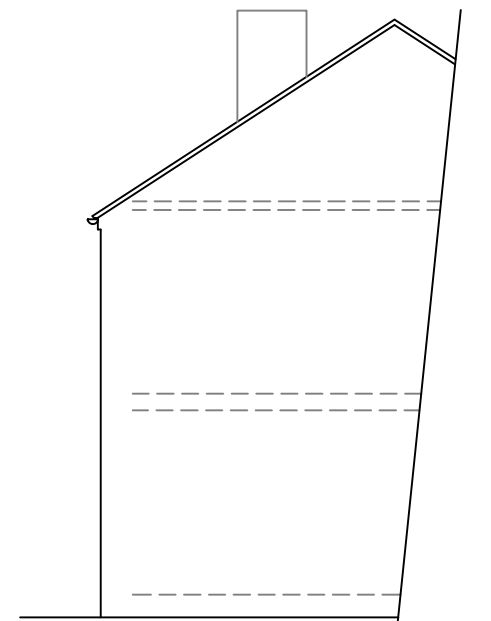


Existing Side Elevation

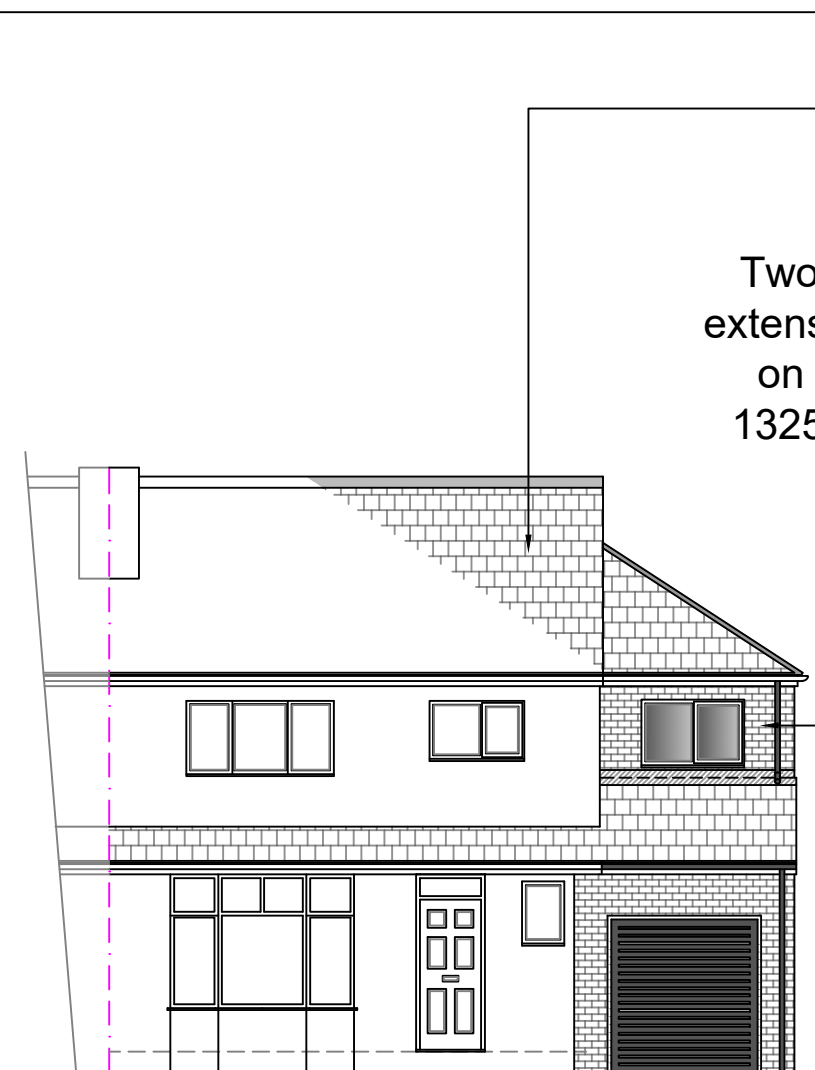

Proposed Front Elevation

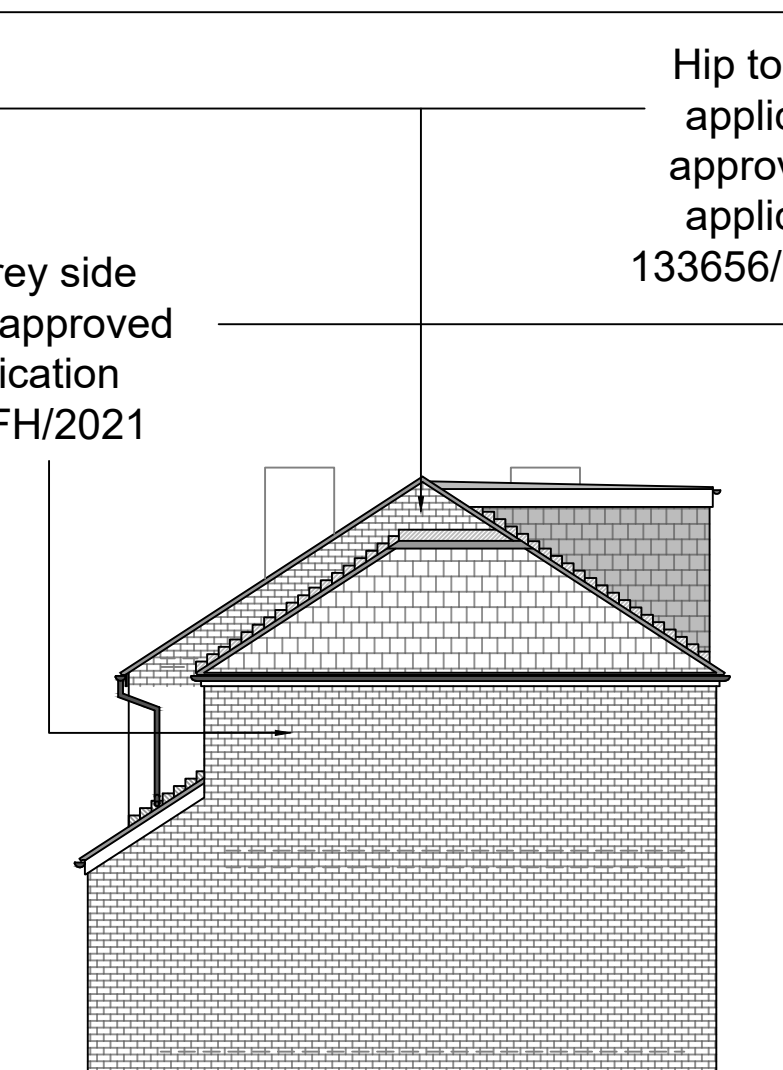


Proposed Side Elevation

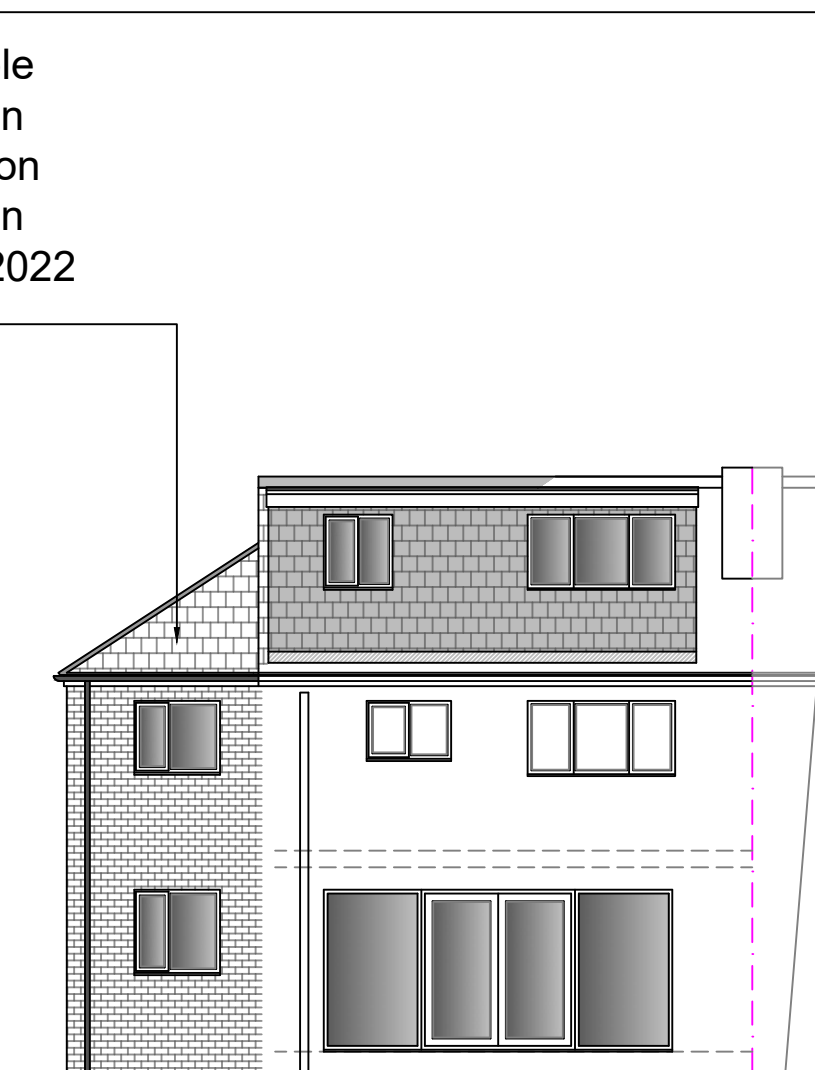

Proposed Rear Elevation


1:100

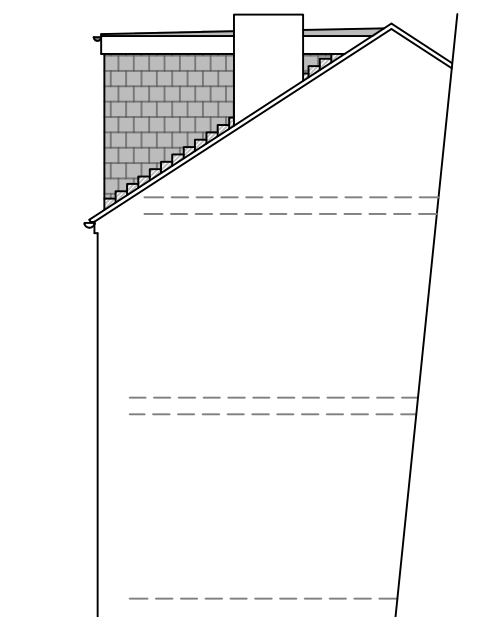

Proposed Side Elevation


Two storey side extension approved on application 132533/FH/2021

Hip to gable application approved on application 133656/LP/2022

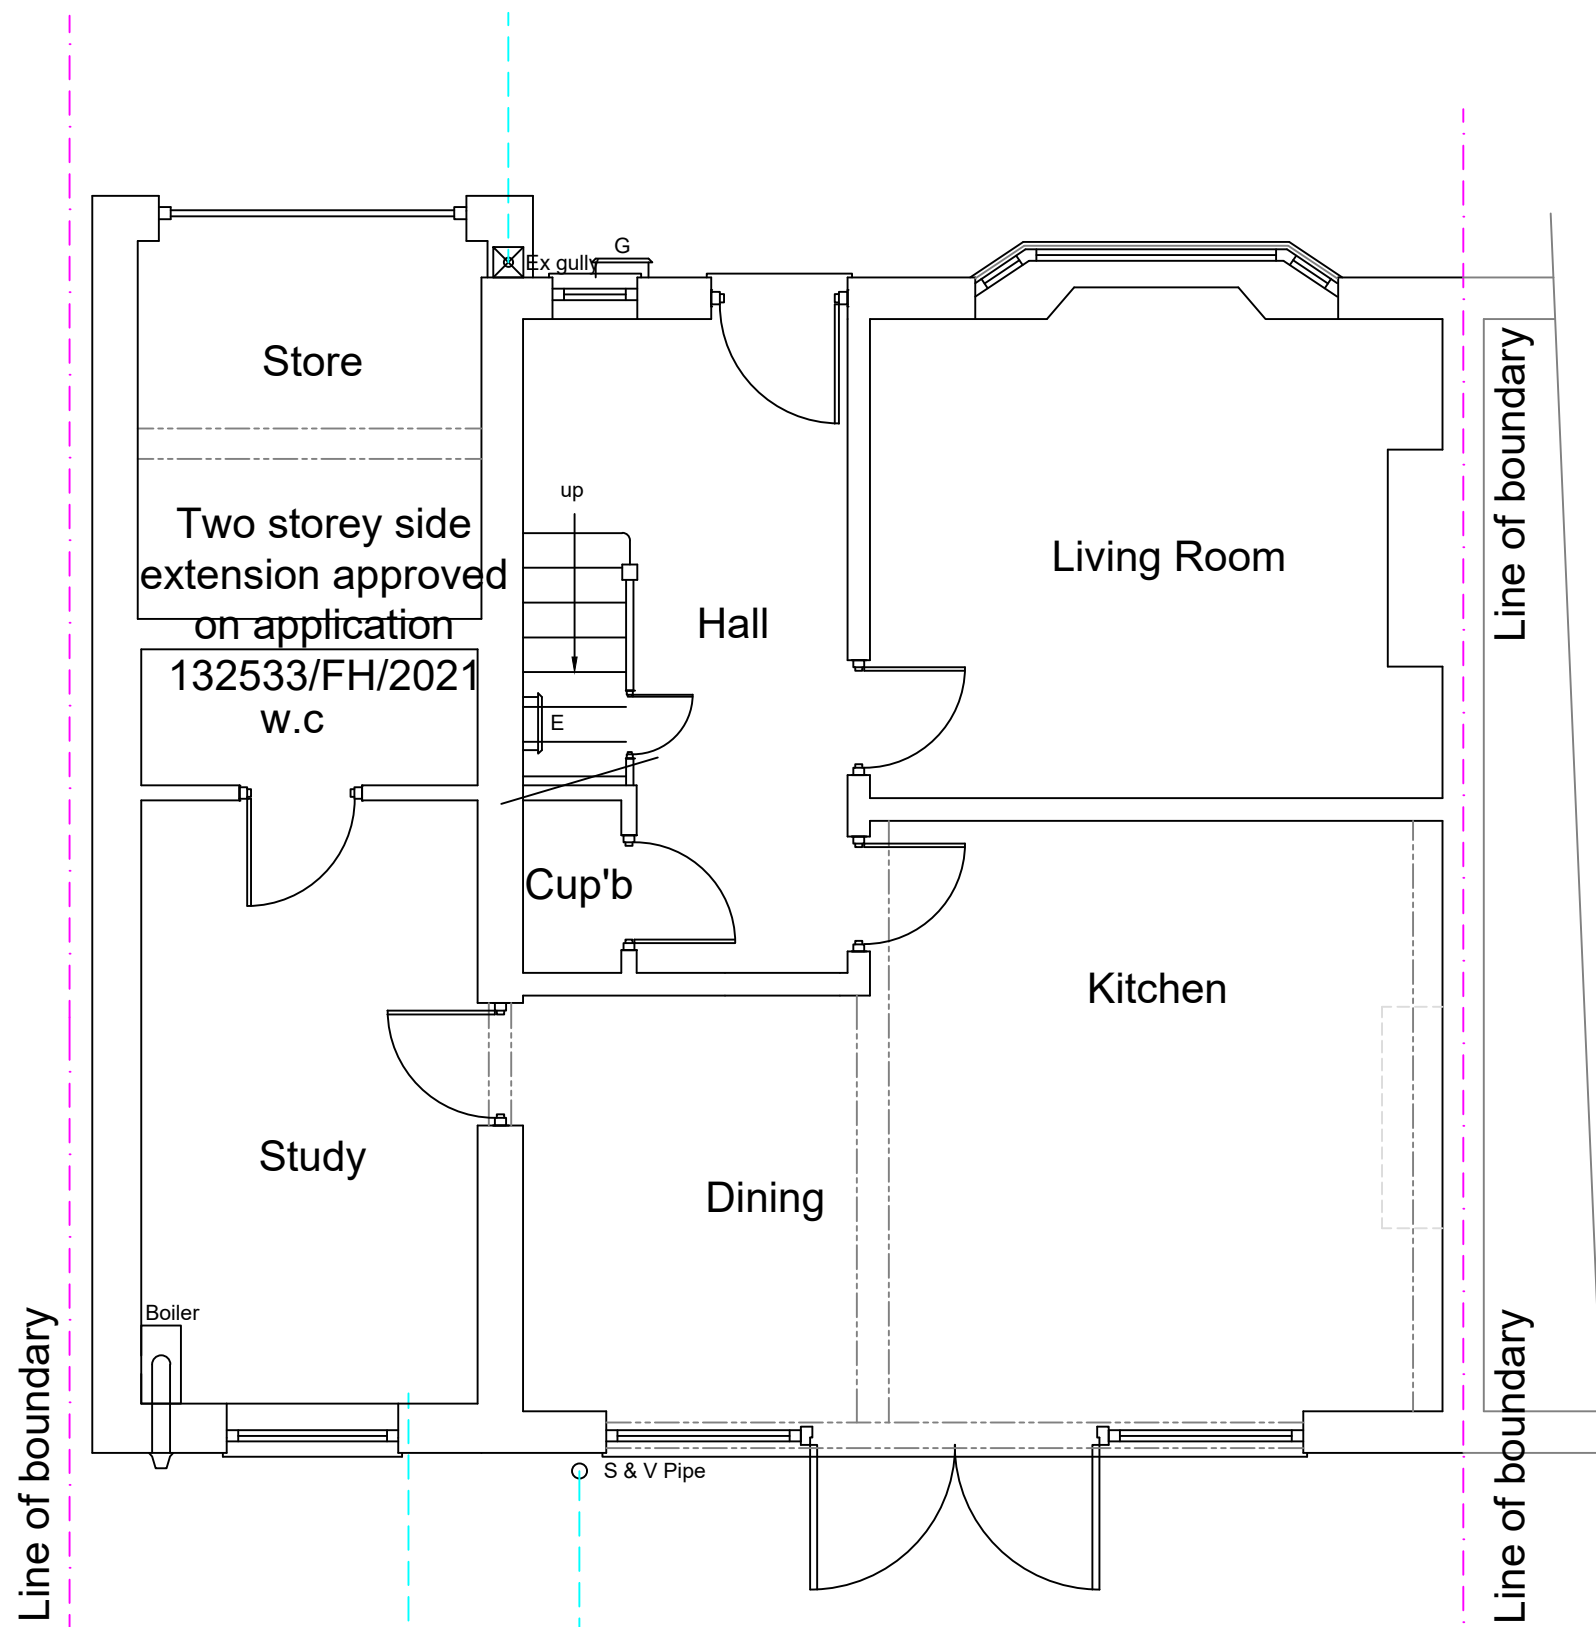


Assumed line of drains

Proposed Ground Floor Plan

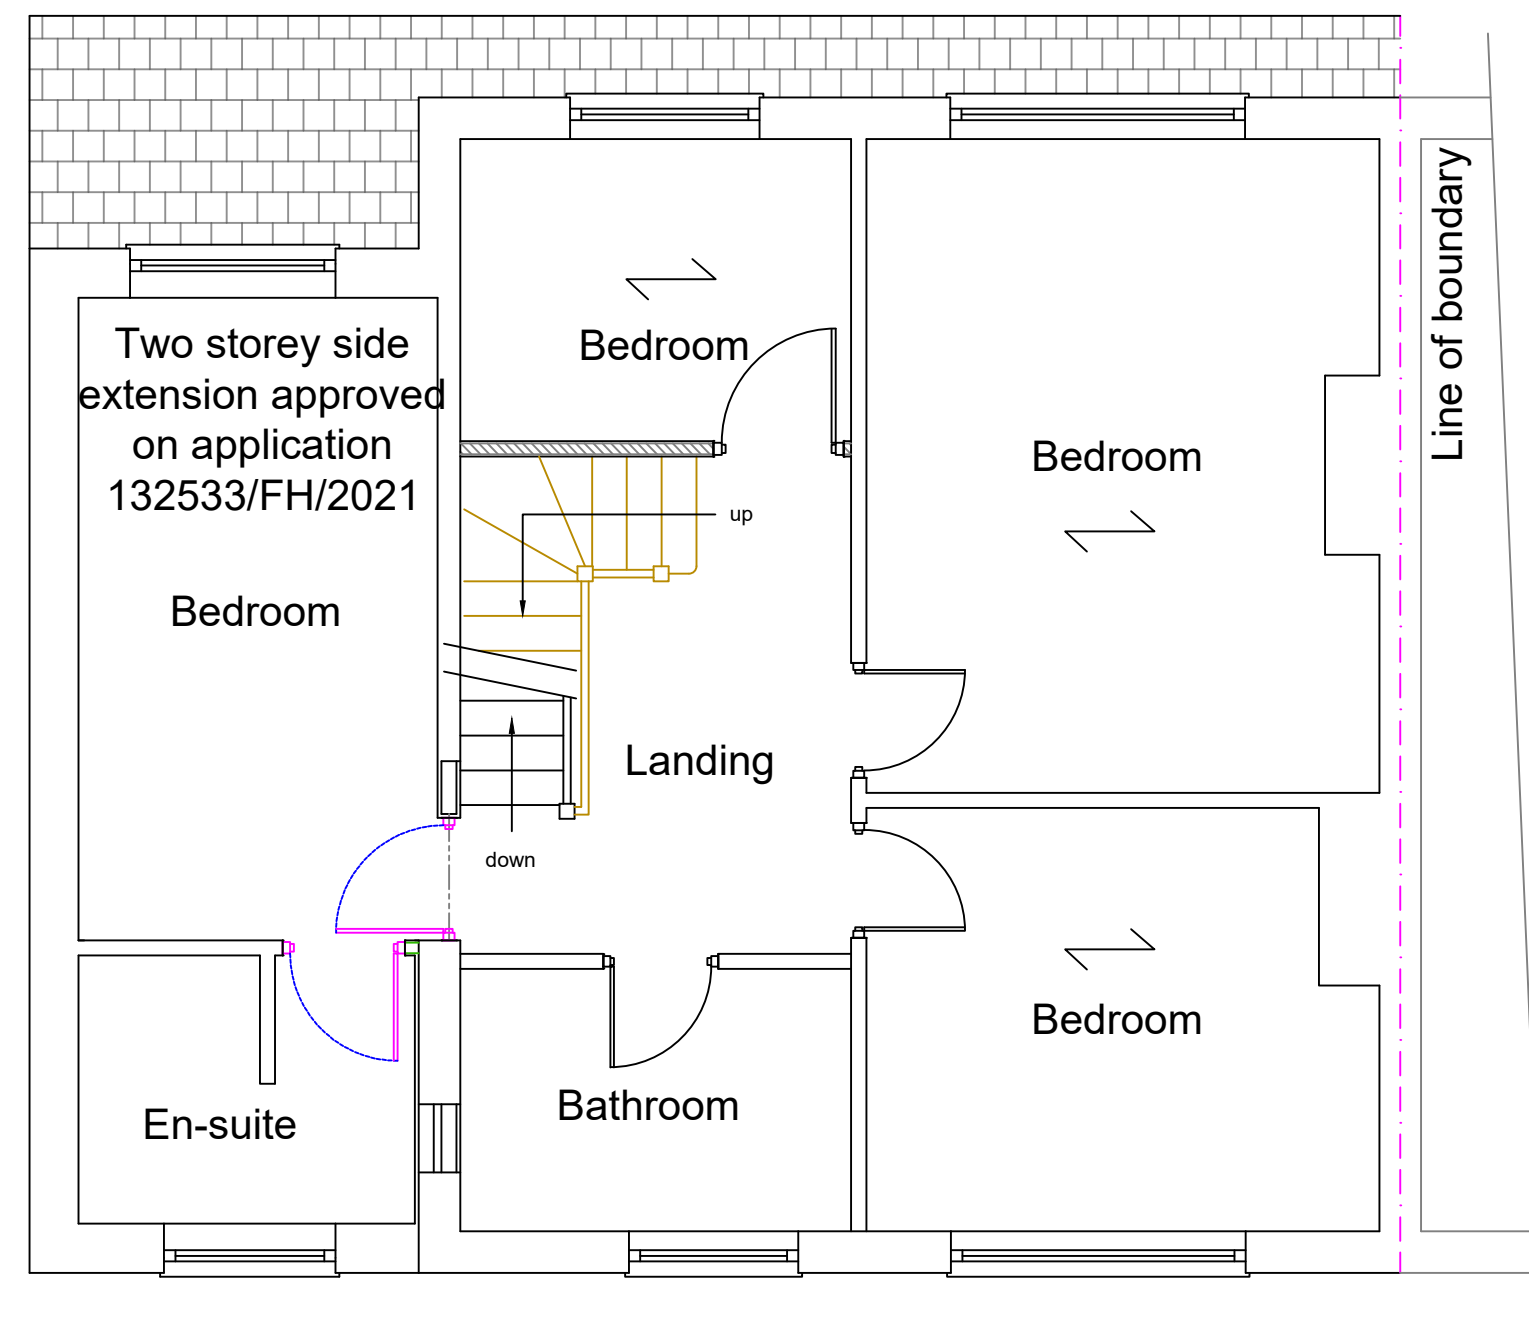


Proposed First Floor Plan

1:50

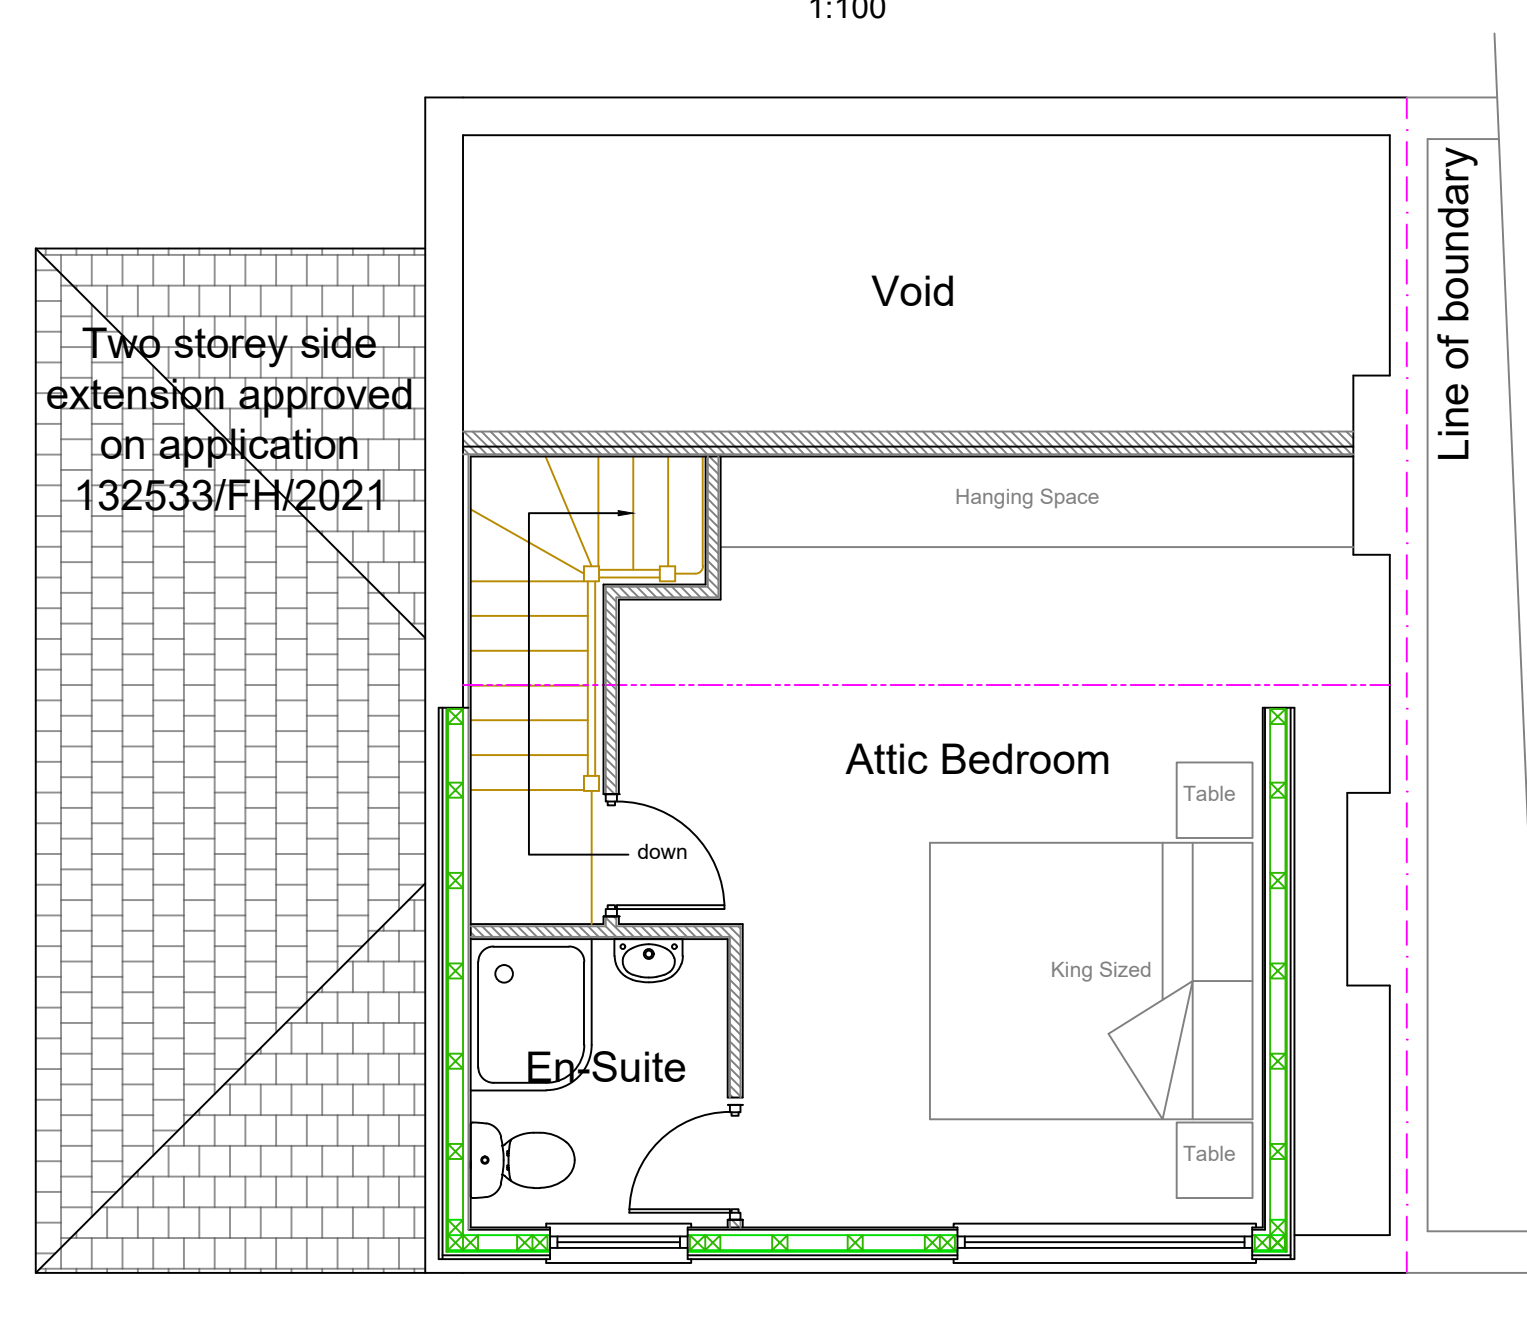

Proposed Second Floor Plan

DORMER VOLUME
4.3m2 X 5.7m = 24.51m3.

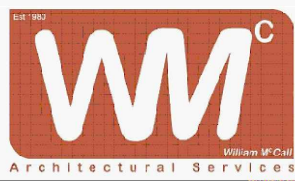Stage :- Householder Planning			
Project Title :-		Proposed Dormer Loft Conversion	
Drawing Title :-		Existing & Proposed Plans & Elevations	
Client :-		Miss Humphries	
Drwg No :- 04/22/47A	1 of 2	Date :- June '22	Rev :-
Scale :- 1:100 & 1:50@A1	Drawn:- SCM		Checked :-
Site Address :-		23 Austin Drive, Didsbury, Manchester, M20 6EB	
The Old Post Room 34 Chew Valley Road Greenfield Saddleworth OL3 7DA Tel: 01457 871202 www.william-mccall.com enquiries@william-mccall.com			
			
A1			