



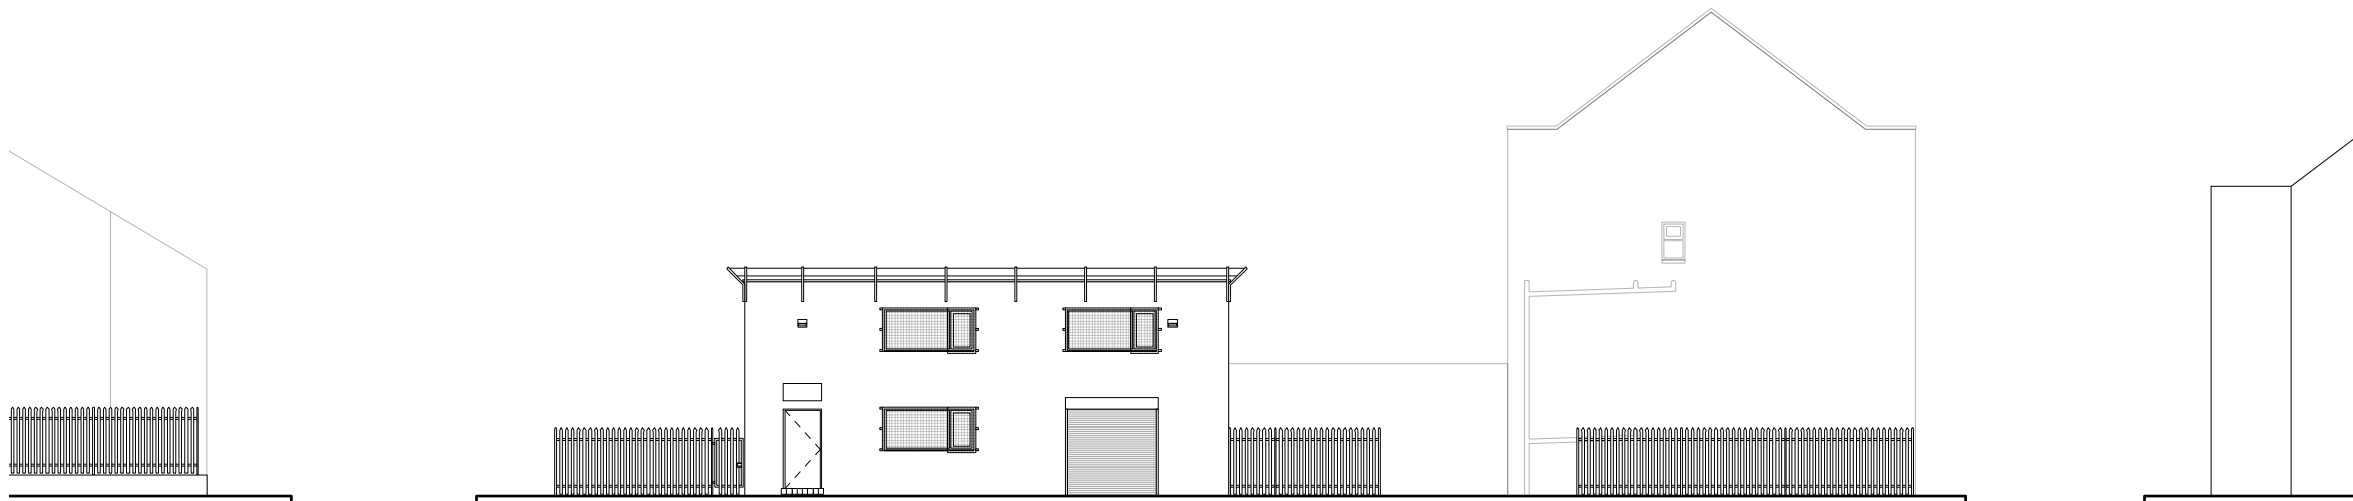

FRONT ELEVATION A-A'

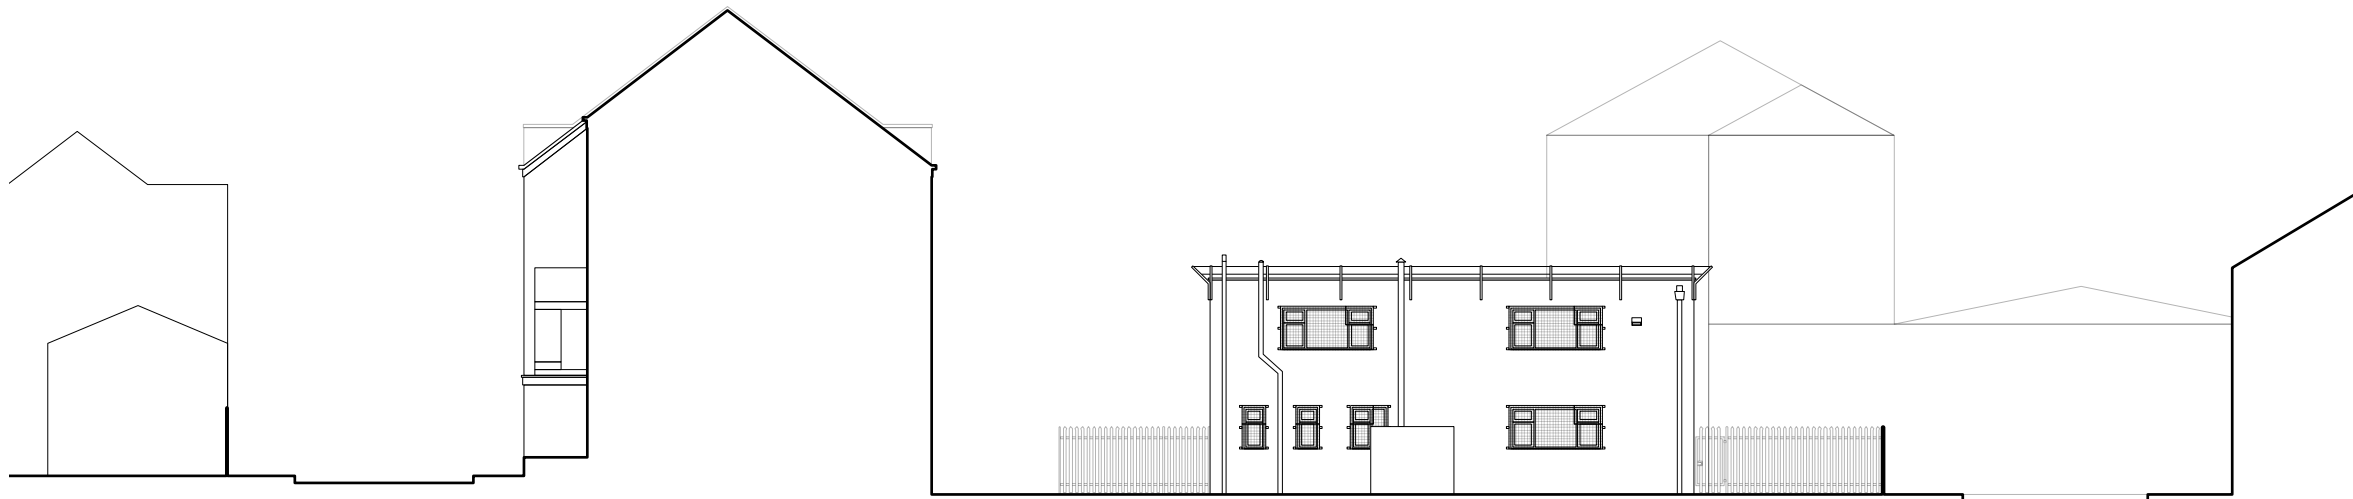

FRONT ELEVATION B-B'




PARK STREET 495 - Containers
ARCHITECTURAL EMPORIUM Ltd
EMAIL: mail@architectural-emporium.co.uk
WEB: www.architectural-emporium.co.uk
ADDRESS: 13 Hope St, Liverpool, L1 9BQ
PHONE: +44 (0)151 363 0000

0 1 2 5 10



- North Point

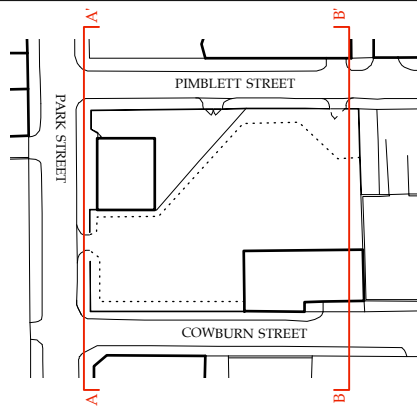

Rev*: First Issue

FOR: PLANNING
CHECKED BY: TW | DRAWN BY: AK
SCALE: 1:200
PAPER SIZE: A3
JOB: PARK STREET 495 - Containers

C-0.201_Rev
FIRST ISSUE: 15.02.22
EXISTING ELEVATIONS - 01