



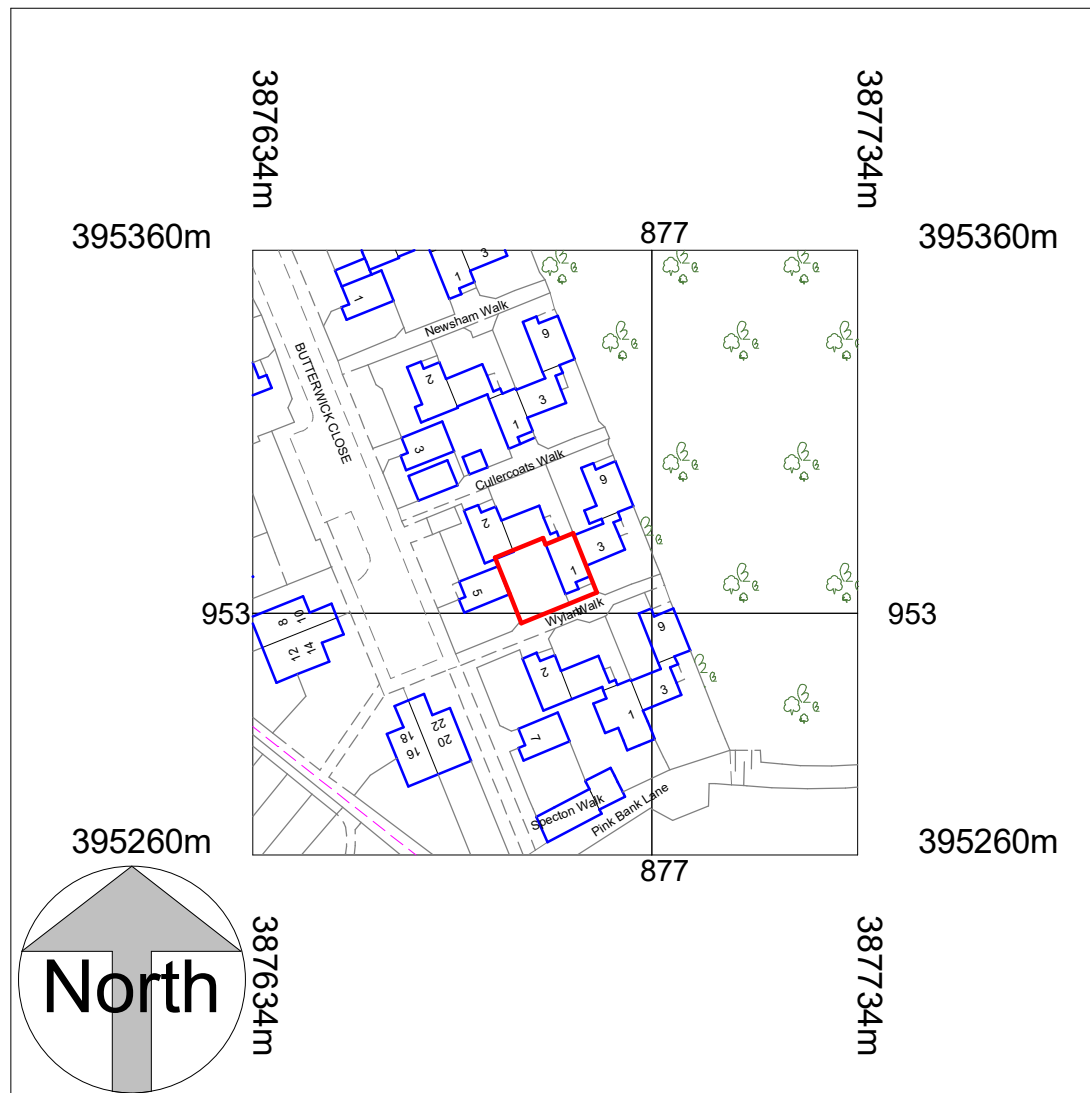

Location Plan

1 : 1250

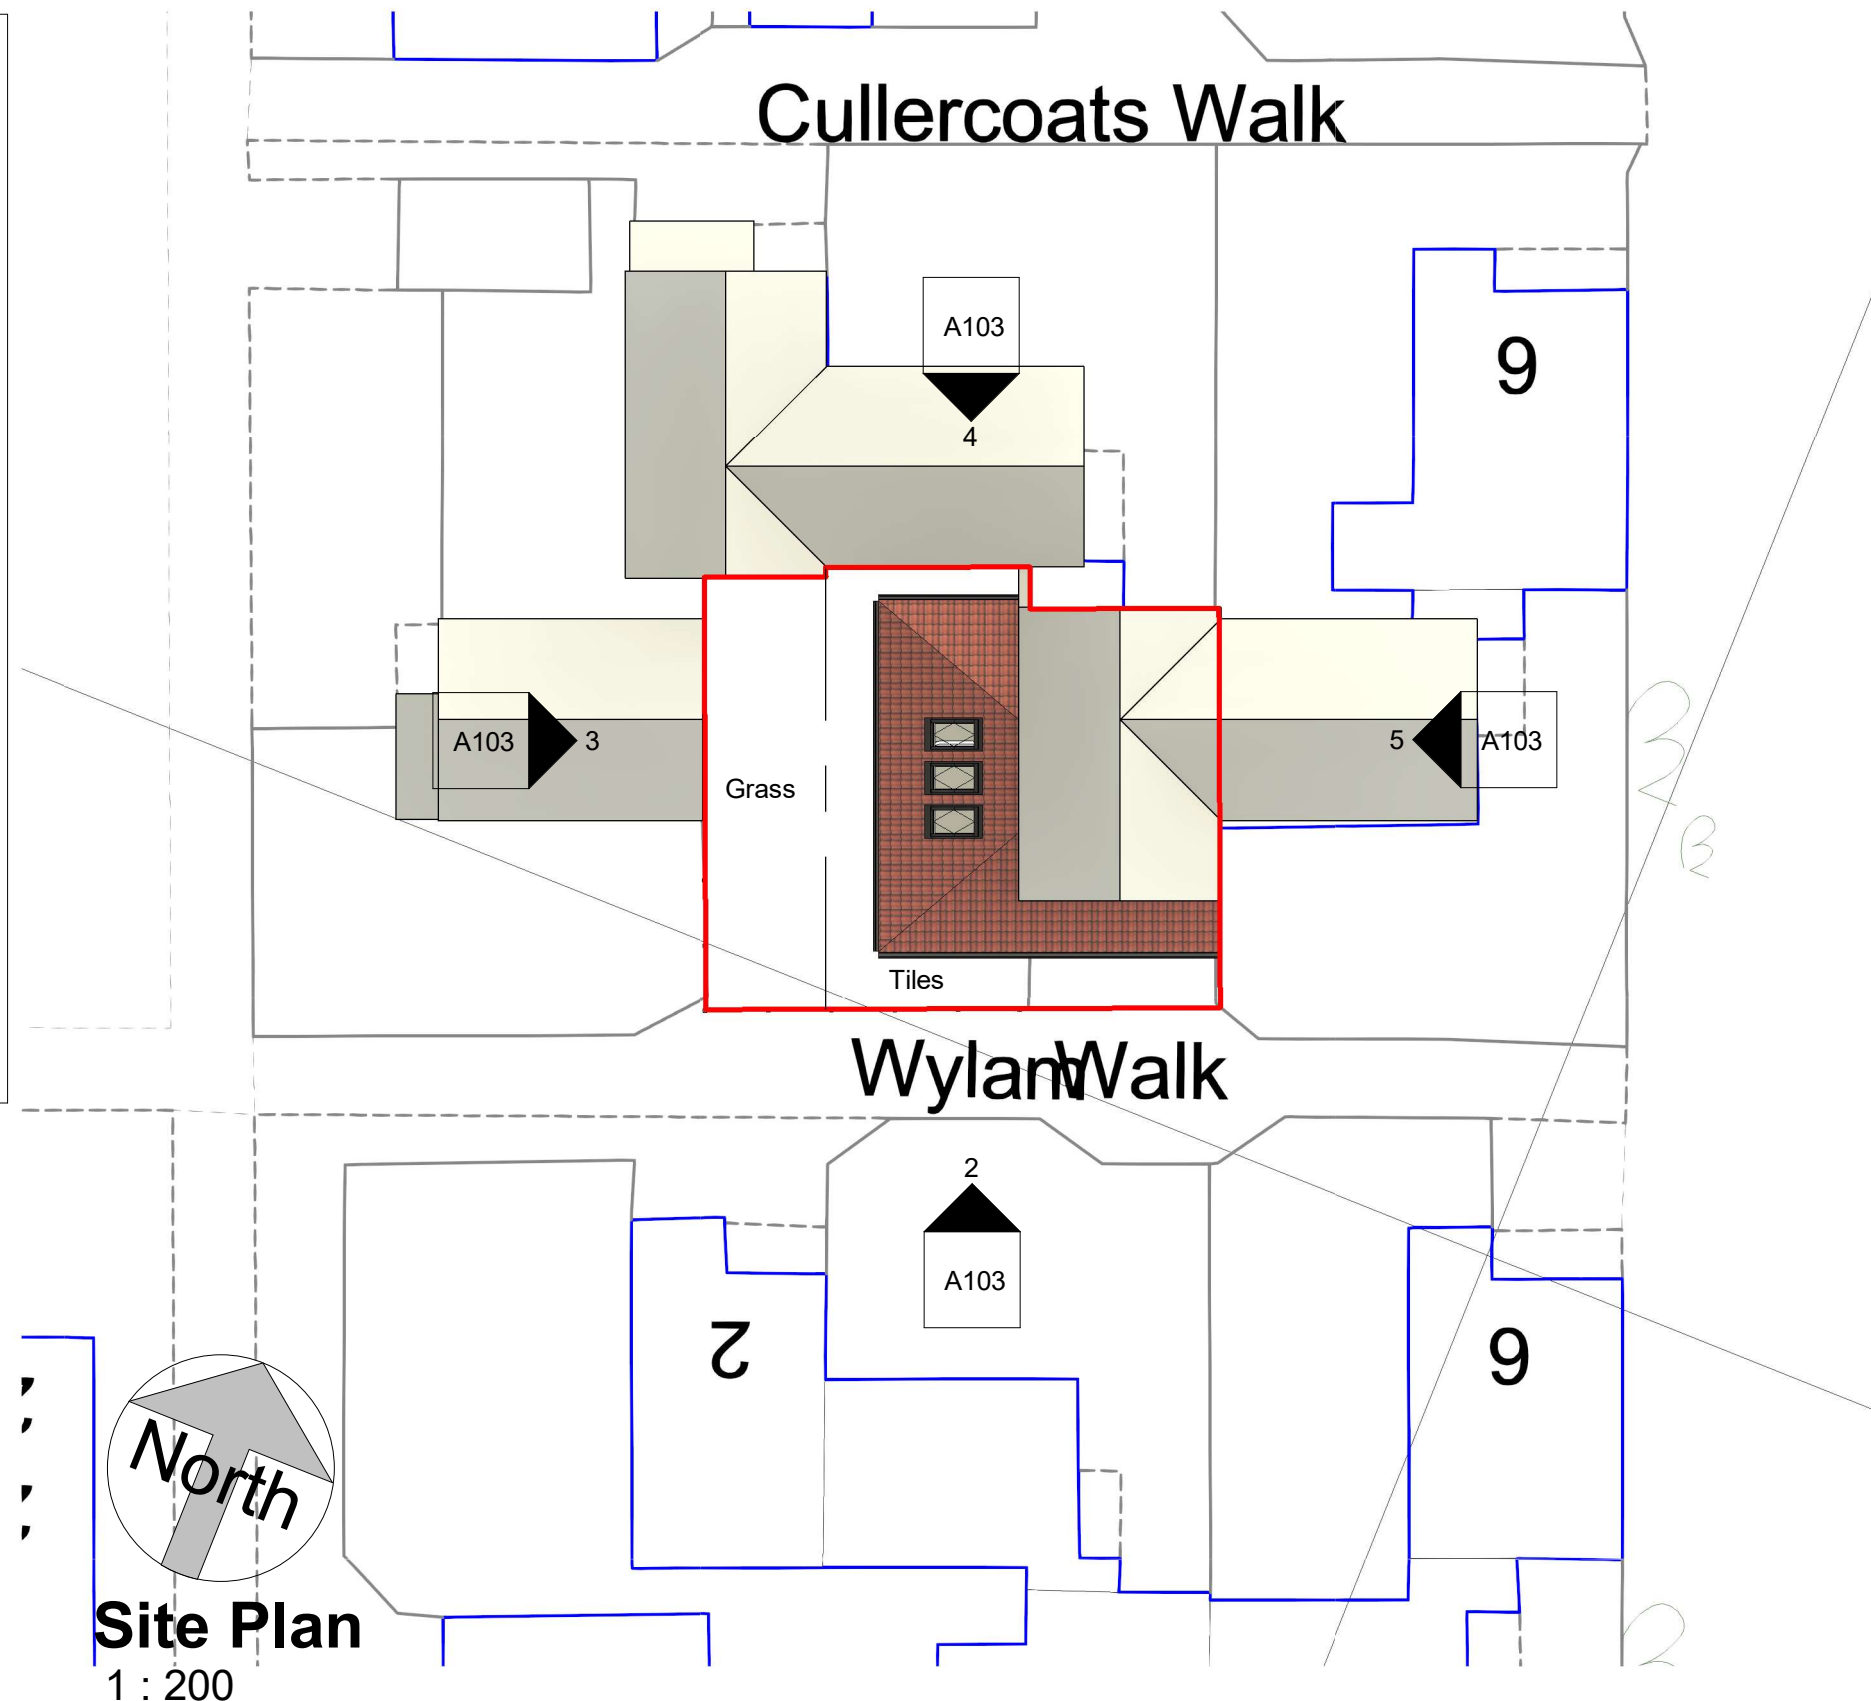

Site Plan

1 : 200

COPYRIGHT © ALL RIGHTS RESERVED BY VIKAS ALYAS LTD. DO NOT SCALE FROM DRAWING. DRAWING INDICATES DESIGN INTENT ONLY. REPORT ANY DISCREPANCIES TO CLIENT / VA LTD. NOT TO BE USED FOR CONSTRUCTION UNLESS STATED SO. TO BE READ IN CONJUNCTION WITH OTHER DRAWINGS OR SPECIFICATION WHERE PROVIDED.

ARCHITEK
BUILDING DESIGN CONSULTANCY


0161 511 8479
vikas@architek.uk
916 Stockport Road, Levenshulme, Manchester, M19 3AB

No.	Description	Date
P1	Issue to Planning	01.06.2022
P2	Update to planning concern	20.07.2022


PROJECT		ADDRESS		CLIENT		
Single storey front and side extension		1 Wylam Walk, Longsight, Manchester M12 5QL		Rahila Ahmed		
Manchester City Council		PURPOSE OF ISSUE		Date	Project number	Scale (@ A3)
PLANNING		Location and Site Plan		17.05.2022	1157	As indicated
				Drawn by VA	DRAWING NUMBER	
				Checked by VA	A101	REV
						P2

0m 1m 2m 3m 4m 5m


VISUAL SCALE 1:100 @ A3

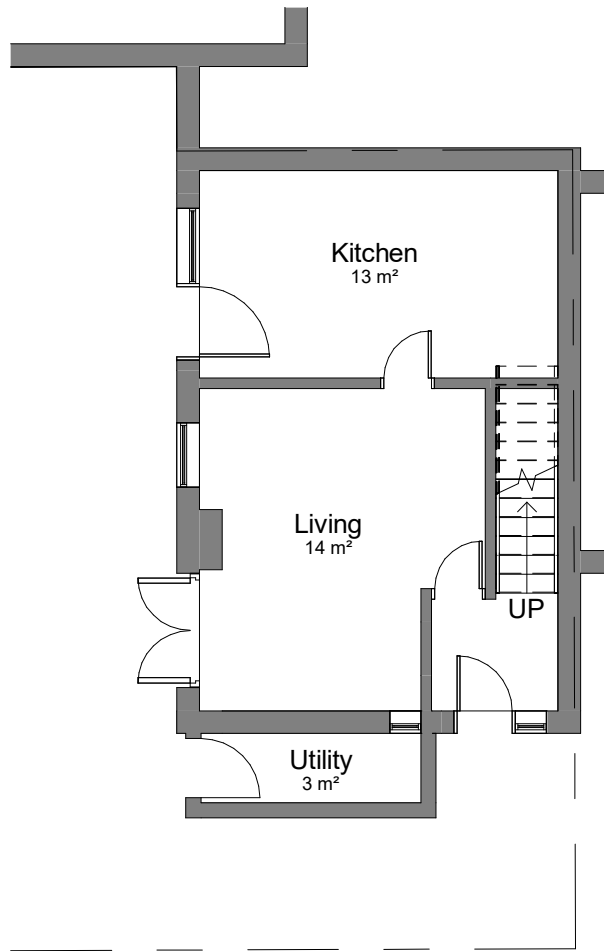

00-E-Ground Floor
1 : 100

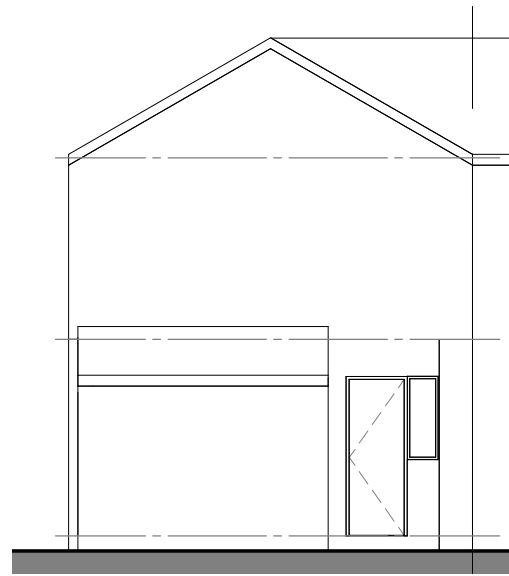


01-E-Elevation
1 : 100

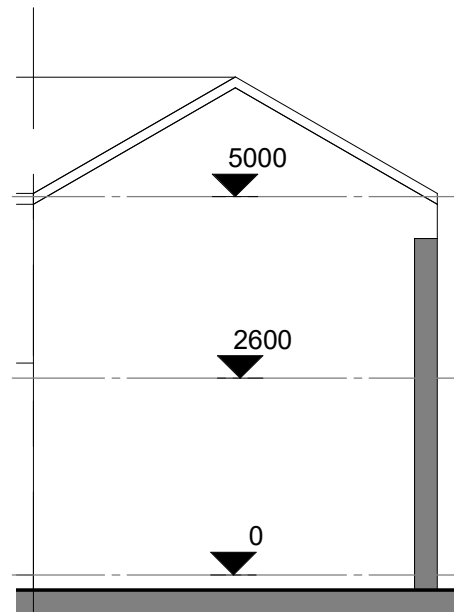

03-E-Elevation
1 : 100



02-E-Elevation
1 : 100

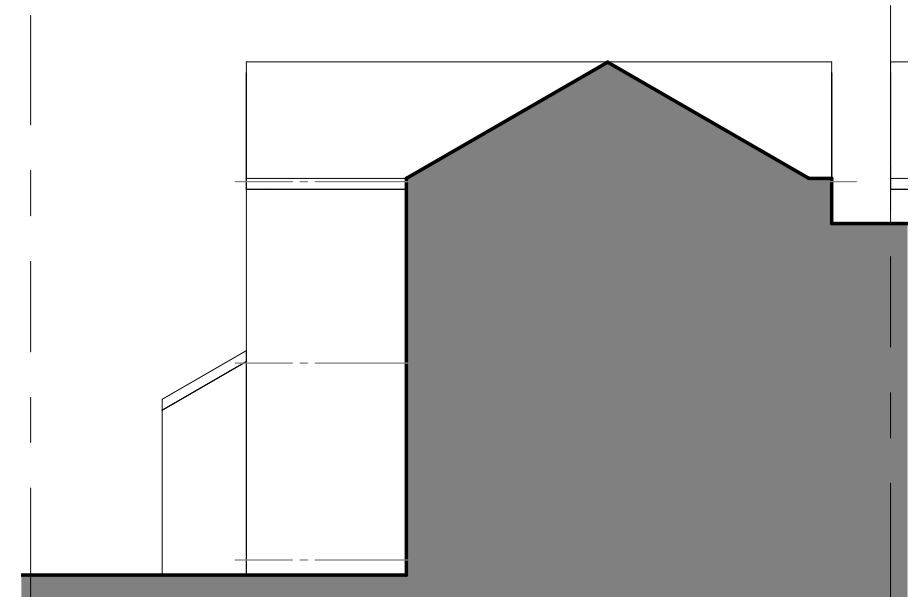

04-E-Elevation
1 : 100

COPYRIGHT © ALL RIGHTS RESERVED BY VIKAS ALYAS LTD. DO NOT SCALE FROM DRAWING. DRAWING INDICATES DESIGN INTENT ONLY. REPORT ANY DISCREPANCIES TO CLIENT / VA LTD. NOT TO BE USED FOR CONSTRUCTION UNLESS STATED SO. TO BE READ IN CONJUNCTION WITH OTHER DRAWINGS OR SPECIFICATION WHERE PROVIDED.

ARCHITEK
BUILDING DESIGN CONSULTANCY

0161 511 8479


vikas@architek.uk
916 Stockport Road, Levenshulme, Manchester, M19 3AB

No.	Description	Date
P1	Issue to Planning	01.06.2022

PROJECT		ADDRESS		CLIENT		
Single storey front and side extension		1 Wylam Walk, Longsight, Manchester M12 5QL		Rahila Ahmed		
		SHEET		Date 17.05.2022	Project number 1157	Scale (@ A3) 1 : 100
Manchester City Council		PURPOSE OF ISSUE PLANNING		Drawn by VA	DRAWING NUMBER	
				Checked by VA	A102	REV P1



VISUAL SCALE 1:100 @ A3

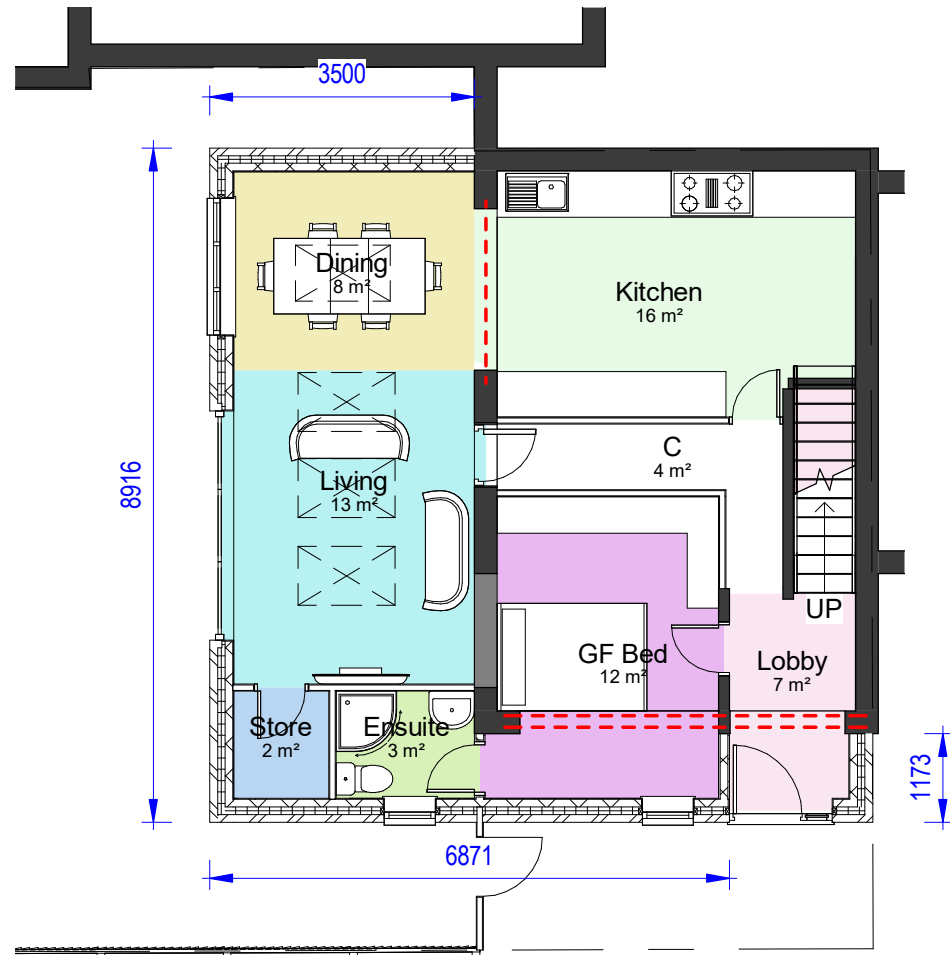


00-P-Ground Floor
1 : 100




01-P-Elevation
1 : 100



02-P-Elevation
1 : 100

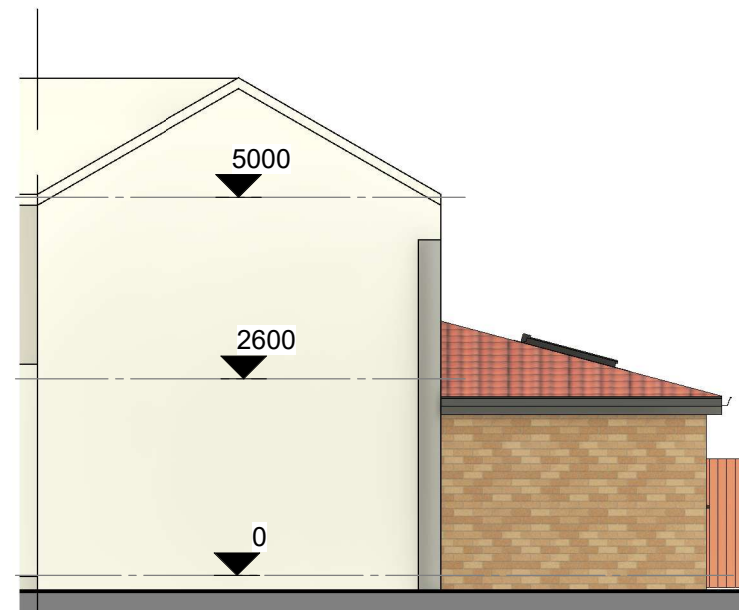

03-P-Elevation
1 : 100

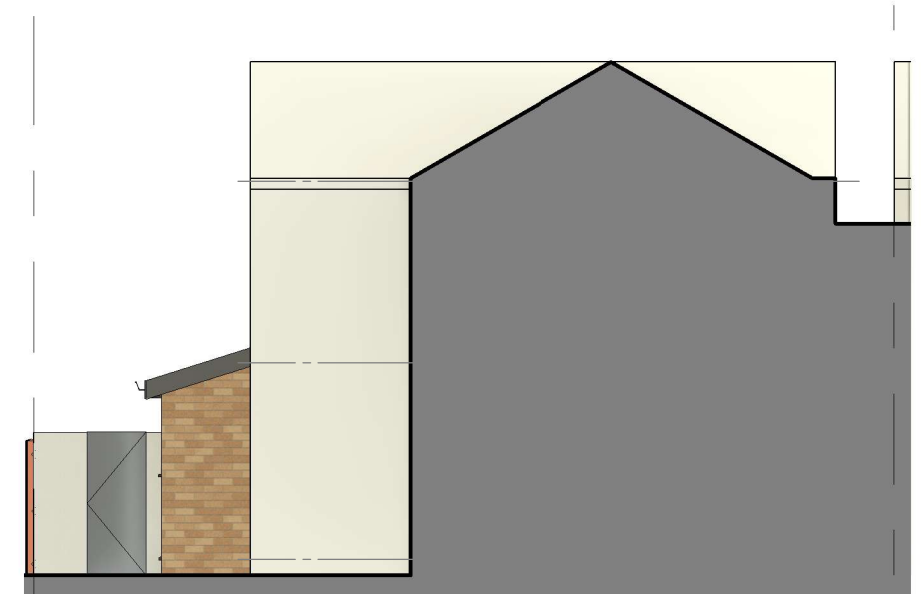

04-P-Elevation
1 : 100

COPYRIGHT © ALL RIGHTS RESERVED BY VIKAS ALYAS LTD. DO NOT SCALE FROM DRAWING. DRAWING INDICATES DESIGN INTENT ONLY. REPORT ANY DISCREPANCIES TO CLIENT / VA LTD. NOT TO BE USED FOR CONSTRUCTION UNLESS STATED SO. TO BE READ IN CONJUNCTION WITH OTHER DRAWINGS OR SPECIFICATION WHERE PROVIDED.

ARCHITEK
BUILDING DESIGN CONSULTANCY

0161 511 8479

vikas@architek.uk
916 Stockport Road, Levenshulme, Manchester, M19 3AB

No.	Description	Date
P1	Issue to Planning	01.06.2022
P2	Update to planning concern	20.07.2022

PROJECT Single storey front and side extension		ADDRESS 1 Wylam Walk, Longsight, Manchester M12 5QL		CLIENT Rahila Ahmed	
		SHEET Proposed Floor Plans		Date 17.05.2022	Project number 1157
Drawn by VA	DRAWING NUMBER			REV	
Checked by VA	A103			P2	
Manchester City Council	PURPOSE OF ISSUE PLANNING				



3D View 2



3D View 1

COPYRIGHT © ALL RIGHTS RESERVED BY VIKAS ALYAS LTD. DO NOT SCALE FROM DRAWING. DRAWING INDICATES DESIGN INTENT ONLY. REPORT ANY DISCREPANCIES TO CLIENT / VA LTD. NOT TO BE USED FOR CONSTRUCTION UNLESS STATED SO. TO BE READ IN CONJUNCTION WITH OTHER DRAWINGS OR SPECIFICATION WHERE PROVIDED.

ARCHITEK

BUILDING DESIGN CONSULTANCY

0161 511 8479

vikas@architek.uk

916 Stockport Road, Levenshulme, Manchester, M19 3AB

No.	Description	Date
P1	Issue to Planning	01.06.2022
P2	Update to planning concern	20.07.2022

PROJECT		ADDRESS		CLIENT		
Single storey front and side extension		1 Wylam Walk, Longsight, Manchester M12 5QL		Rahila Ahmed		
		SHEET		Date	Project number	Scale (@ A3)
Manchester City Council		3D Impression		17.05.2022	1157	
				Drawn by VA	DRAWING NUMBER	
				Checked by VA	A104	REV
						P2