




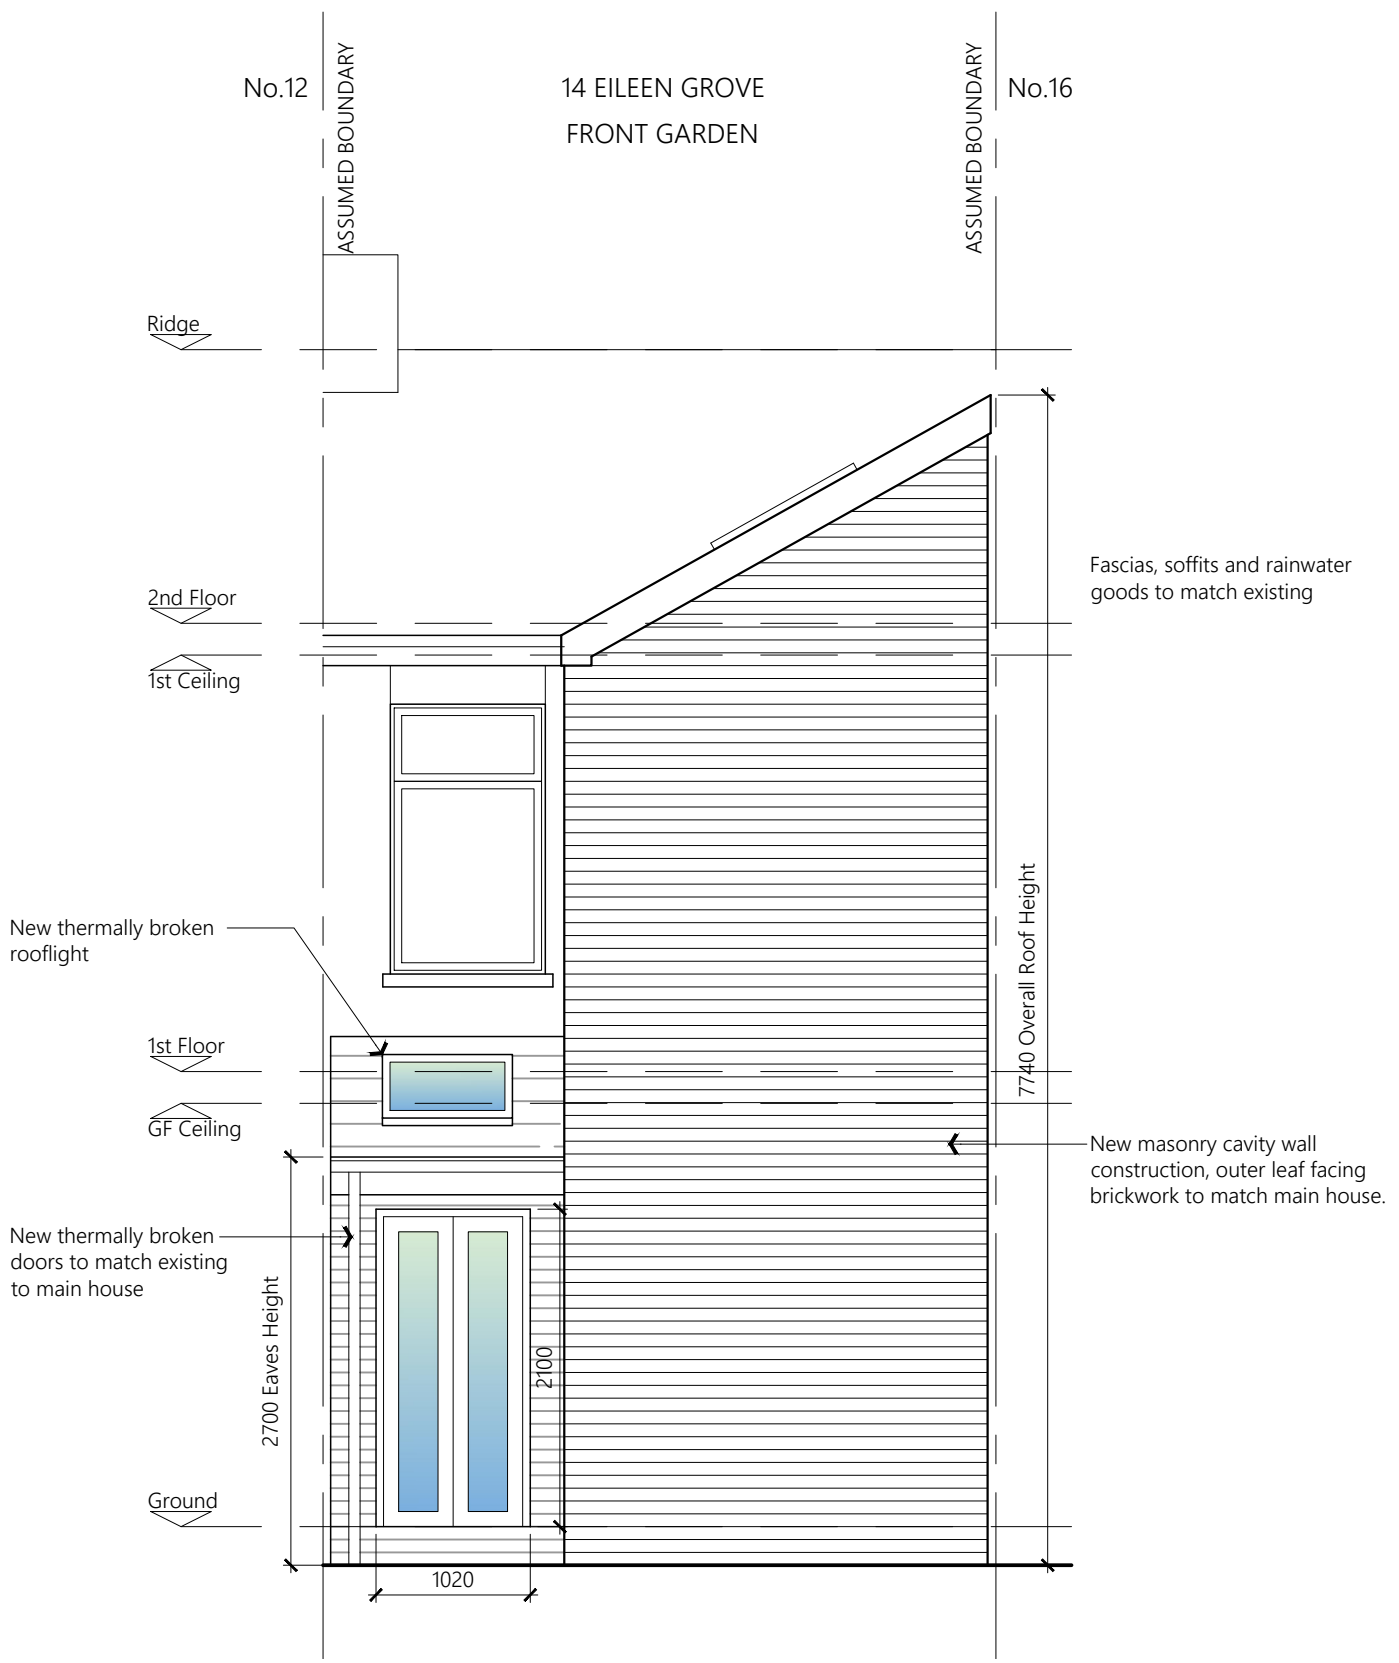


PROPOSED REAR ELEVATION
NO CHANGES TO FRONT ELEVATION

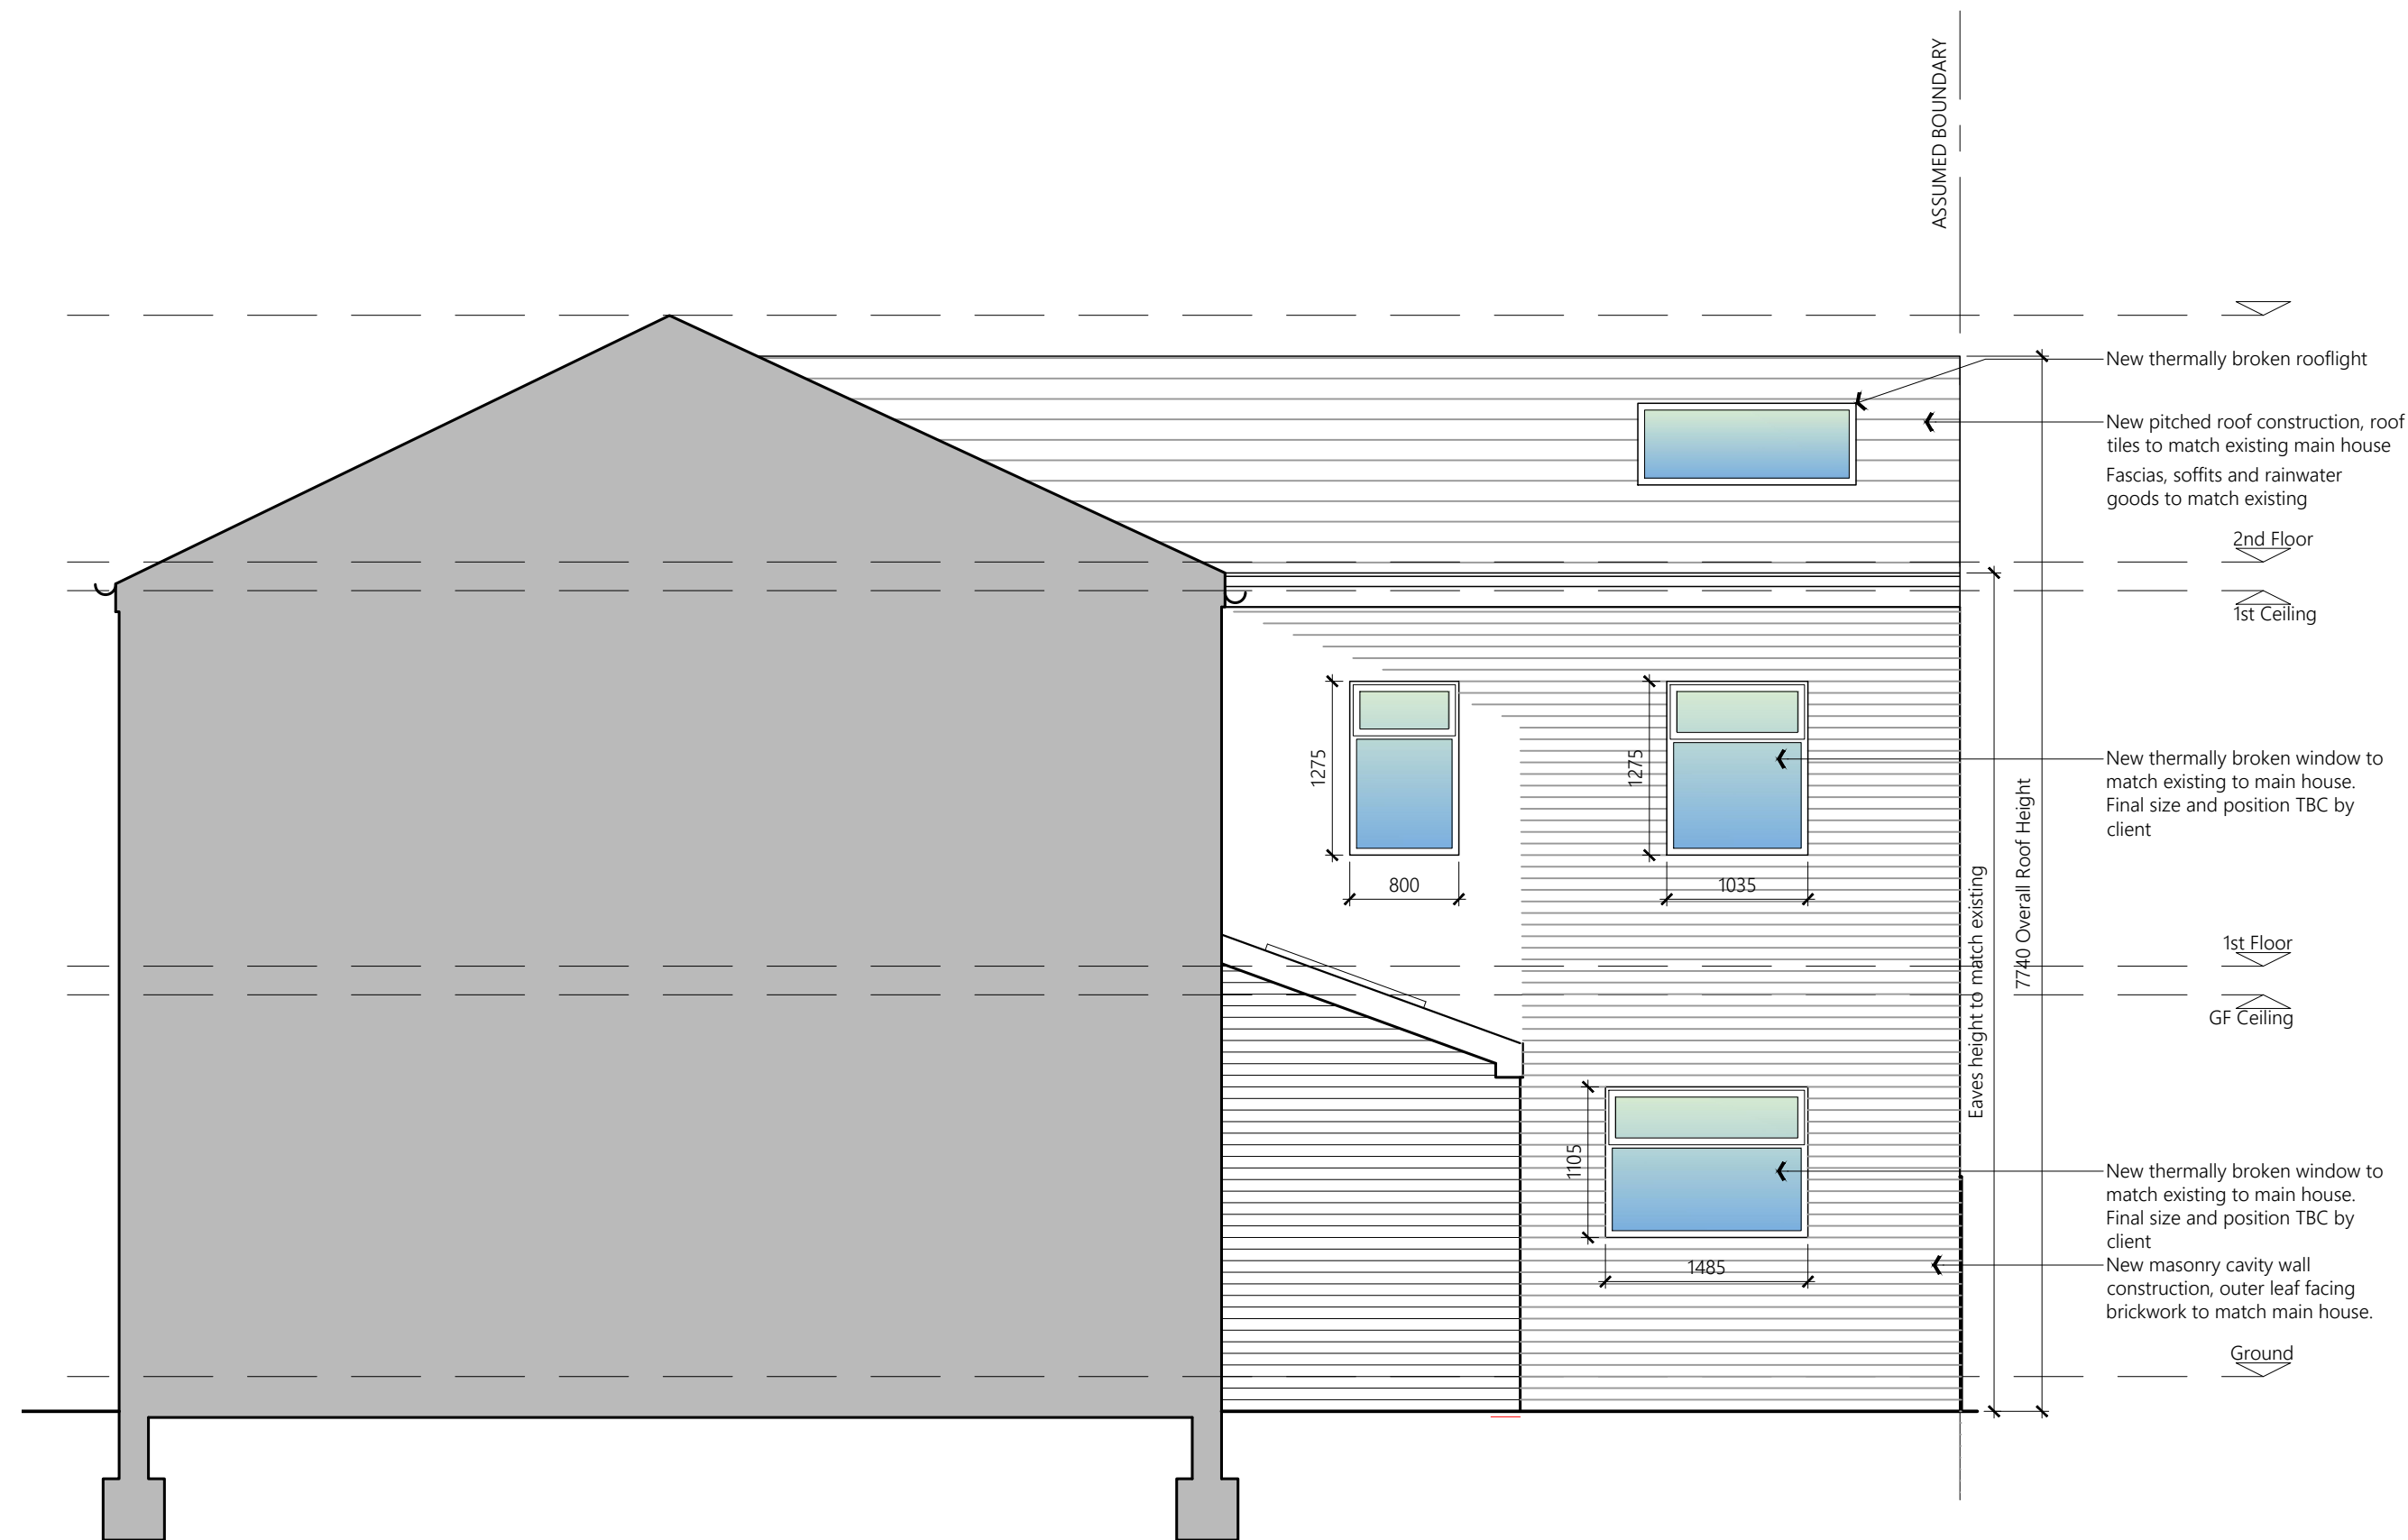


PROPOSED SIDE ELEVATION

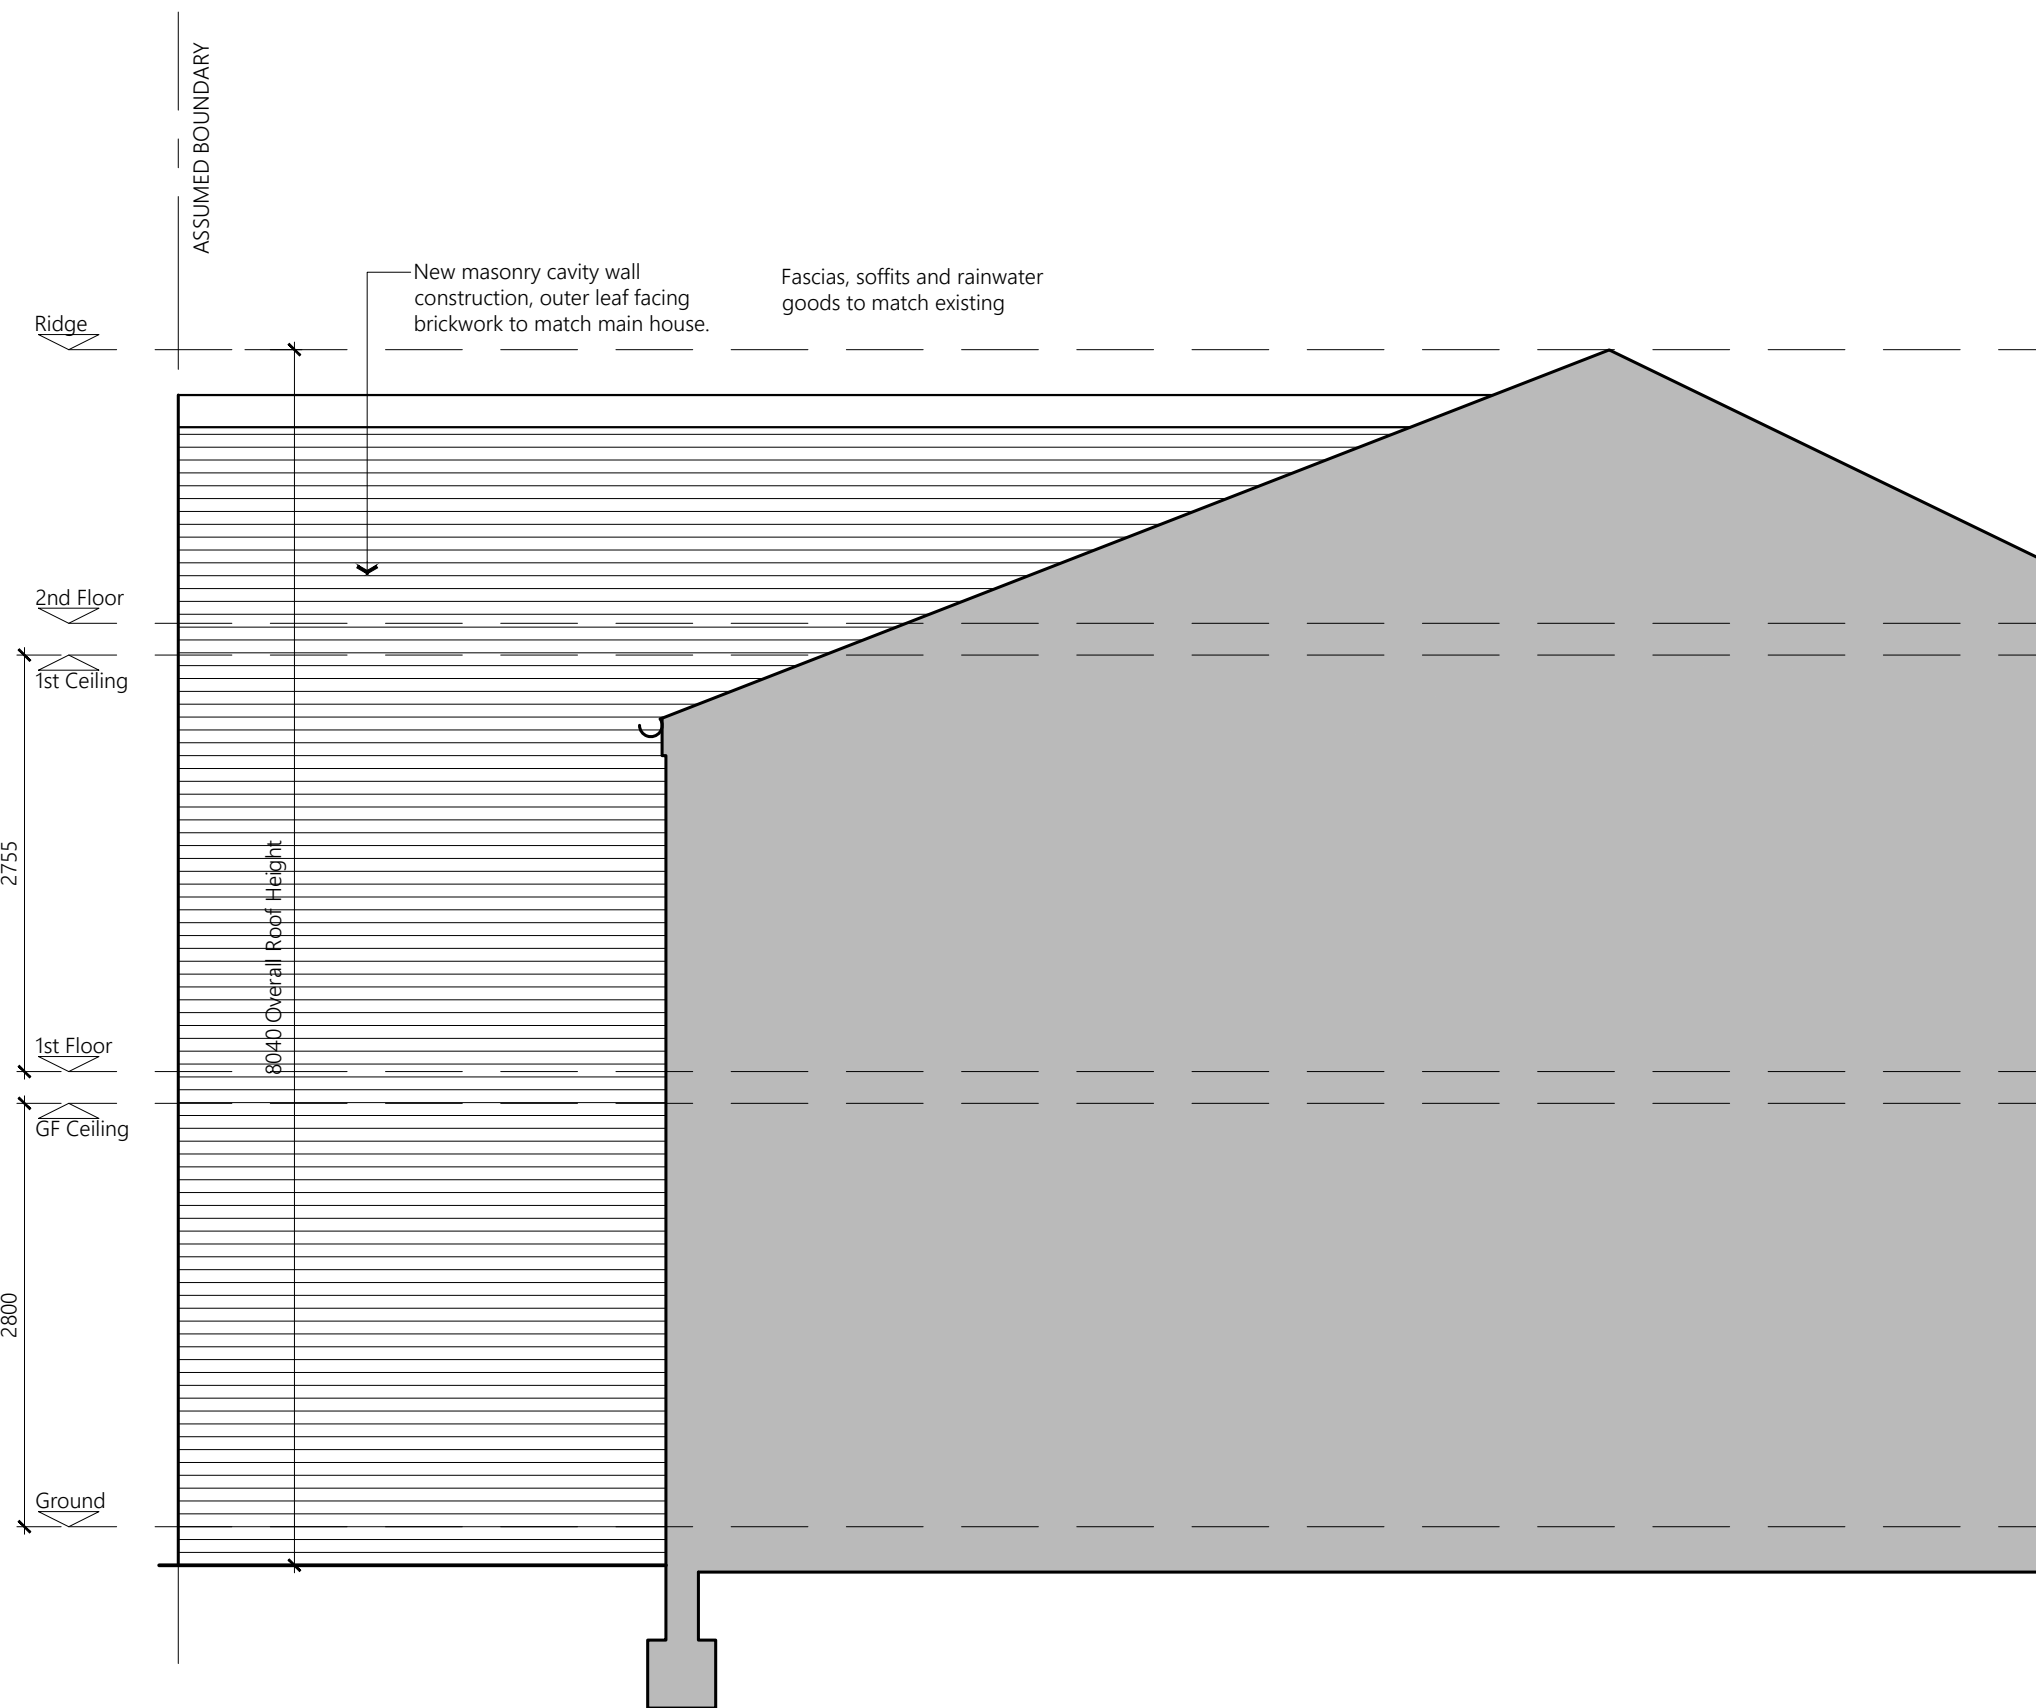


PROPOSED SIDE ELEVATION

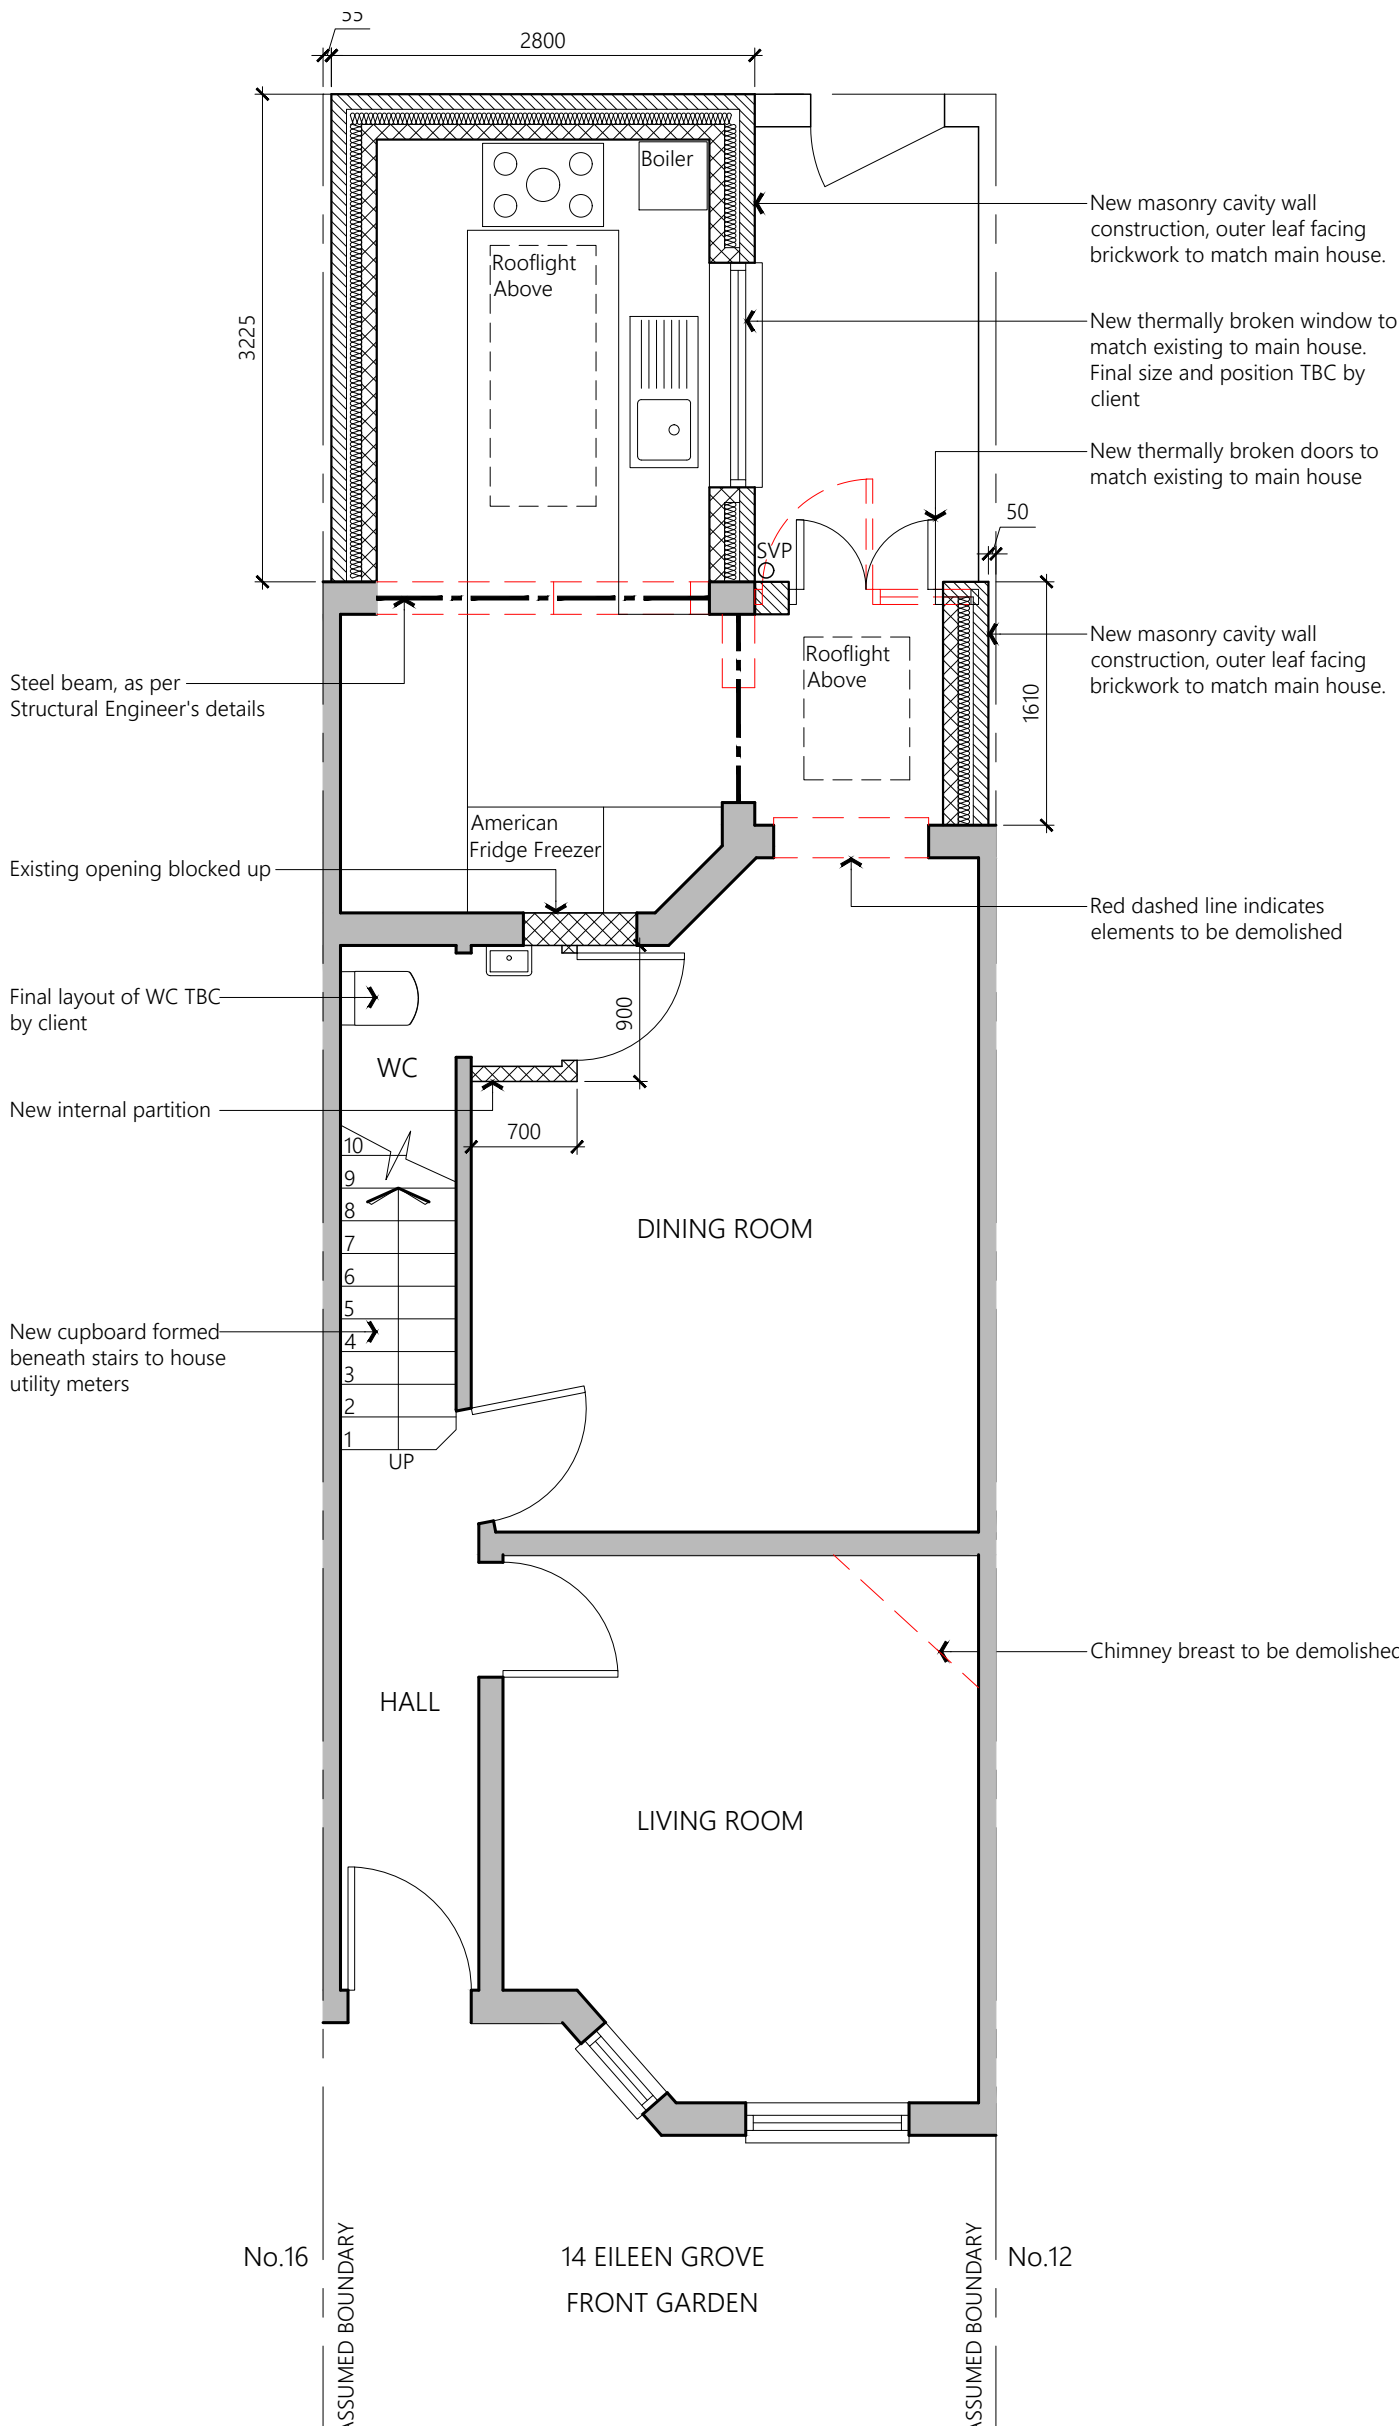


PROPOSED GROUND FLOOR PLAN

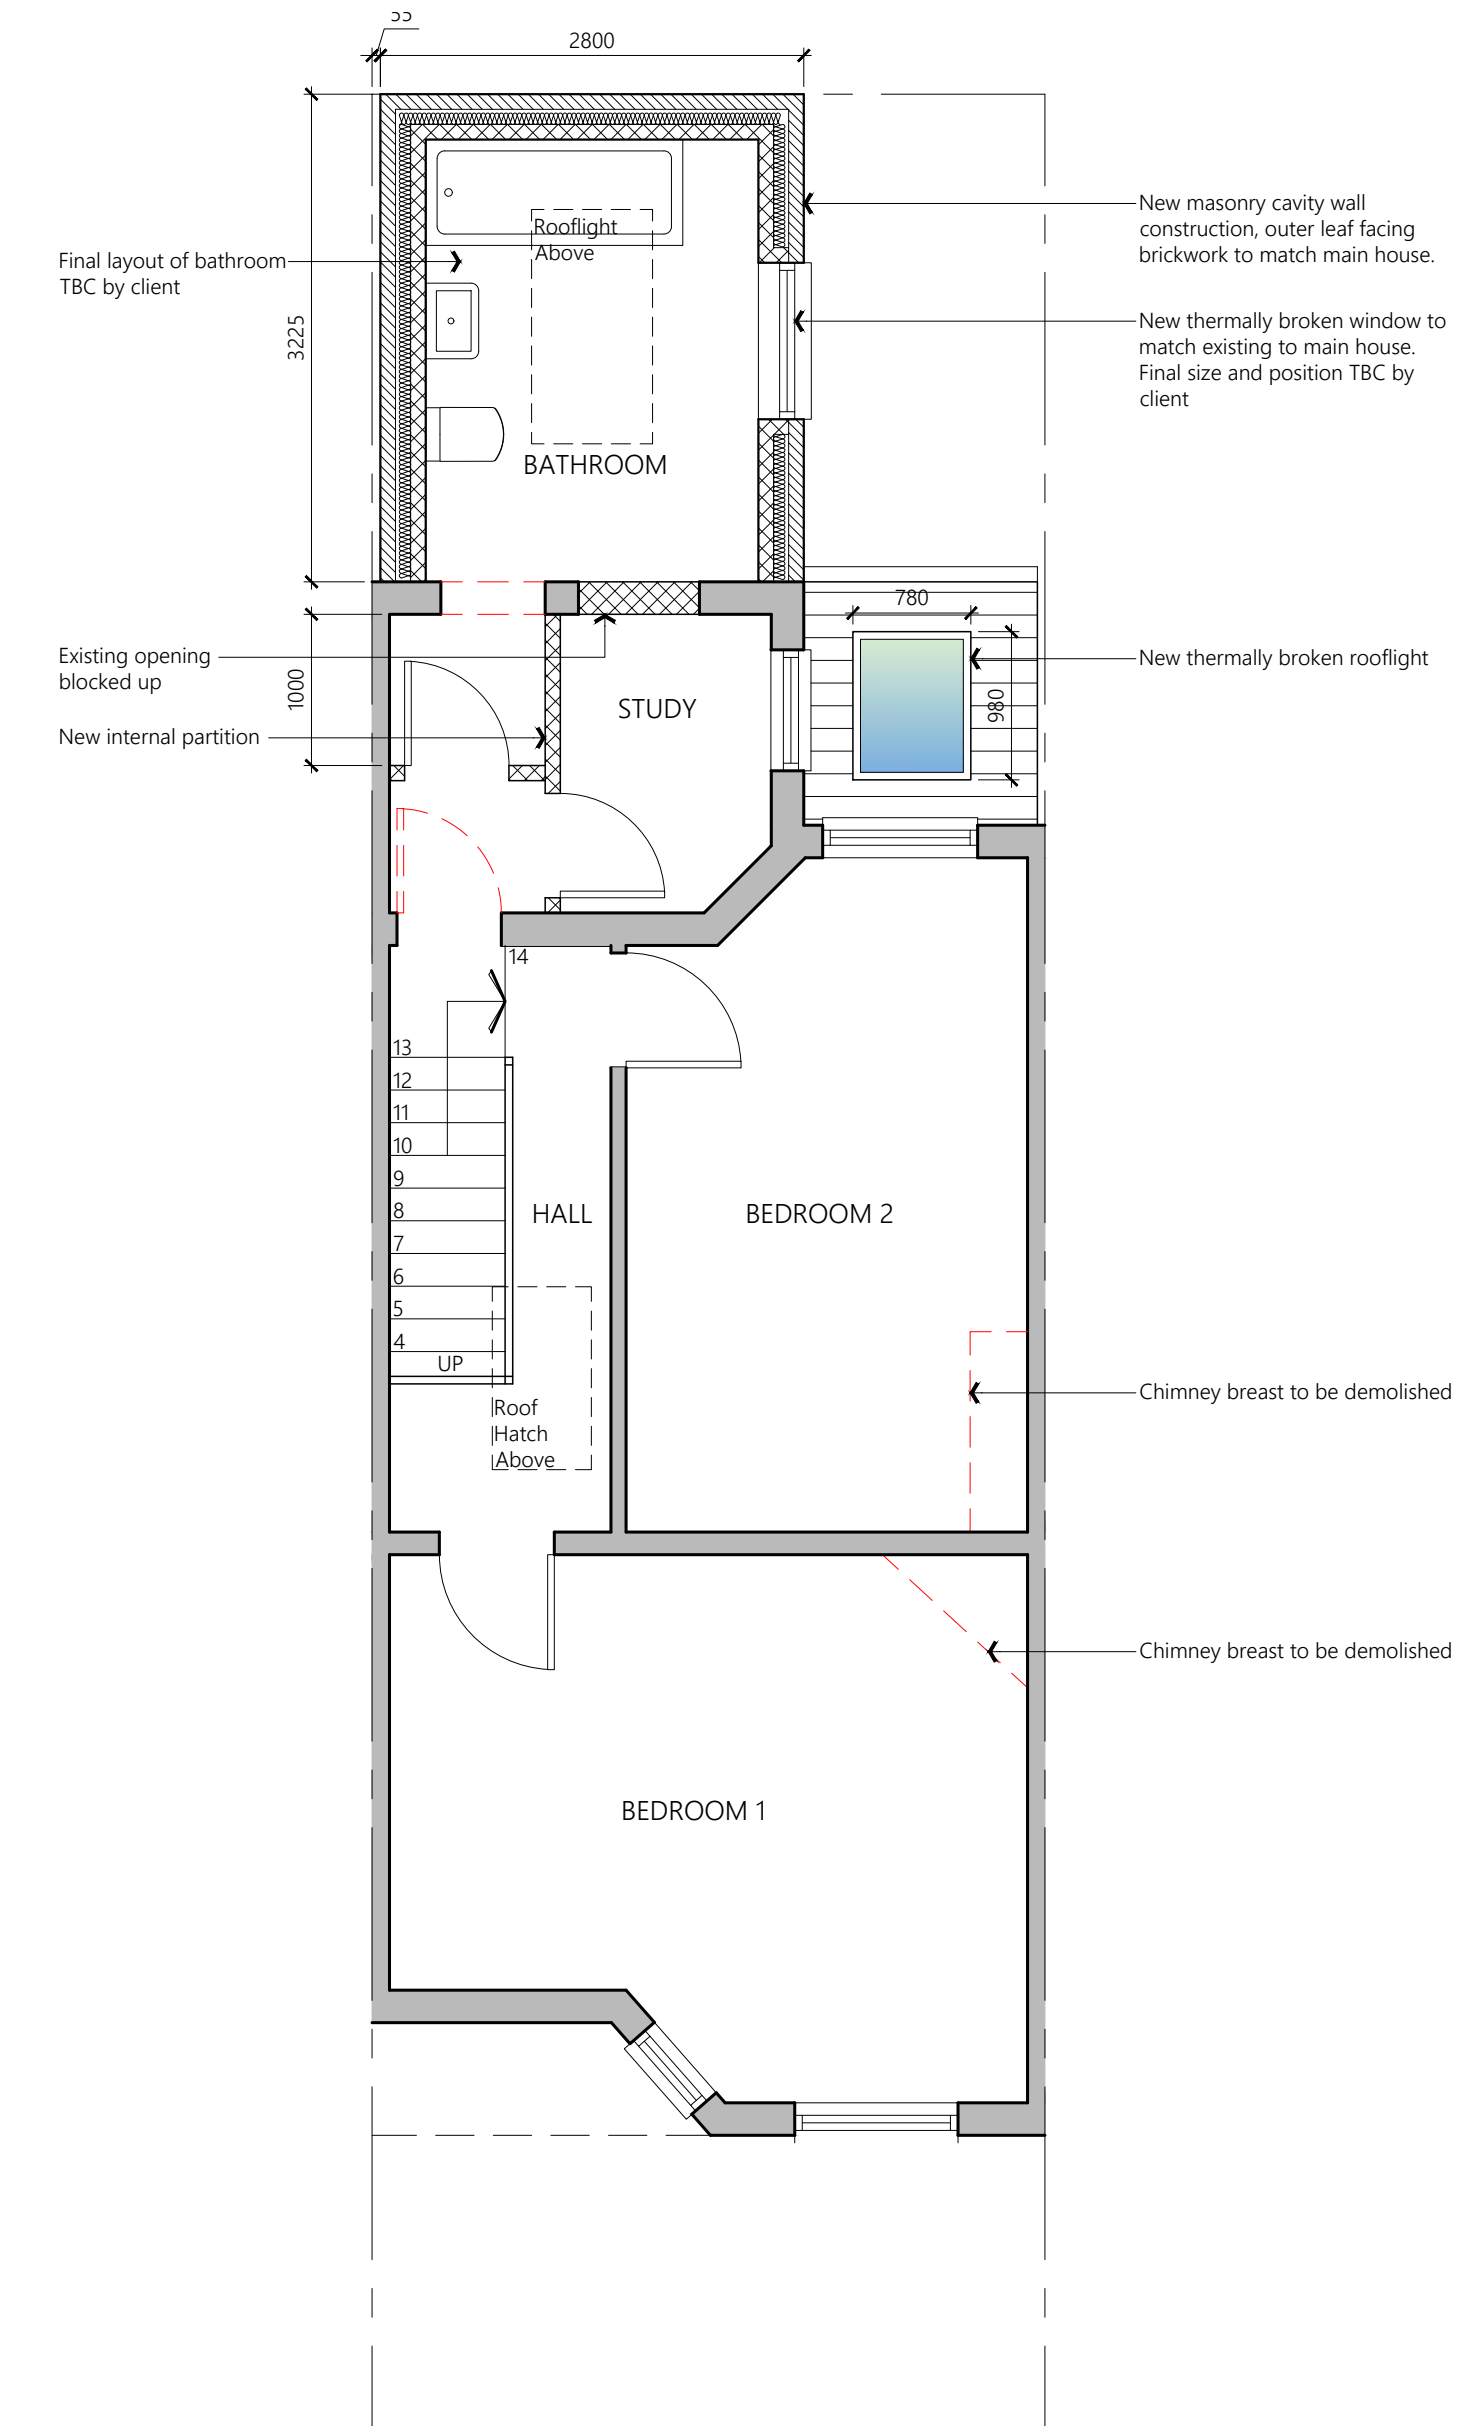

PROPOSED FIRST FLOOR PLAN

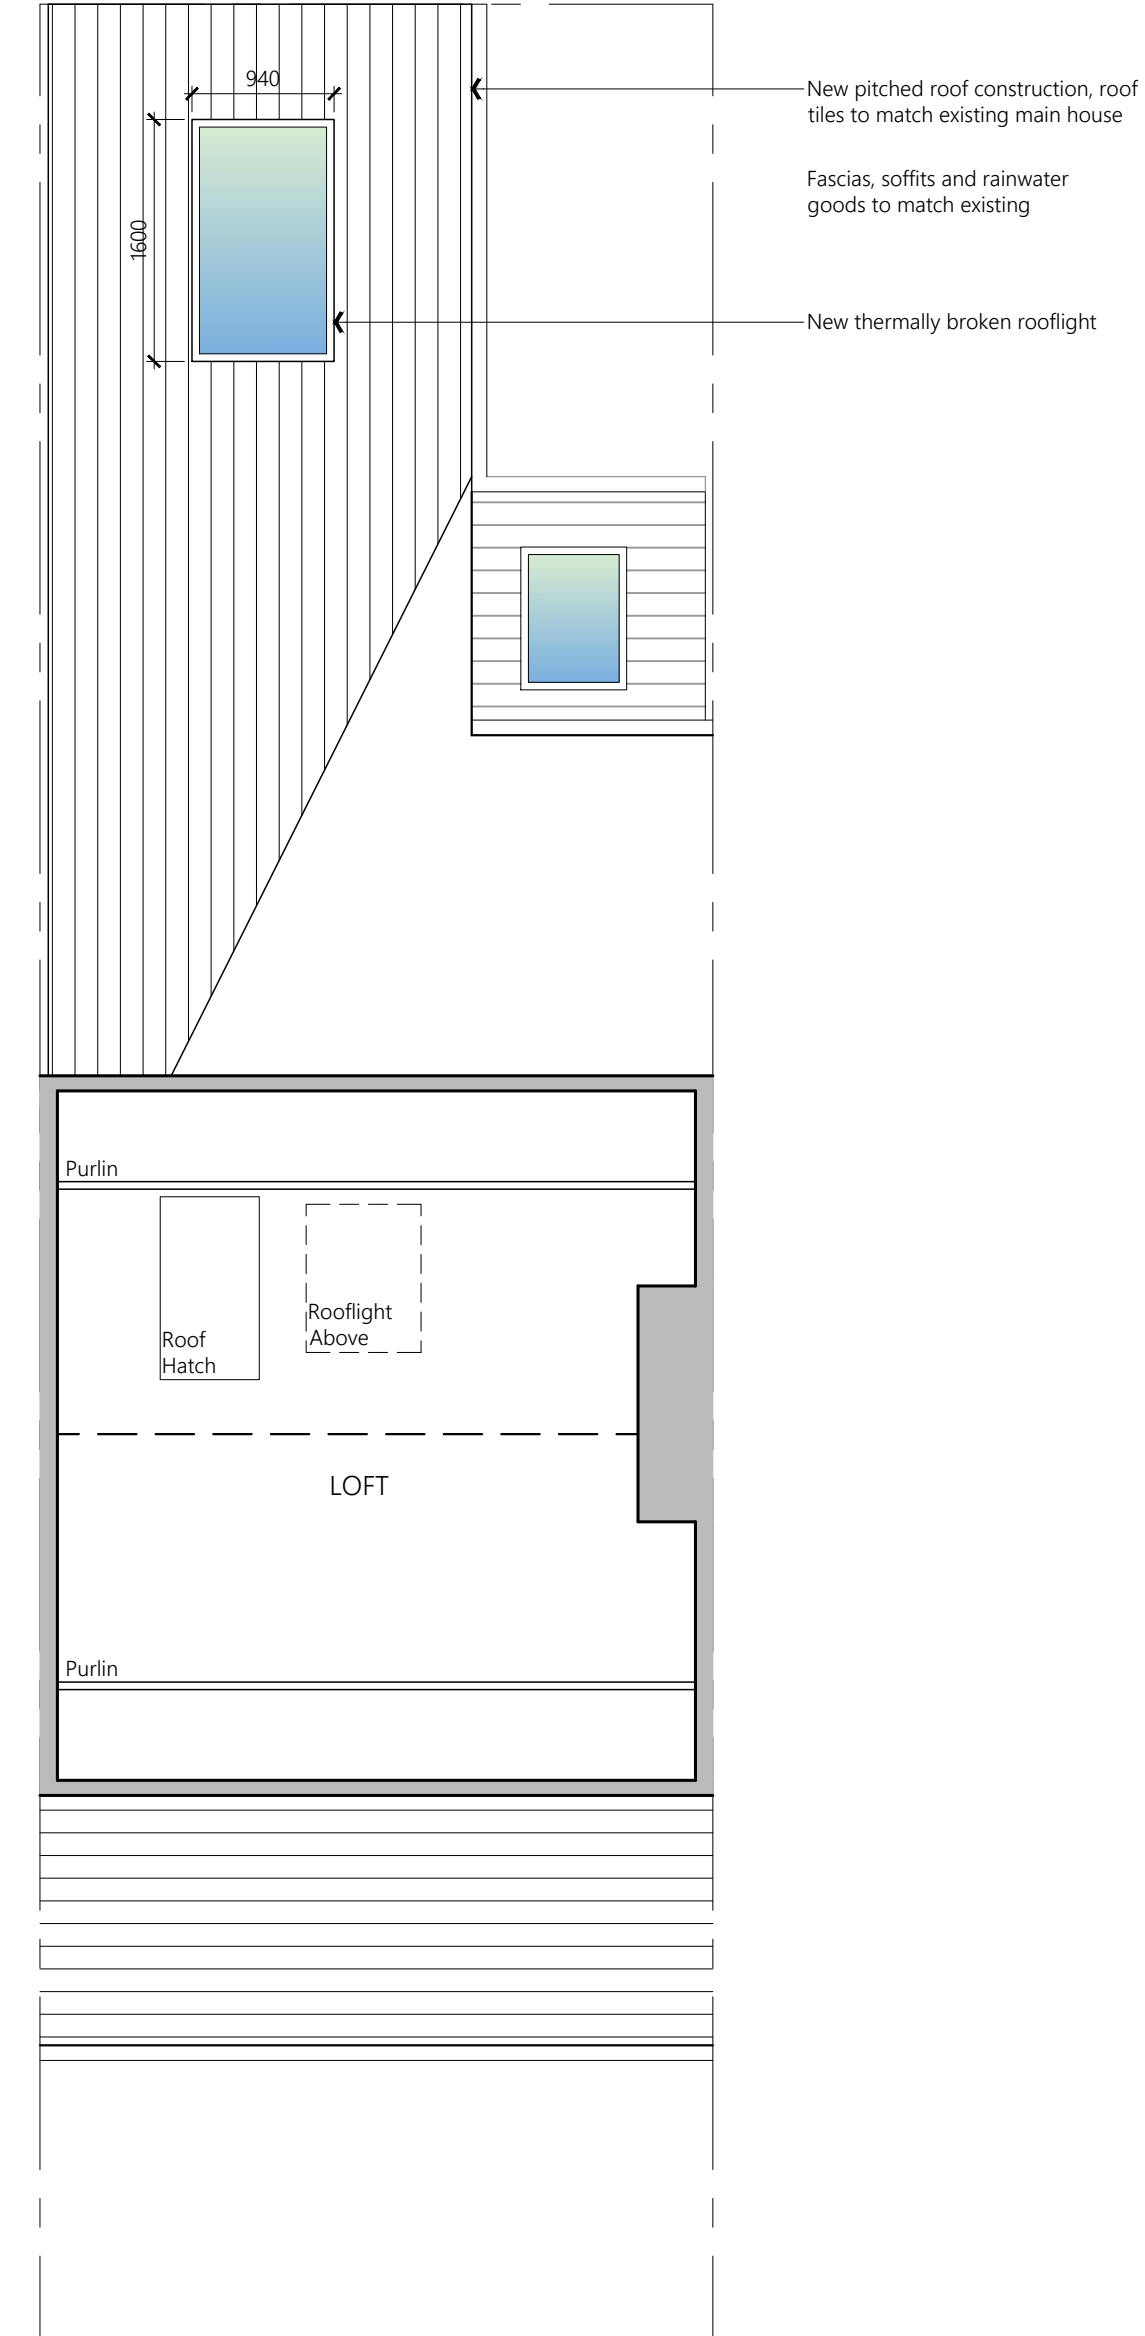

PROPOSED LOFT PLAN

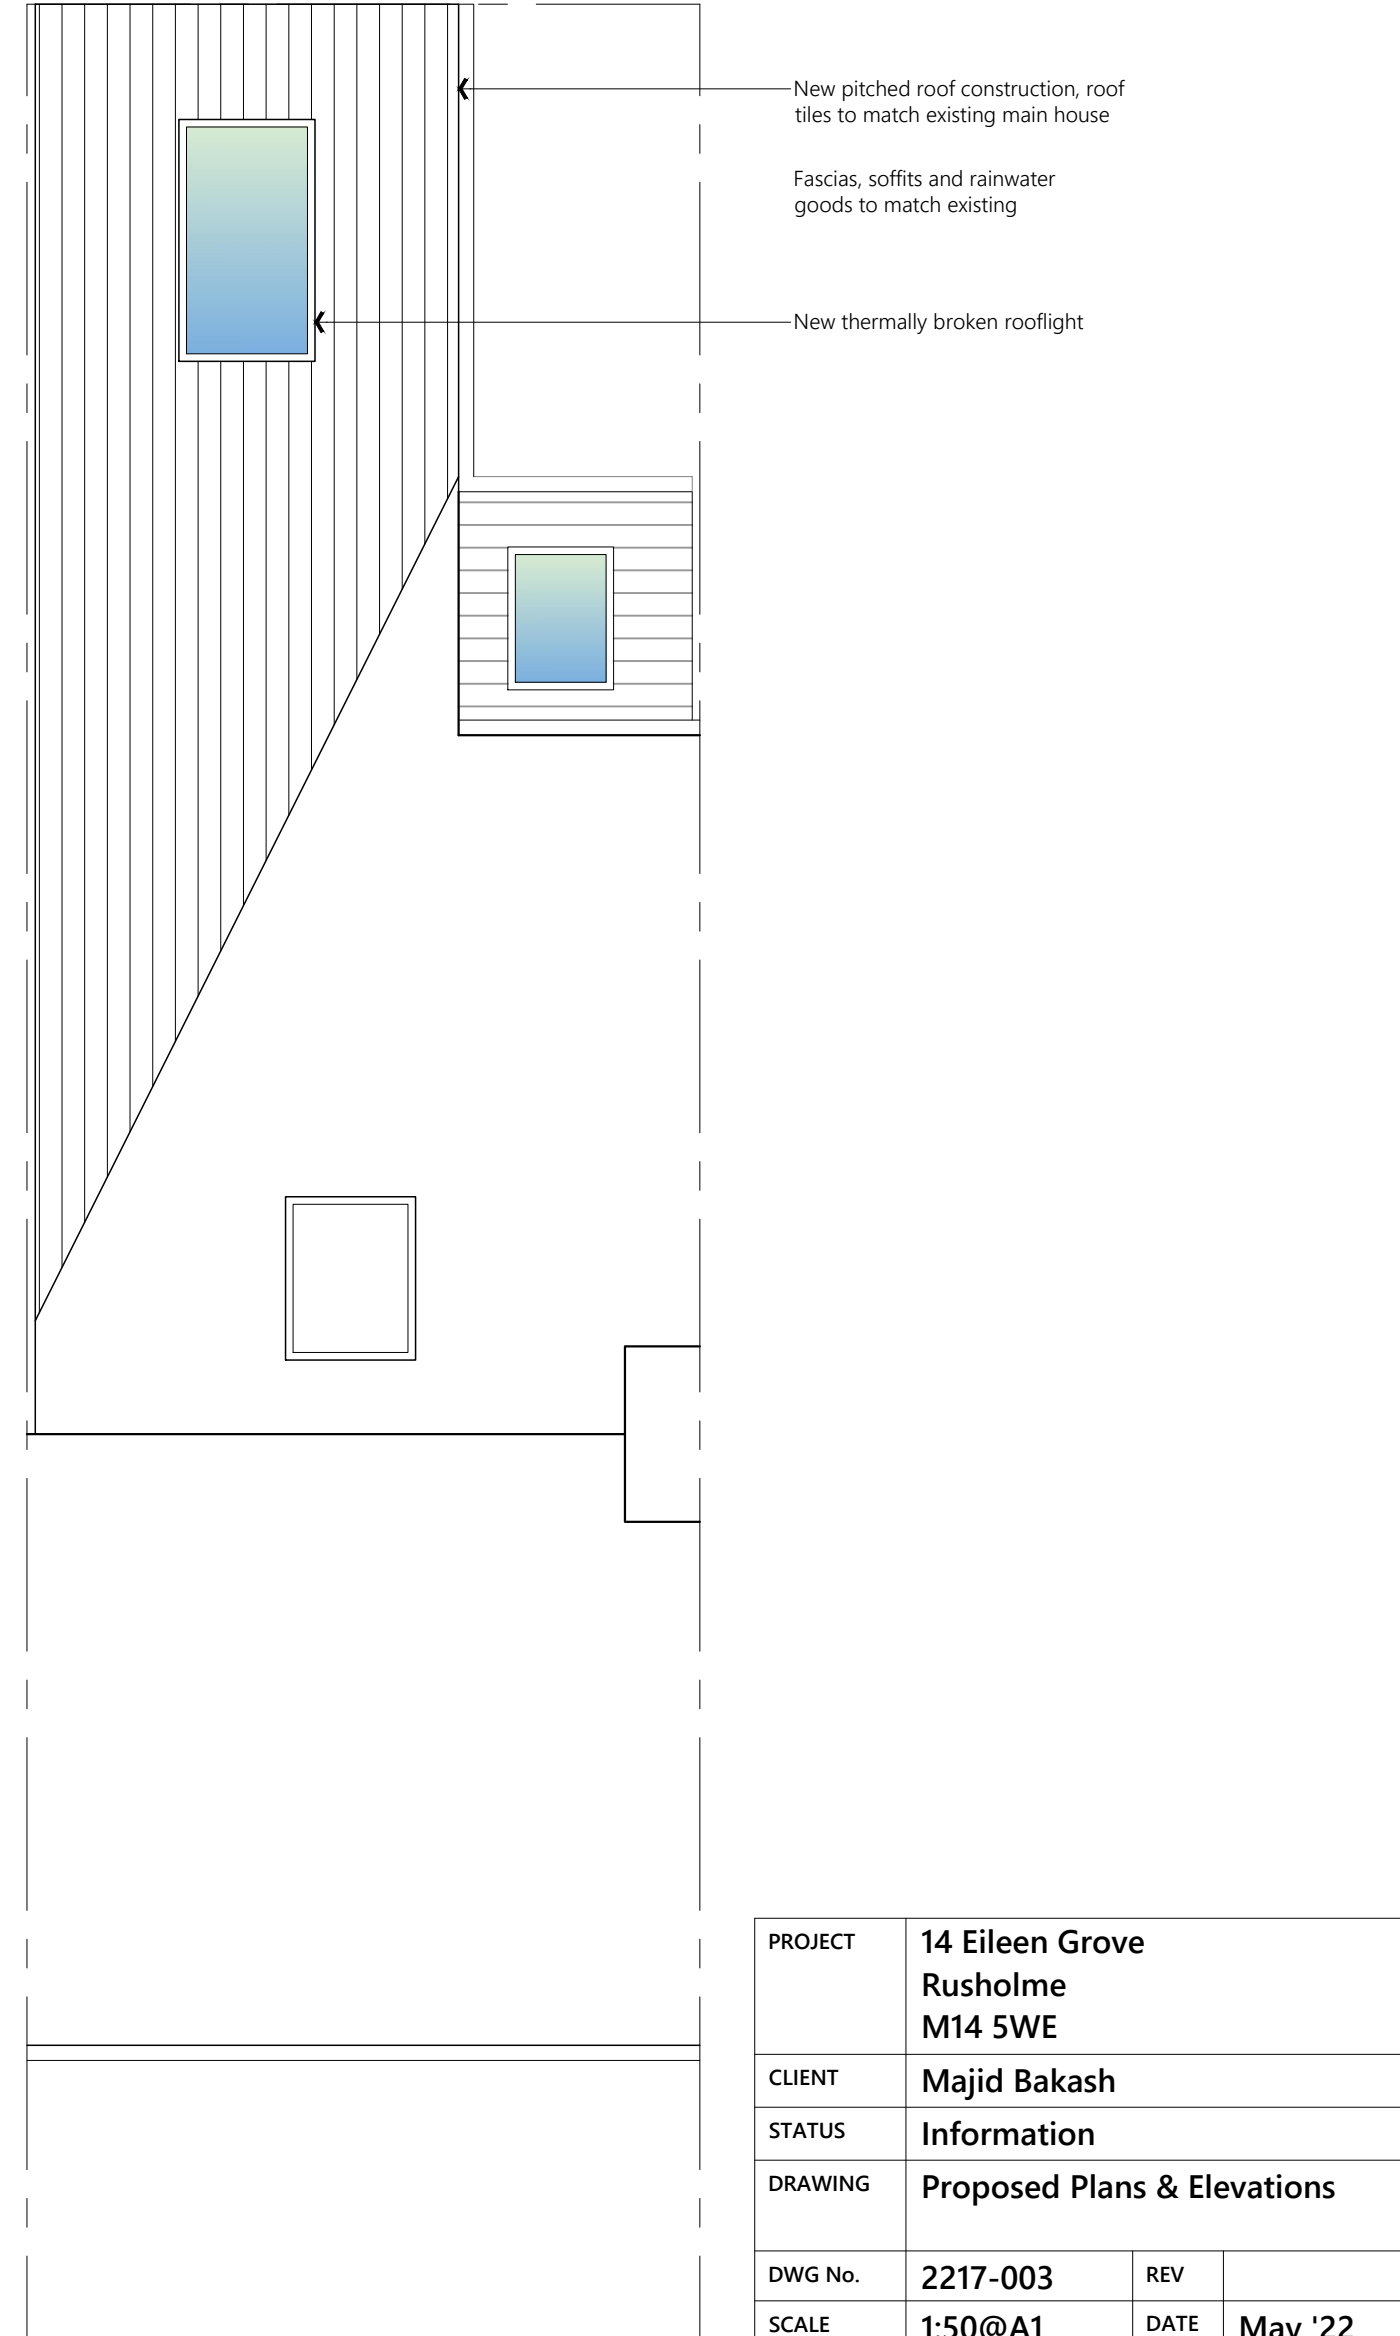

PROPOSED ROOF PLAN

PROJECT	14 Eileen Grove Rusholme M14 5WE		
CLIENT	Majid Bakash		
STATUS	Information		
DRAWING	Proposed Plans & Elevations		
DWG No.	2217-003	REV	
SCALE	1:50@A1	DATE	May '22
AGB CAD SERVICES		website: www.agbcad.co.uk email: info@agbcad.co.uk telephone: 07912 090 125 DO NOT SCALE FROM THIS DRAWING	