






Front Elevation
Scale 1:50

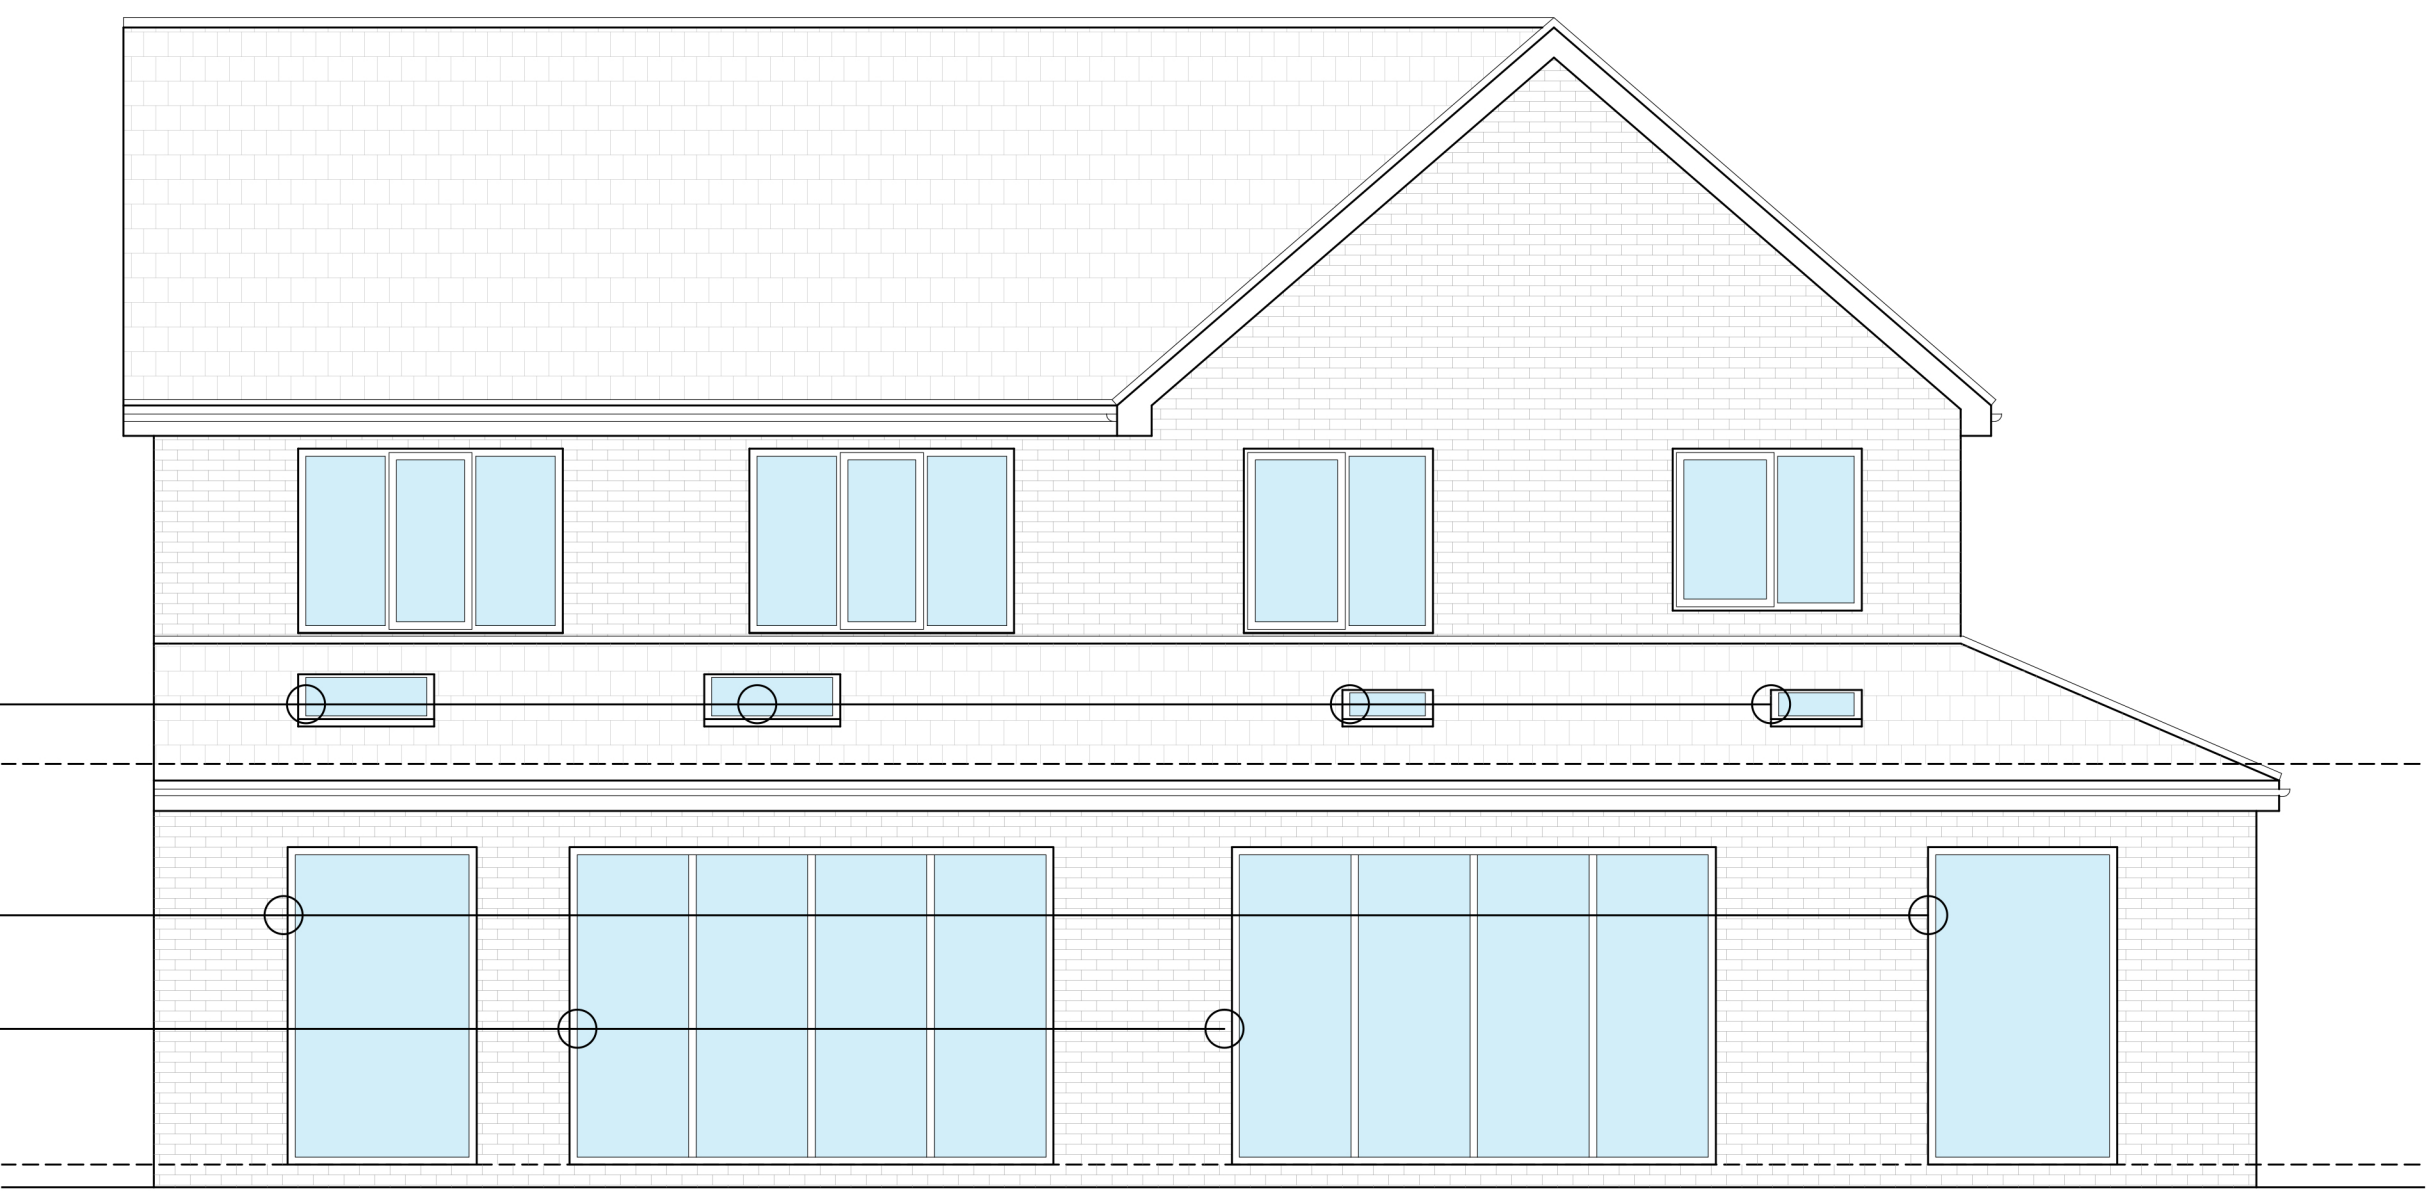

Rear Elevation
Scale 1:50

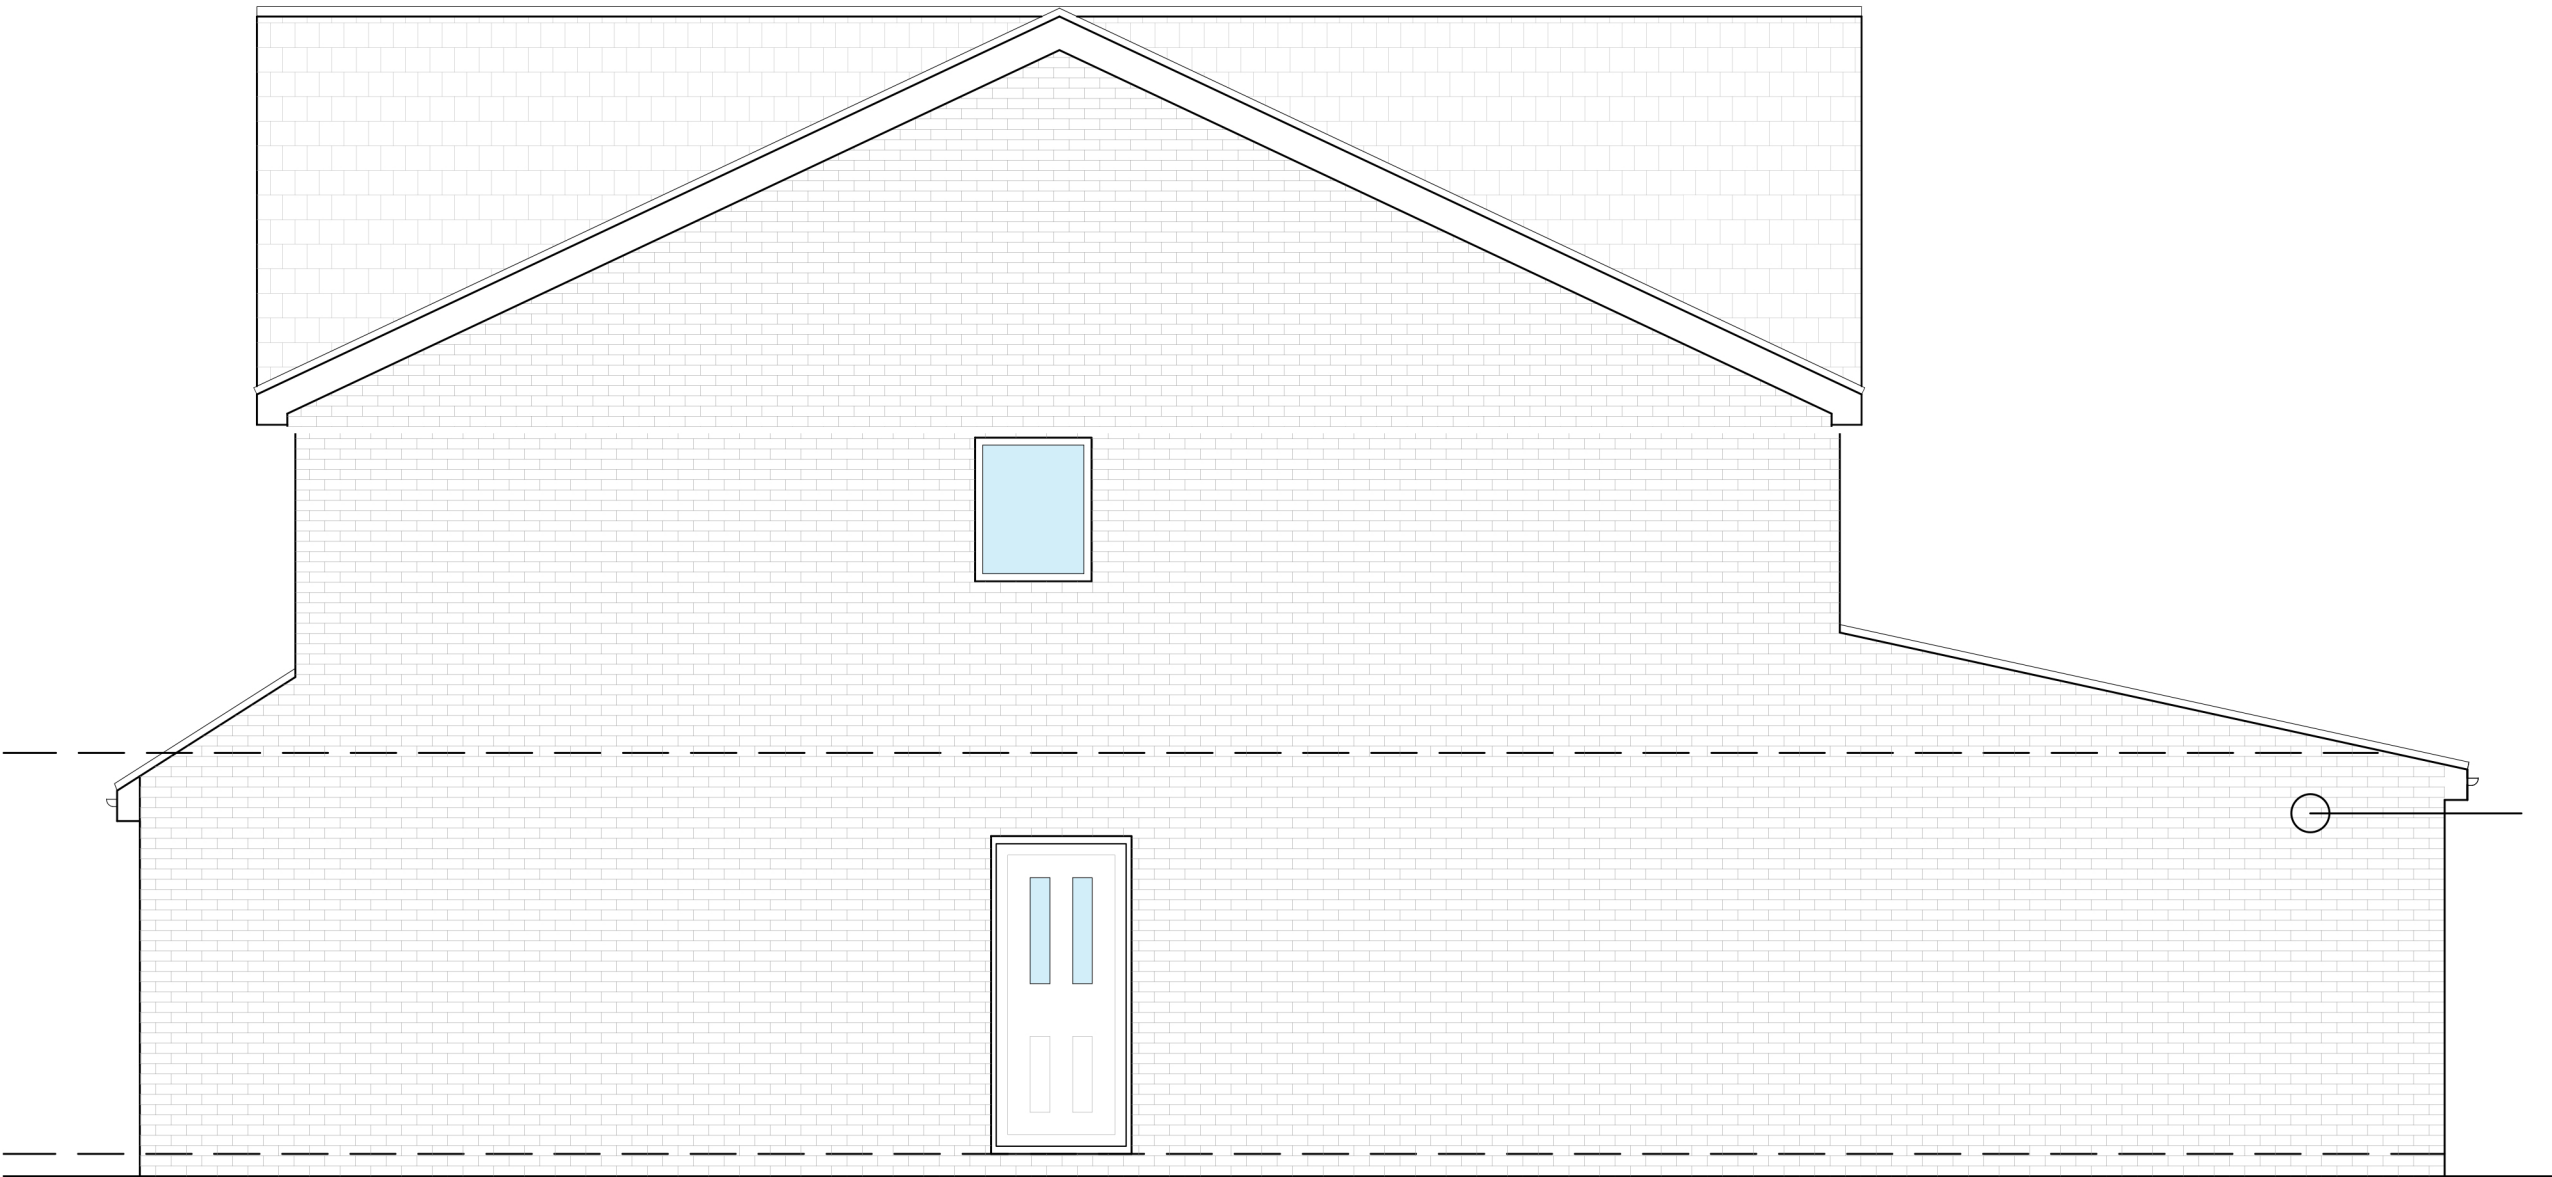

Side Elevation 1
Scale 1:50

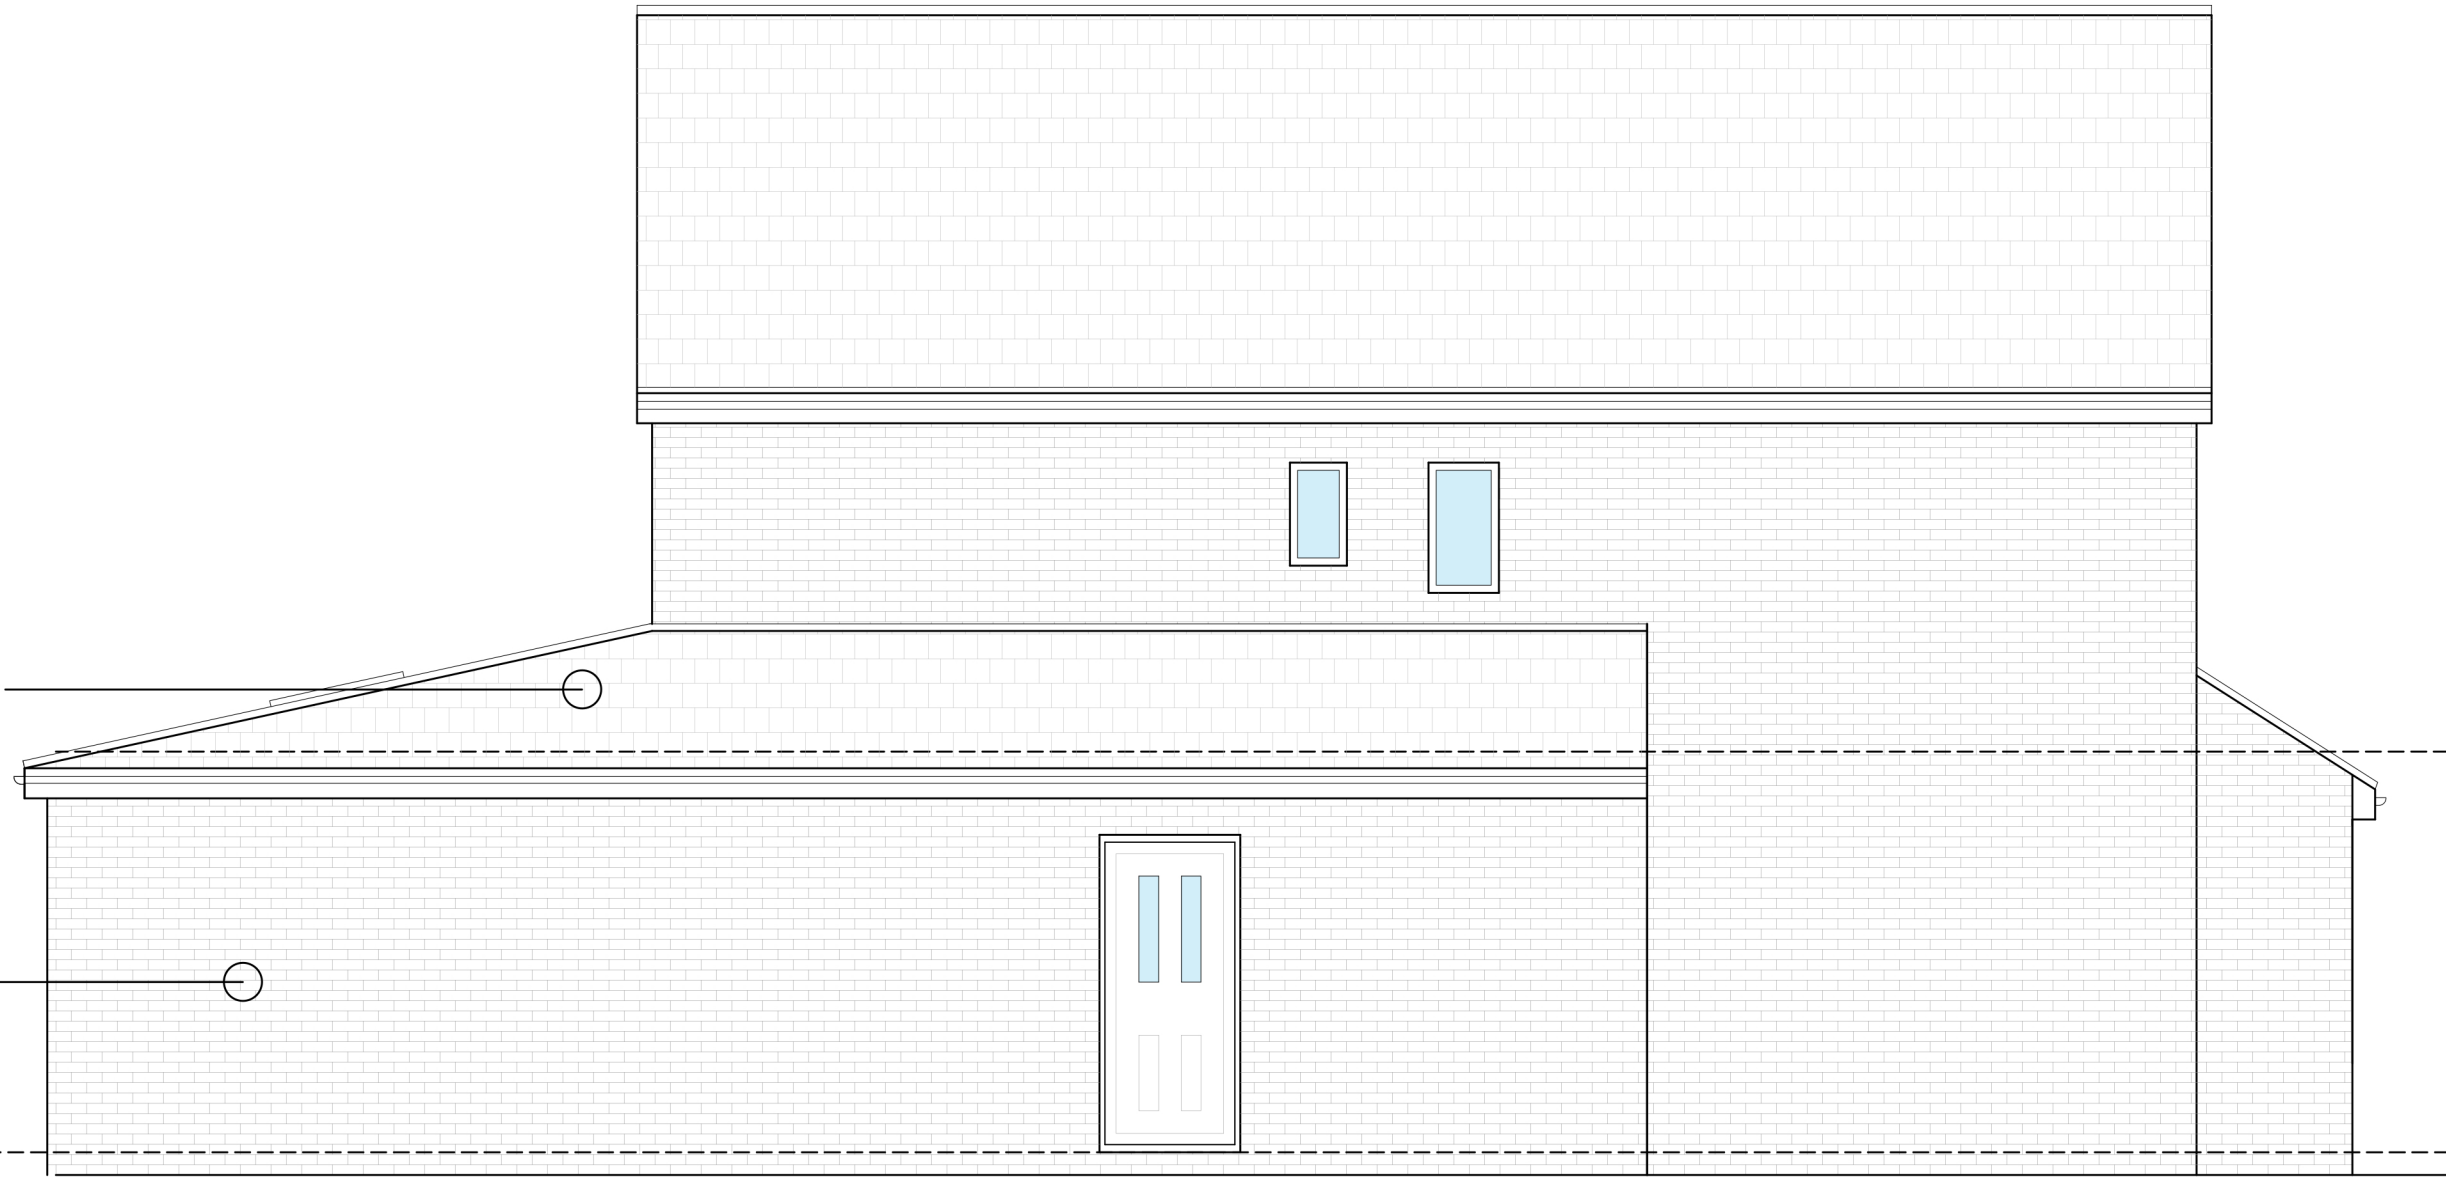

Side Elevation 2
Scale 1:50

revision	date	drawn	description
----------	------	-------	-------------

Disclaimer;
Base survey drawings received from jg-d and should be checked for accuracy. These drawings are for information only and confer no liability on TH3M.architects prior to use.



Notes: -
Do not scale from drawings unless by agreement with architect. Use figured dimensions only. Check all dimensions on site prior to commencing the works. Drawing to be read in conjunction with other relevant consultant information.

This drawing is the copyright of BARCX and must not be copied or reproduced in part, or in whole, without the express permission of the architect. Drawing to be read in conjunction with specification.

0m 2m 4m 6m 8m 10m

Proposed Elevations

31 Pasture Field Rd, Manchester, M22 5JX.
Split to 2no. Dwellings

Sketch

106
number

1:50 A1
scale

B-2103
Job NO.

revision
KH
drawn