



Floor Plans 1:50




Basement

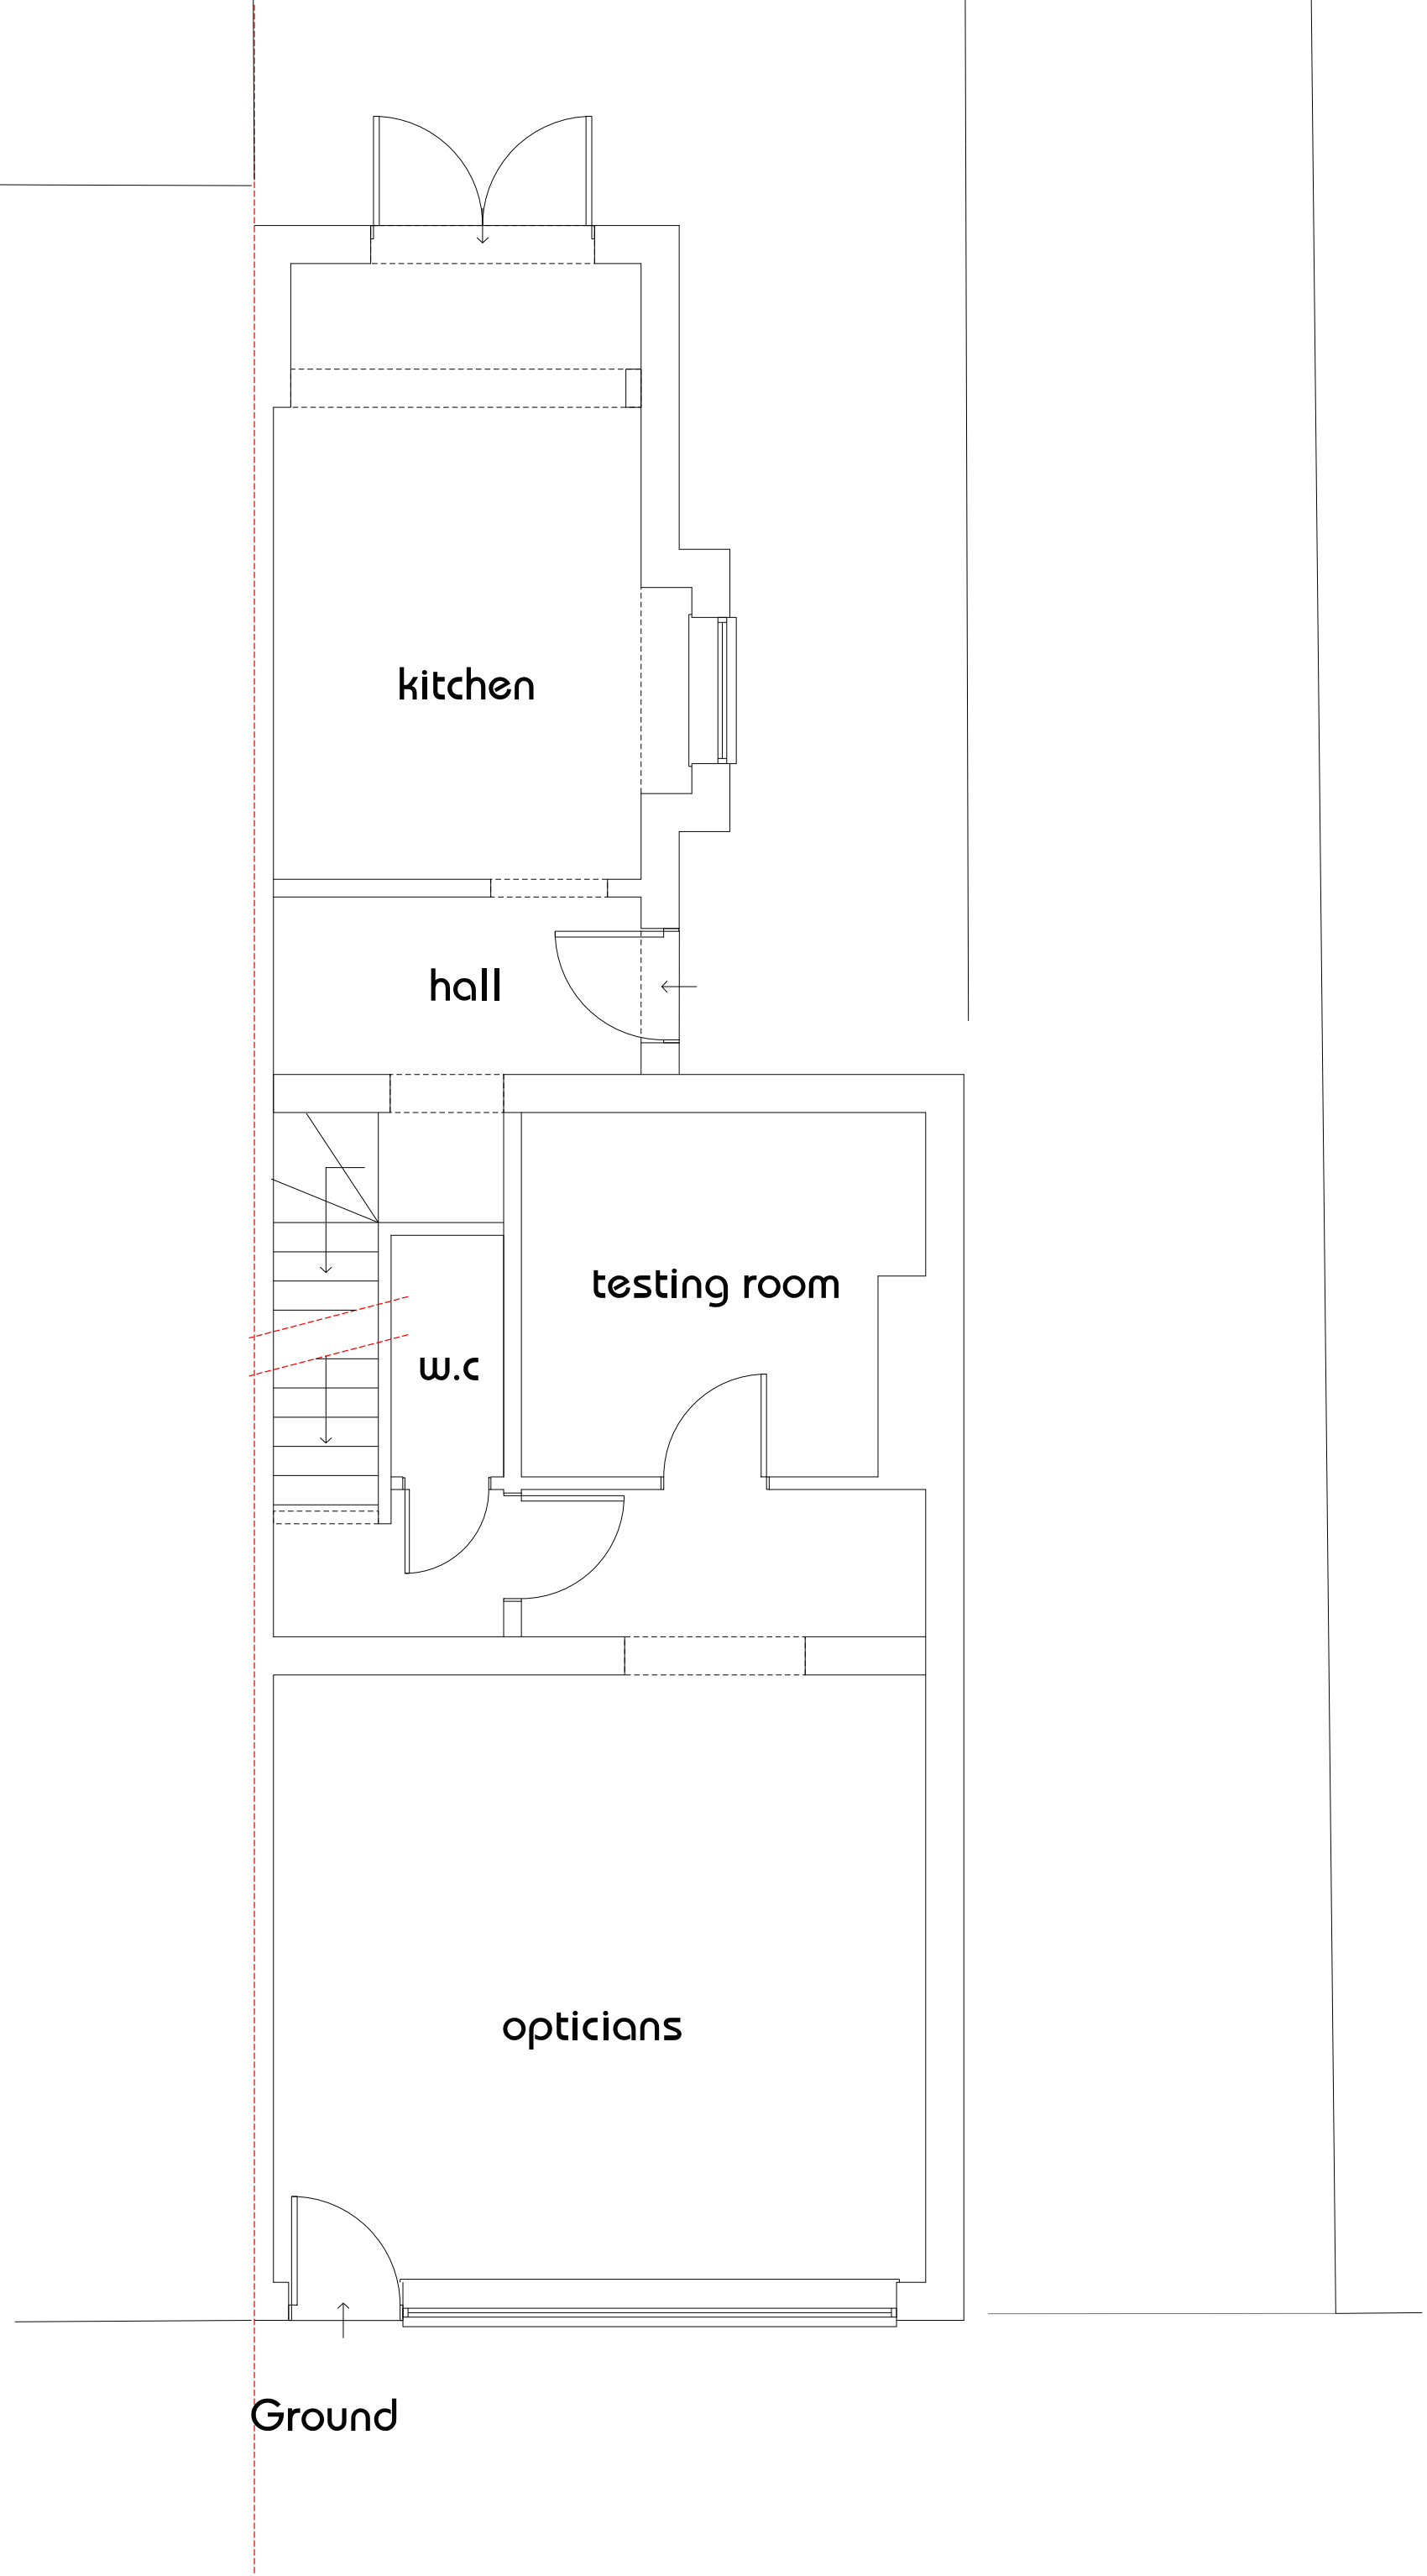


Ground

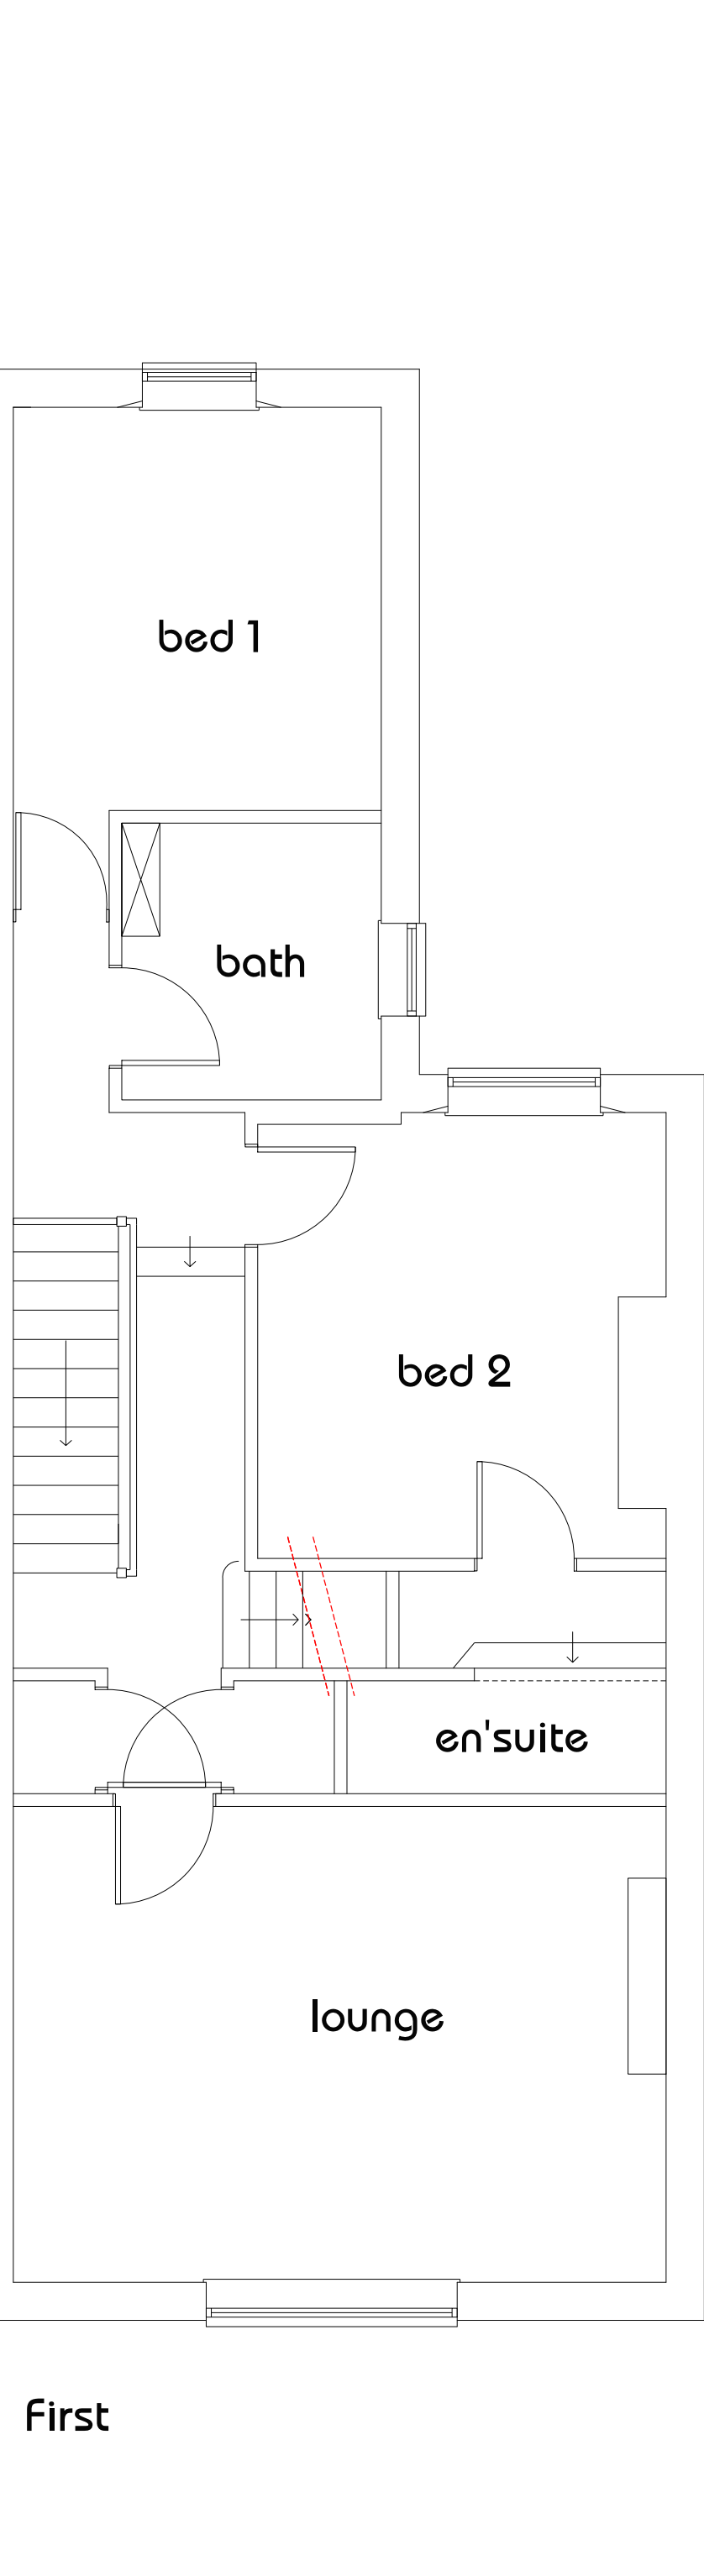

First

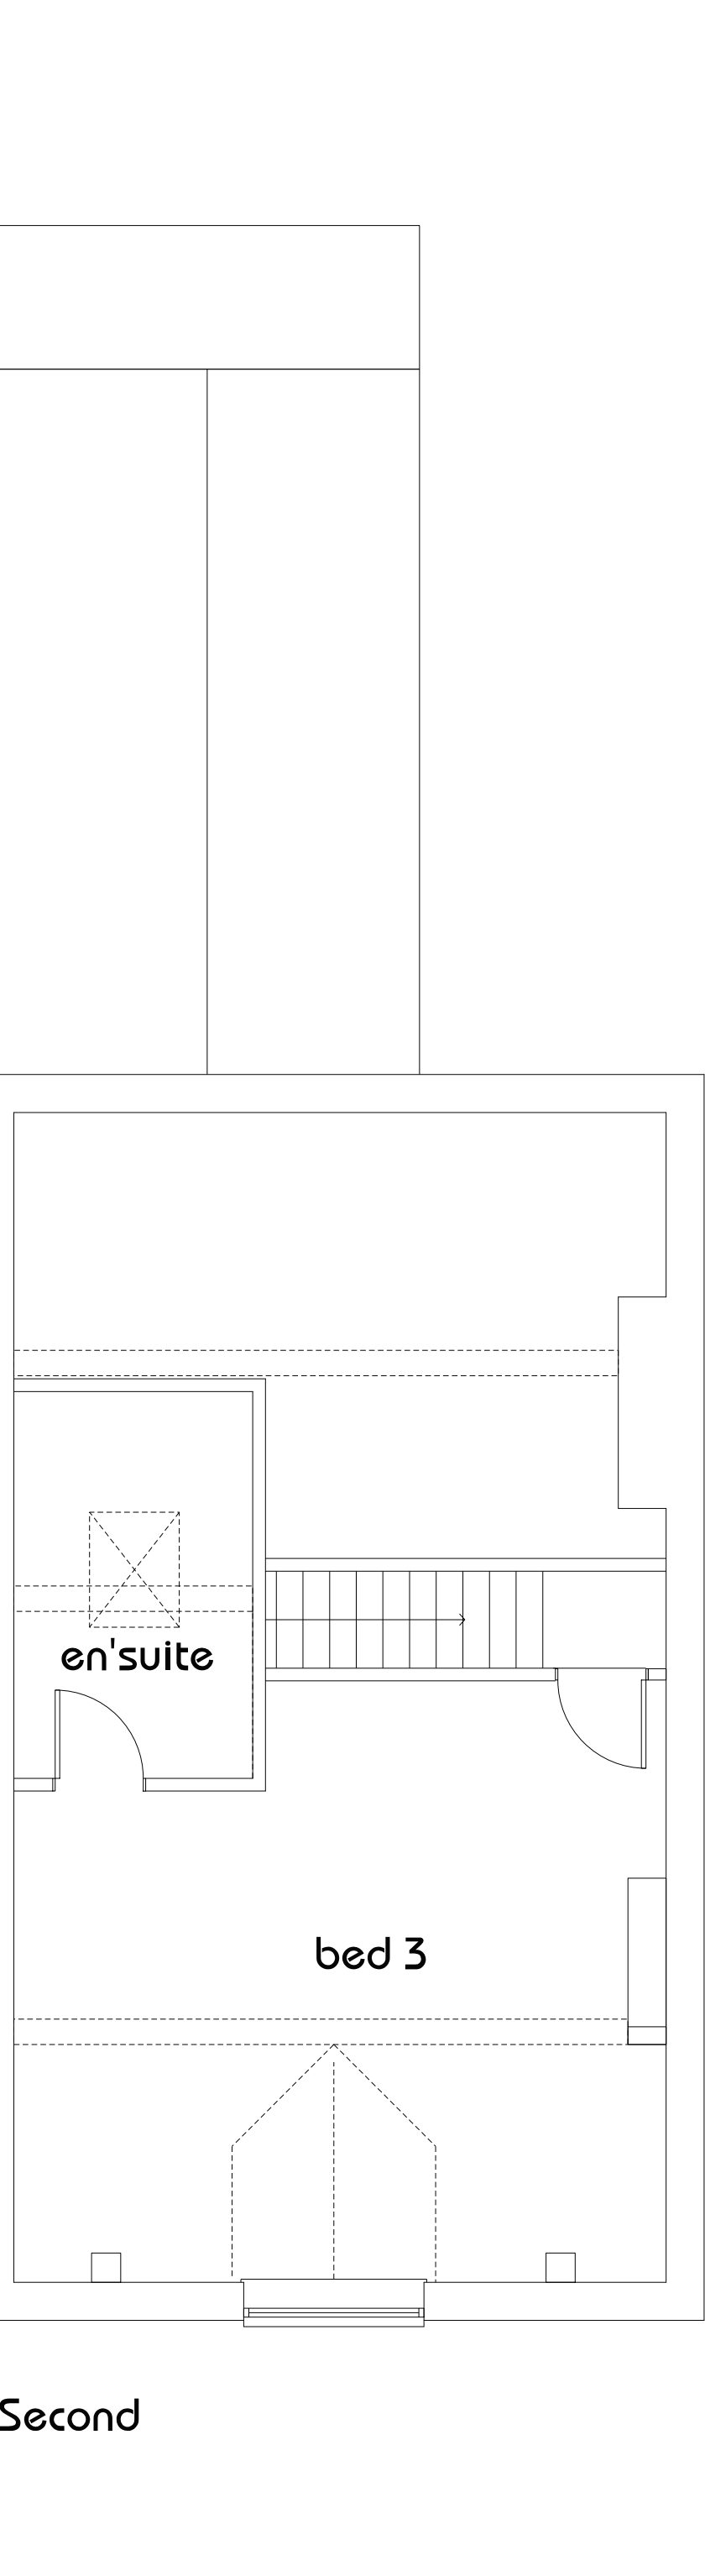

Second

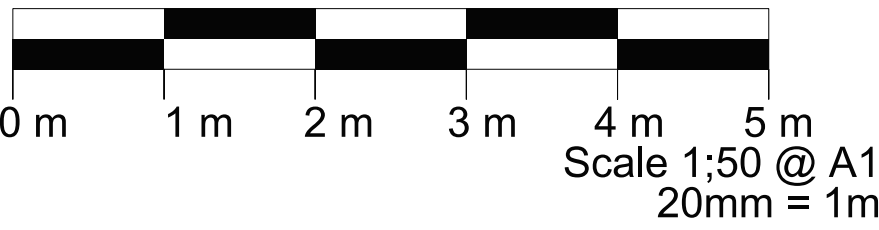

|   |  |                                            |                                |
|---|--|--------------------------------------------|--------------------------------|
| <b>linberg</b><br>design associates limited<br><small>Unit M02 9th L &amp; M Business Park, Norman Road, Ribblesdale, LAR4 4ES<br/>015945 887 4779 - 015945 887 4779 - 015945 887 4779</small> |  | Drg Title :<br><b>Existing Floor Plans</b> |                                |
| Project Title :<br><b>113 Beech Road<br/>Chorlton, M21 9EQ<br/>Extension and redevelopment of<br/>existing property</b>                                                                        |  | Drg No. :<br><b>EP01</b>                   | Revision                       |
| Scale :<br><b>1 :</b>   |  | @ A1                                       | Drawn By / Date :<br><b>JL</b> |