


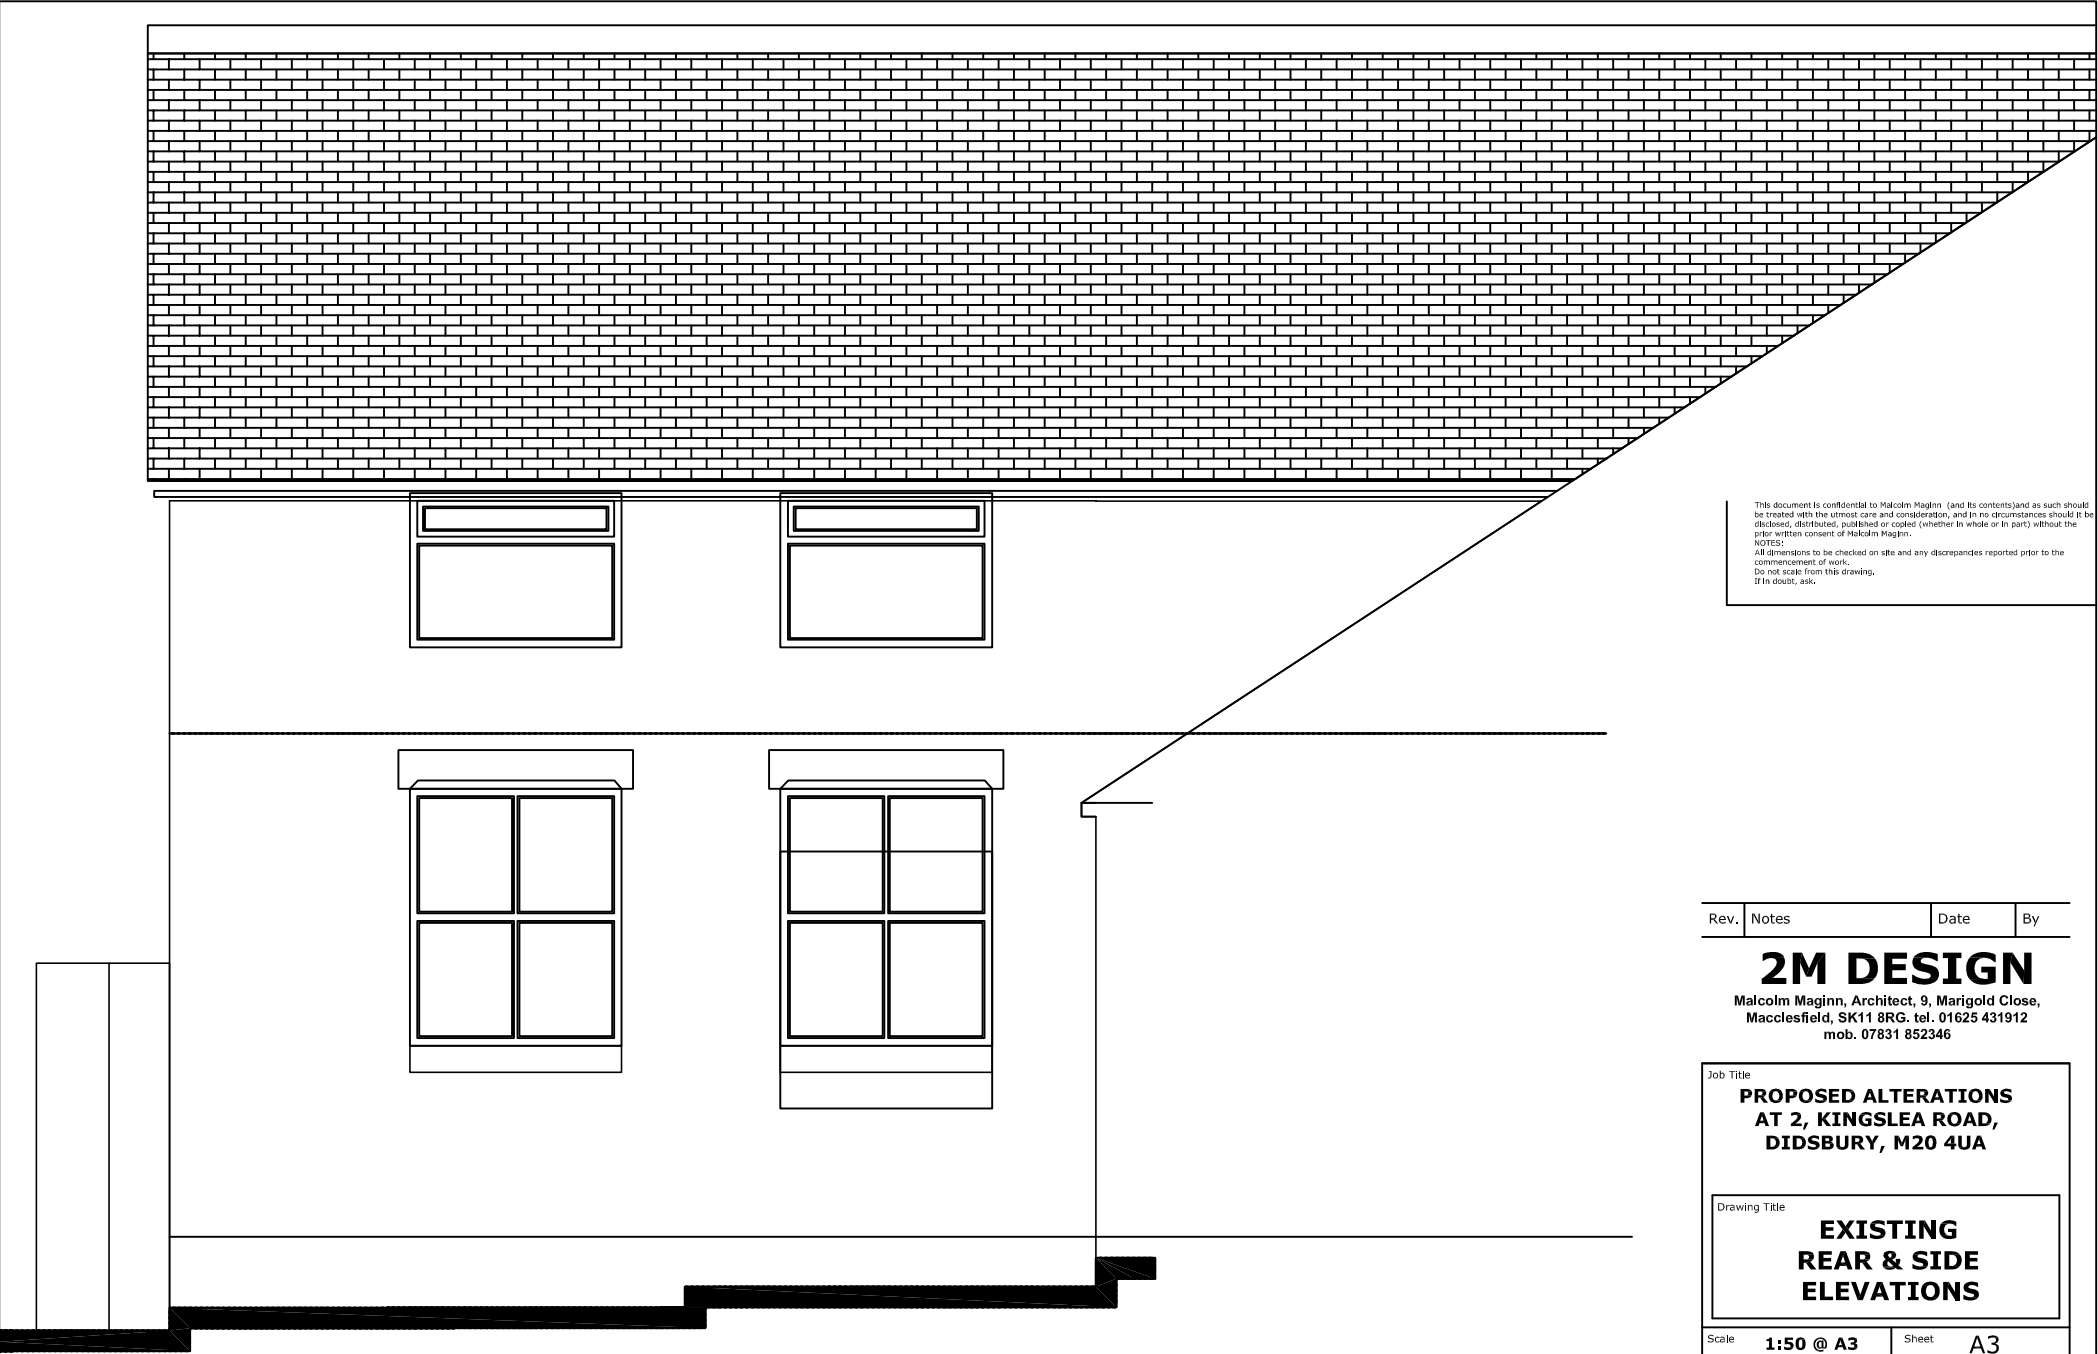

South East Elevation

This document is confidential to Malcolm Maginn (and its contents) and as such should be treated with the utmost care and consideration, and in no circumstances should it be disclosed, distributed, published or copied (whether in whole or in part) without the prior written consent of Malcolm Maginn.

NOTES:
All dimensions to be checked on site and any discrepancies reported prior to the commencement of work.
Do not scale from this drawing.
If in doubt, ask.

Rev.	Notes	Date	By
------	-------	------	----

2M DESIGN
Malcolm Maginn, Architect, 9, Marigold Close,
Macclesfield, SK11 8RG. tel. 01625 431912
mob. 07831 852346

Job Title	PROPOSED ALTERATIONS AT 2, KINGSLEA ROAD, DIDSBURY, M20 4UA		
Drawing Title	EXISTING REAR & SIDE ELEVATIONS		
Scale	1:50 @ A3	Sheet	A3
Date	12.01.13	Drawn by	mm
Drq No	2012.203.06		



South West Elevation