



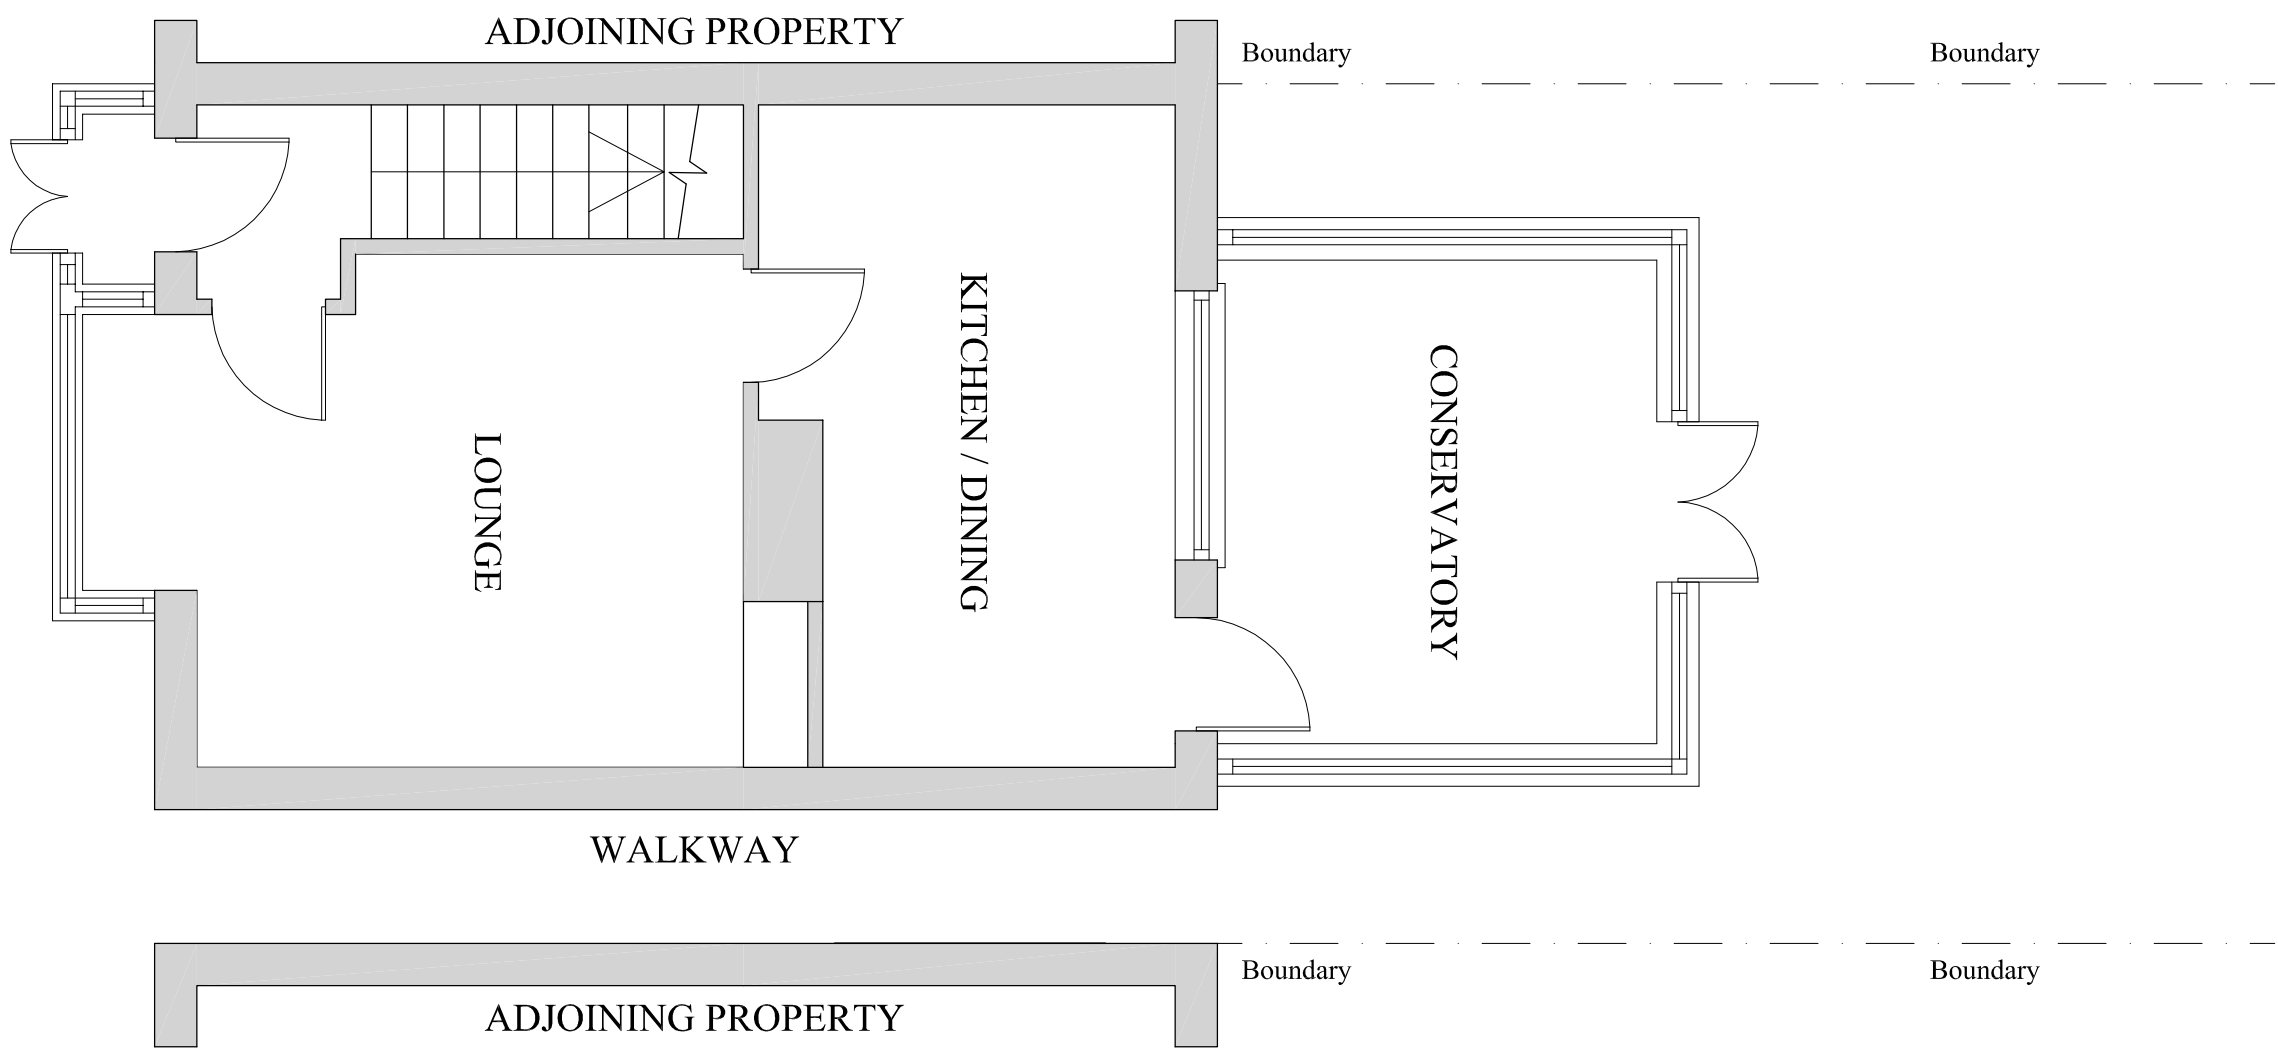


EXISTING GROUND FLOOR LAYOUT

(SCALE 1:50)

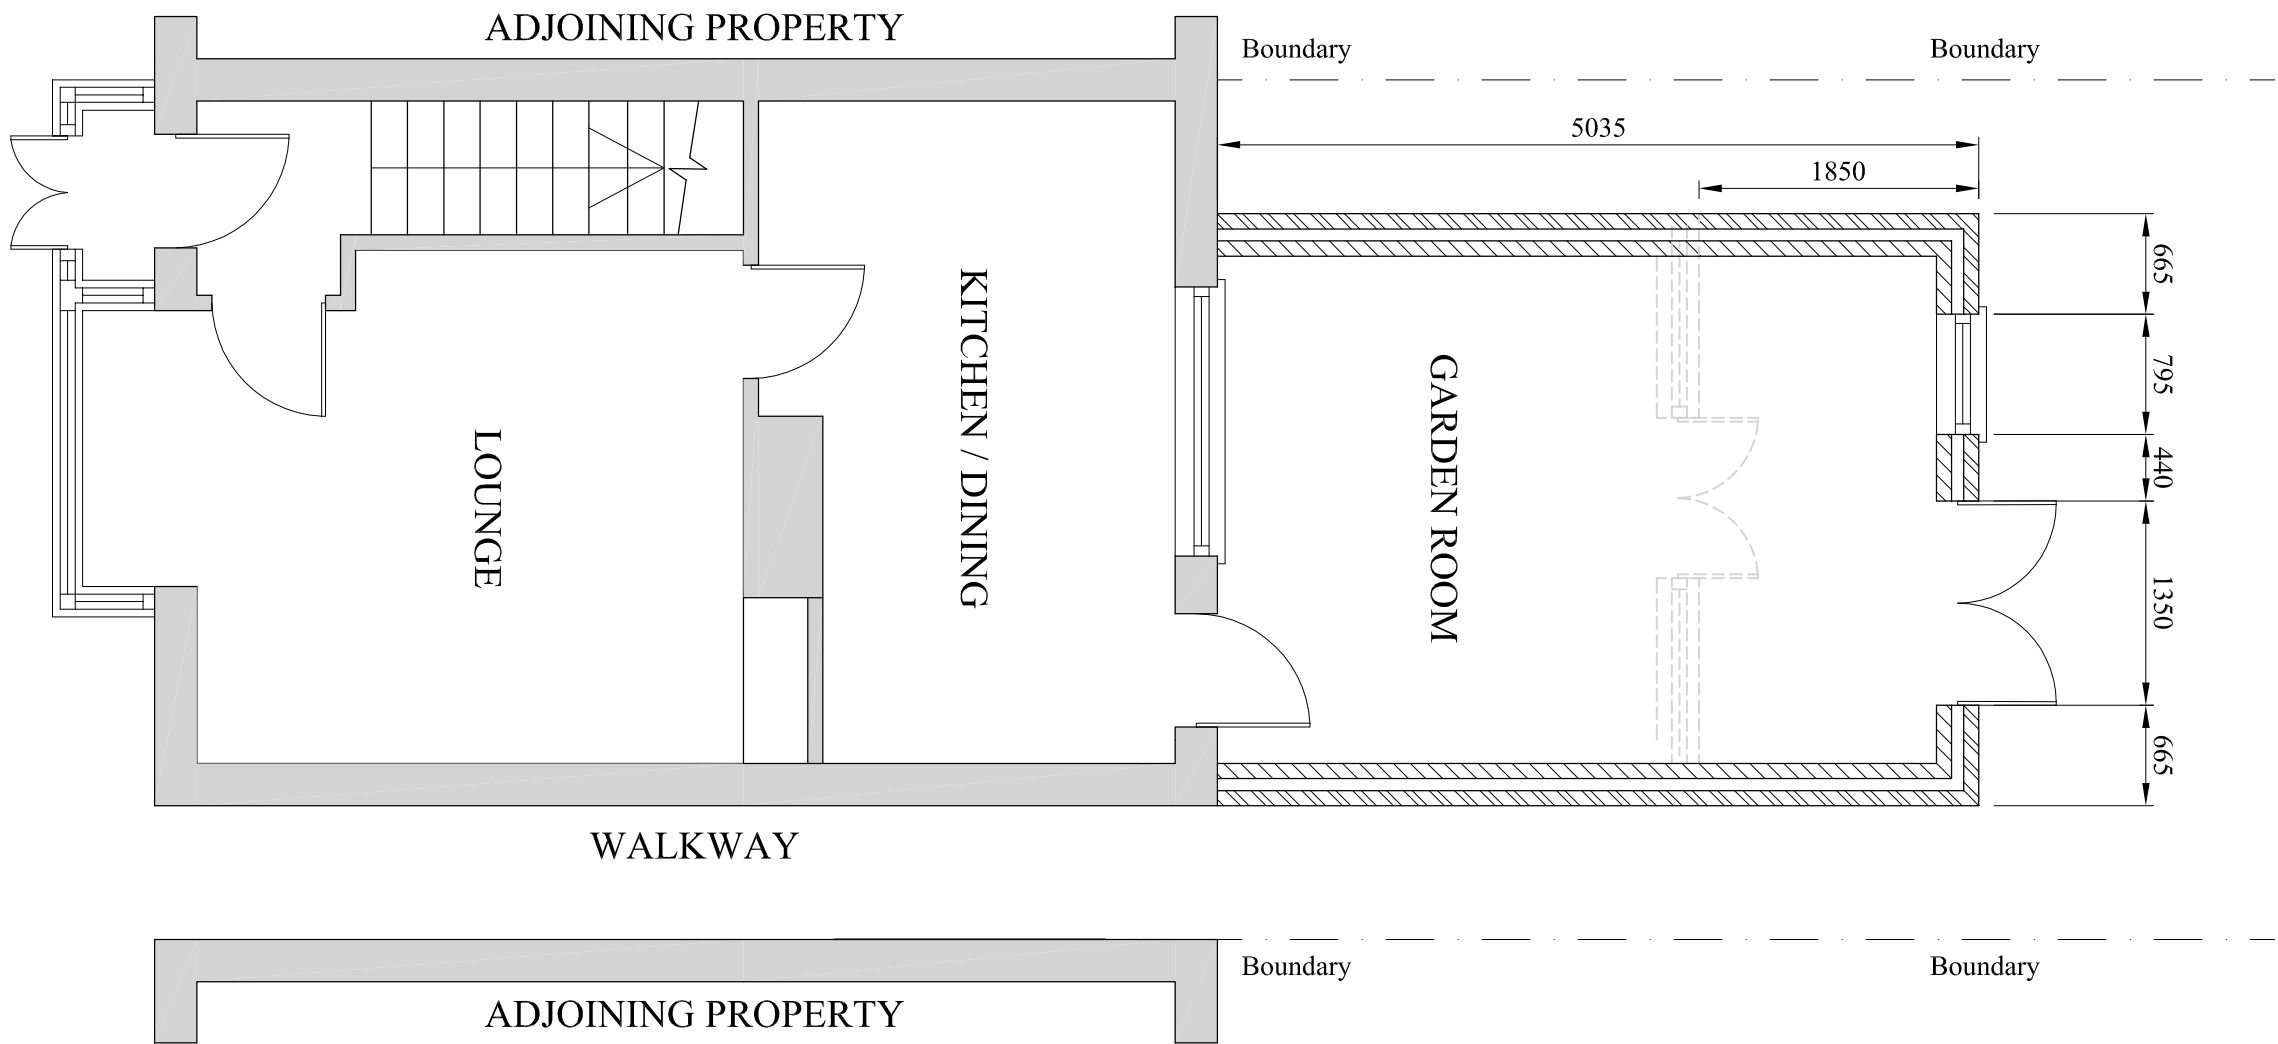

PROPOSED GROUND FLOOR LAYOUT

(SCALE 1:50)

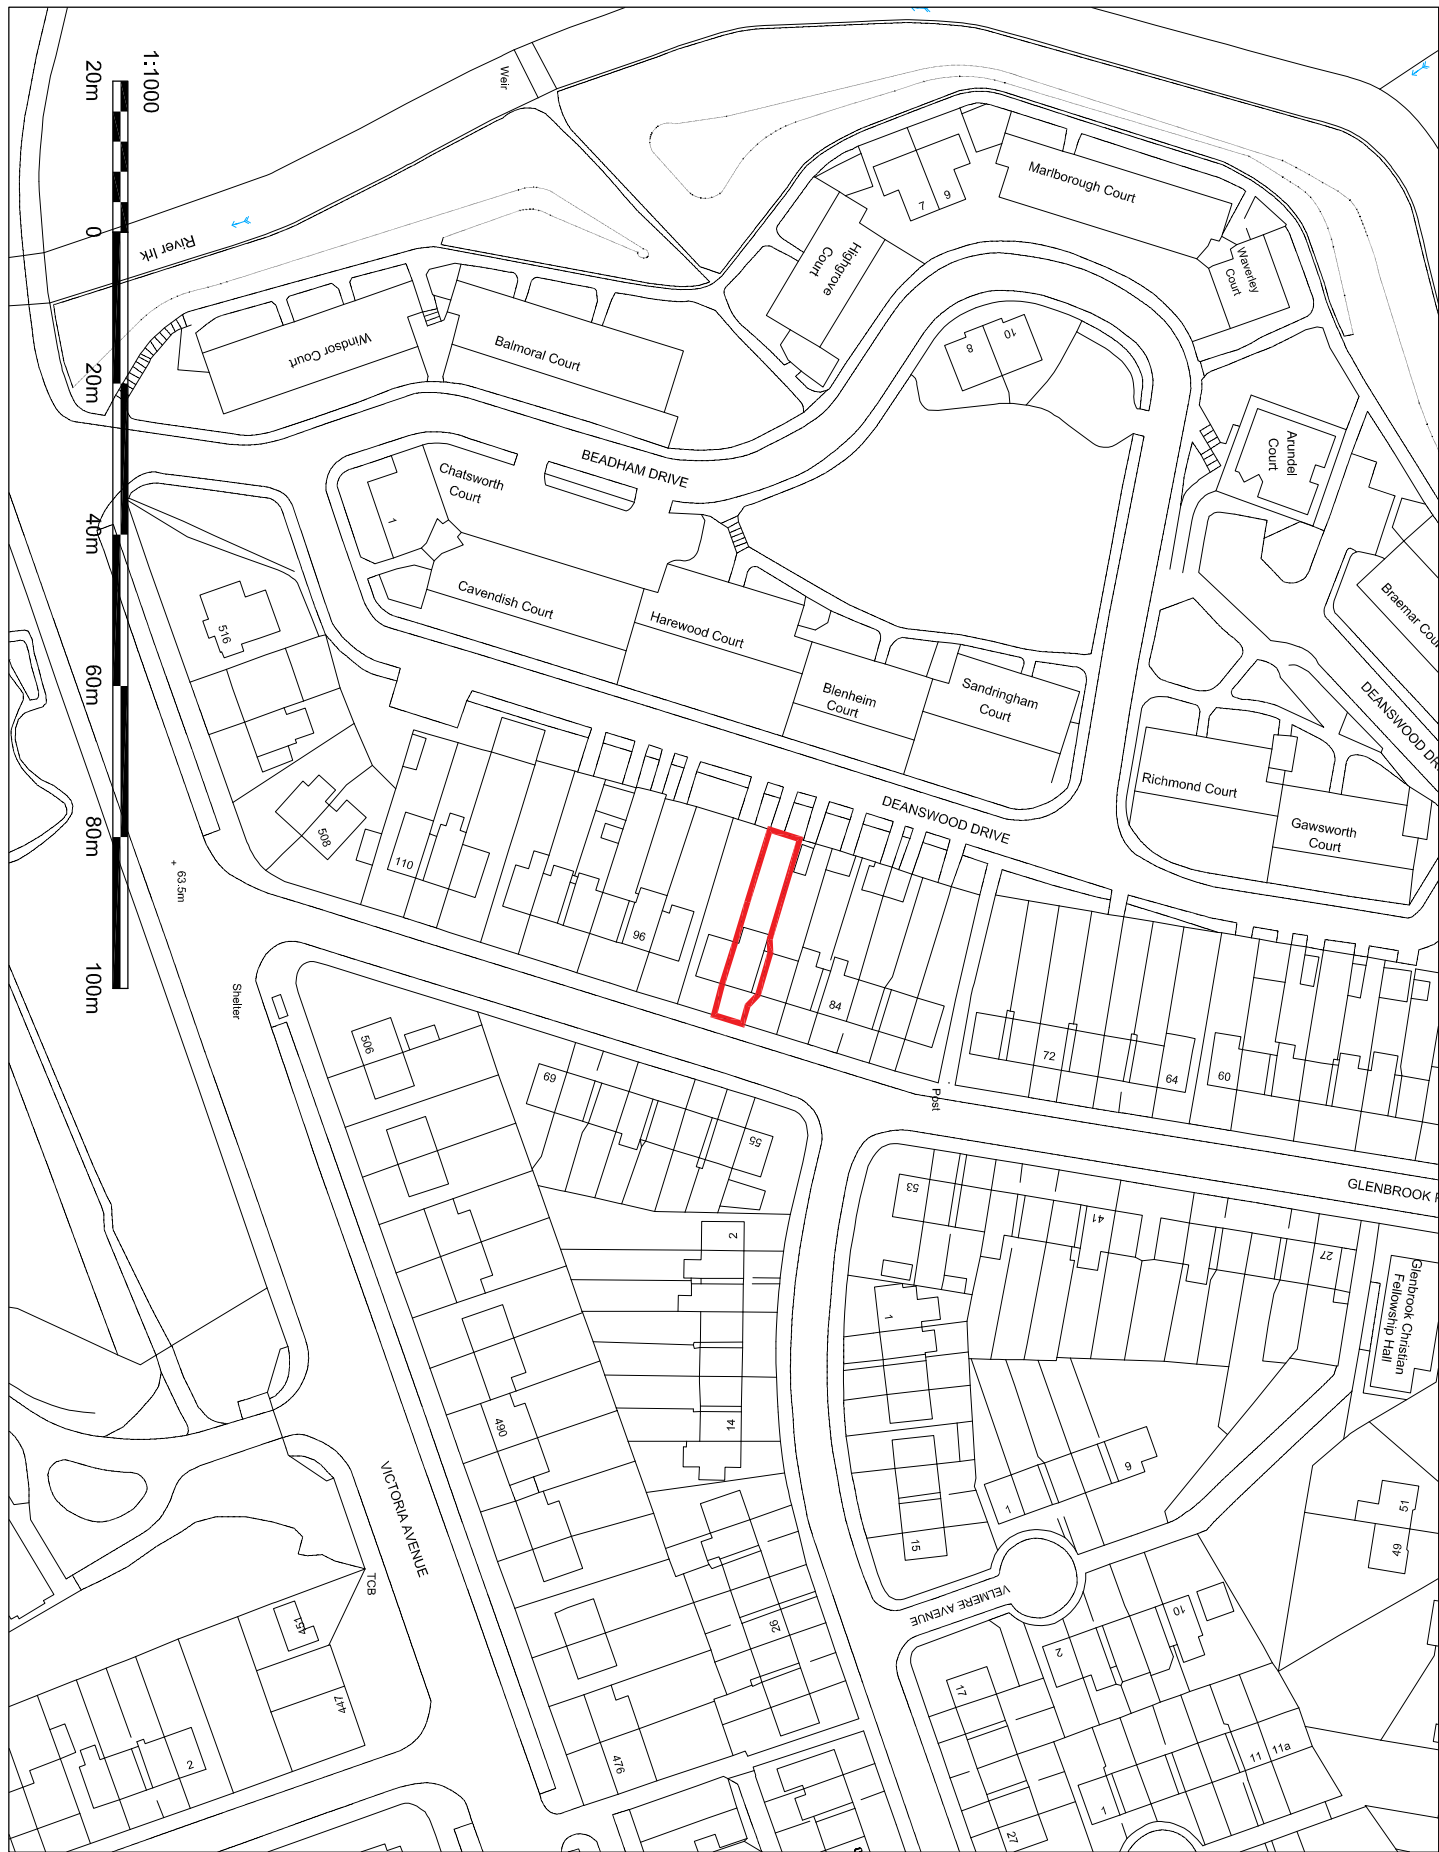


LOCATION PLAN

(SCALE 1:1000)



PROPOSED SITE PLAN

(SCALE 1:500)

 

A		12.04.22		ISSUED FOR PLANNING APPROVAL	
DRAWING STATUS		PLANNING APPROVAL			
PROJECT		90 GLENBROOK ROAD BLACKLEY			
TITLE		PROPOSED SINGLE STOREY REAR EXTENSION			
SCALE & SIZE		1:50 @ A1 UNO		STATUS	DATE
PROJECT No.		001		PLANNING APP.	APR. 22
GB-01		DRAWING No.		001	REV.
				A	