


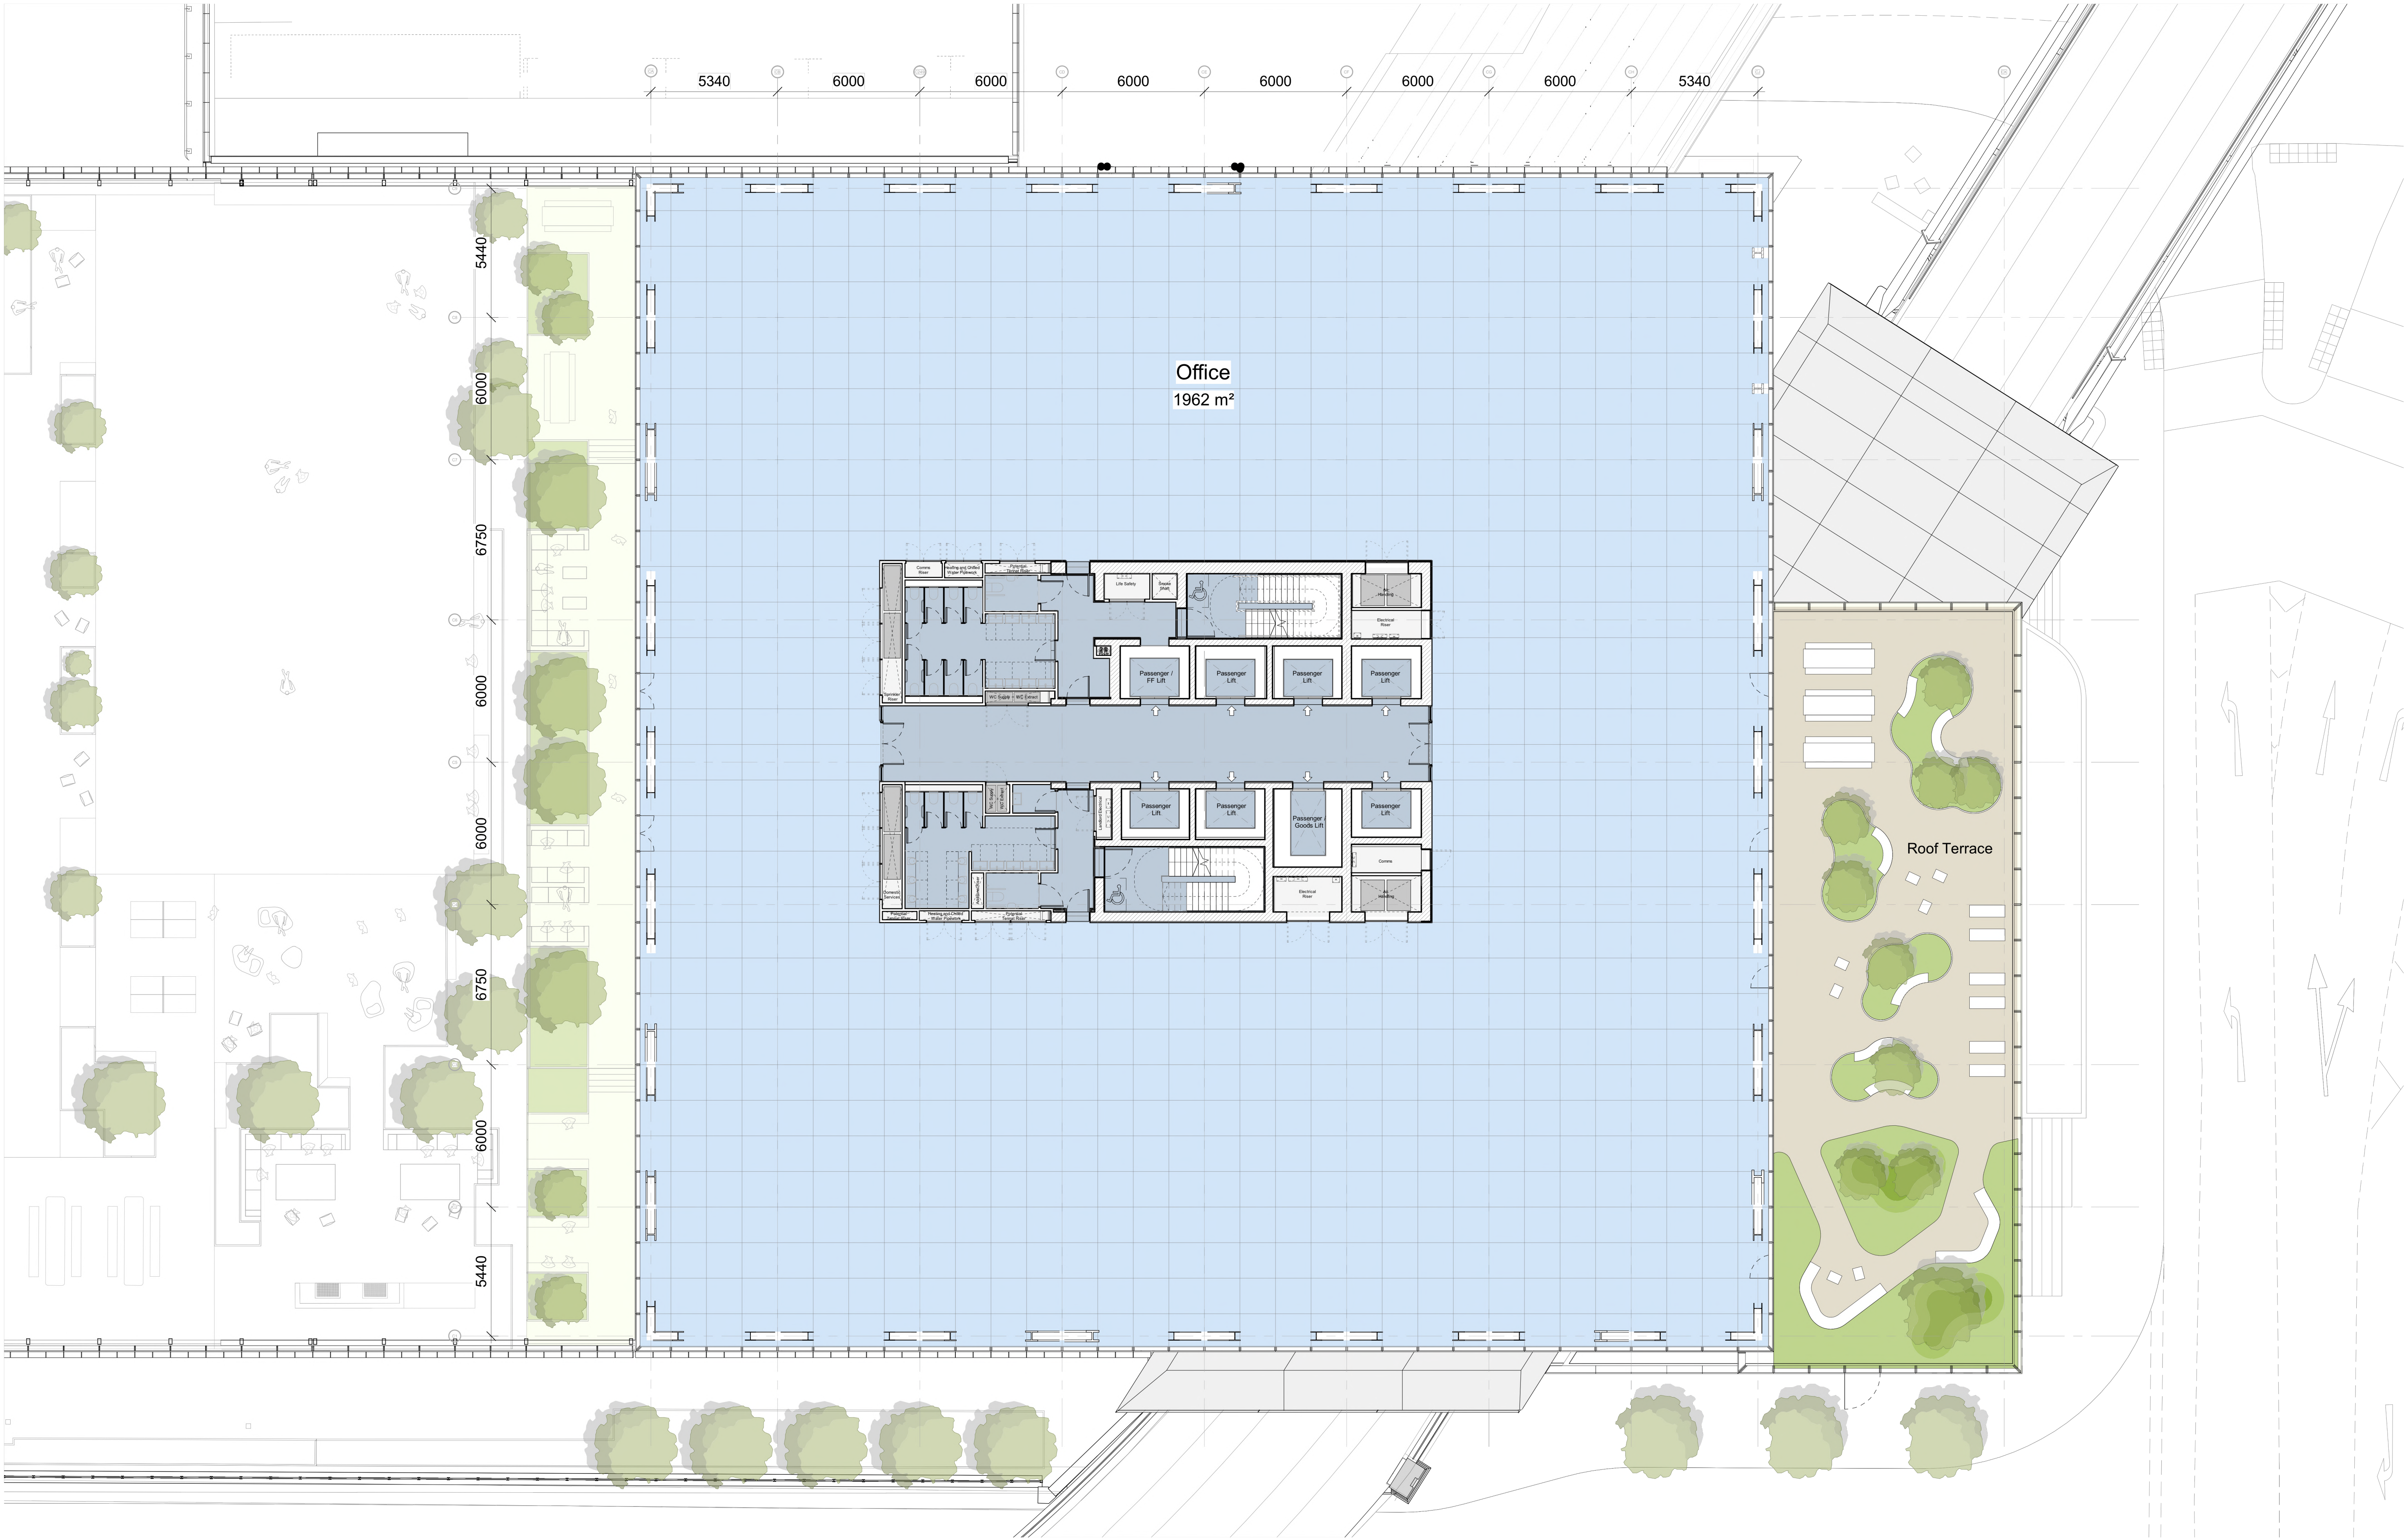

This drawing is copyright Do not scale off dimensions. All dimensions to be checked on site by contractor. Contractor to report any dimensional discrepancies, errors or omissions prior to commencing on site.	Rev	Date	Description	Rev	Date	Description	Rev	Date	Description	North	Project Title			Status				
	00	17-03-2017	Planning Issue								Former Bauer Millet Site			Planning				
	01	30-04-2020	Minor Material Amendment Application								Drawing Title			Scale		Date		
	02	15-12-2020	Non-Material Amendment Application						1:250 @ A3					1:125 @ A1		March 2017		
	03	04-04-2022	Minor Material Amendment Application						Job No					Drawing No		Revision		
											10053		10053-B3-A-B5D9-G200-P-02-001		03			
											Building 3 - Second Floor Plan							
											MANCHESTER Riverside, 4 Commercial St Manchester M1 1RG +44 (0)161 835 2245 www.simpsonhaugh.com simpsonhaugh LONDON 8-8 Roberts Place London EC1R 8BB +44 (0)20 7549 4000 mail@simpsonhaugh.com							