


Notes:


© This drawing and the information contained within this media remains the property of TJB Architects Ltd and may not be distributed to any third party without the prior written consent of TJB Architects Ltd. The information should be distributed in its entirety and is not to be reproduced or altered without the knowledge and written consent of TJB Architects Ltd. The information contained within this media is for guidance only. While we endeavor to provide accuracy and detail there is no expressed or implied warranty or fitness for any particular purpose, supplied with this information. All dimensions and levels depicted are subject to checking on site. TJB Architects Ltd accept no responsibility for the accuracy of any information provided by third parties.

* DO NOT SCALE FROM THESE DRAWINGS *

 


REAR ELEVATION AS EXISTING

SCALE: 1/100

 


SIDE ELEVATION AS EXISTING

SCALE: 1/100

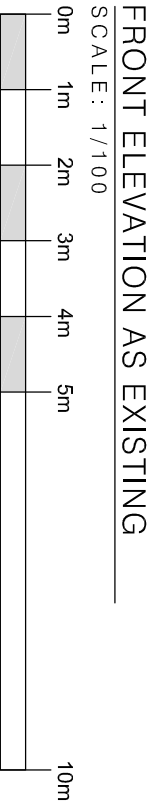


FRONT ELEVATION AS EXISTING

SCALE: 1/100

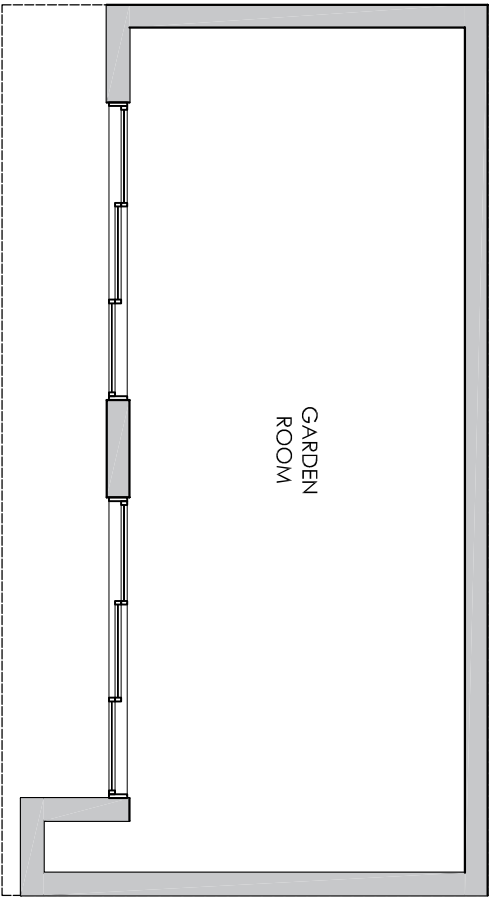

GROUND FLOOR PLAN AS EXISTING

SCALE: 1/100

 

REV	DESCRIPTION:				
STATUS: PRELIMINARY / FOR COMMENT					
TJB architects		TJB Architects Ltd. Tel: (+44) 0794 436 0008 Email: info@tjbarchitects.co.uk Web: www.tjbarchitects.co.uk			
CLIENT: MR & MRS SHEKH					
SITE: 255 BROOKLANDS ROAD MANCHESTER M23 9HF					
BRIEF: EXTENSIONS & ALTERATIONS					
TITLE: EXISTING OUTBUILDING					
SCALE AT A3:	DATE:	DRAWN:		CHECKED:	
1:100	JUL 2022	TJB		TJB	
PROJECT NO:	DRAWING NO:		REVISION:		
217	PL_104		-		