



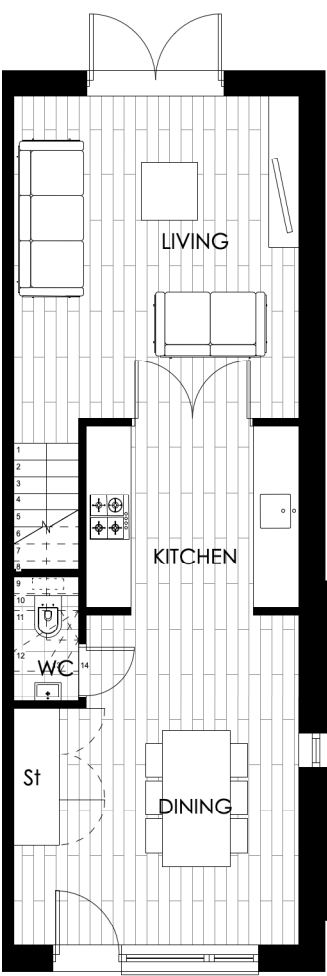

HOUSE TYPE 4A
PROPOSED GROUND FLOOR PLAN

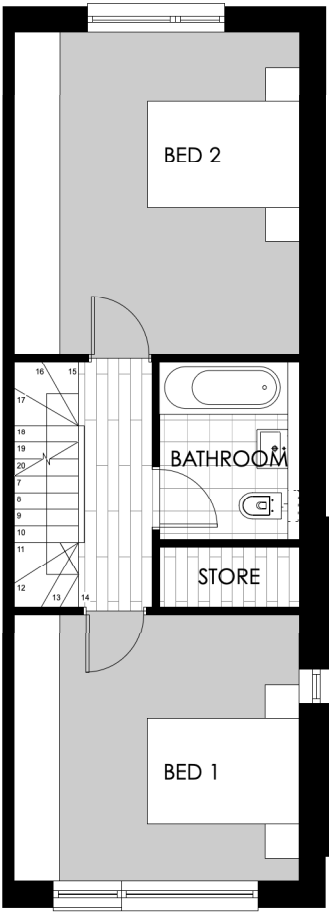

HOUSE TYPE 4A
PROPOSED FIRST FLOOR PLAN



HOUSE TYPE 4A
PROPOSED SECOND FLOOR PLAN

HOUSE TYPE 4A PLANS
1:100 @ A3

0M 2M 4M 6M 8M 10M

CLIENT: IRFAN DEMA	
PROJECT: FORMER VASA CLUB	
ADDRESS: 283 WHITE MOSS LANE, CHARLESTOWN	
DRAWING TITLE: HOUSE TYPE 4A PLANS	
SCALE: 1:100 @ A3	DATE: DECEMBER 2021
DRAWING NO: A647_P_240	

OLLIER SMURTHWAITE ARCHITECTS
40 King Street, Manchester, M2 6BA
T 0161 883 0838
F 0161 883 0839
E mail@olliersmurthwaite.com