


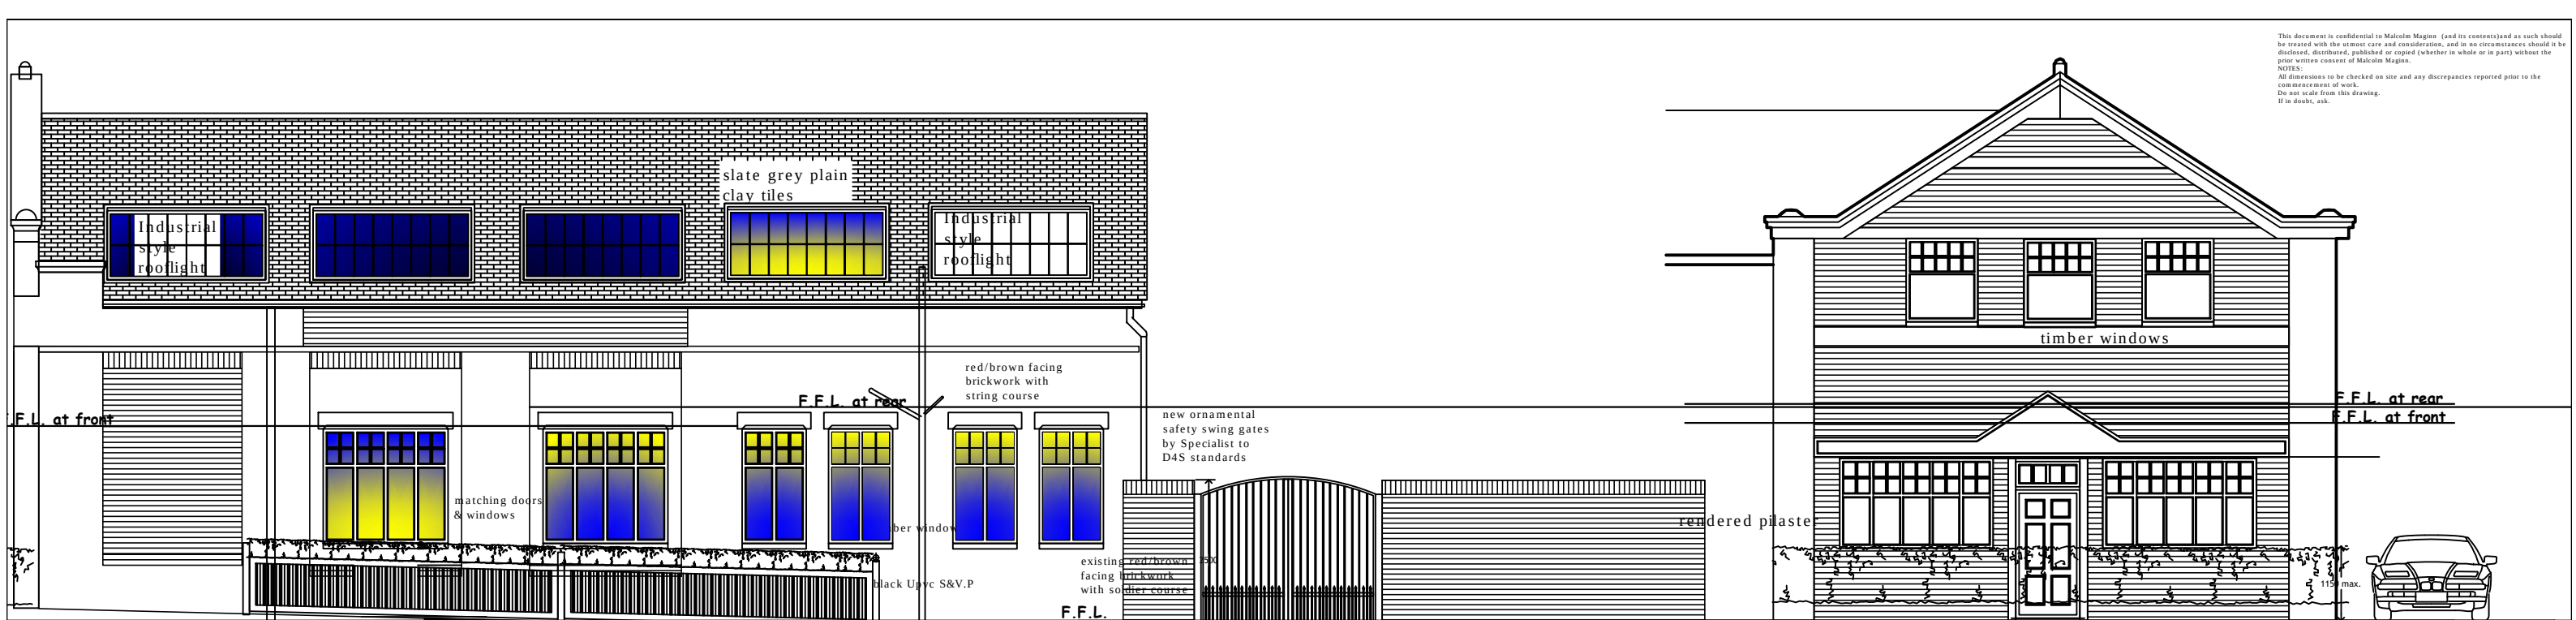

This document is confidential to Malcolm Maginn (and its contents) and as such should be treated with the utmost care and consideration, and in no circumstances should it be disclosed, distributed, published or copied (whether in whole or in part) without the prior written consent of Malcolm Maginn.

NOTES:


All dimensions to be checked on site and any discrepancies reported prior to the commencement of work.

Do not scale from this drawing.

If in doubt, ask.

North West Elevation

N.E. Elevation

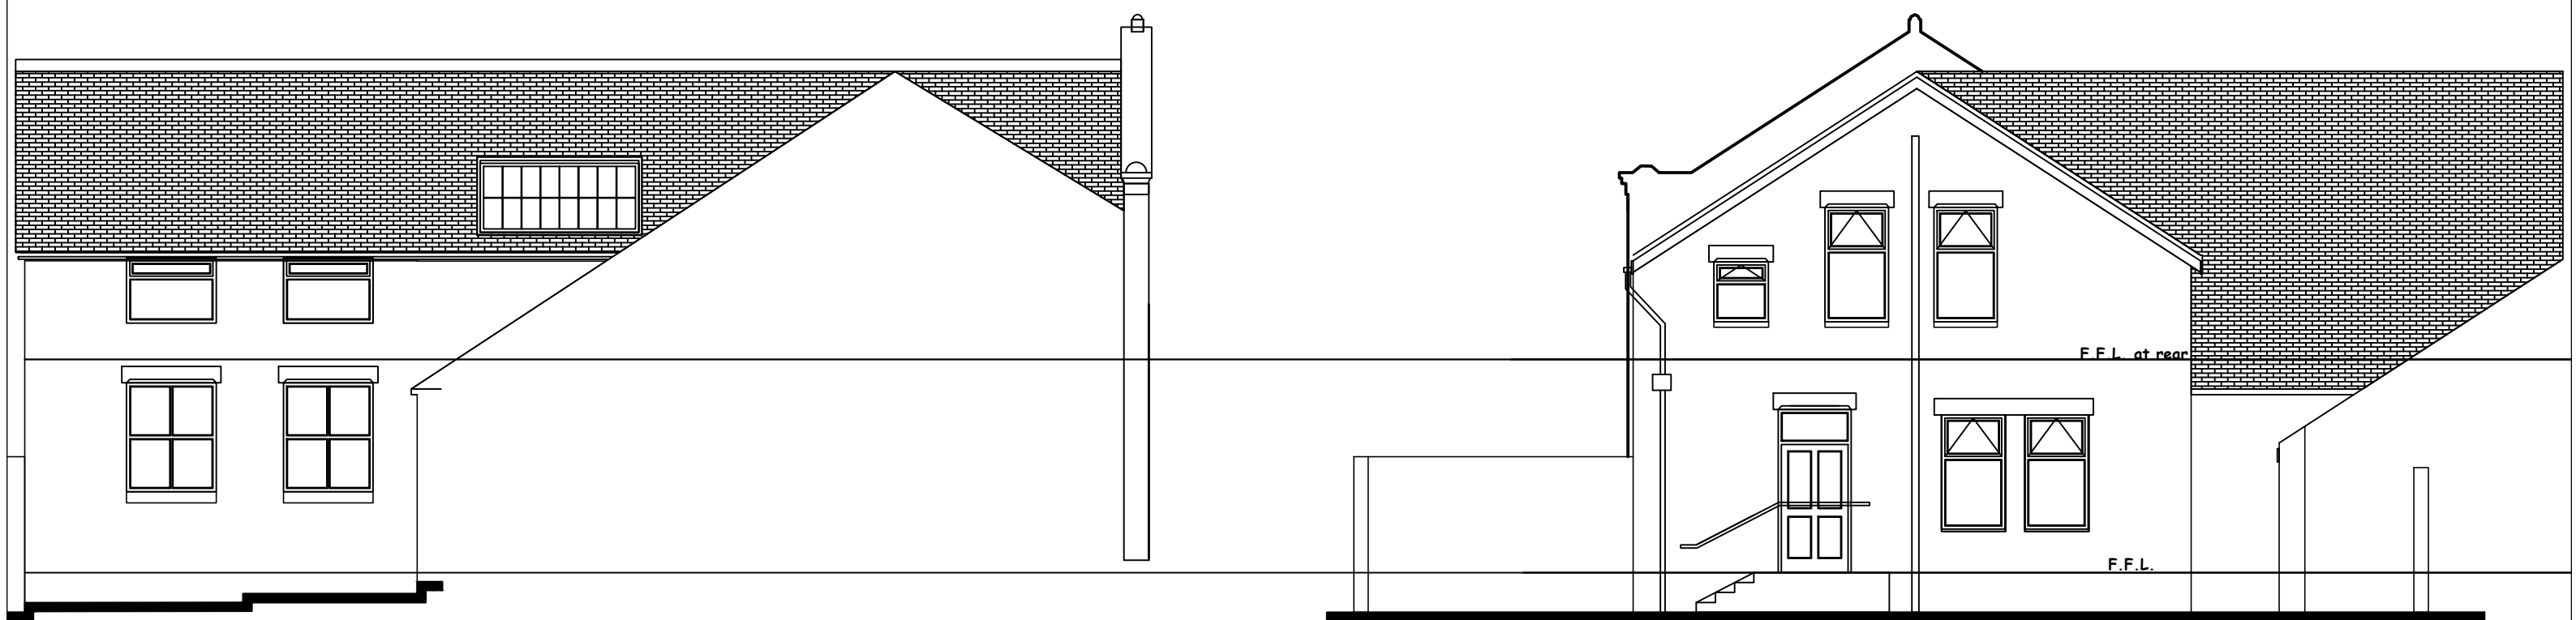

South East Elevation

South West Elevation

Rev.	Notes	Date	By
2M DESIGN			
Malcolm Maginn, Architect, 9, Marigold Close, Macclesfield, SK11 8RG. mob. 07831 852346			

Job Title	
PROPOSED ALTERATIONS AT 2, KINGSLEA ROAD, DIDSBU,RY, M20 4UA	
Drawing Title	
PROPOSED ELEVATIONS @ 1 TO 100 SCALES <i>PLANNING</i>	
Scale	1:100 @ A3
Sheet	A3
Date	08.06.2018
Drawn by	m m
Drg No	2012.203.200