



PHOTOGRAPH OF HEAD OF RETROFIT INTERNAL STAIR THAT CONNECTS GROUND AND FIRST FLOOR NIGHTCLUB AREAS. MOST AREAS PLASTERBOARDED AND BOXED IN AND SUBSEQUENTLY PAINTED BLACK FOR NIGHTCLUB USE.



PHOTOGRAPH OF RETROFIT PLASTERBOARD CEILING TO STORAGE AREAS GENERALLY.



PHOTOGRAPH OF SEATING AREA 0/003 SHOWING RETROFIT PLASTERBOARD CEILING AND BOXING OUT OF TIMBER BEAMS. ALL PAINTED BLACK FOR NIGHTCLUB USE. LIGHTS, ALARMS, INDICATORS AND SPRINKLERS PREDOMINANTLY SURFACE MOUNTED.



PHOTOGRAPH OF ENTRANCE LIFT/STAIR LOBBY 0/006 SHOWING RETROFIT PLASTERBOARD BULKHEAD CEILINGS WITH INTEGRAL DOWNLIGHTERS


NOTE:
EXISTING CEILING FABRIC TO THIS FLOOR WHICH WILL BE REMOVED AS PART OF THE PROPOSAL IS PART OF THE MODERN CLUB FIT-OUT AND AS SUCH NON-ORIGINAL

- © BOWKER SADLER PARTNERSHIP LIMITED
THIS DRAWING IS THE SUBJECT OF COPYRIGHT WHICH VESTS IN BOWKER SADLER PARTNERSHIP LIMITED. IT IS AN INFRINGEMENT OF COPYRIGHT TO REPRODUCE THIS DRAWING BY WHATEVER MEANS, INCLUDING ELECTRONIC, WITHOUT THE EXPRESS WRITTEN CONSENT OF BOWKER SADLER PARTNERSHIP LIMITED WHICH RESERVES ALL ITS RIGHTS.
BOWKER SADLER PARTNERSHIP LIMITED ASSURES IT'S RIGHTS TO BE IDENTIFIED AS THE AUTHOR OF THIS DESIGN.
- ☐ DRAWING NOT TO BE COPIED.
 - ☐ REPORT ERRORS & OMISSIONS TO ARCHITECT.
 - ☐ CHECK ALL DIMENSIONS ON SITE.
 - ☐ DRAWING TO BE READ IN CONJUNCTION WITH THE HEALTH AND SAFETY PLAN AND ALL RELEVANT RISK ASSESSMENTS.

BASED UPON OCCUPEYE LTD MEASURED SURVEY RECEIVED 25.03.2019 VIA LAMBERT SMITH HAMPTON



PHOTOGRAPH OF ENTRANCE LOBBY 0/001 SHOWING RETROFIT PLASTERBOARD BULKHEAD CEILINGS WITH INTEGRAL DOWNLIGHTERS

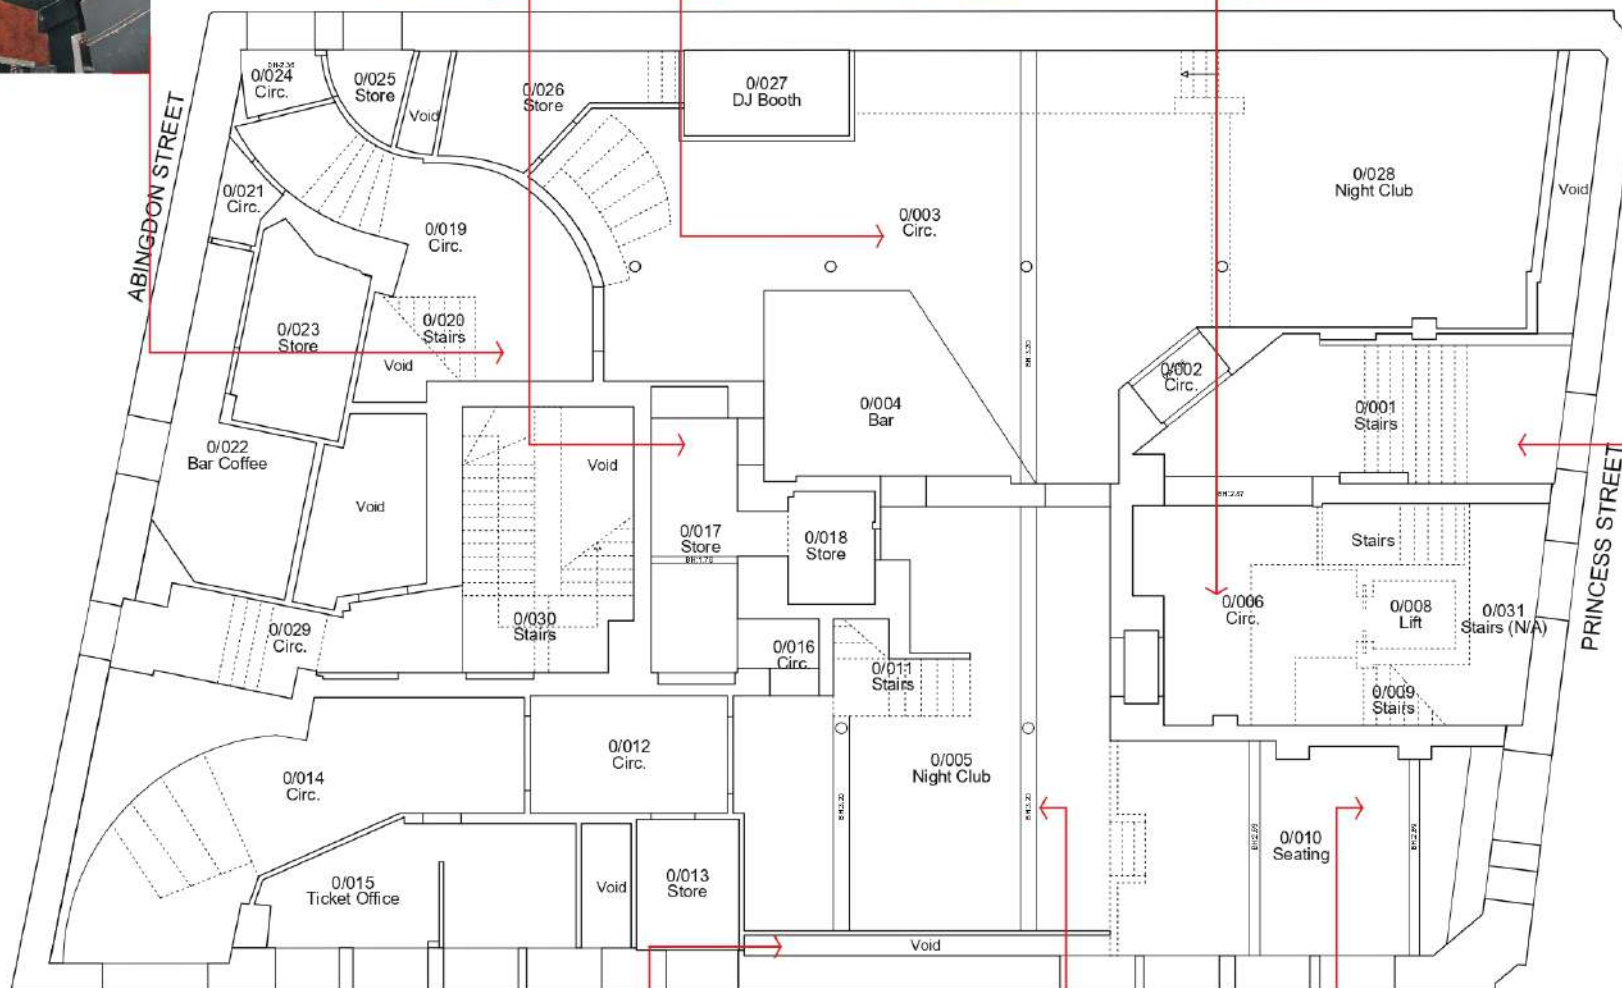

PHOTOGRAPH TAKEN BEHIND THE GENERAL LINING TO GROUND FLOOR NIGHTCLUB WALLS. ALL EXTERNAL WINDOWS ARE BOARDED UP AND INTERNAL WALL FACED LINED WITH OFFSET PLASTERBOARD ON TIMBER STUDWORK.



PHOTOGRAPH OF SEATING AREA 0/010 SHOWING RETROFIT PLASTERBOARD CEILING AND BOXING OUT OF TIMBER BEAMS. ALL PAINTED BLACK FOR NIGHTCLUB USE. LIGHTS, ALARMS, INDICATORS AND SPRINKLERS PREDOMINANTLY SURFACE MOUNTED.



PHOTOGRAPH OF SEATING AREA 0/010 SHOWING RETROFIT PLASTERBOARD CEILING AND BOXING OUT OF TIMBER BEAMS. ALL PAINTED BLACK FOR NIGHTCLUB USE. LIGHTS, ALARMS, INDICATORS AND SPRINKLERS PREDOMINANTLY SURFACE MOUNTED.

REV	DATE	DRN	CHKD
-----	------	-----	------

PROJECT

PRINCESS HOUSE
105-107 PRINCESS STREET
MANCHESTER

CLIENT

LAPWINE
LIMITED

DRAWING

EXISTING GROUND FLOOR
REFLECTED CEILING PLAN

SCALE	SHEET SIZE	DRAWN	CHECKED	DATE
1:100	@ A3	DAL	AW	MAY 22

BOWKER SADLER ARCHITECTURE

A: Hatherlow House, Hatherlow, Romley, Stockport SK6 3DY
T: 0161 406 7333
E: bsp@bowker-sadler.co.uk
W: www.bowker-sadler.co.uk

JOB No	DRAWING No	REVISION
21-048	1031	
STATUS PLANNING		