



PROPOSED REFURBISHMENT OF MARILLAC HOUSE, LAINDON ROAD, MANCHESTER

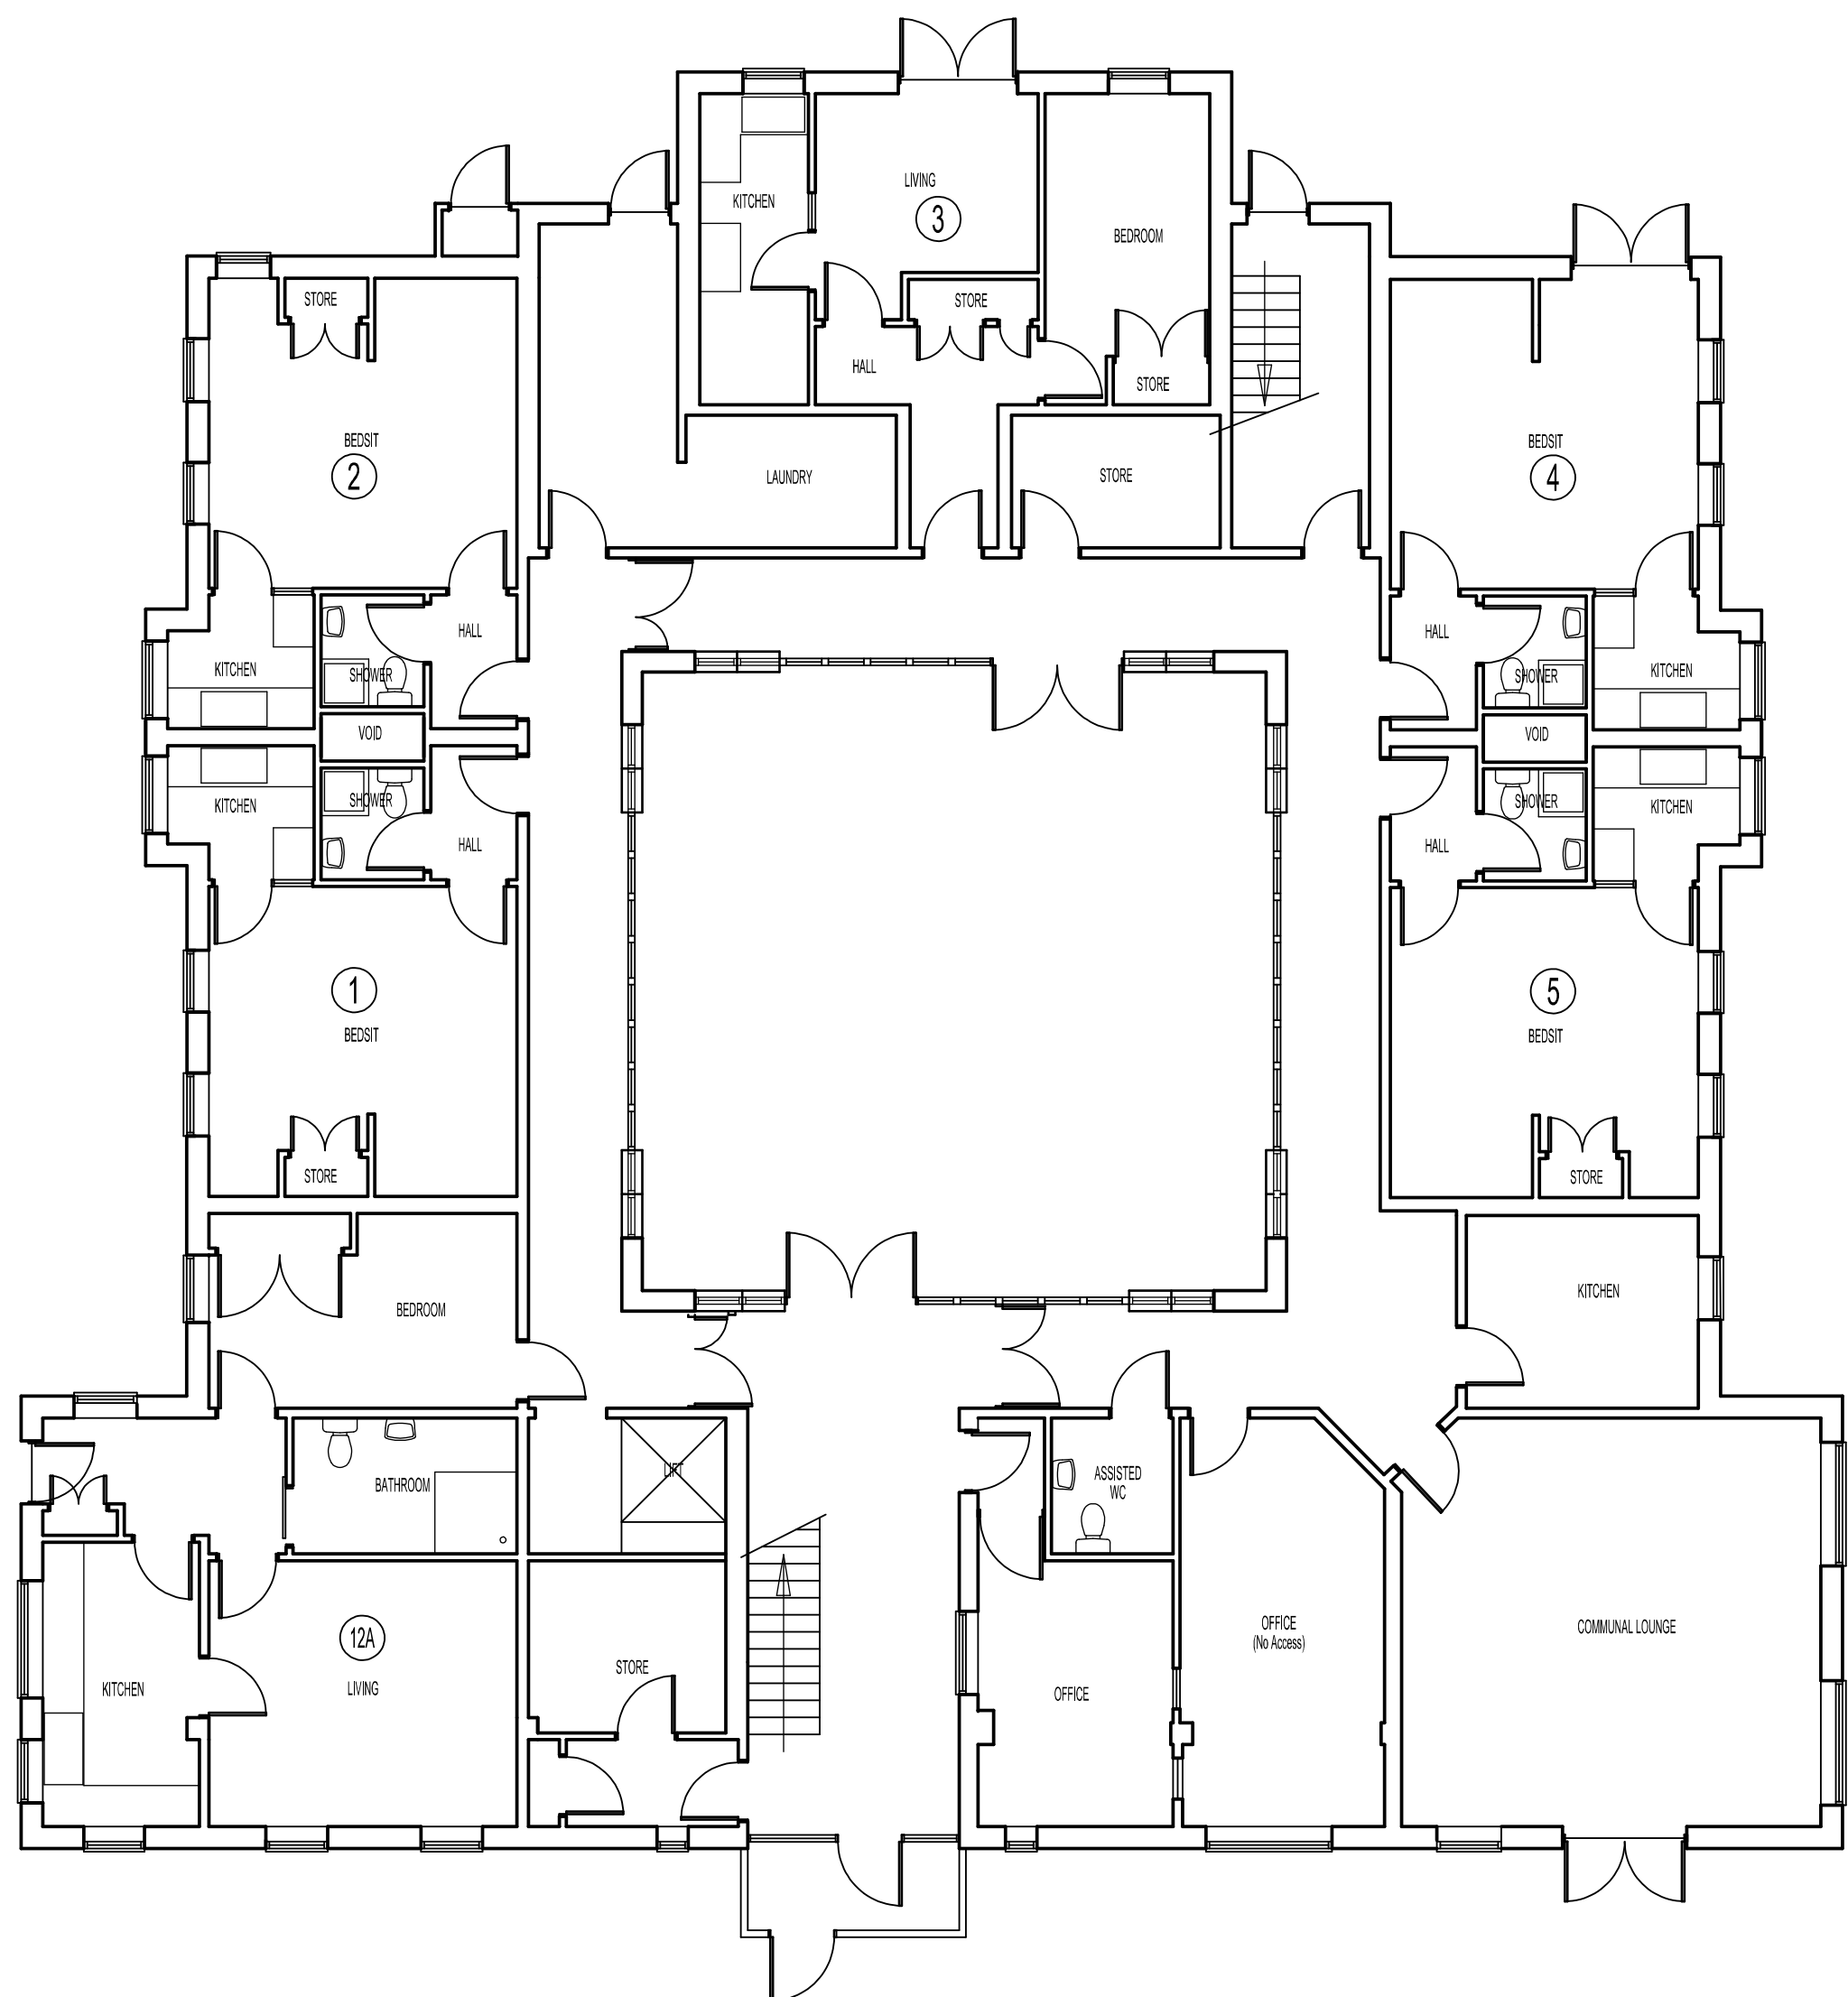

EXISTING GROUND FLOOR PLAN Scale 1:100
GIFA - 460 SqMetres (Excludes courtyard)

EXISTING ACCOMMODATION COMPRISES:

- 8No Bedsits
- 5No 1 Bed Apartments
- Communal Facilities

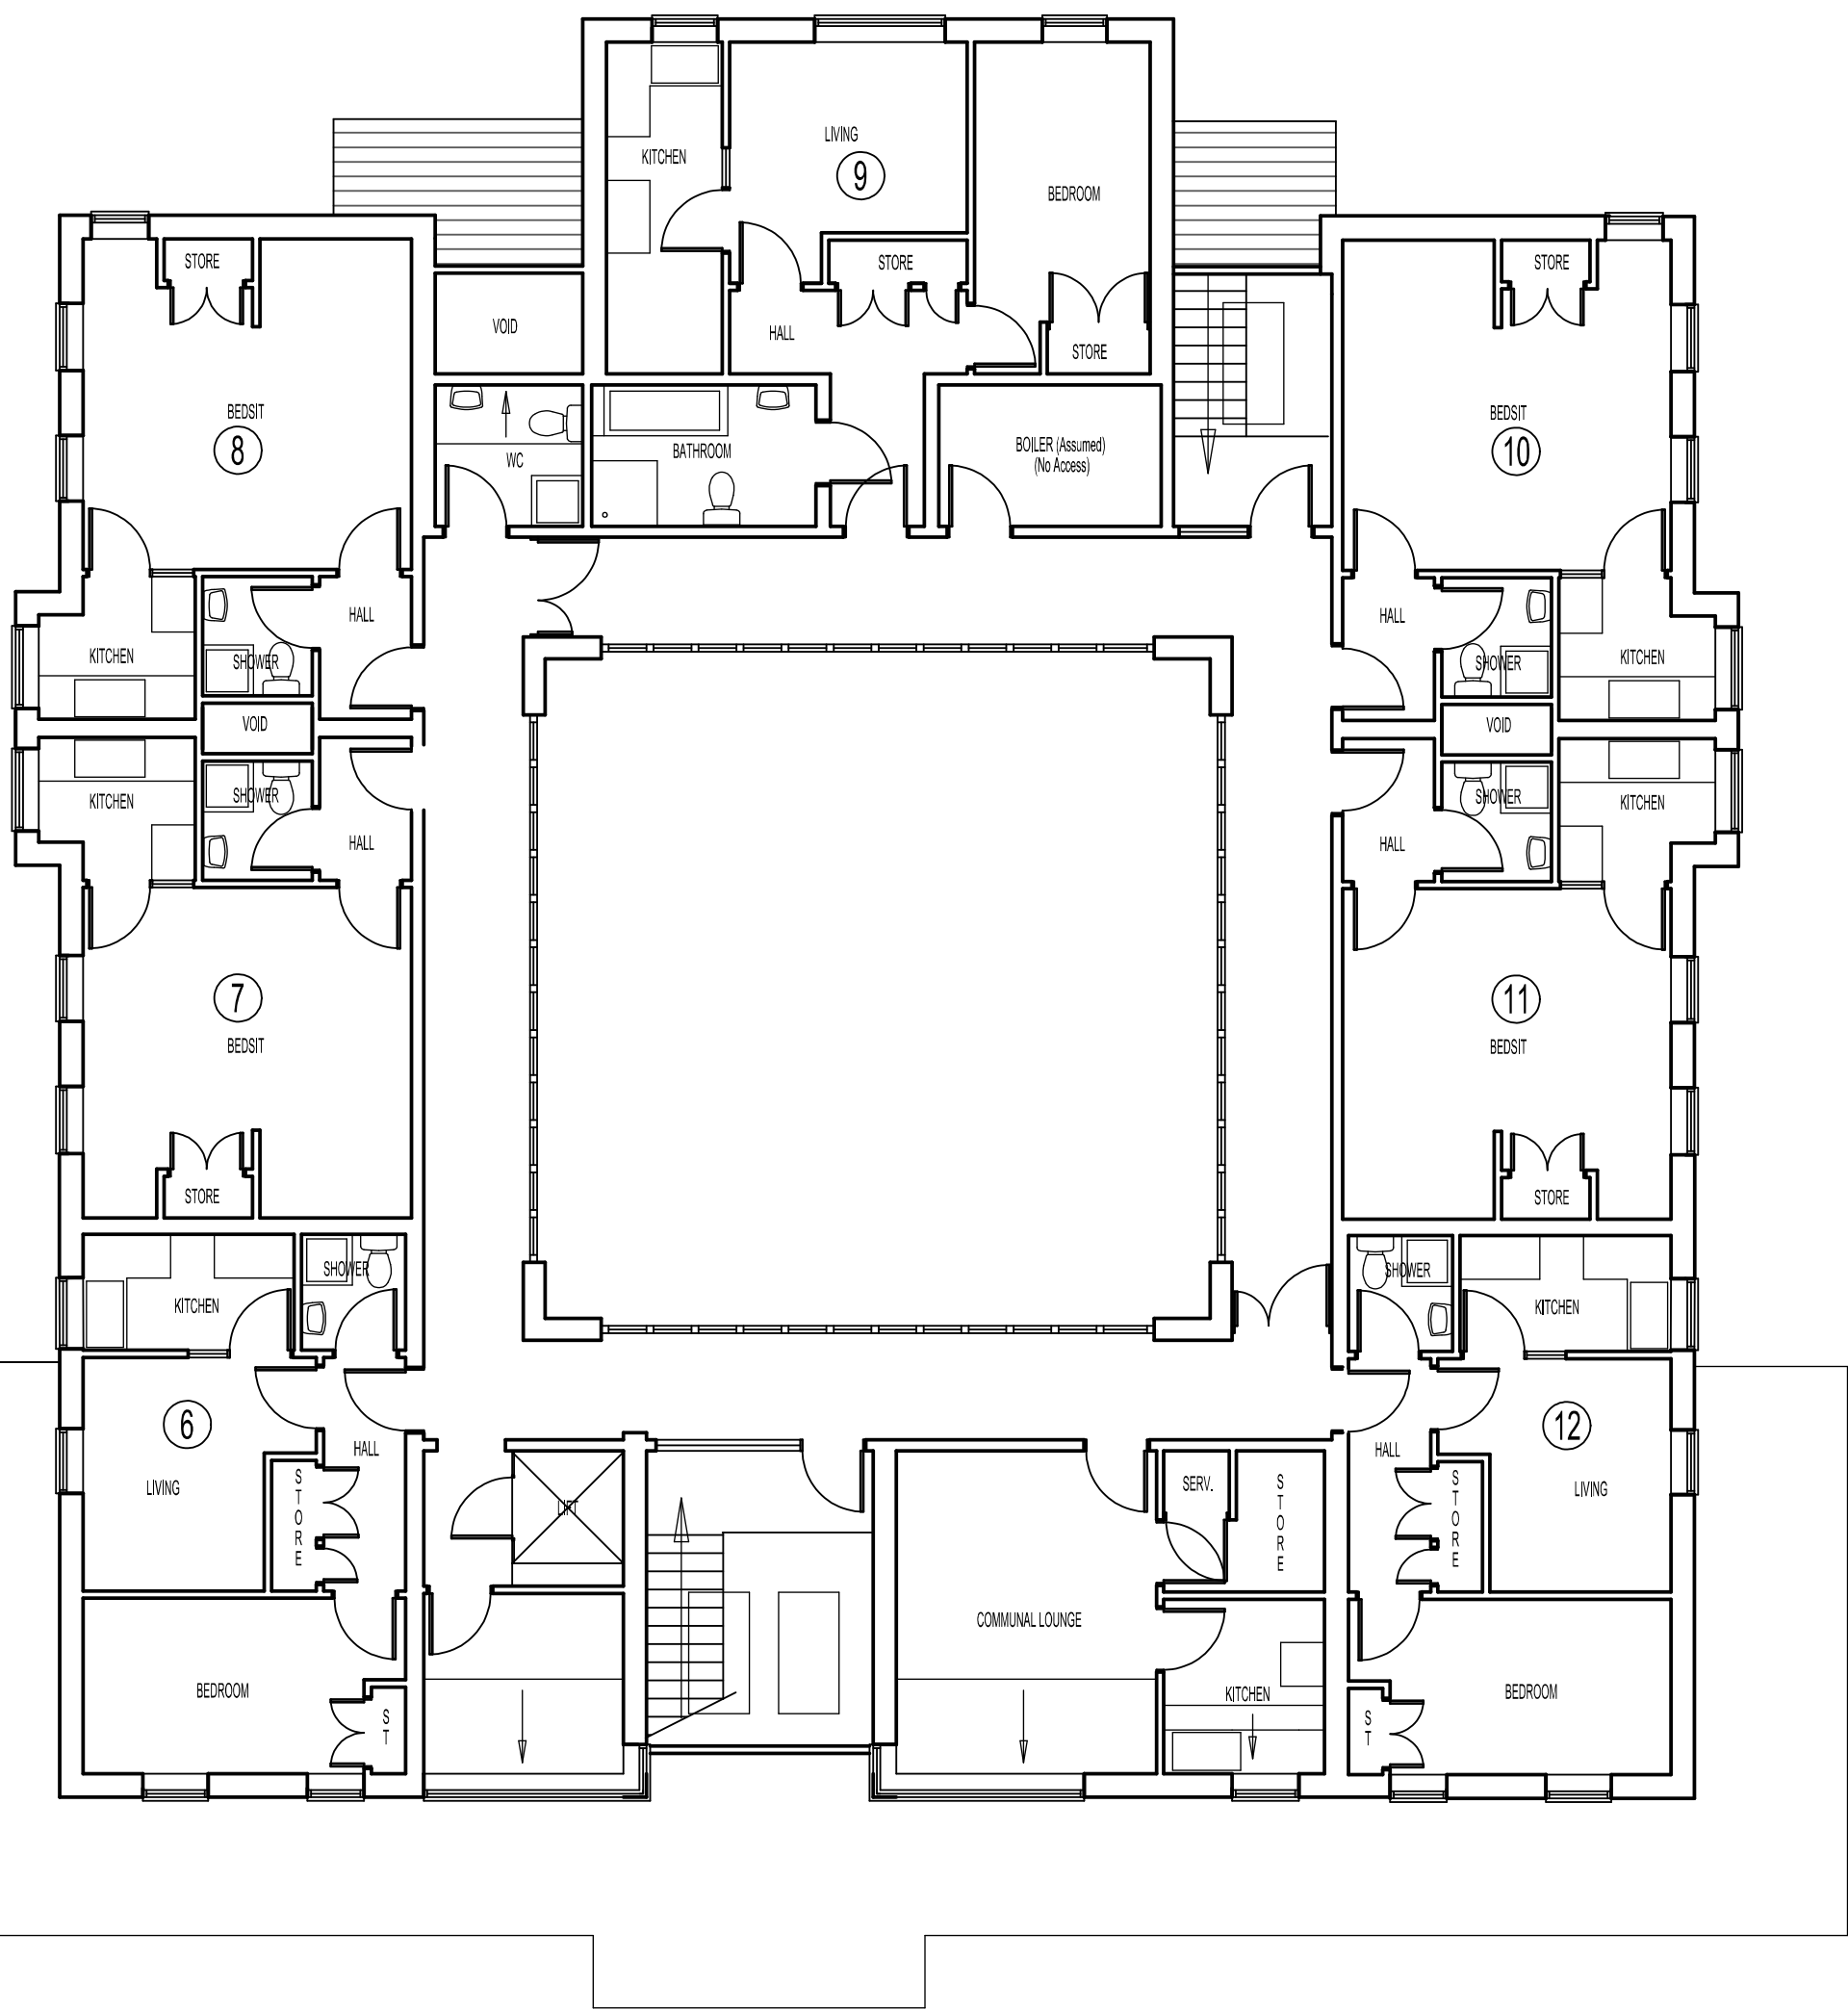

EXISTING FIRST FLOOR PLAN Scale 1:100
GIFA - 389 SqMetres (Excludes courtyard)

Existing Floor Plans

nicol thomas

Revision	Date	Details

nicol thomas
architects project managers construction cost consultants CDM
co-ordinators
Registered in England and Wales, Reg No. 2140639
Quality Assured to BS EN ISO 9001:1994 Certificate Number GB 4723

Heykide House Blackshaw Lane Heykide Royton Oldham OL2 6NS
t01706 280088 f01706 280089 email: info@nicolthomas.com

Also at Birmingham (Registered office)

Do not scale from this drawing. All dimensions must be checked and
verified before preparing production drawings or commencing works.
This drawing and its design is the copyright of Nicol Thomas Ltd
and may not be reproduced in any form whatsoever without their
prior express written consent.

Client:	ARCON HOUSING ASSOCIATION		
Job:	MARILLAC HOUSE, MANCHESTER		
Drawing title:	EXISTING FLOOR PLANS		
Drawing Number: (Job number)	M4678.S.01		Revision:
Scale:	1:100 @A1		
Date:	01.03.22		
Drawn by/ checked by:	S		