


existing boundary fence

existing boundary fence

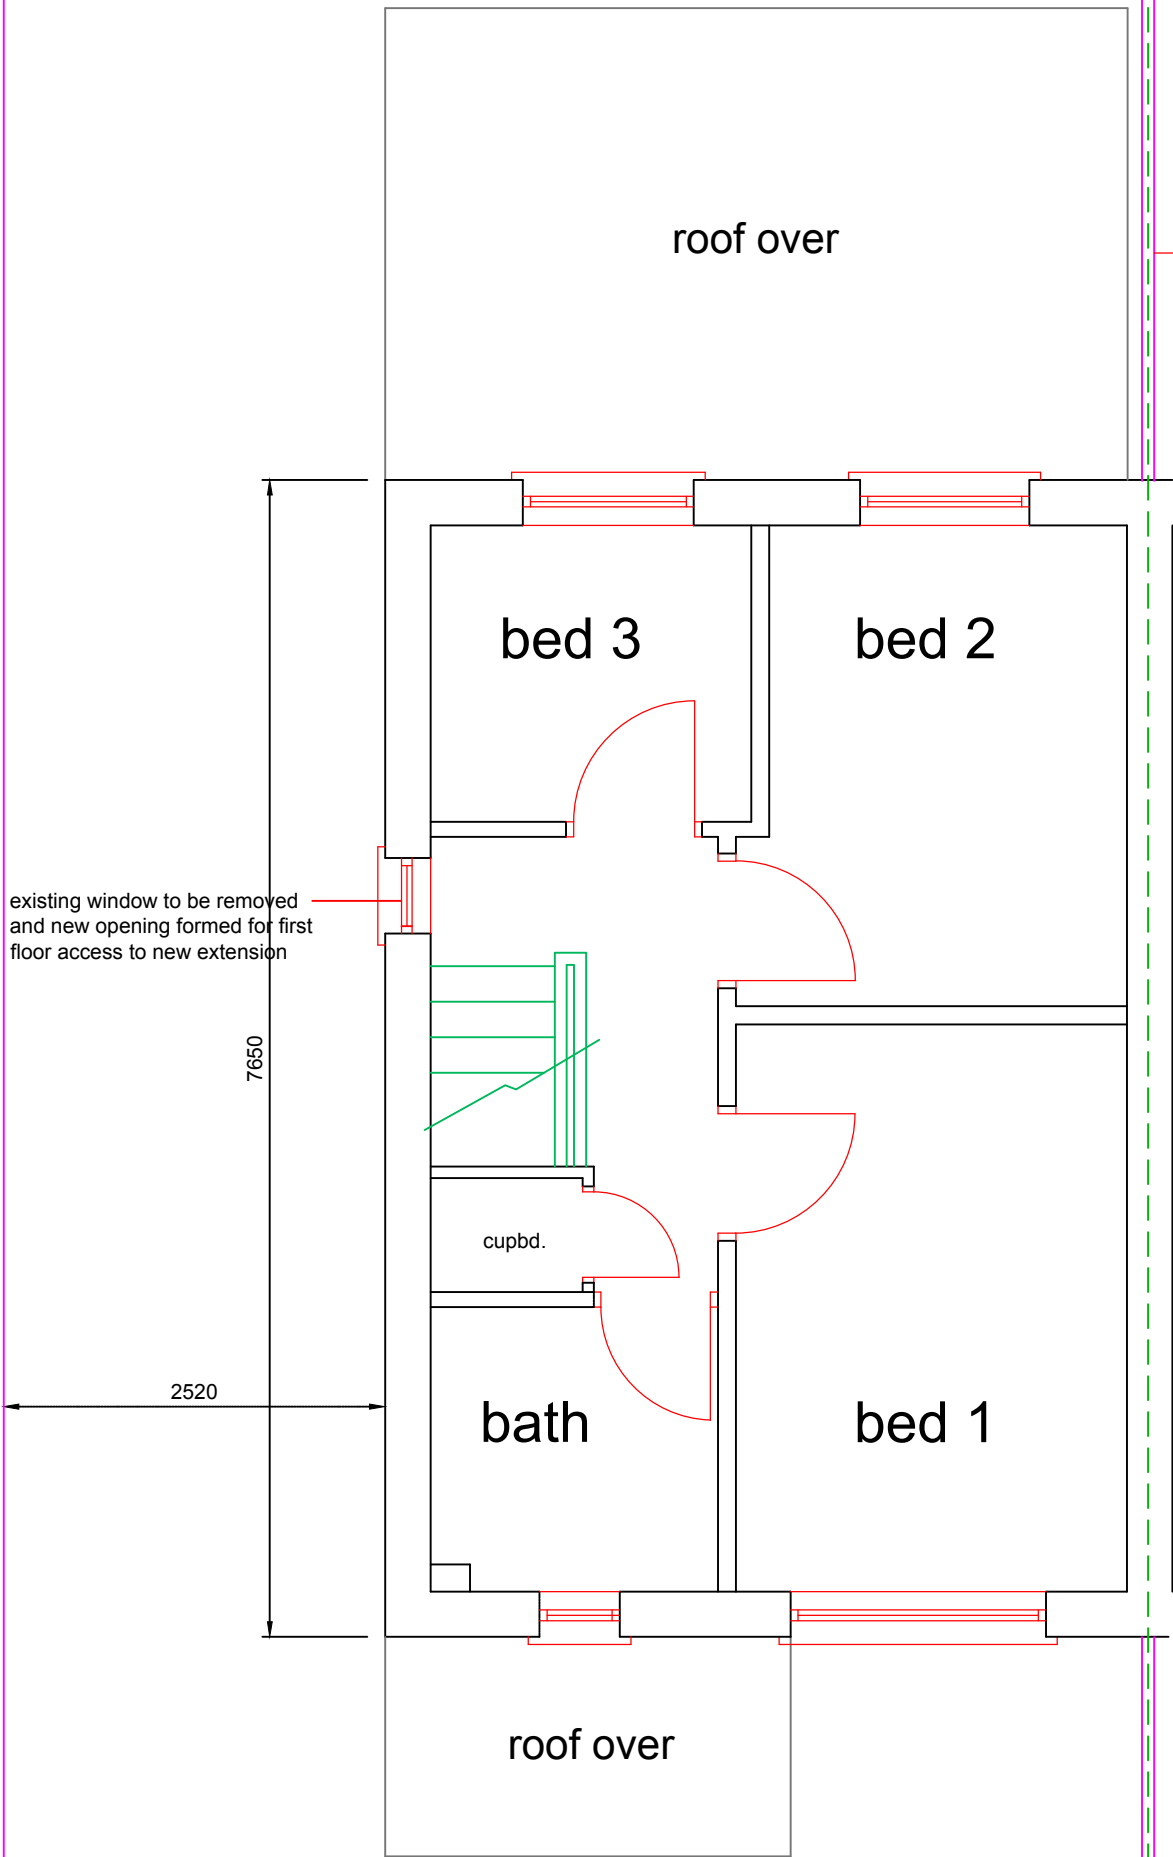

existing house first floor  
area - 38.60 sq.m.

EXISTING FIRST FLOOR PLAN



5 Shadowbrook Ave.,  
MANCHESTER  
M23 2BD

for Mr & Mrs. S. Taneja

|                                         |                                                  |
|-----------------------------------------|--------------------------------------------------|
| DRAWING STATUS :- <b>PLANNING-ISSUE</b> |                                                  |
| TITLE:<br><b>Existing First Floor</b>   | SCALE:<br>1:50@A3                                |
| DRAWING NUMBER<br><b>1086/03</b>        | ISSUE DATE<br>30/06/2022<br>REVISION<br><b>A</b> |

DO NOT SCALE FROM THIS DRAWING.  
ANY DISCREPANCIES BETWEEN DRAWINGS OR BETWEEN DRAWINGS AND ACTUAL SITE CONDITIONS SHOULD IMMEDIATELY BE BROUGHT TO THE ATTENTION OF THE ARCHITECTS.