




VISUAL SCALE 1:100 @ A3

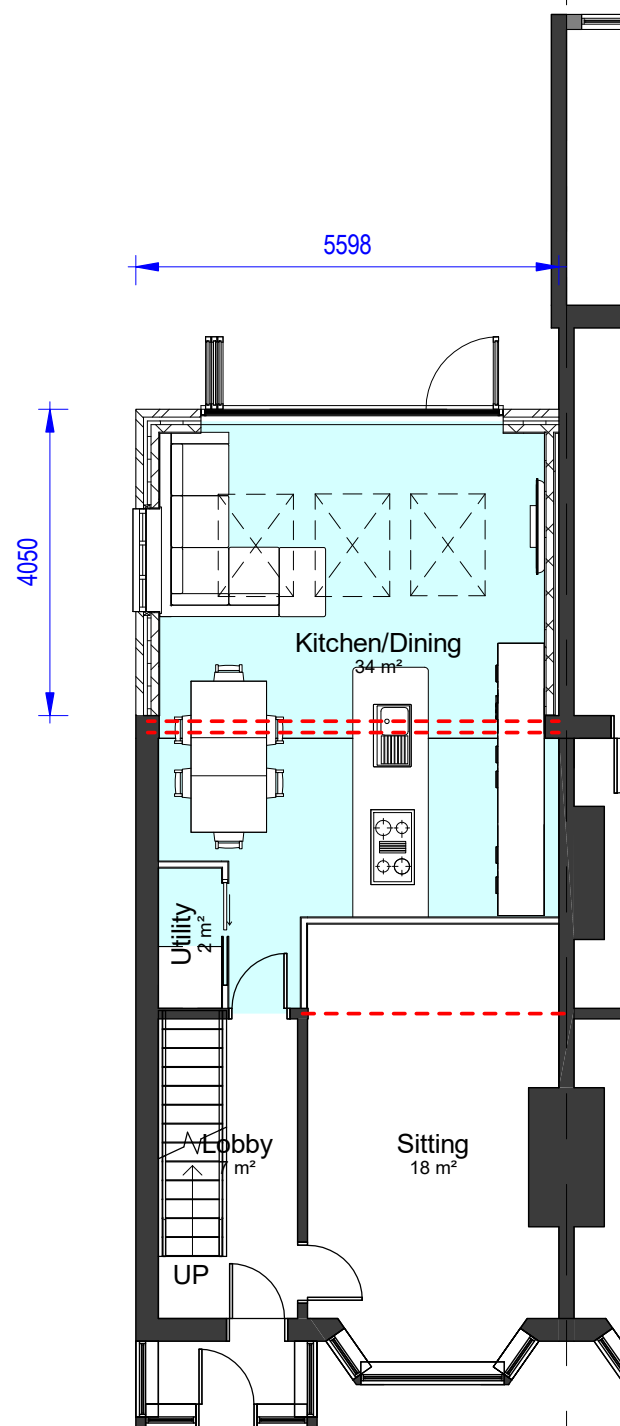

00-P-Ground Floor
1 : 100

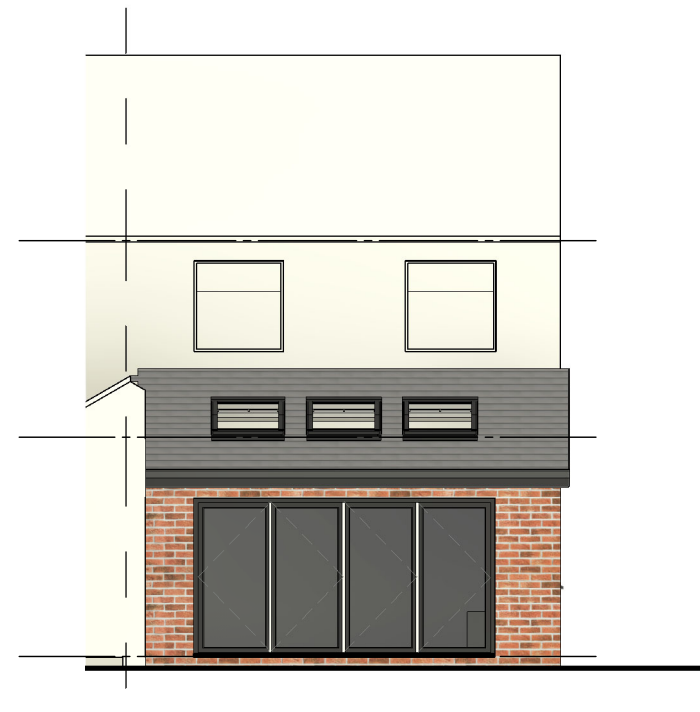

01-P-Elevation
1 : 100

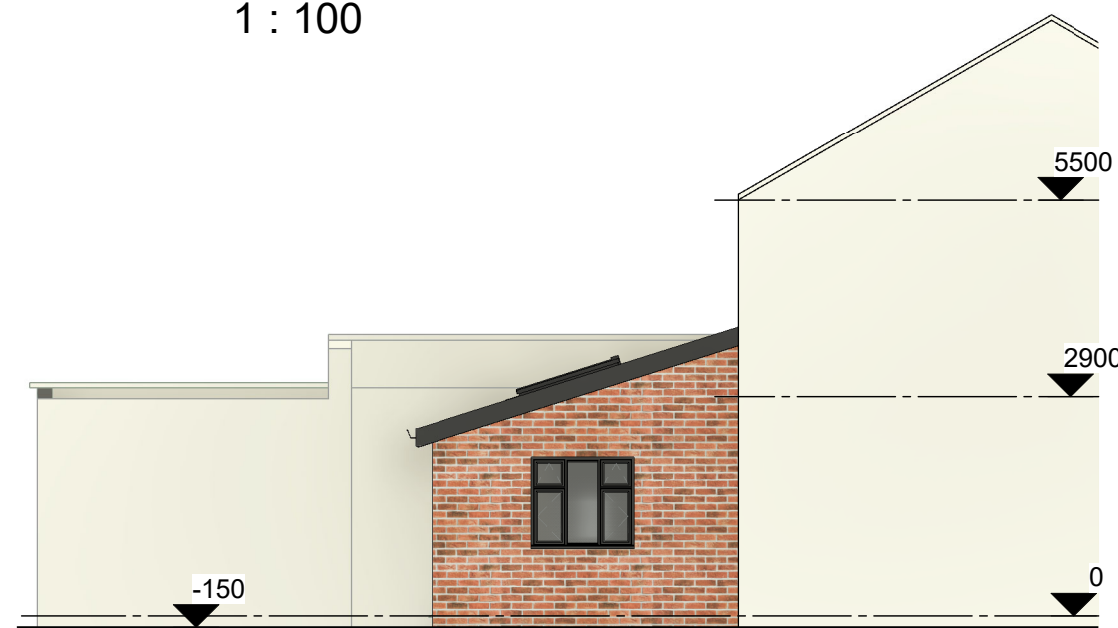

02-P-Elevation
1 : 100

COPYRIGHT © ALL RIGHTS RESERVED BY VIKAS ALYAS LTD. DO NOT SCALE FROM DRAWING. DRAWING INDICATES DESIGN INTENT ONLY. REPORT ANY DISCREPANCIES TO CLIENT / VA LTD. NOT TO BE USED FOR CONSTRUCTION UNLESS STATED SO. TO BE READ IN CONJUNCTION WITH OTHER DRAWINGS OR SPECIFICATION WHERE PROVIDED.

ARCHITEK
BUILDING DESIGN CONSULTANCY

0161 511 8479
vikas@architek.uk
916 Stockport Road, Levenshulme, Manchester, M19 3AB

No.	Description	Date
P1	Issue to Planning	04.06.2022

PROJECT		ADDRESS		CLIENT		
Single storey rear extension		13 Sherdley Road Manchester M8 4GE		Saima Hussain		
				Date 03.03.2022	Project number 1147	Scale (@ A3) 1 : 100
Manchester City Council	PURPOSE OF ISSUE PLANNING	SHEET Proposed Floor Plan		Drawn by VA	DRAWING NUMBER A103	REV
				Checked by VA		P1