



KEY

- Existing tree or vegetation to be retained & protected in line with Arboriculturalist proposals
- Existing tree or vegetation to be removed in line with Arboriculturalist proposals
- Proposed Tree
Extra Heavy Standard Tree, 14-16cm girth, set in soft landscaping with double stake support
- Proposed Tree
Multi-stem form, set in soft landscaping with single stake support
- Root Barrier
GreenBlue Urban ReRoot 1000 ribbed root barrier installed with ribs facing tree, no growing medium over top of barrier
- Native hedge mix
Whips/ transplants/ container grown plants planted in double staggered rows (rows 500mm apart), 7 per in. m with suitable spiral guards
- Ornamental shrub planting
Plants supplied in 2-5L pots planted @ 2 -6m2 in 450mm imported topsoil with 75mm ornamental bark mulch dressing
- Feature specimen shrub
10-30L containers planted in 600mm imported topsoil
- Grass
Grass Seed OR Turf (to be hard wearing amenity quality) eg All Turf Festival or similar approved laid on minimum 150mm imported topsoil
- Pedestrian Concrete flag paving
eg. Tobermore Textured flag, 600x600x40mm, Natural colour, laid in a stack bond pattern
- Pedestrian Concrete block paving
eg. Tobermore Altro block, 220x55x80mm, Platinum, Steel, Carbon mix, laid in a stretcher bond pattern with concrete pin kerb edge restraint
- Artificial grass
- Vehicular block paving
eg. Tobermore Tegula block, 173x173x60mm, Charcoal colour laid in a stretcher bond pattern with flush concrete kerb edge restraint
- 2.0m high welded mesh security fence
- 2.0m high pre-planted Green Screen fence
- 2.1m high timber vertical boarded fence
- 1.1m high metal railings
- Timber pergola
- Schwegler 2FR Bal Tubes attached to building in groups of 3 to suppliers recommendations
- Schwegler 1SP House Sparrow Terrace attached to building to suppliers recommendations
- Schwegler 1B Bird Nest Box fixed to existing tree minimum 3m above ground level to suppliers recommendations

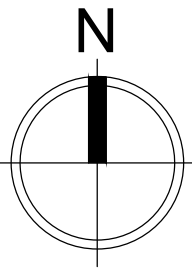

Rev	Description	Initial	Date
D	Amended client comments, boundary treatments updated	KAS	Jun22
C	Amended any client comments	KAS	Jun22
B	Amended to latest site plan	KAS	Nov21
A	Car Park to Phase2 boundary amended	KAS	Mar21

TYPICAL BOUNDARY DETAIL ELEVATIONS Scale 1:50

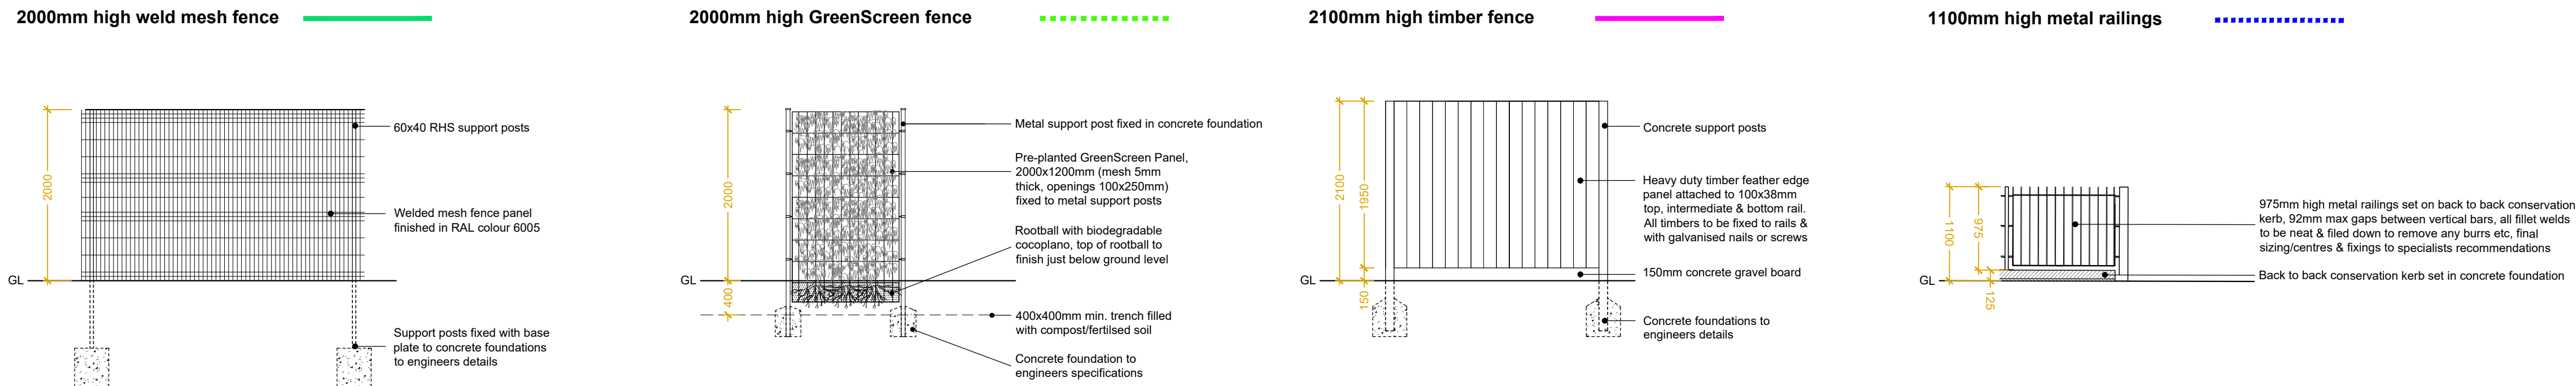

saville LANDSCAPE DESIGN

Hatherlow House Romiley Stockport Cheshire SK6 3DY

T : 0161 406 7333 E : info@savillelandscape.co.uk

M : 07502 289193 W : www.savillelandscape.co.uk

CLIENT
Branley Homes Ltd

PROJECT TITLE
Whitehouse Club, Manchester - Phase 1

DRAWING TITLE
Landscape General Arrangements

STATUS
PLANNING

SCALE	SHEET SIZE	DRAWN	CHECKED	DATE
1:200	A1	KAS	-	June 22

PROJECT NO.	DRAWING NO.	REV.
274	01	D