




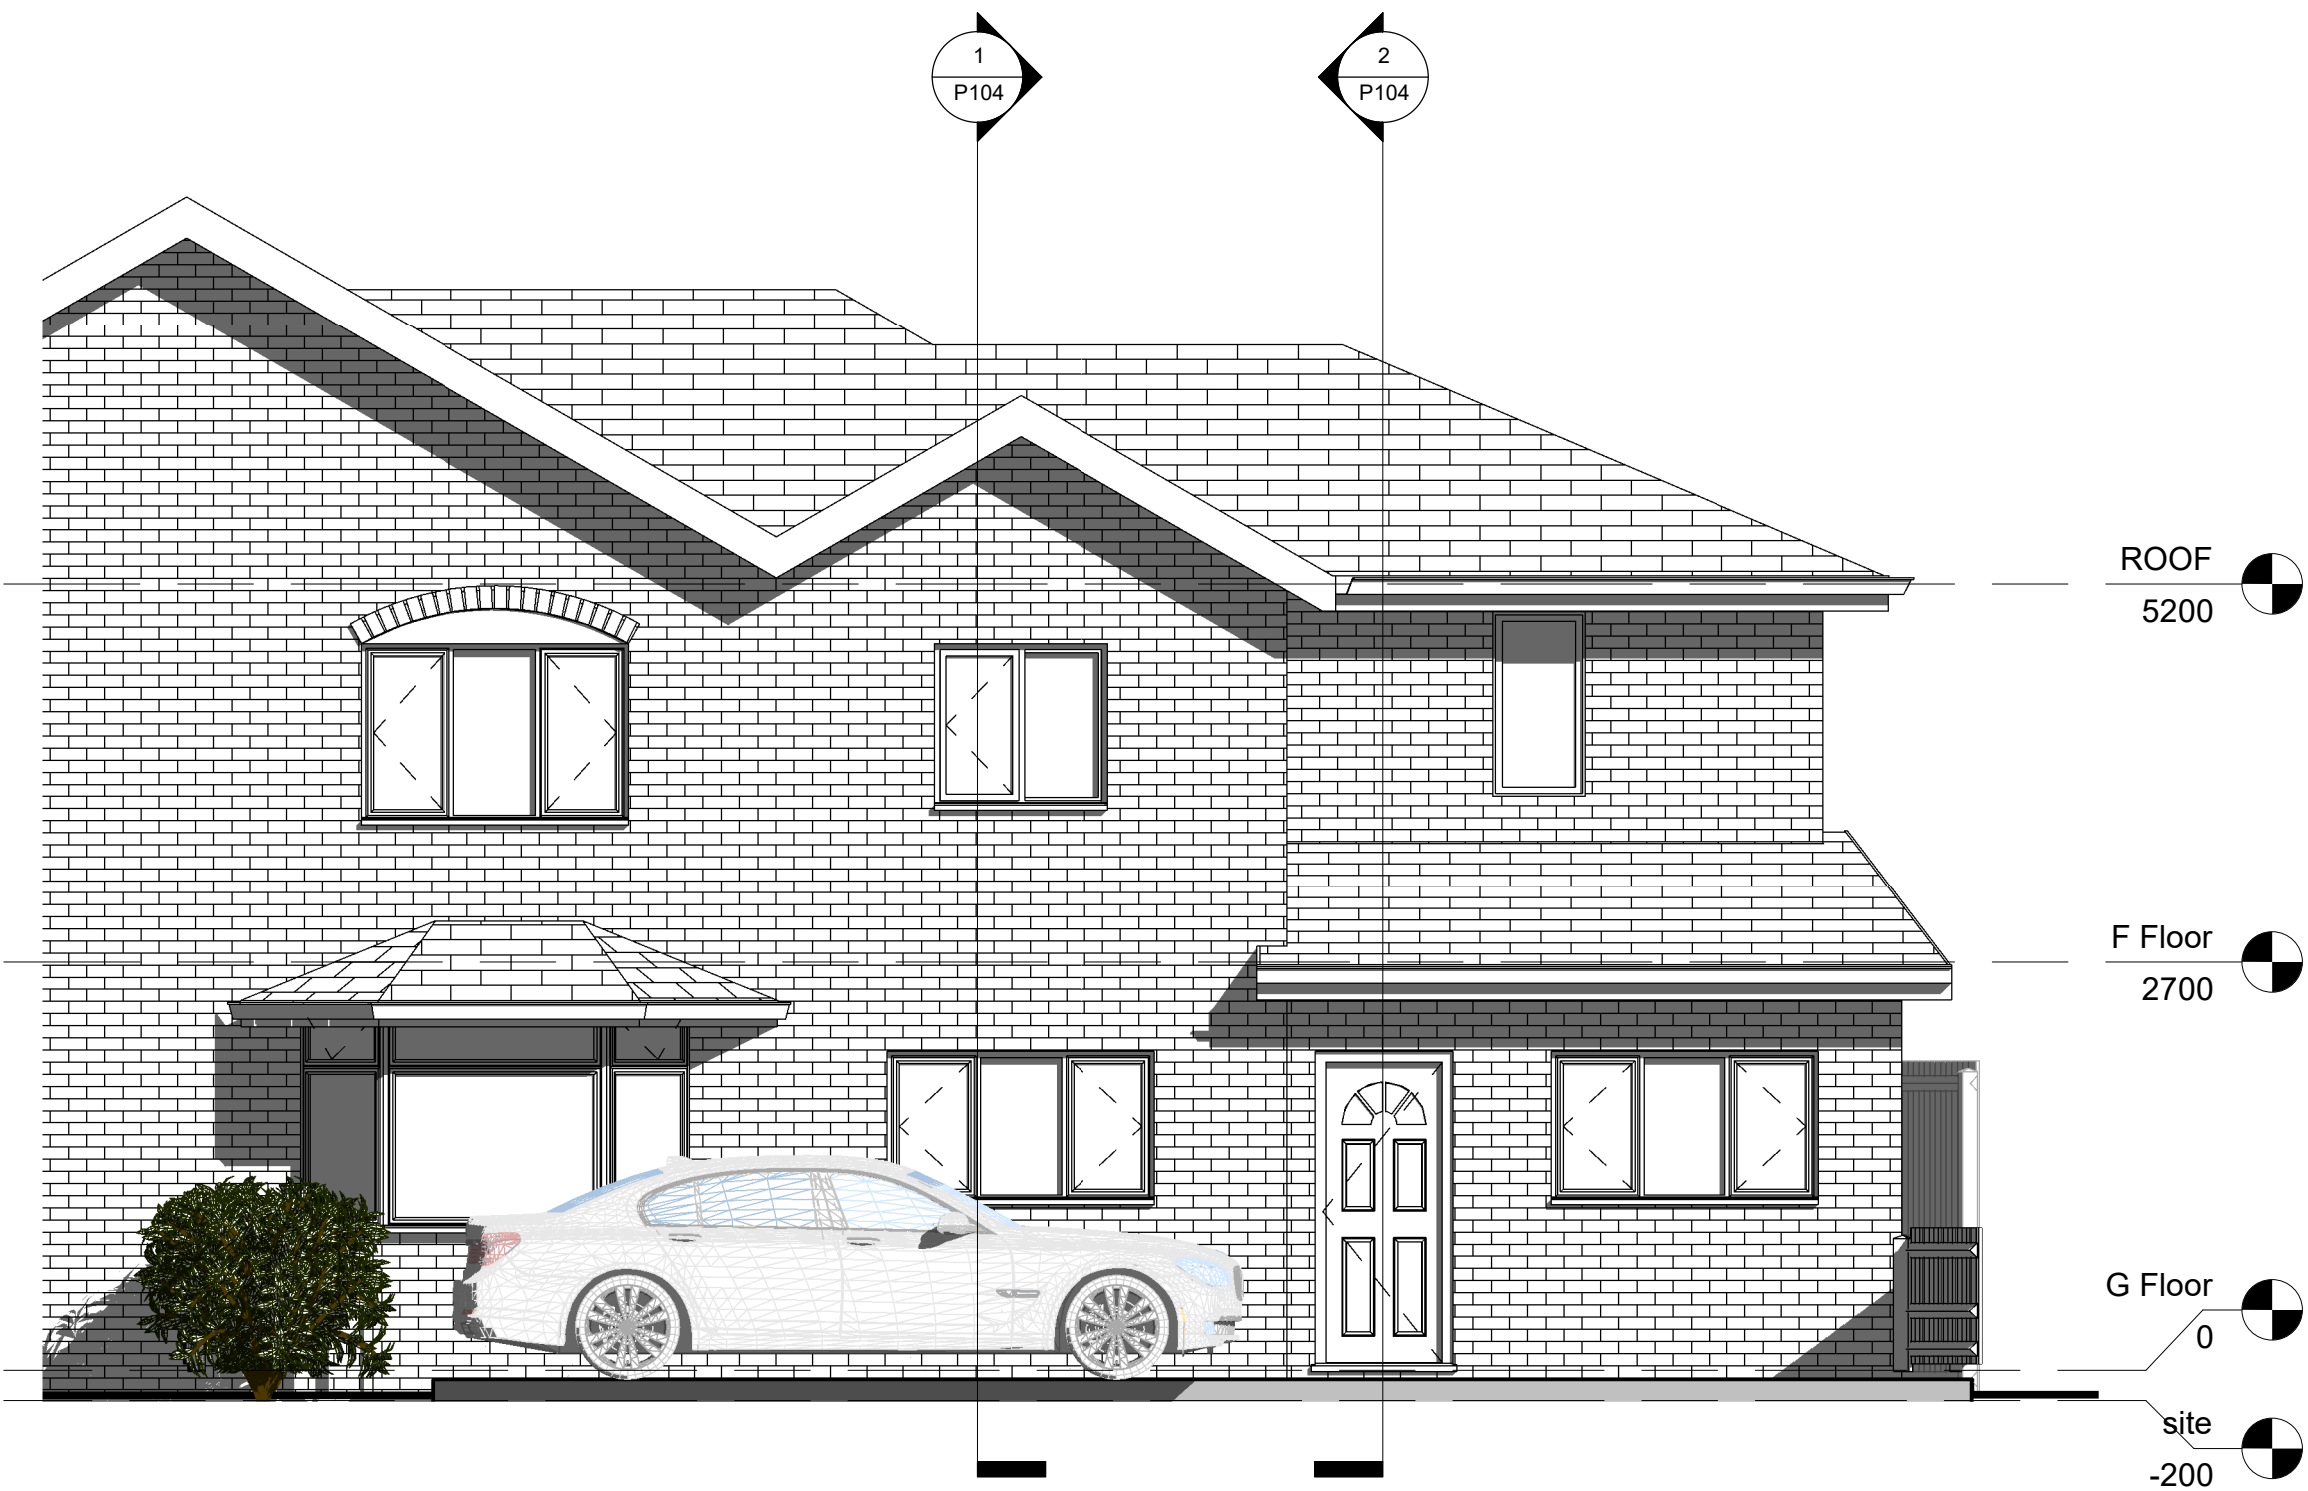


1 Fraont (Main) Elevation
1 : 50

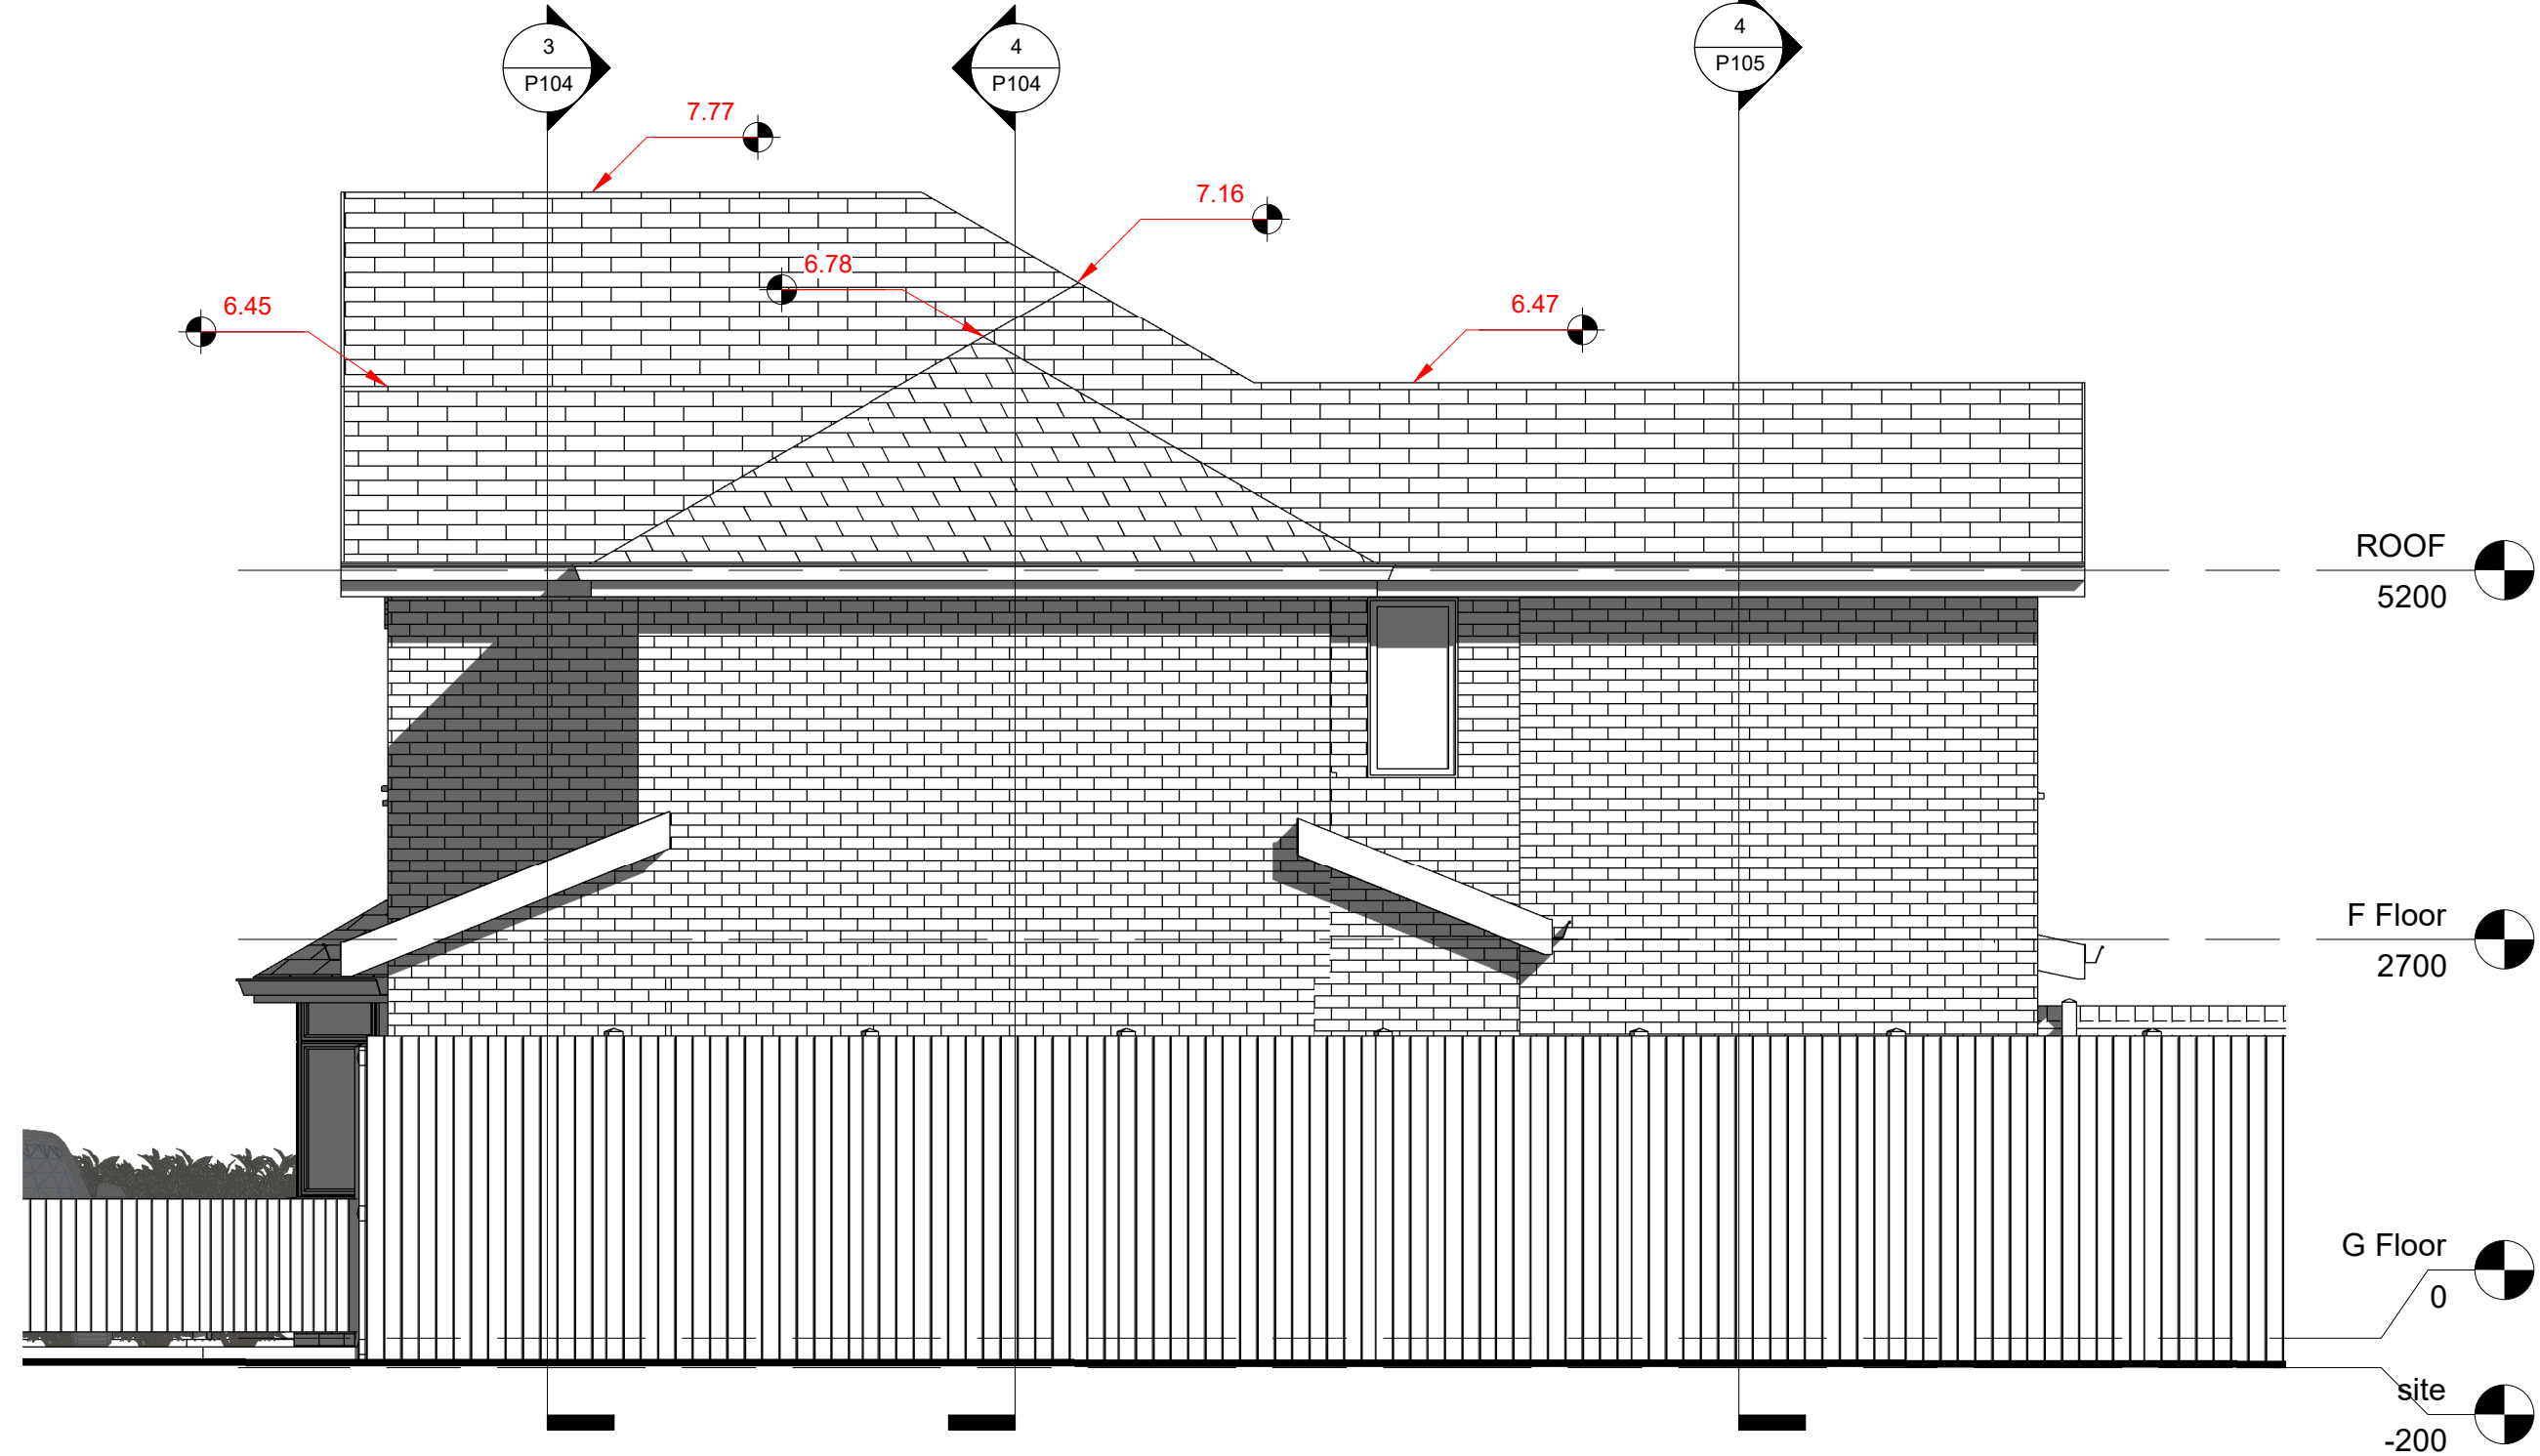

3 Right Side Elevation
1 : 50

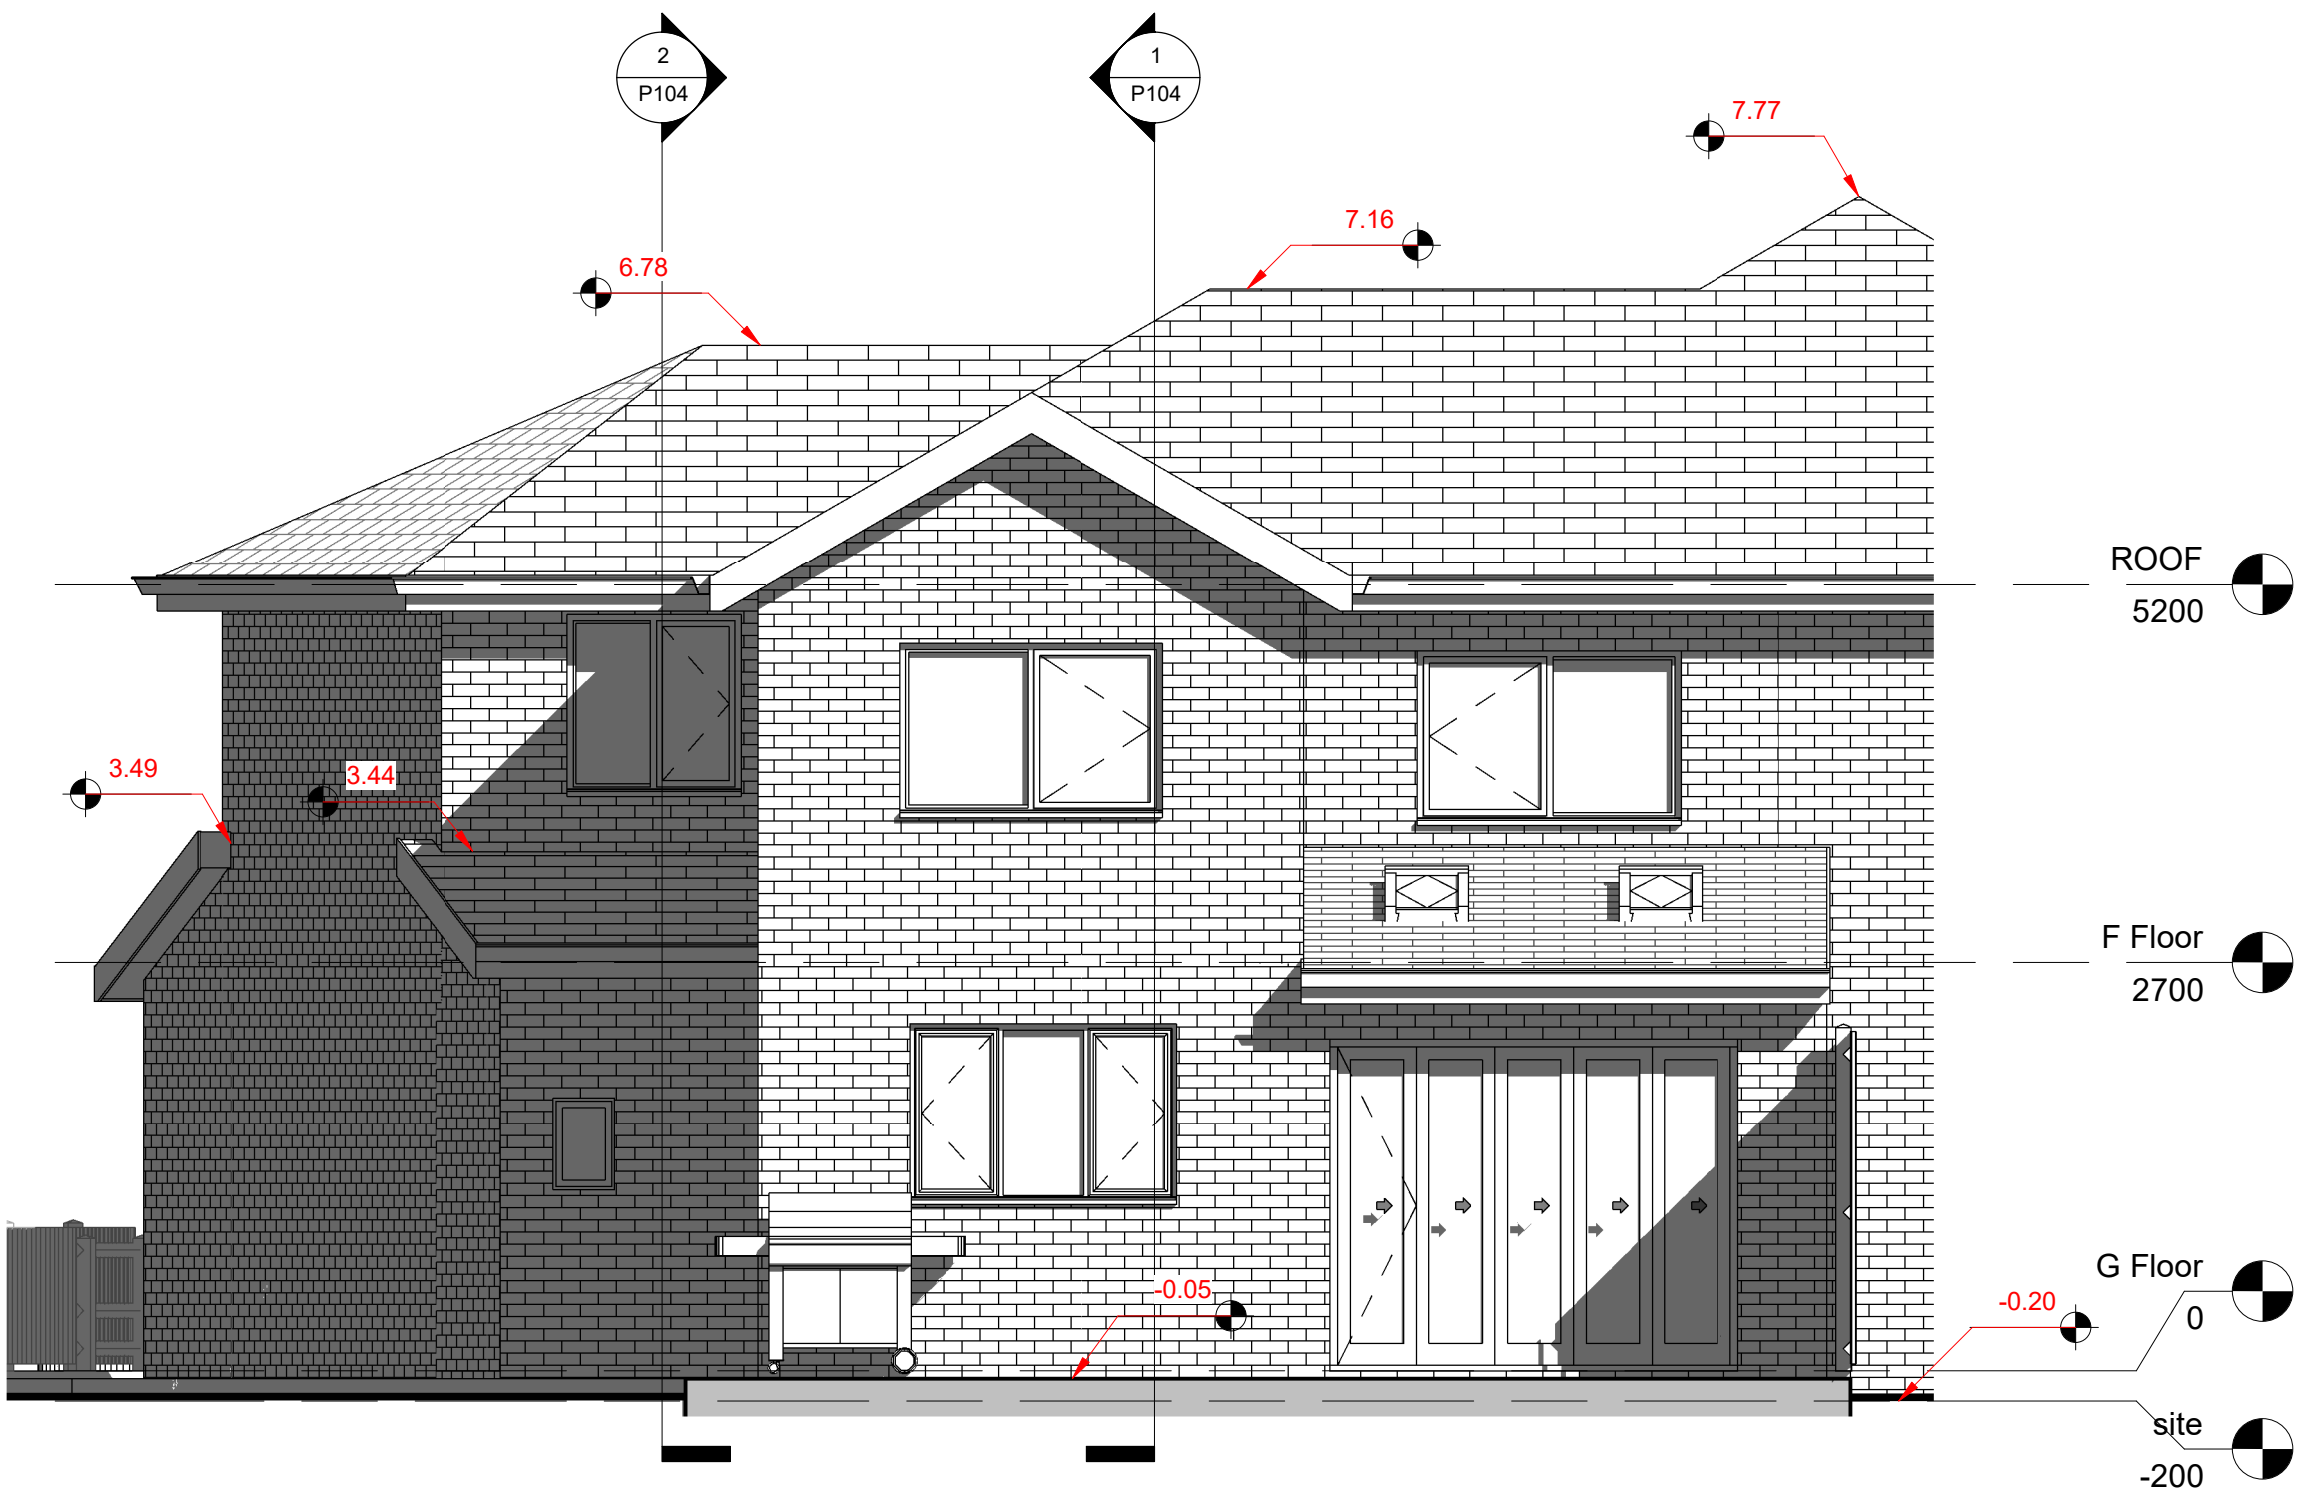

2 Rear Elevation
1 : 50

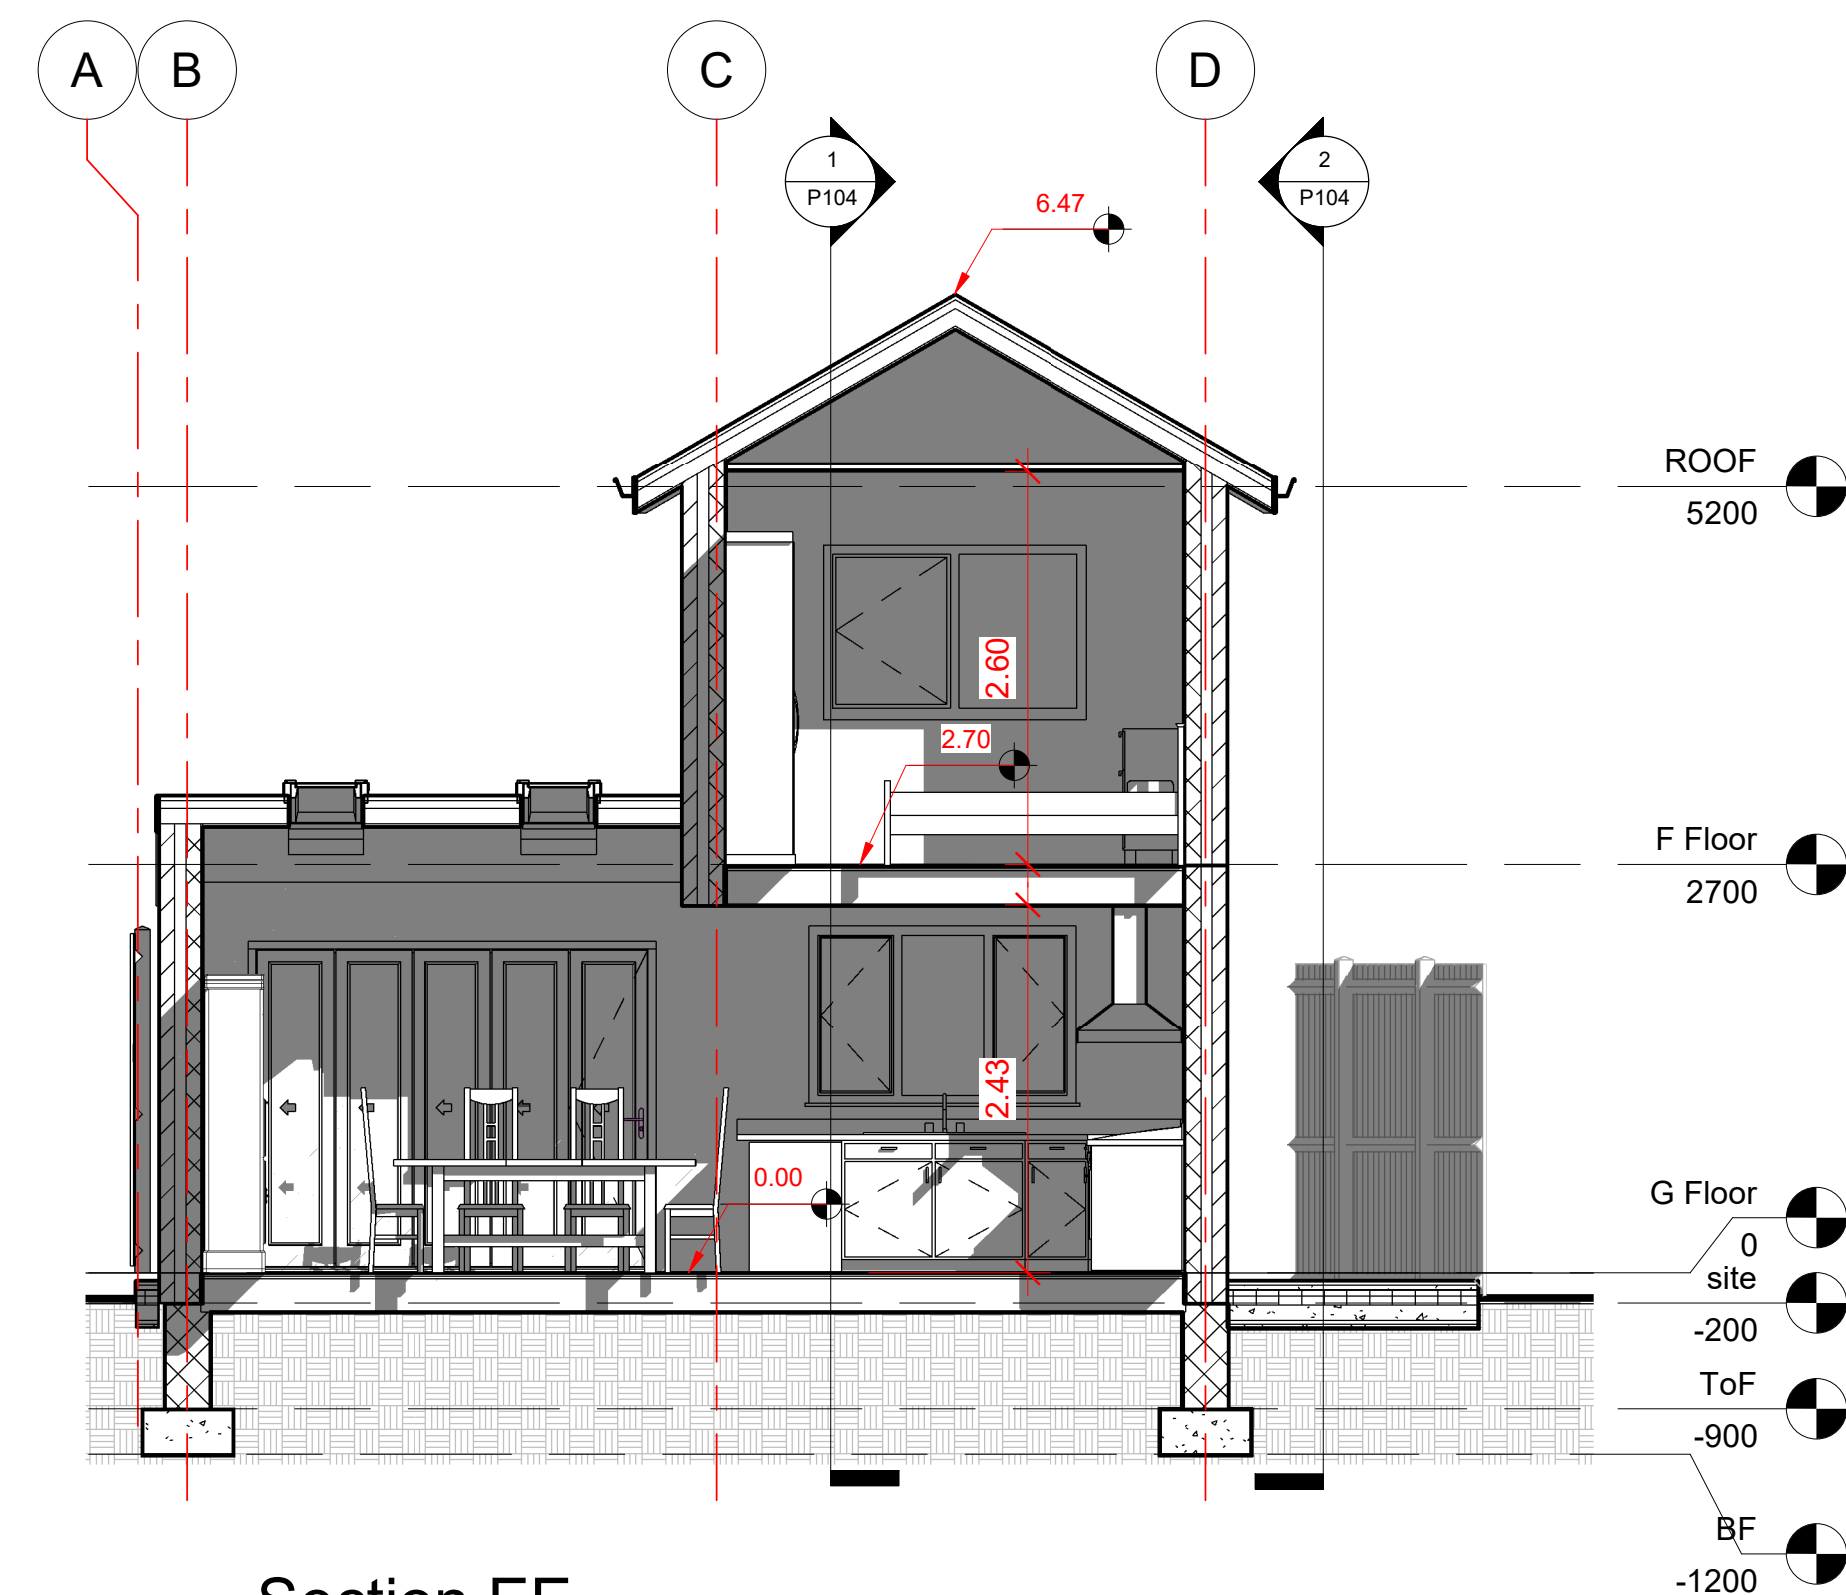

4 Section EE
1 : 50


NOTES

Copyright in this drawing remains with AECDesign. Do not scale from this drawing, work to figured dimensions. Check all dimensions on-site. In the event of any discrepancy, please refer query to AECDesign.

No.	Description	Date

Revision

 ARCHITECTURE ENGINEERING & CONSTRUCTION Commitment to Design Excellence			
Contact: Tel: 07424723798 Email: aecdesign.co.uk@outlook.com www.aecdesign.co.uk			
Project Name House Front, Side and Rear Ground and First Floor Extension			
Project No.	AECD_M20 1BU_2022_0001		
Drawing No.	M201BU_2022_P105_01		
Date	Issue Date	Drawn by	AECDesign
Status	Proposal	Checked by	AECDesign
Sheet Size	A1	Approved by	AECDesign
Sheet Name Front, Rear, Right Side Elevations and Section EE			
Scale 1 :			
Client Name			Khaled Muwahed
Project Address 479 Princess Road Manchester M20 1BU			Sheet No. P105

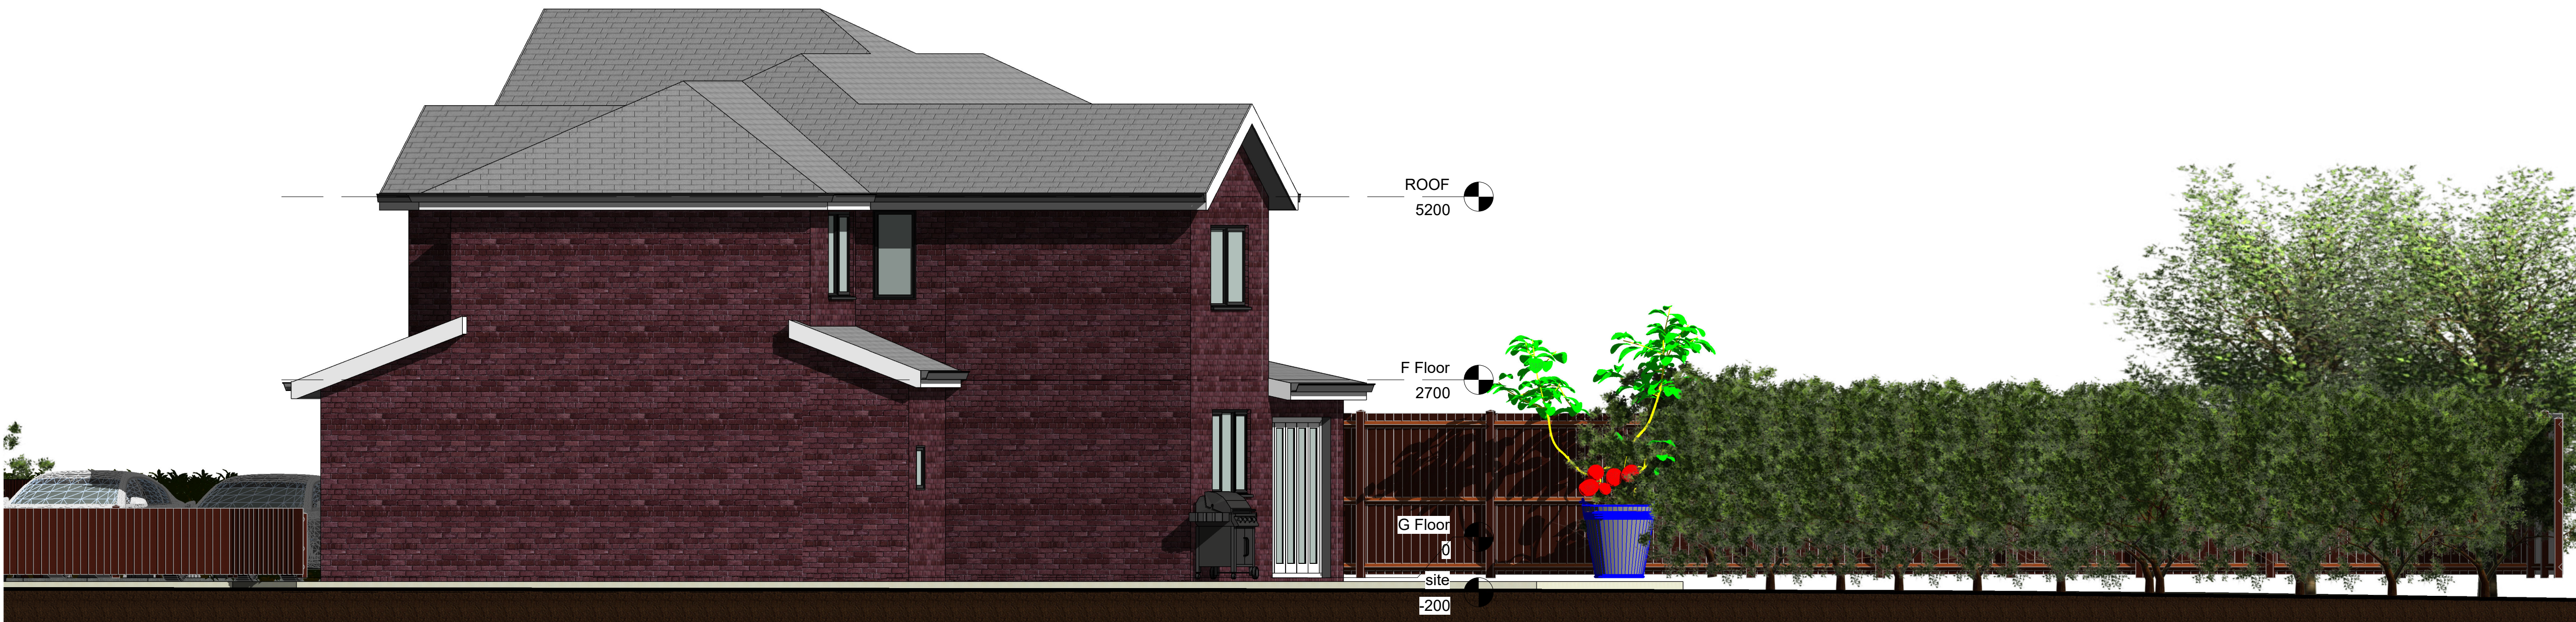

1 Right Side Elevation (Angled)
1 : 50



2 Left Side Elevation
1 : 50

NOTES

Copyright in this drawing remains with AECDesign. Do not scale from this drawing, work to figured dimensions. Check all dimensions on-site. In the event of any discrepancy, please refer query to AECDesign.

No.	Description	Date

Revision

AEC ARCHITECTURE DESIGN ENGINEERING & CONSTRUCTION Commitment to Design Excellence	
Contact: Tel: 07424723798 Email: aecdesign.co.uk@outlook.com www.aecdesign.co.uk	
Project Name House Front, Side and Rear Ground and First Floor Extension	
Project No. AECD_M20 1BU_2022_0001	
Drawing No. M201BU_2022_P106_01	
Date	Issue Date
Status	Proposal
Sheet Size	A1
Sheet Name Side Elevations and Roof Plan	
Scale 1 : 50	
Client Name Khaled Muwahed	
Project Address 479 Princess Road Manchester M20 1BU	Sheet No. P106