



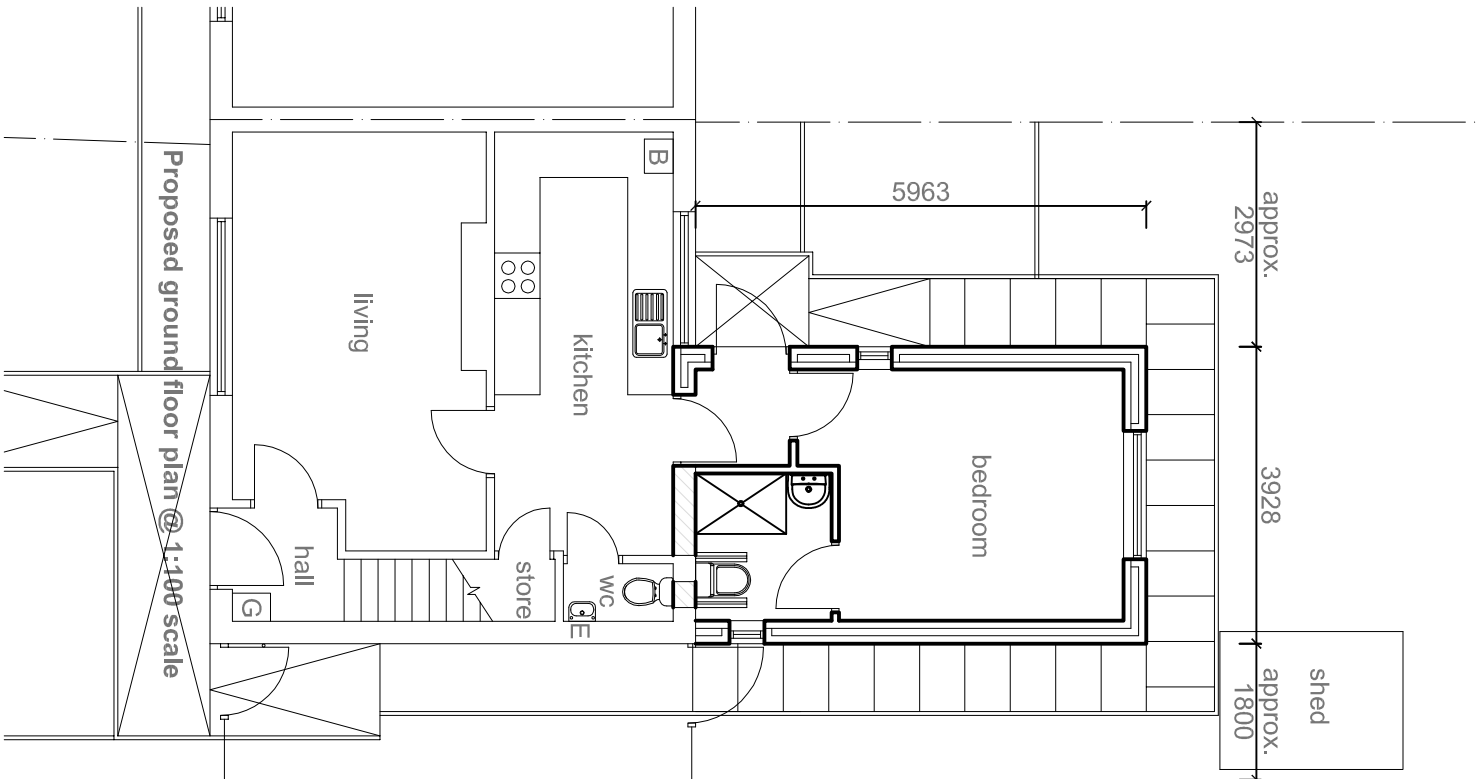


EXTERNAL SPECIFICATION


- Roof:
Grey Marley Modern (osa) interlocking roof tiles to new extension roof as shown hatched to match existing main roof.
- Walls:
Facing brickwork to match existing. Mortar colour to match existing.
- Facias and soffits:
Facias and soffits to be Black PVCu to match existing main house.
- Rainwater goods:
Black PVCu gutters and rainwater pipes.
- Windows:
White PVCu frames with double glazing to match pattern of main house.

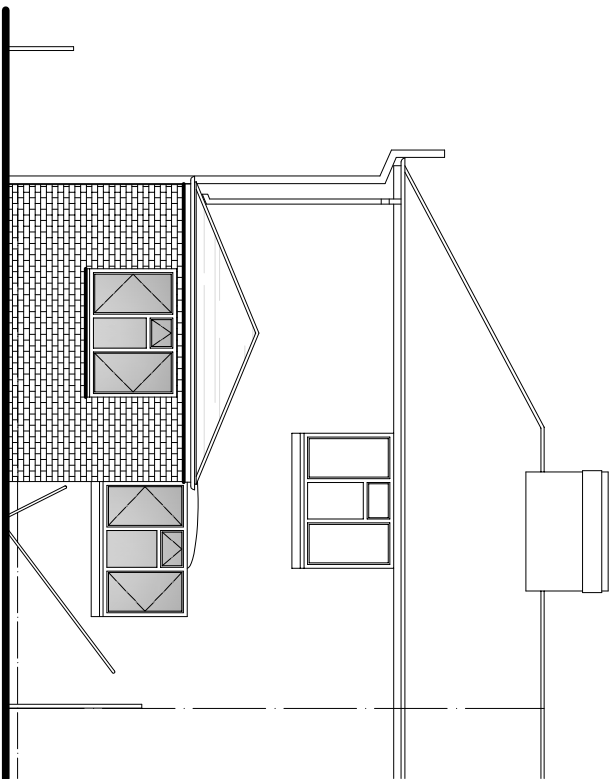


Proposed rear elevation @ 1:100 scale

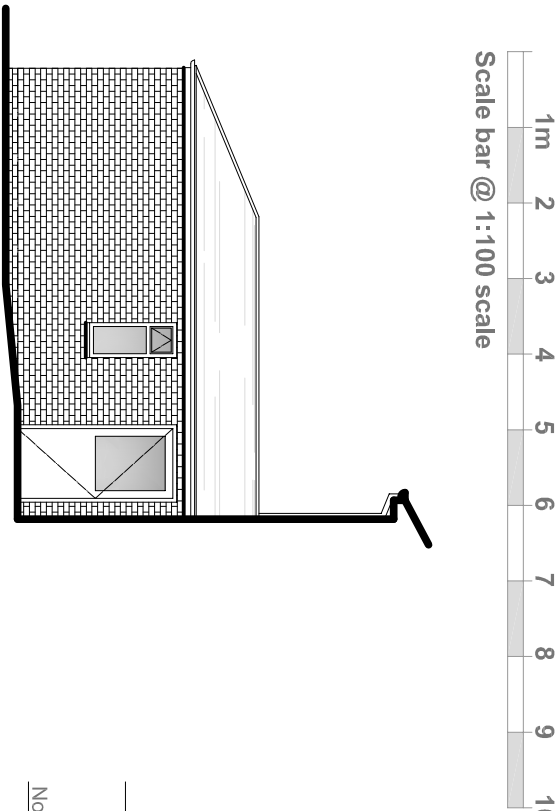

Proposed side (north-west) elevation @ 1:100 scale

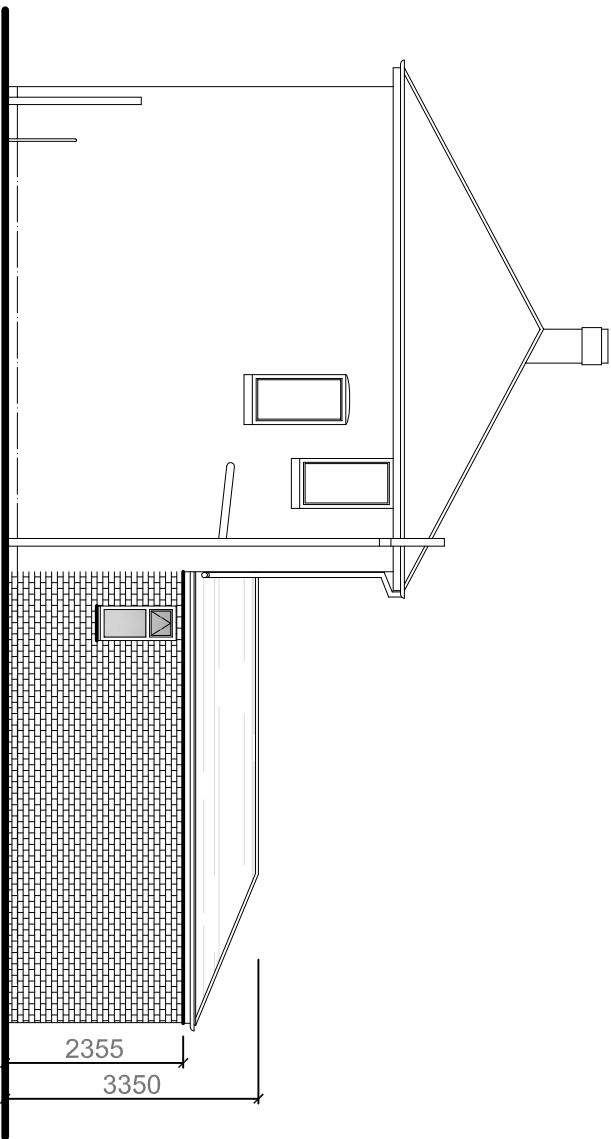

Proposed side (south-east) elevation @ 1:100 scale

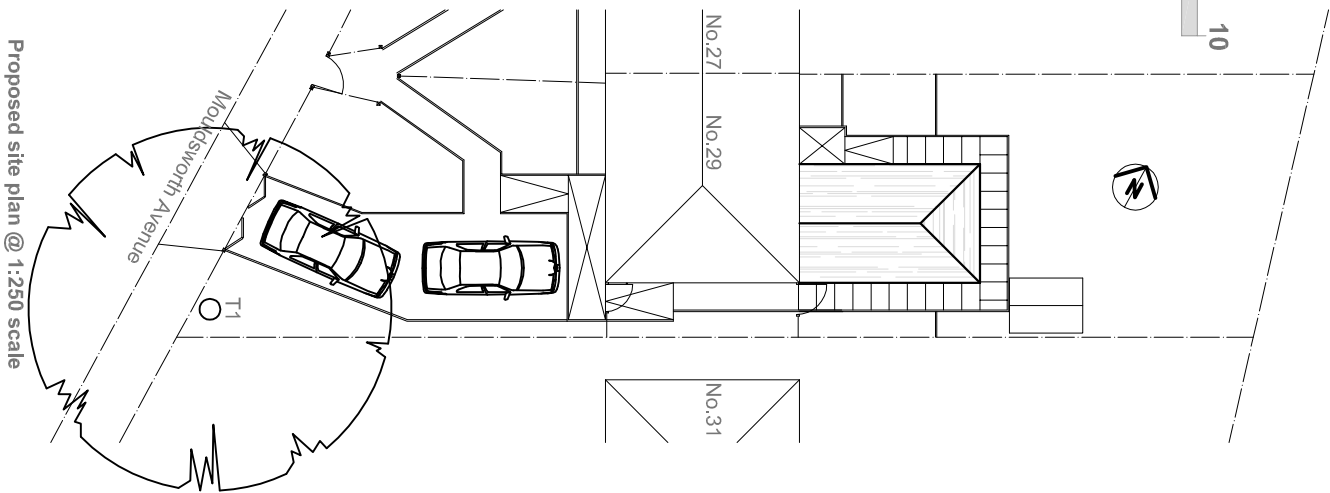

Proposed site plan @ 1:250 scale

Project:		
PROPOSED SINGLE STOREY REAR BEDROOM AND SHOWER ROOM EXTENSION AND INTERNAL ALTS. at: 29 MOULDSWORTH AVENUE MANCHESTER, M20 1GR for: MR KASHIF ALI ZAMIR		
PROPOSED LAYOUT & SITE PLAN		
Scale:	1:100 & 1:250	Date: July 2022
Drawing Number:	QUO02381-02	Revision: