





KEY

Existing

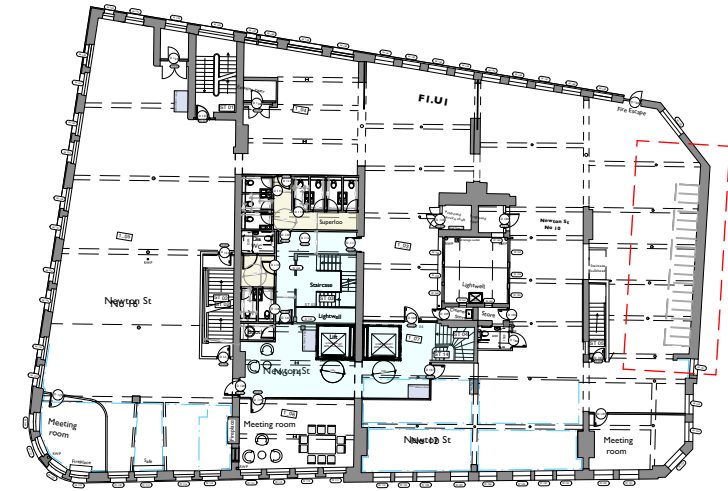

Key Plan
Scale 1:500

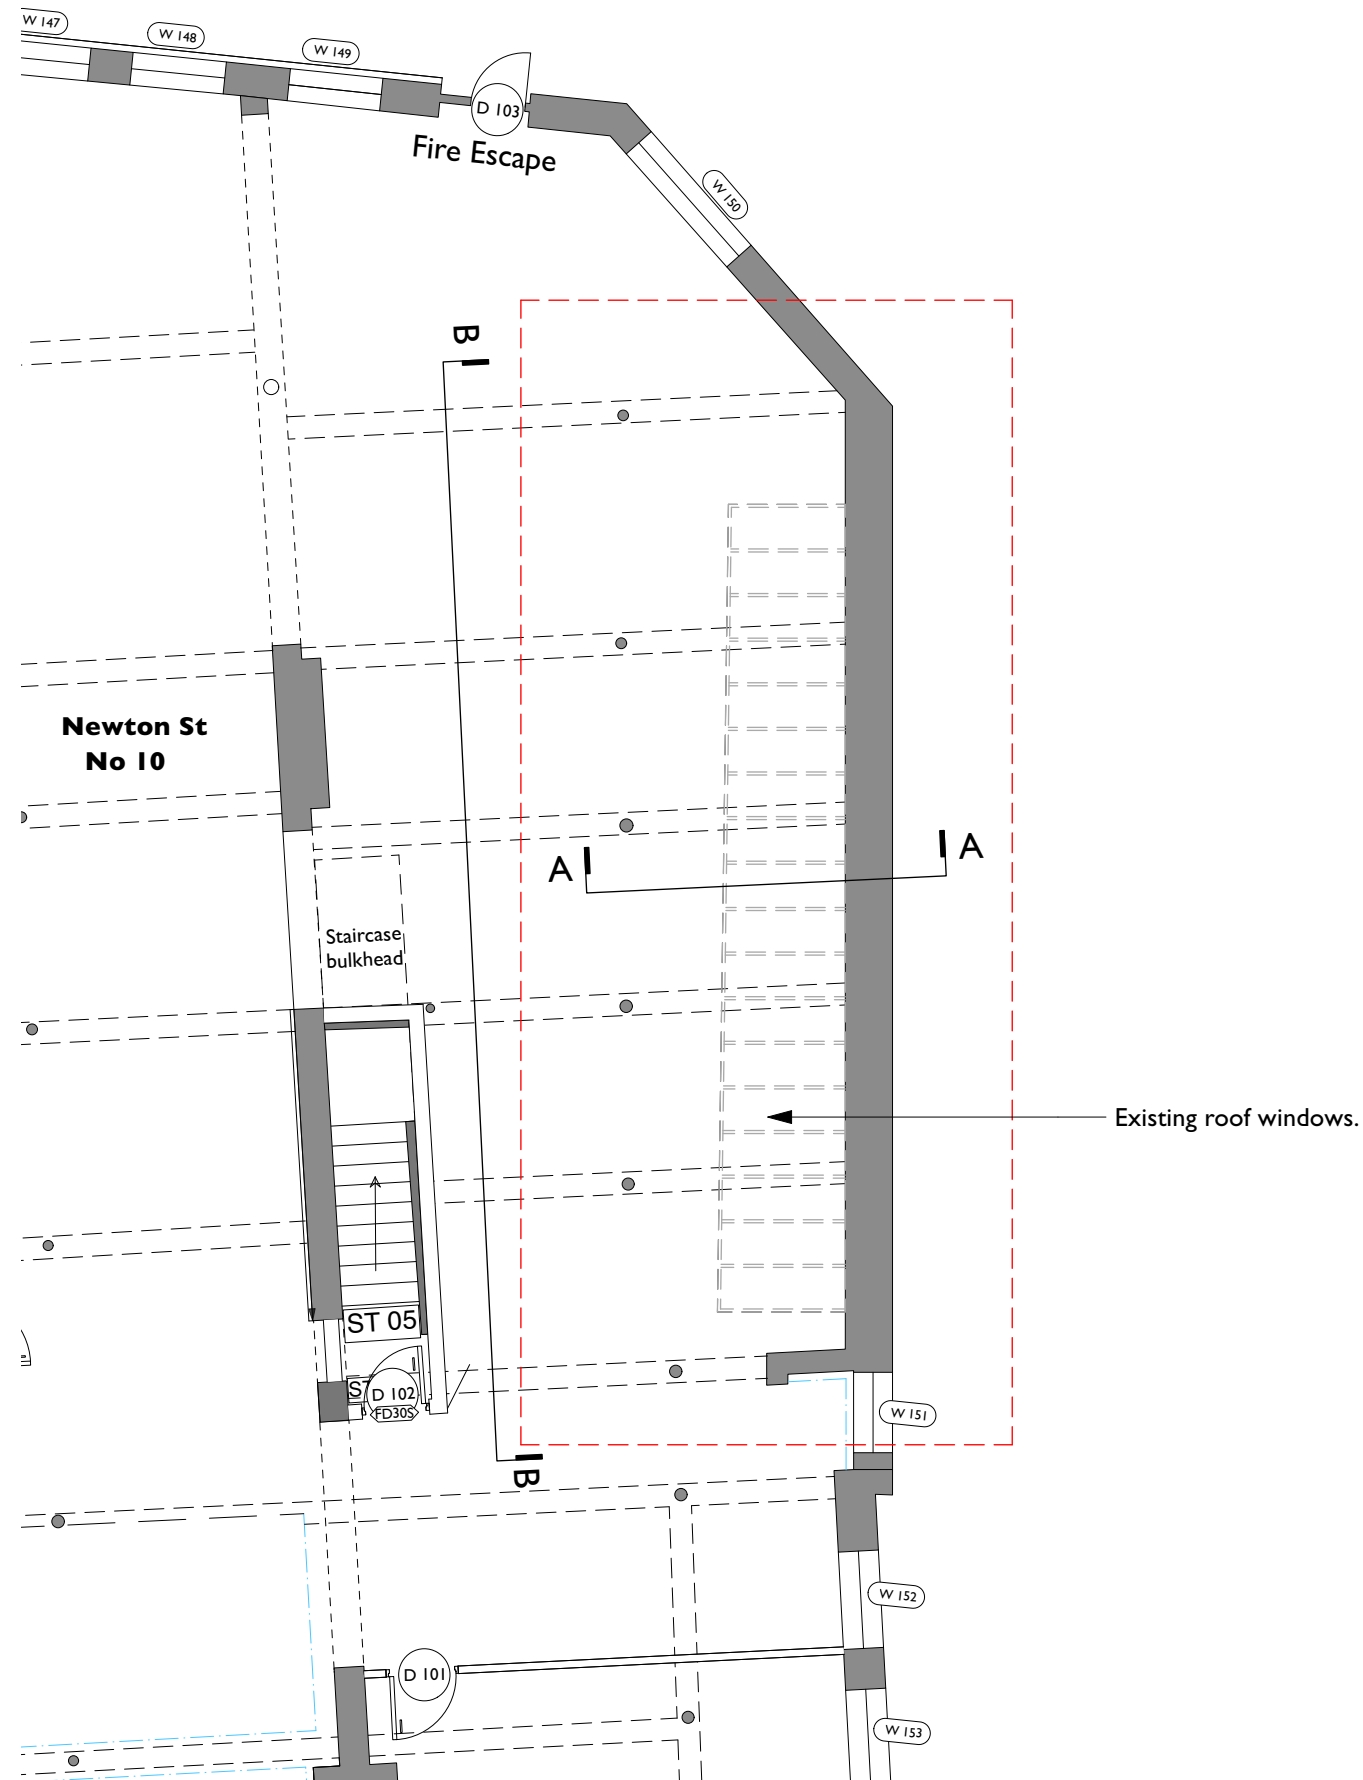

1st Floor Breakout Space - Existing Plan
Scale 1:100

Rev Note DRN CHK

8-16 Newton Street

1st Floor Breakout Space - Existing Plan

scheme 1665
drwg no. **E(135)**
revision


scale 1:100 @ A3
date first drawn Jan 21
drawn RD

SK sketch E existing P proposed T tender C construction FI final issue

www.ateliermb.co.uk
t 0161 236 0051
e architect@ateliermb.co.uk




Atelier MB
Urban Architects

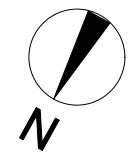


KEY

- Existing
- Proposed
- Existing to be removed

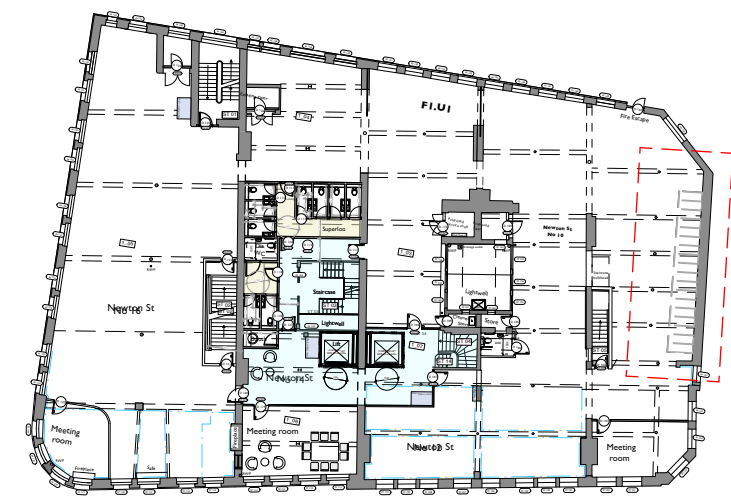

Key Plan
Scale 1:500

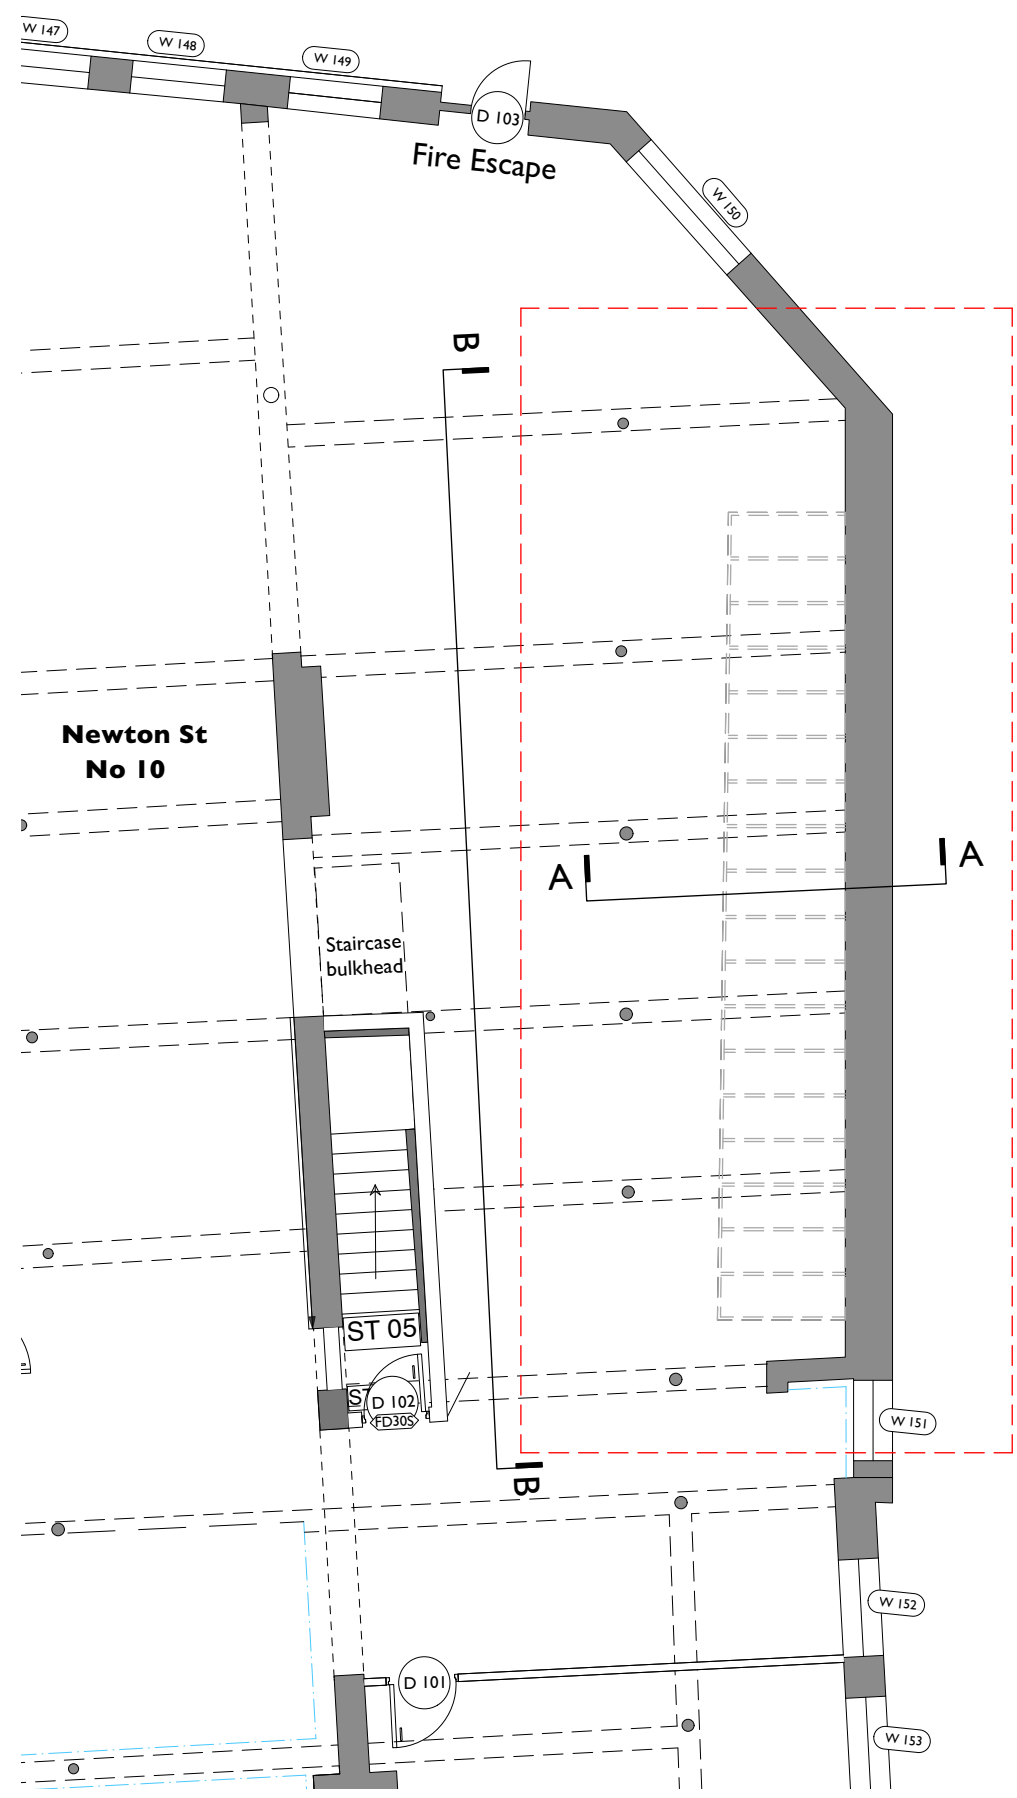

1st Floor Breakout Space - Proposed Strip Out Plan
Scale 1:100

A Rooflight retained. RJD AB
17/06/2022

Rev	Note	DRN	CHK

8-16 Newton Street

1st Floor Breakout Space - Proposed Strip Out Plan

scheme	1665
drwg no.	P(136)
revision	A

scale	1:100 @ A3
date first drawn	Jan 21
drawn	RD


SK sketch E existing P proposed T tender C construction FI final issue

www.ateliermb.co.uk
t 0161 236 0051
e architect@ateliermb.co.uk




KEY

- Existing
- Proposed
- Existing to be removed

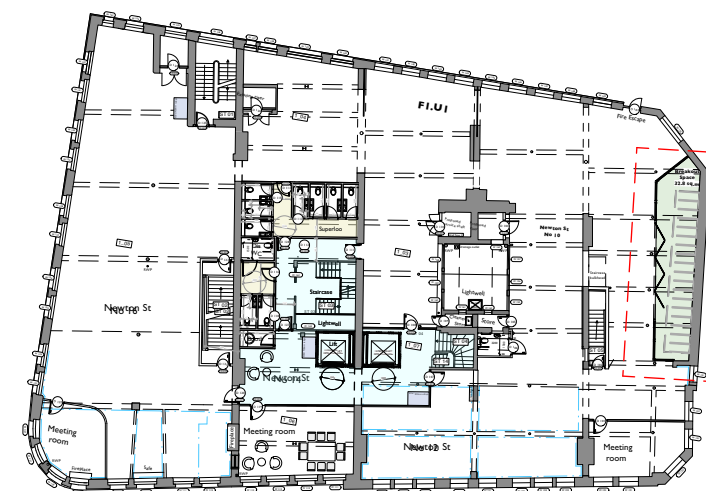

Key Plan
Scale 1:500

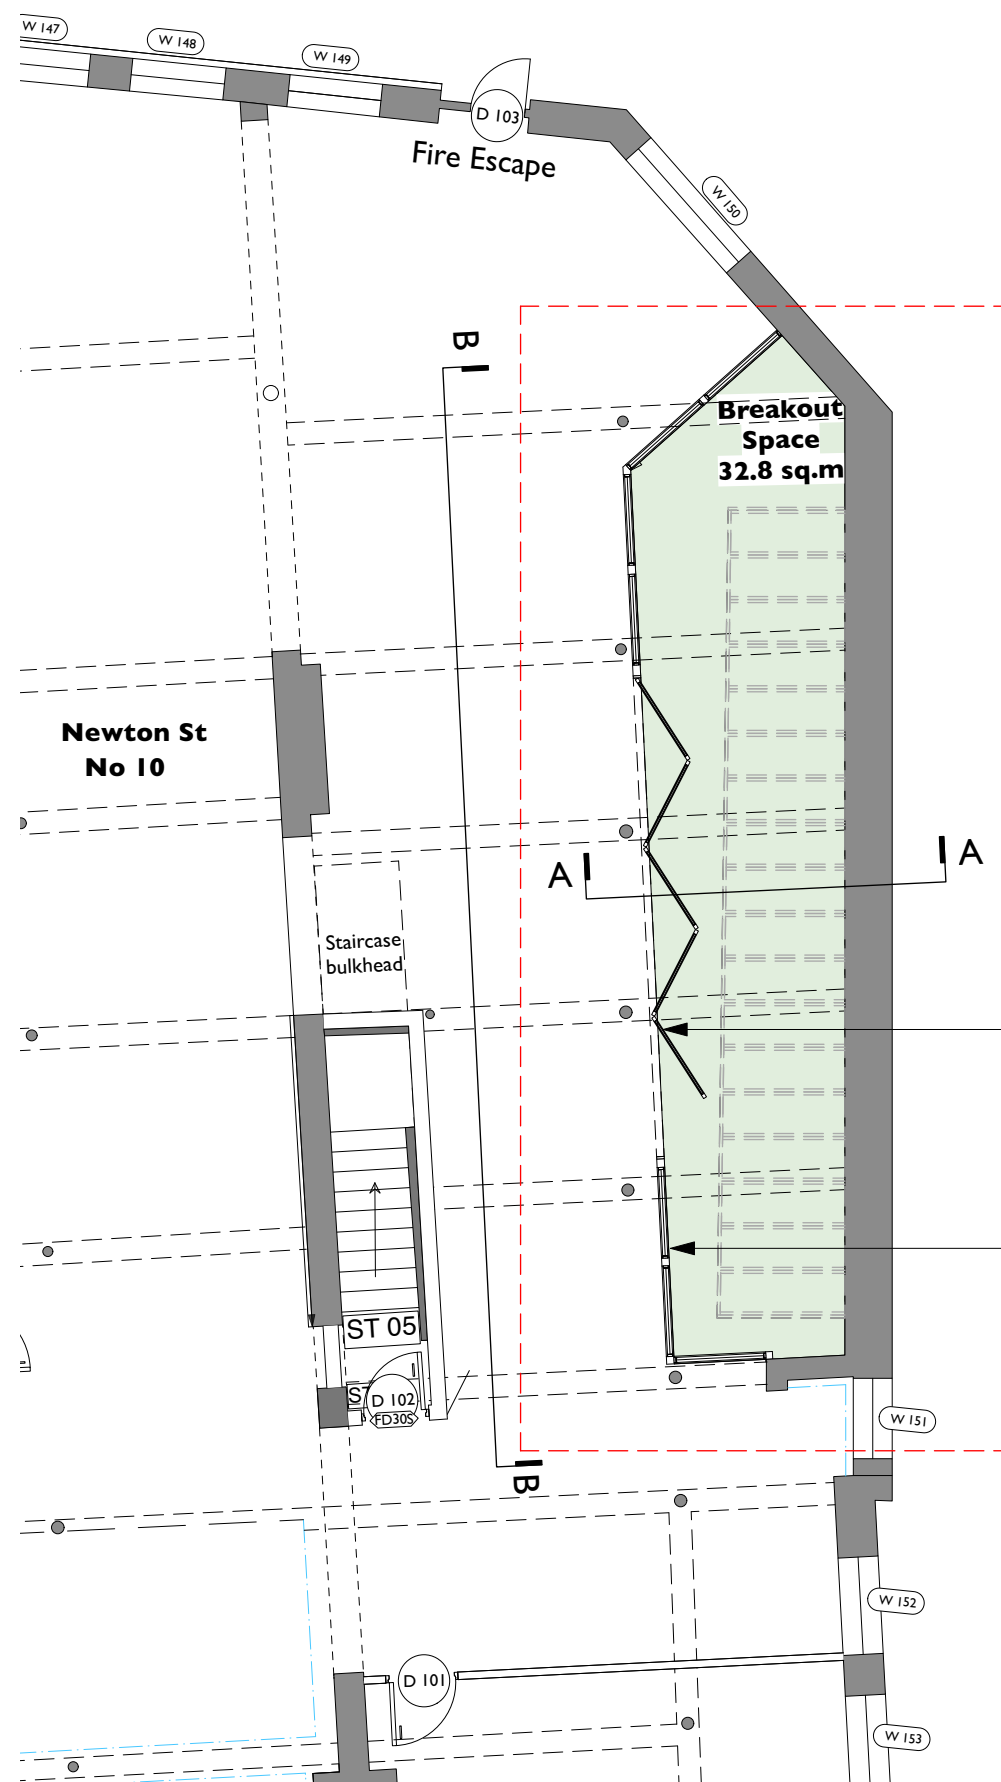

Proposed new bi-fold door.

Proposed new glazed screen
enclosing breakout space.

1st Floor Breakout Space - Proposed Plan
Scale 1:100

A	Existing rooflight retained	RJD	AB
17/06/2022			
Rev	Note	DRN	CHK

8-16 Newton Street

**1st Floor Breakout Space -
Proposed Plan**

scheme	1665
drwg no.	P(135)
revision	A

scale	1:100 @ A3
date first drawn	Jan 21
drawn	RD

SK sketch E existing P proposed T tender C construction FI final issue


www.ateliermb.co.uk
t 0161 236 0051
e architect@ateliermb.co.uk

All dimensions to be checked on site prior to any commencing work.



KEY

-  Existing
 Proposed
 Downstand beams
 Existing coverings
 Drawing reference
 I/312 (TBC)

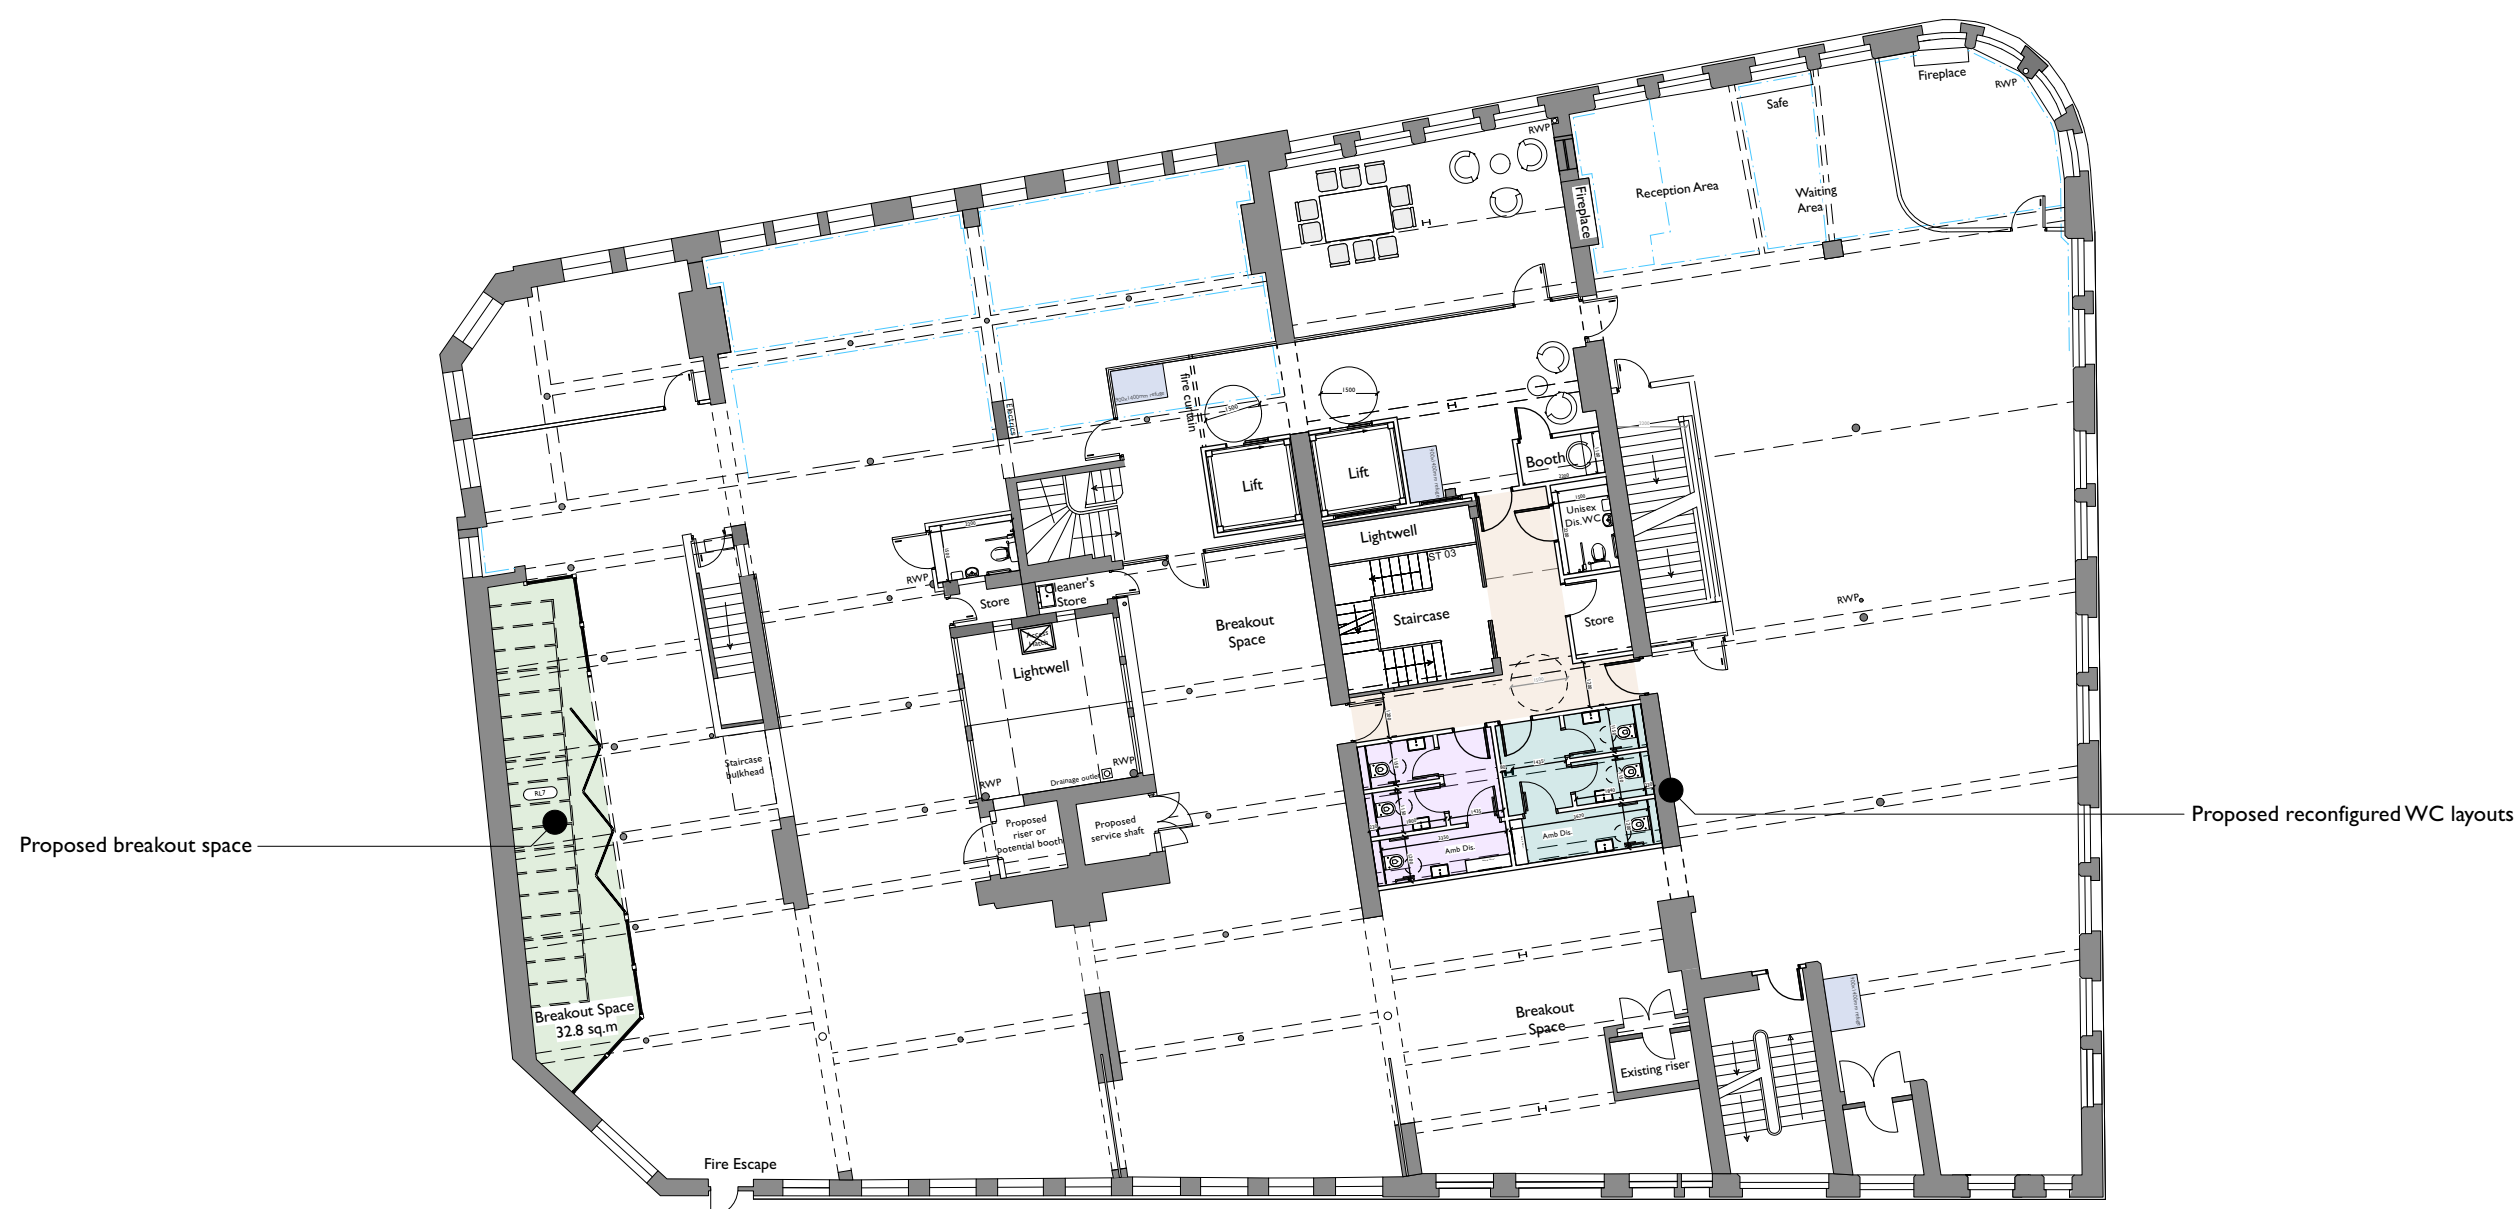

A 17/06/2022	Annotations amended.	RJD	RD
Rev	Note	DRN	CH

8-16 Newton Street

First Floor Plan
Proposed


scheme	I665
dwg no.	P(130)
revision	A
scale	1:200 @ A3
date first drawn	Jun 22
drawn	RD

SK sketch E existing P proposed T tender C construction FI final issue

www.ateliermb.co.uk
t 0161 236 0051
e architect@ateliermb.co.uk




Atelier MB
Urban Architects

 

1:200 @A3



Key Elevation
Scale 1:500

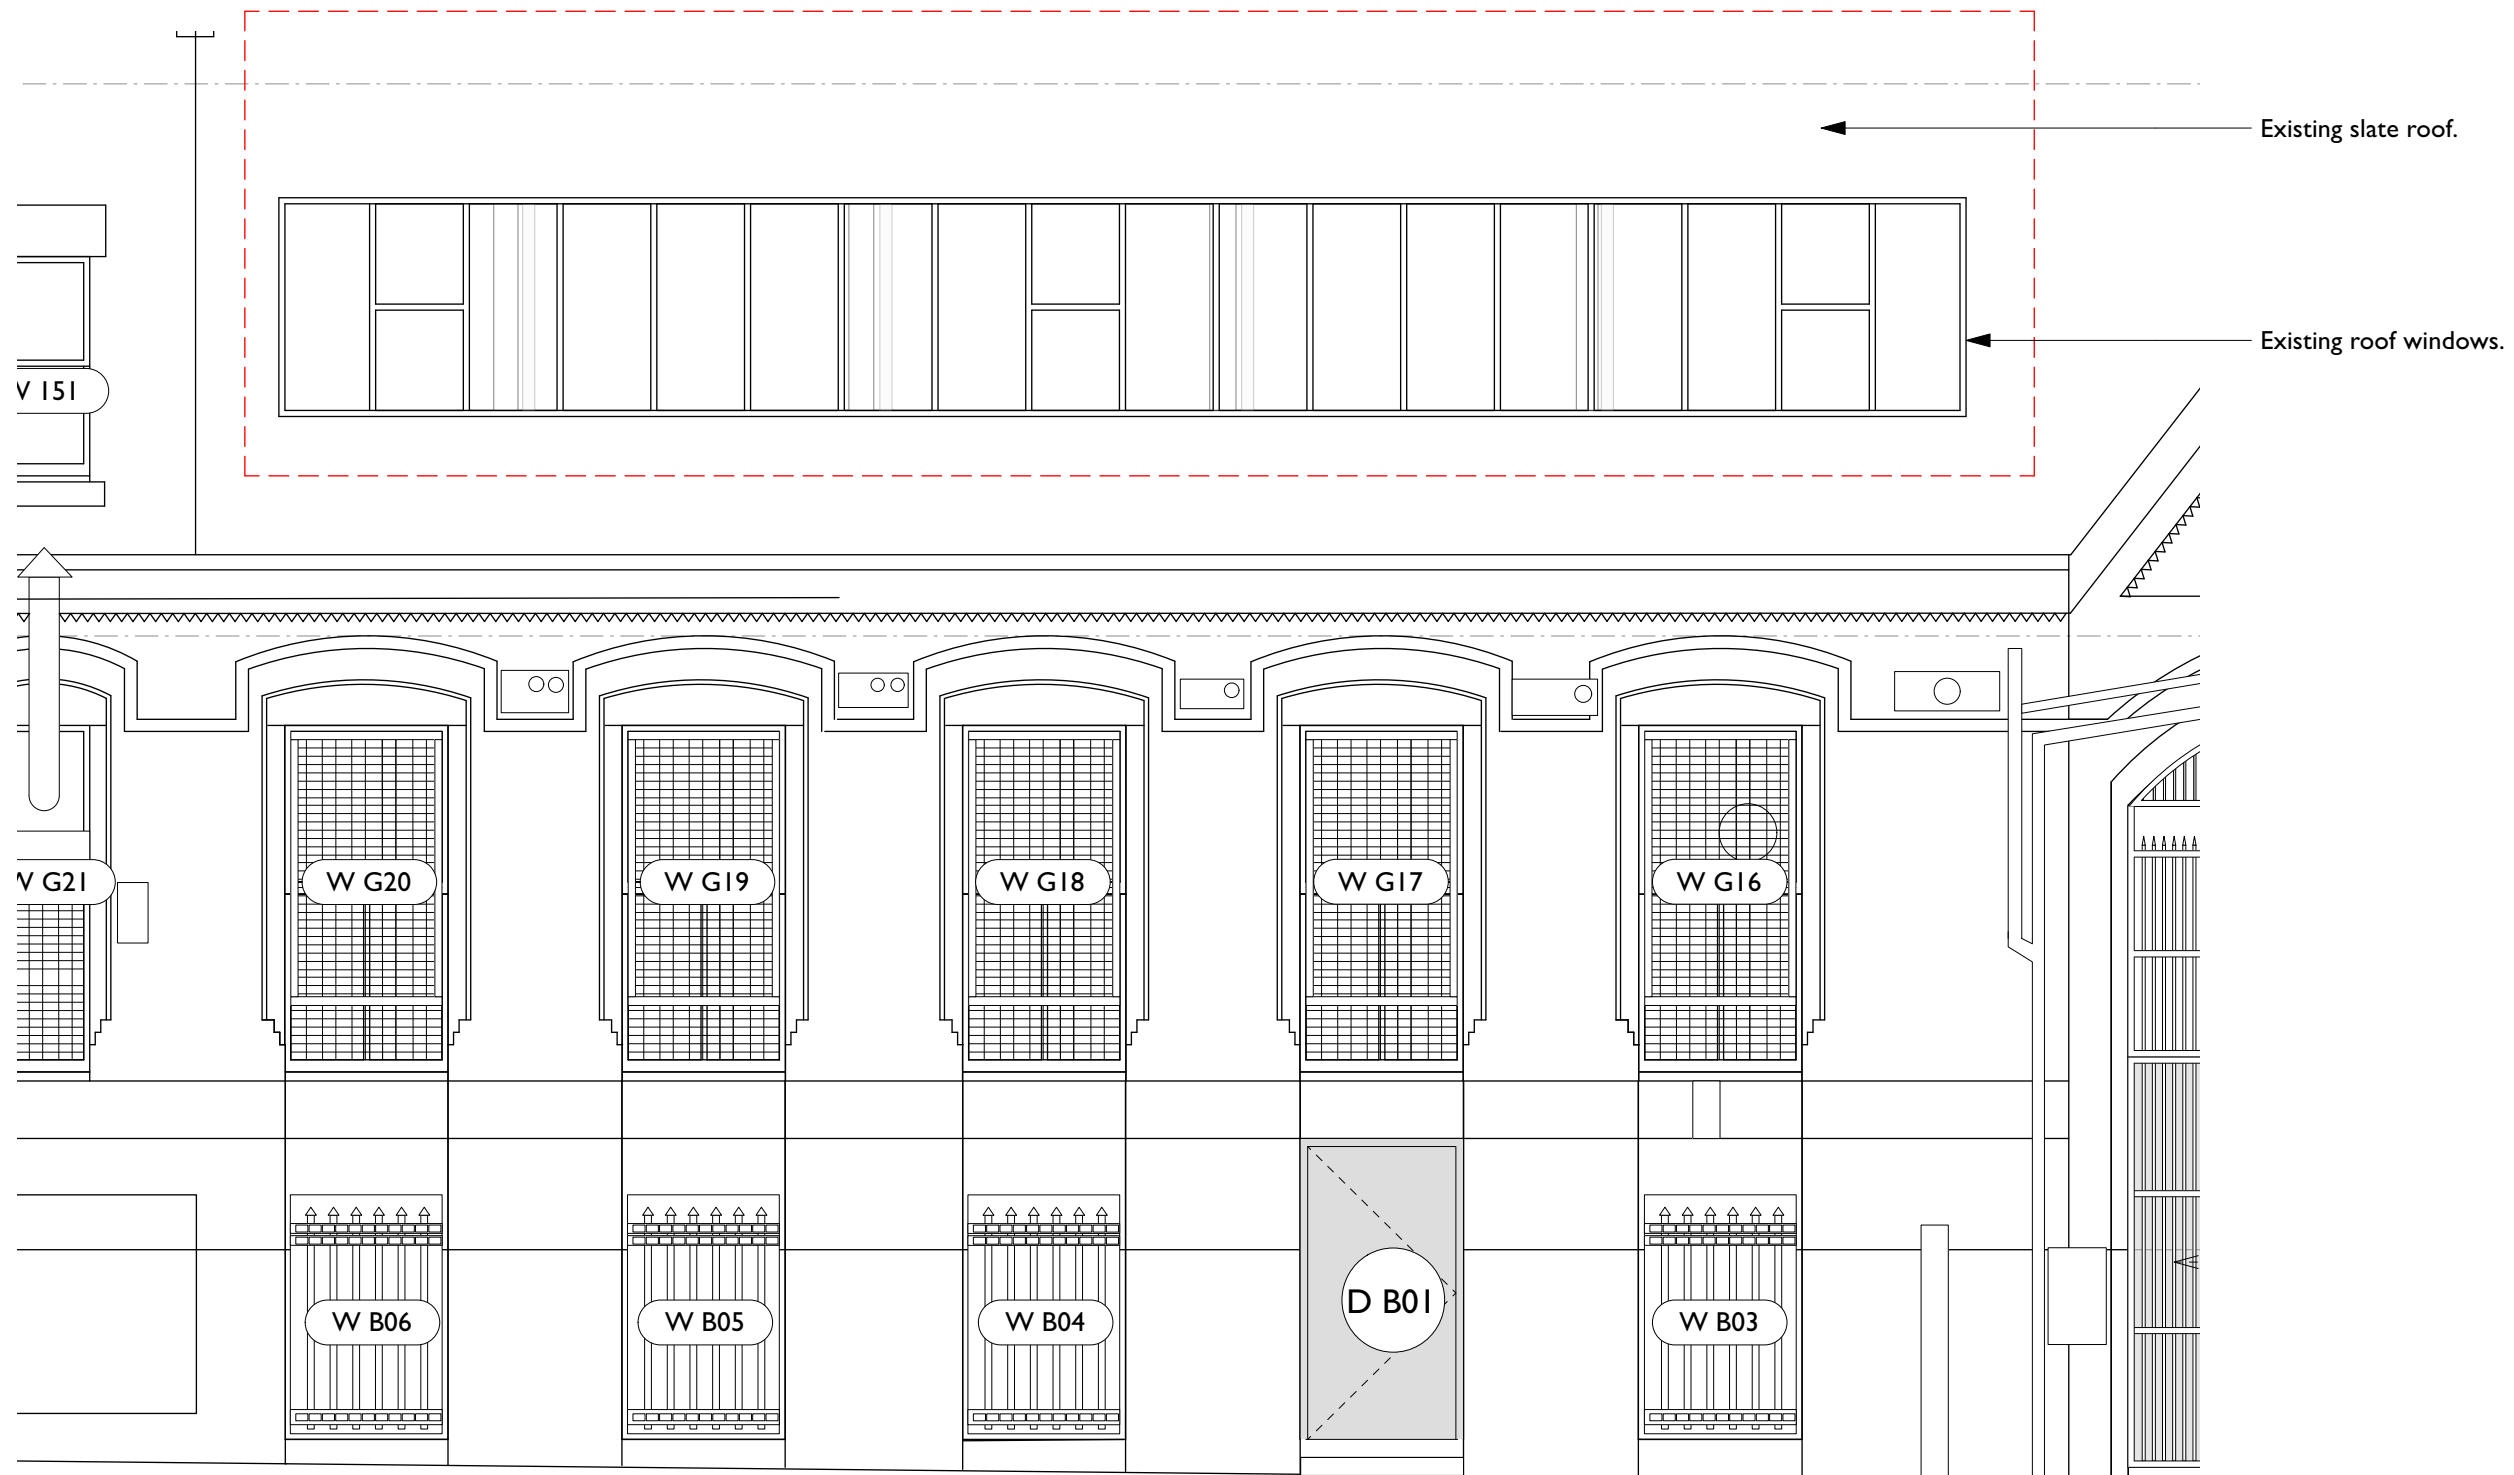

1st Floor Breakout Space - Existing Elevation
Scale 1:50

Rev Note DRN CHK

8-16 Newton Street

1st Floor Breakout Space - Existing
Elevation

scheme	1665
drwg no.	E(235)
revision	

scale	1:100 @ A3
date first drawn	Jan 21
drawn	RD

SK sketch E existing P proposed T tender C construction FI final issue


www.ateliermb.co.uk
t 0161 236 0051
e architect@ateliermb.co.uk



Key Elevation
Scale 1:500

KEY

- Existing
- Proposed
- Existing to be removed

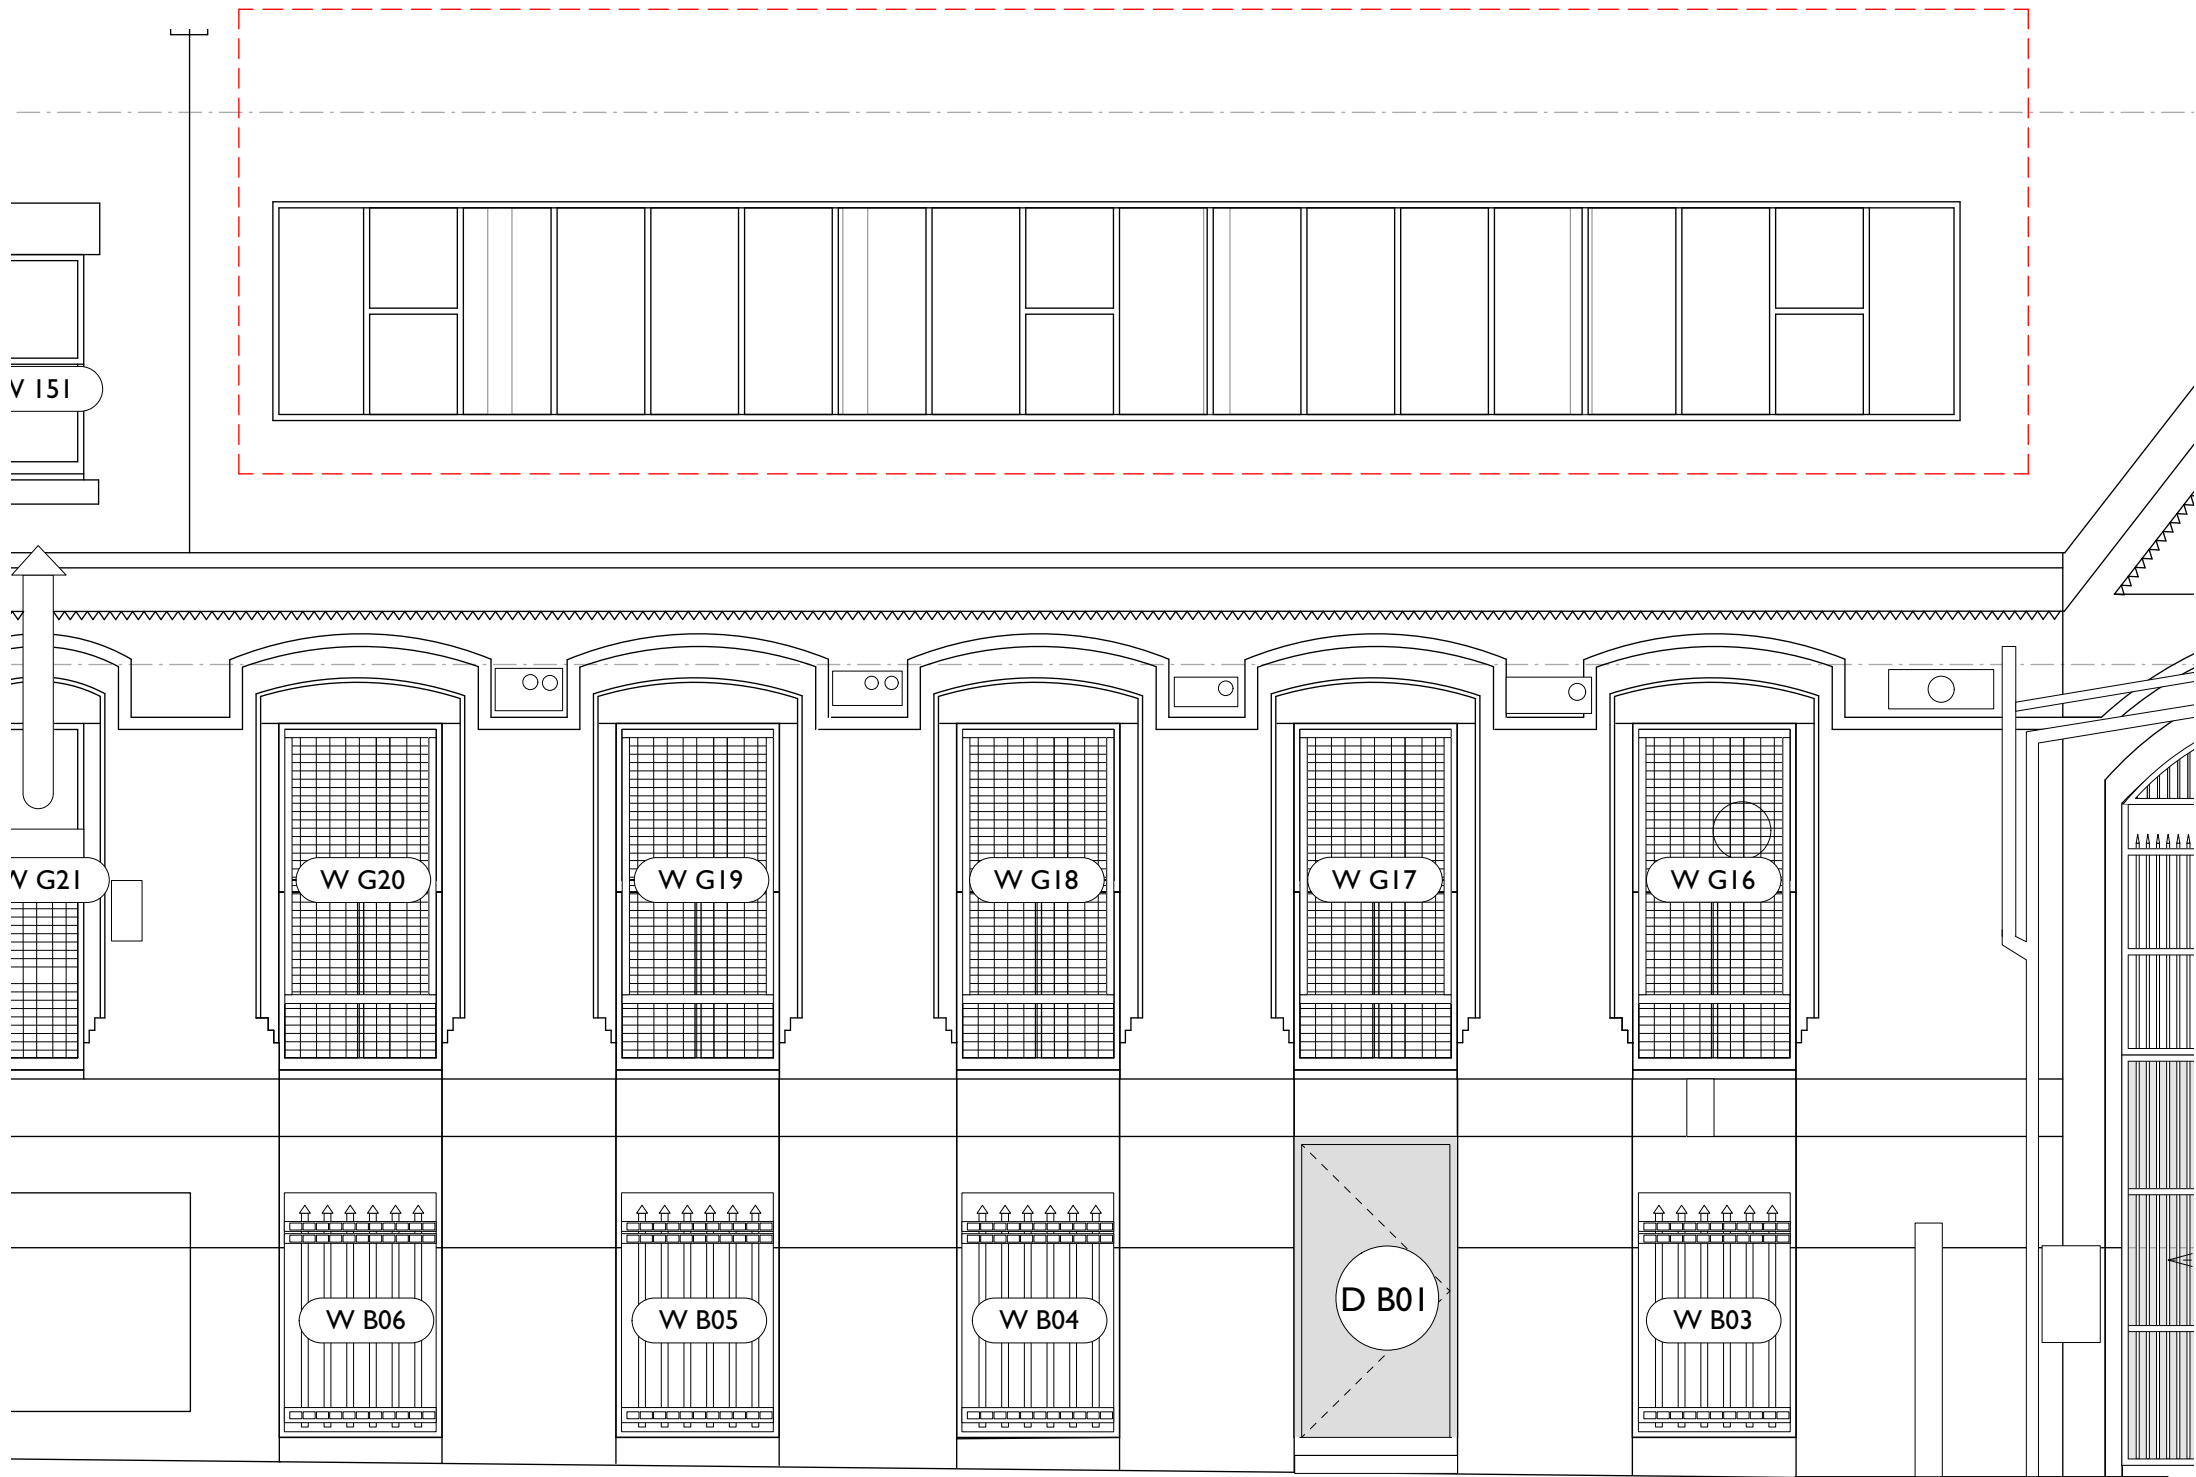

1st Floor Breakout Space - Proposed Strip Out Elevation
Scale 1:50

A Reverted as existing. RJD RD
17/06/2022

Rev Note DRN CHK

8-16 Newton Street

1st Floor Breakout Space -
Proposed Strip Out Elevation

scheme	1665
drwg no.	P(236)
revision	A

scale	1:50 @ A3
date first drawn	Jan 21
drawn	RD

SK sketch E existing P proposed T tender C construction FI final issue


www.ateliermb.co.uk
t 0161 236 0051
e architect@ateliermb.co.uk



Key Elevation
Scale 1:500

KEY

- Existing
- Proposed
- Existing to be removed

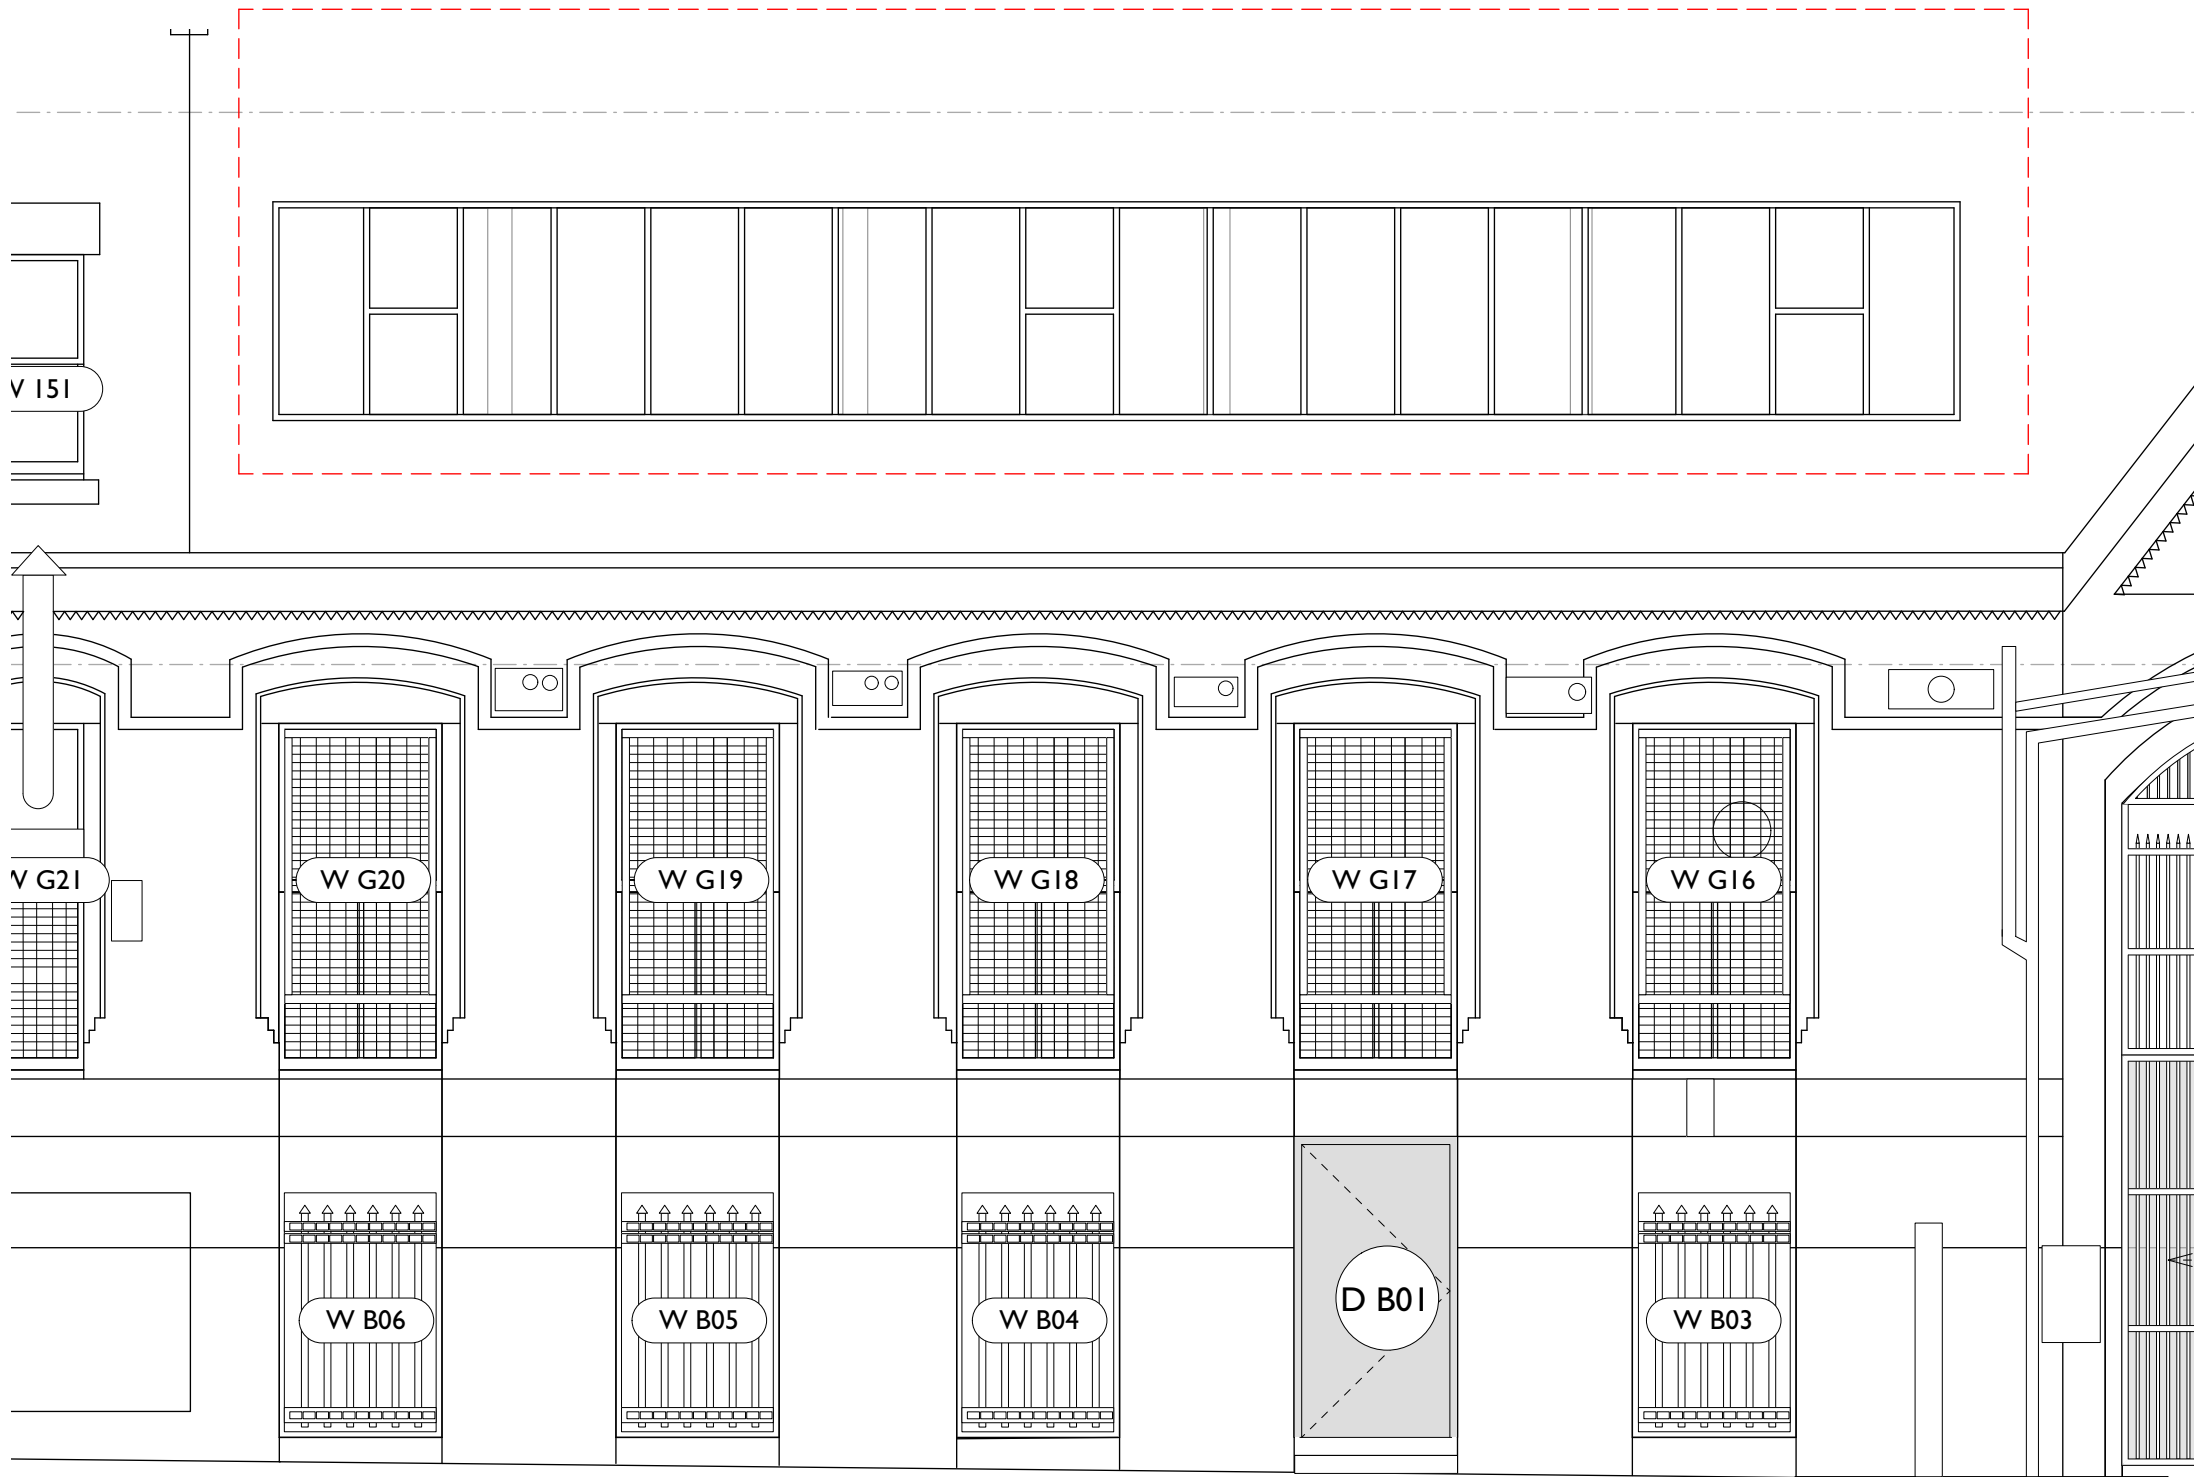

1st Floor Breakout Space - Proposed Elevation
Scale 1:50

A Existing rooflight retained RJD RD
16/04/2022

Rev Note DRN CHK

8-16 Newton Street



1st Floor Breakout Space -
Proposed Elevation

scheme	I 665
drwg no.	P(235)
revision	A

scale	1:50 @ A3
date first drawn	Jan 21
drawn	RD

SK sketch E existing P proposed T tender C construction FI final issue

www.ateliermb.co.uk
t 0161 236 0051
e architect@ateliermb.co.uk

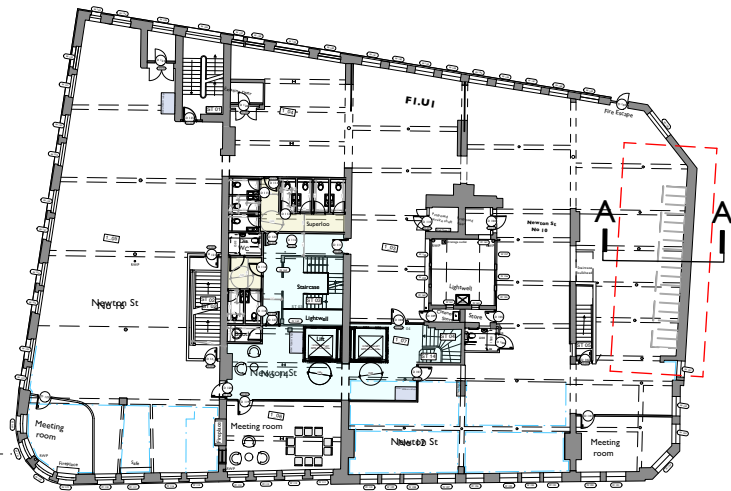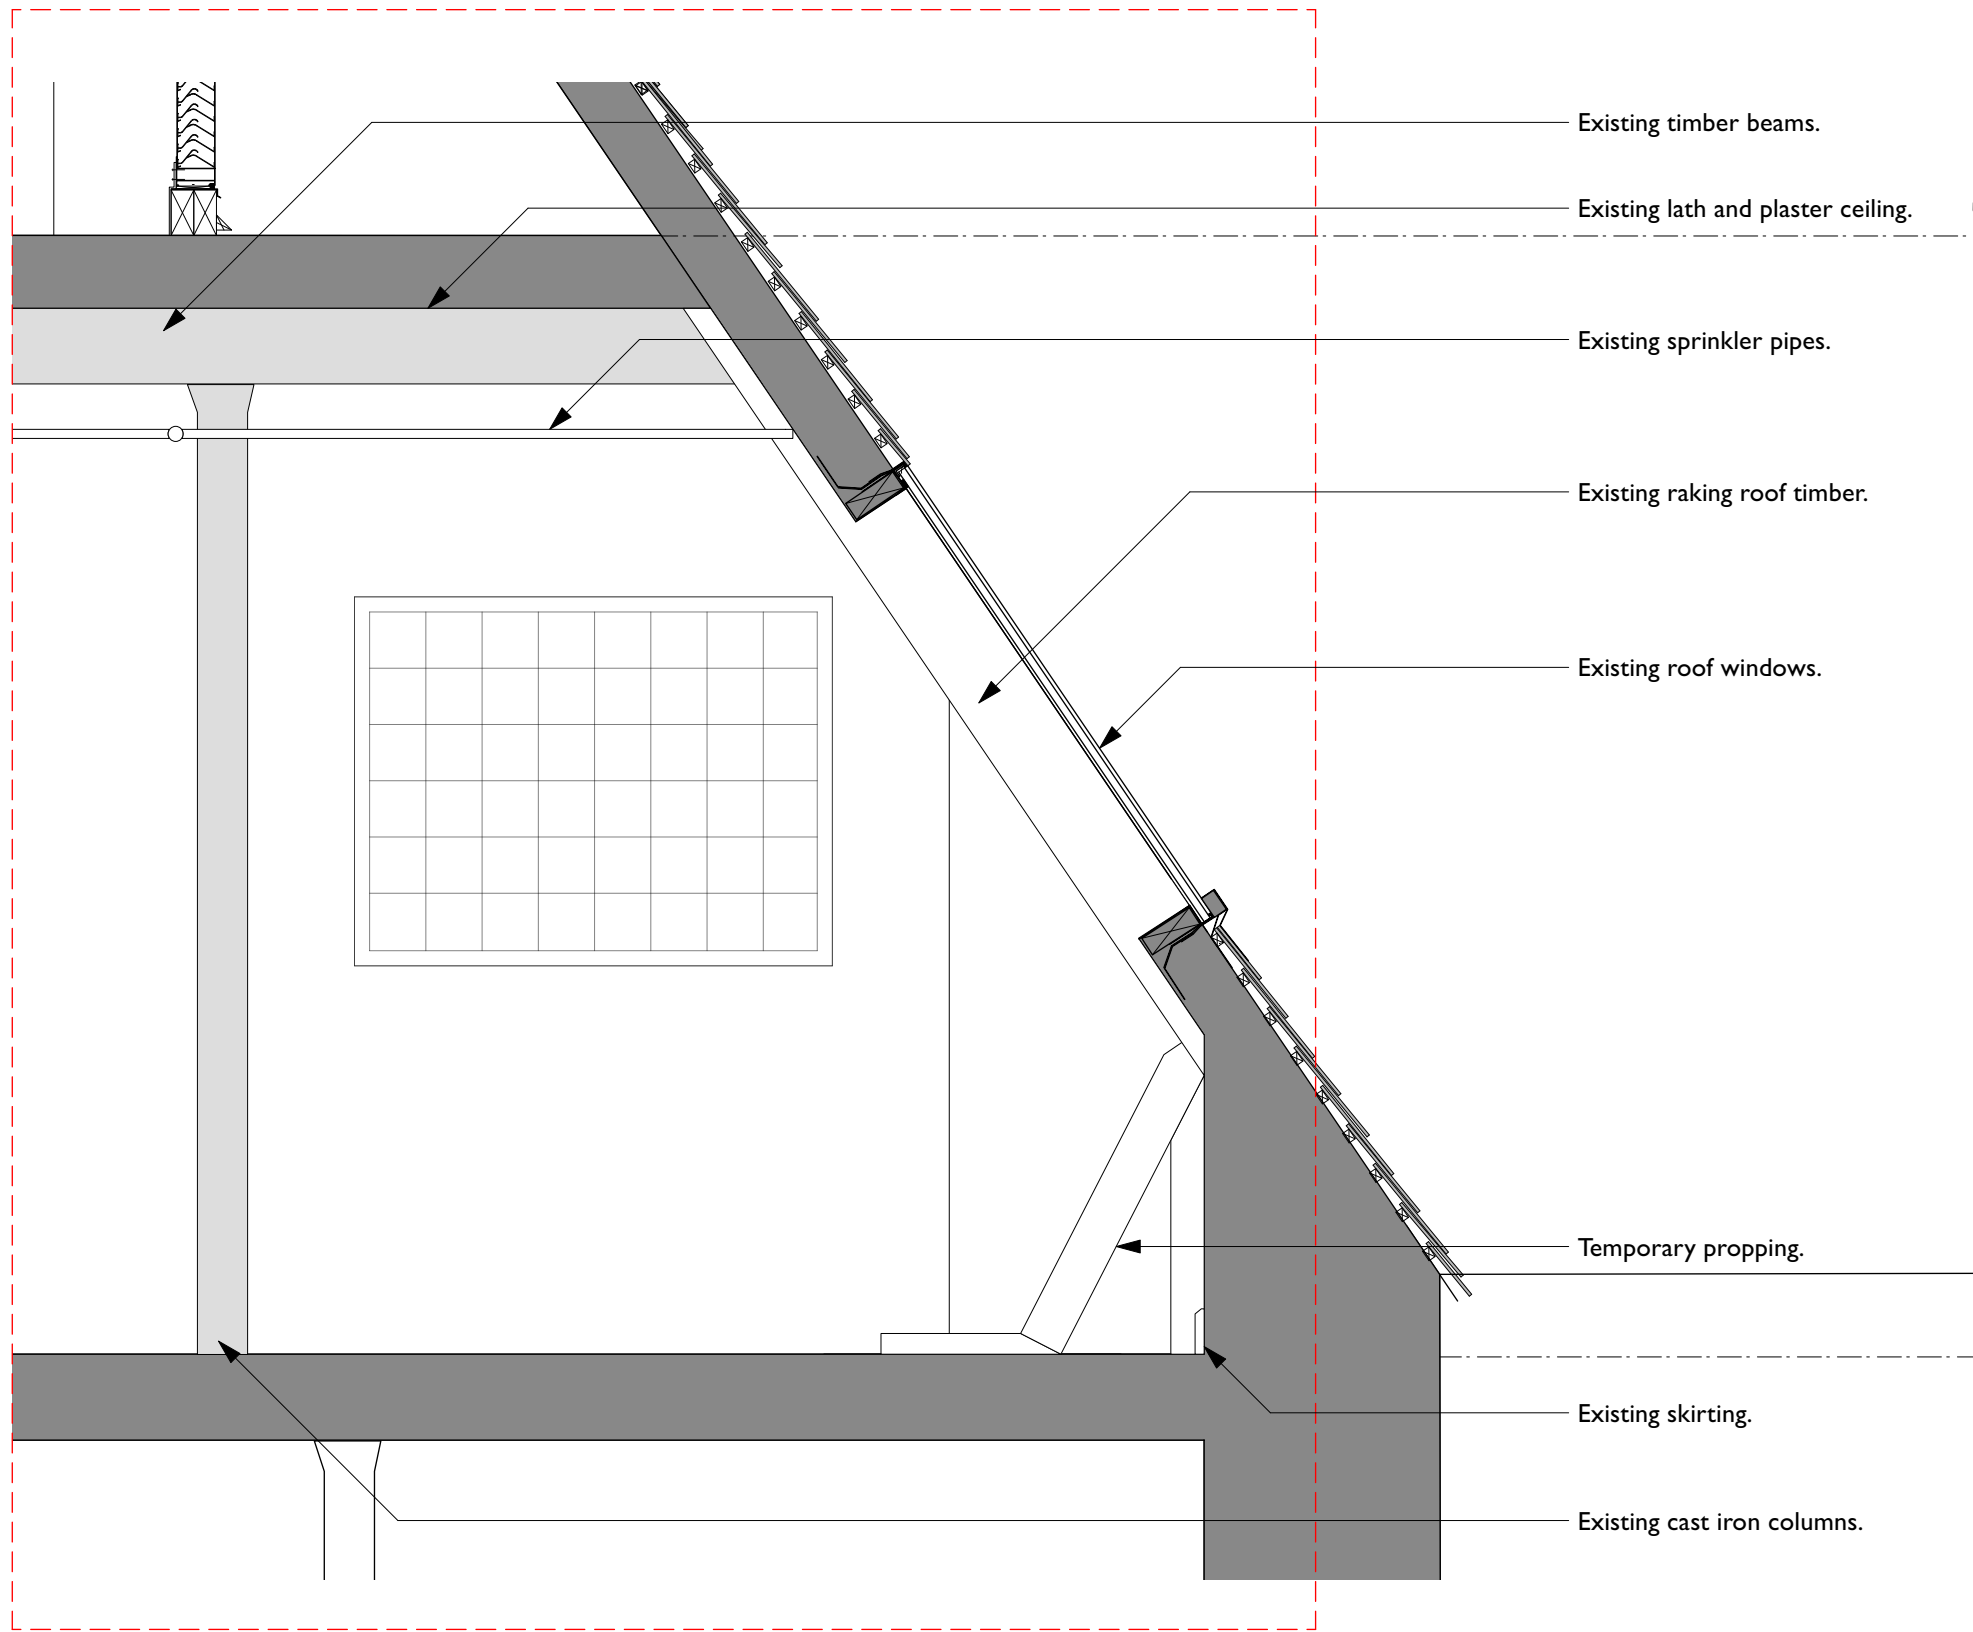

KEY

Existing

1st Floor Breakout Space - Existing Section A-A
Scale 1:25

Rev Note DRN CHK

8-16 Newton Street



1st Floor Breakout Space - Existing
Section A-A

scheme	1665
drwg no.	E(335)
revision	

scale	1:100 @ A3
date first drawn	Jan 21
drawn	RD

SK sketch E existing P proposed T tender C construction FI final issue

www.ateliermb.co.uk
t 0161 236 0051
e architect@ateliermb.co.uk

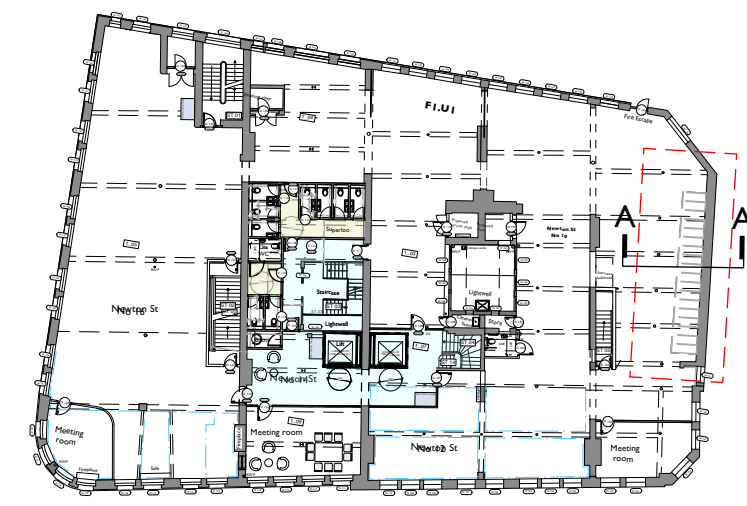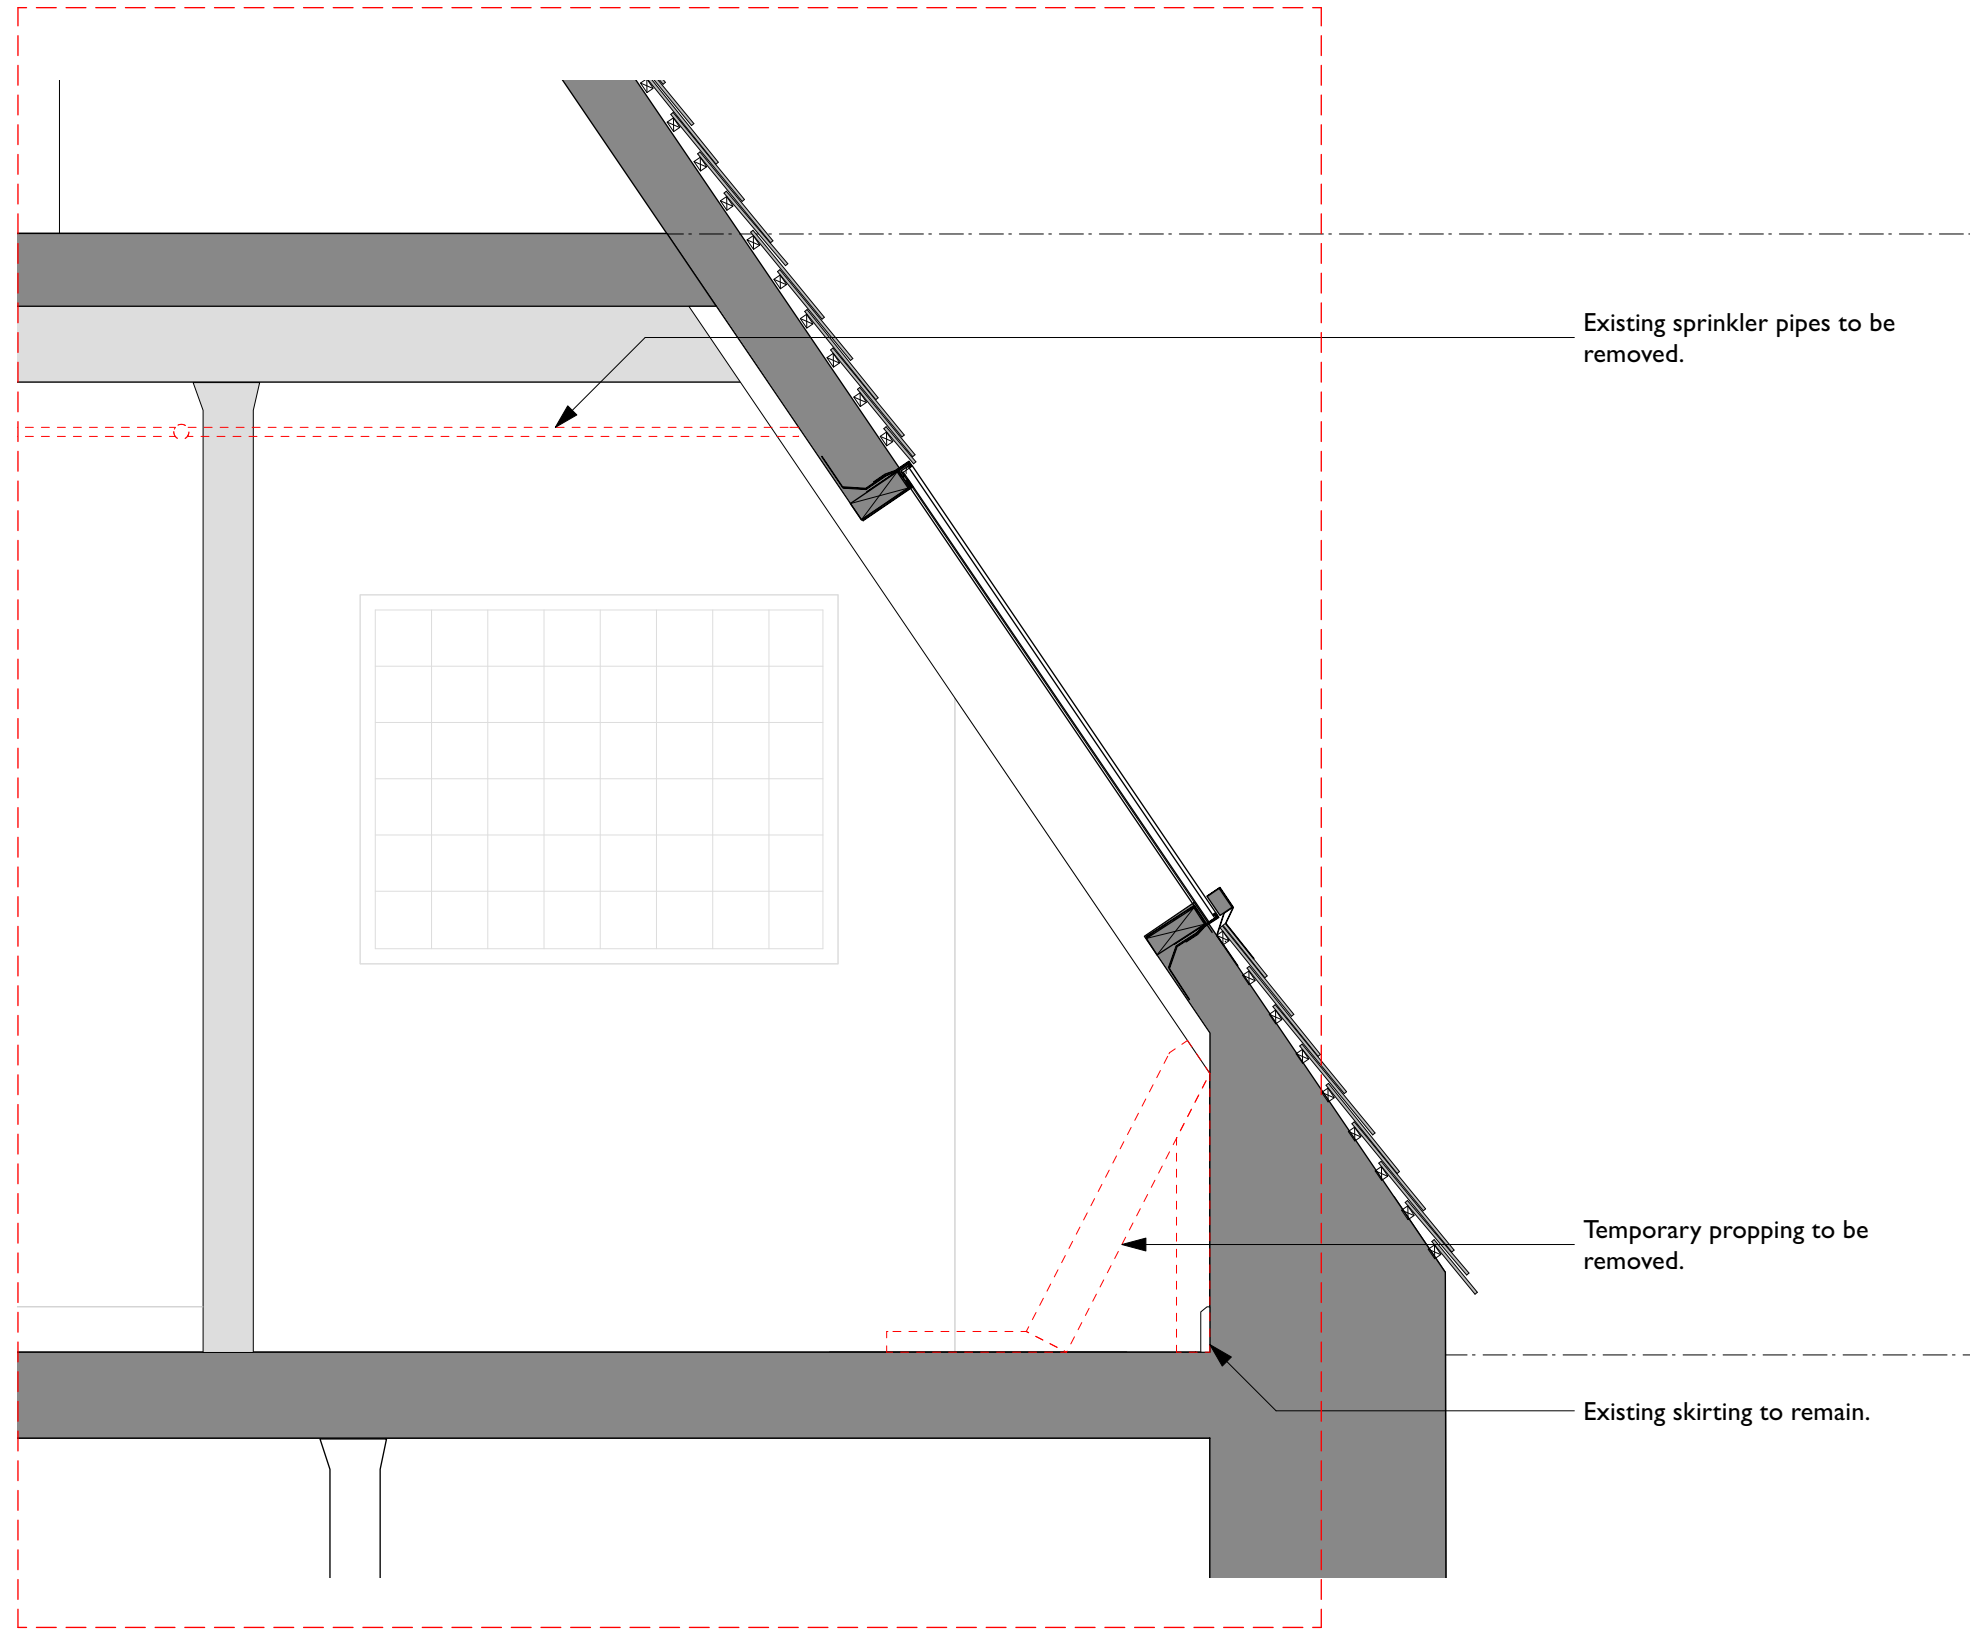

Key Plan
Scale 1:500

KEY

- Existing
- Proposed
- Existing to be removed

1st Floor Breakout Space - Proposed Strip Out Section A-A
Scale 1:50

A		Existing rooflight retained	RJD	RD
16/06/2022				
Rev	Note		DRN	CHK

8-16 Newton Street


1st Floor Breakout Space -
Proposed Strip Out Section A-A

scheme	1665
drwg no.	P(336)
revision	A

scale	1:50 @ A3
date first drawn	Jan 21
drawn	RD

SK sketch E existing P proposed T tender C construction FI final issue


www.ateliermb.co.uk
t 0161 236 0051
e architect@ateliermb.co.uk

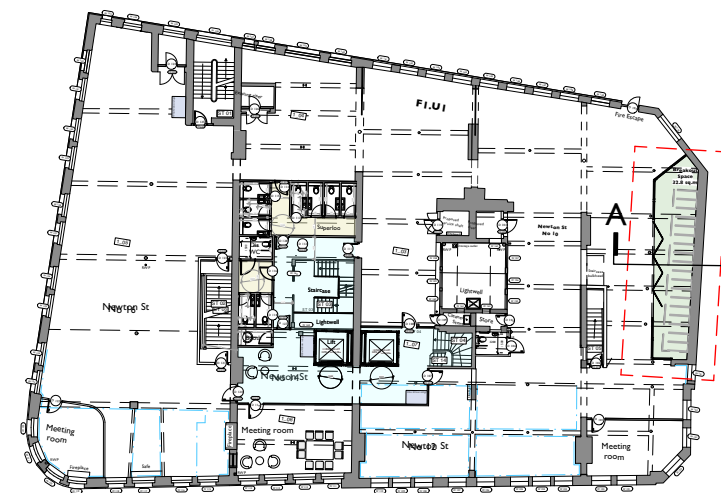

Key Plan
Scale 1:500

KEY

- Existing
- Proposed
- Existing to be removed

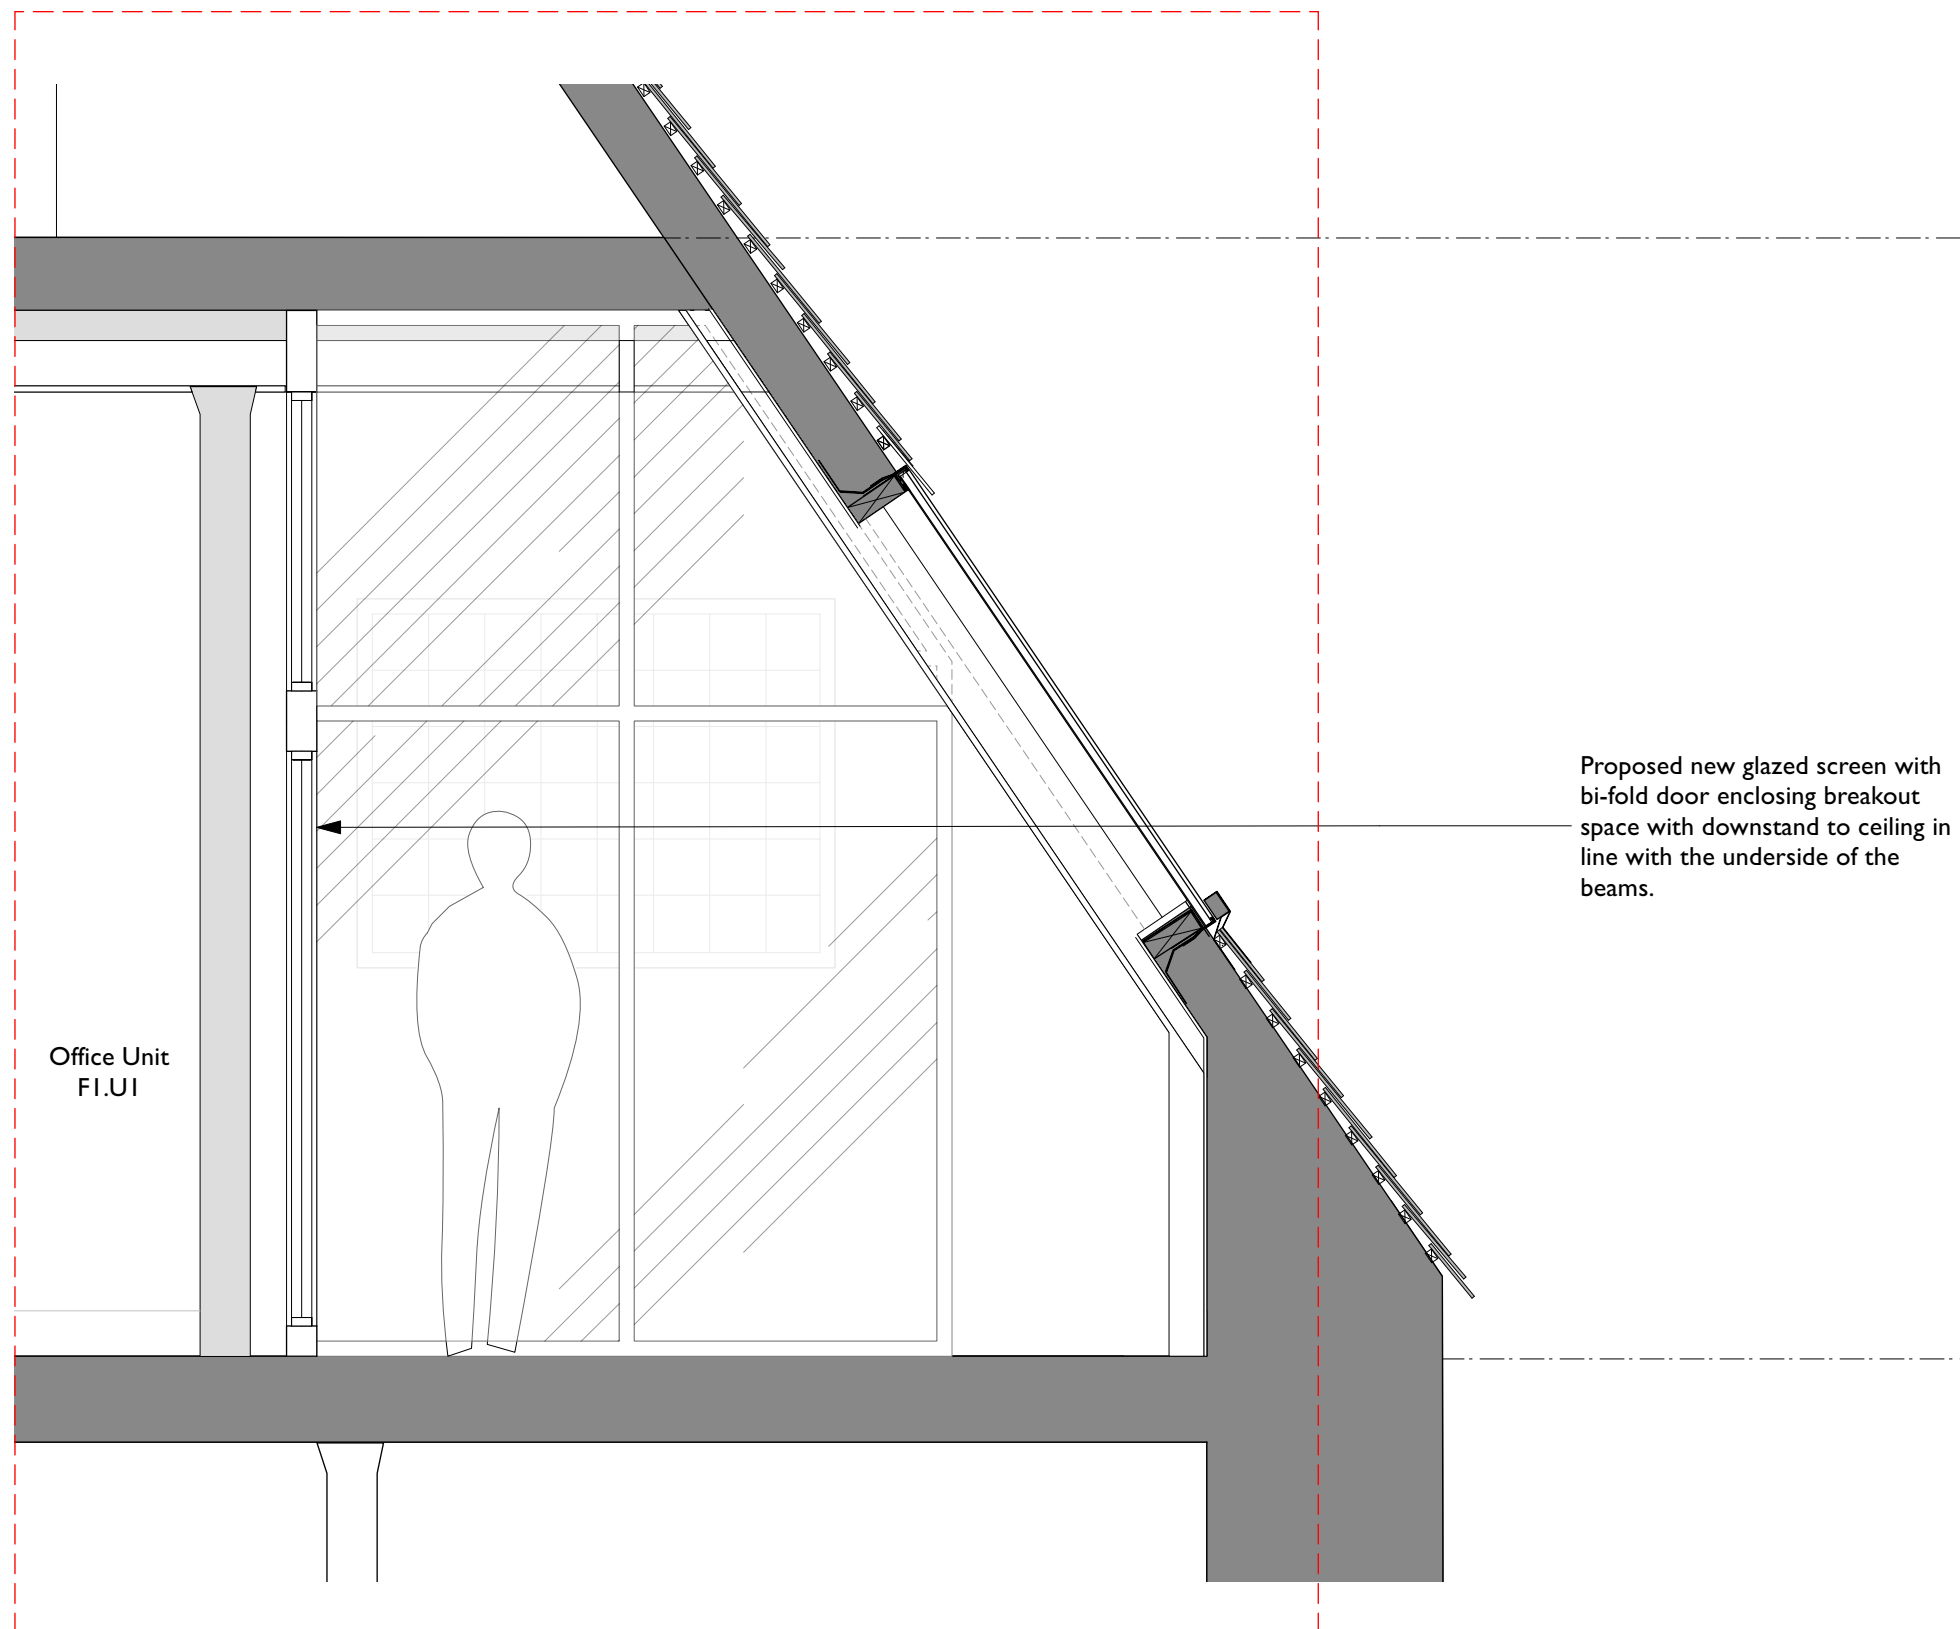

Proposed new glazed screen with
bi-fold door enclosing breakout
space with downstand to ceiling in
line with the underside of the
beams.

1st Floor Breakout Space - Proposed Section A-A
Scale 1:25

A 16/06/2022 Annotation removed RJD RD

Rev	Note	DRN	CHK
-----	------	-----	-----

8-16 Newton Street


1st Floor Breakout Space -
Proposed Section A-A

scheme	1665
drwg no.	P(335)
revision	A

scale	1:50 @ A3
date first drawn	Jan 21
drawn	RD


SK sketch E existing P proposed T tender C construction FI final issue

www.ateliermb.co.uk
t 0161 236 0051
e architect@ateliermb.co.uk

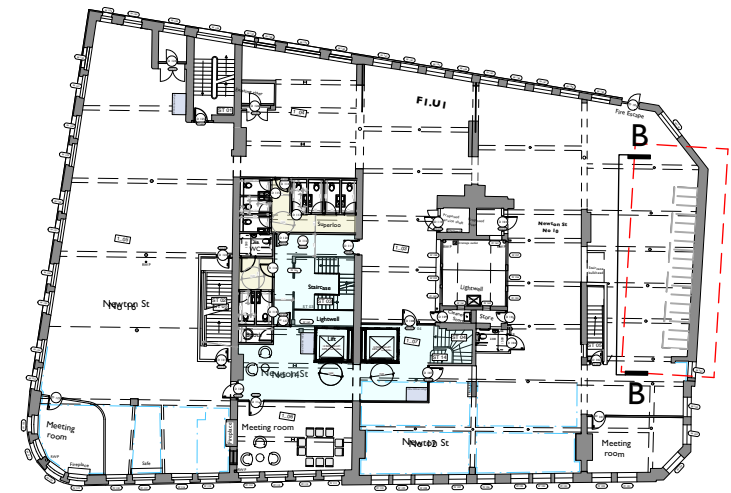

Key Plan
Scale 1:500

KEY
Existing

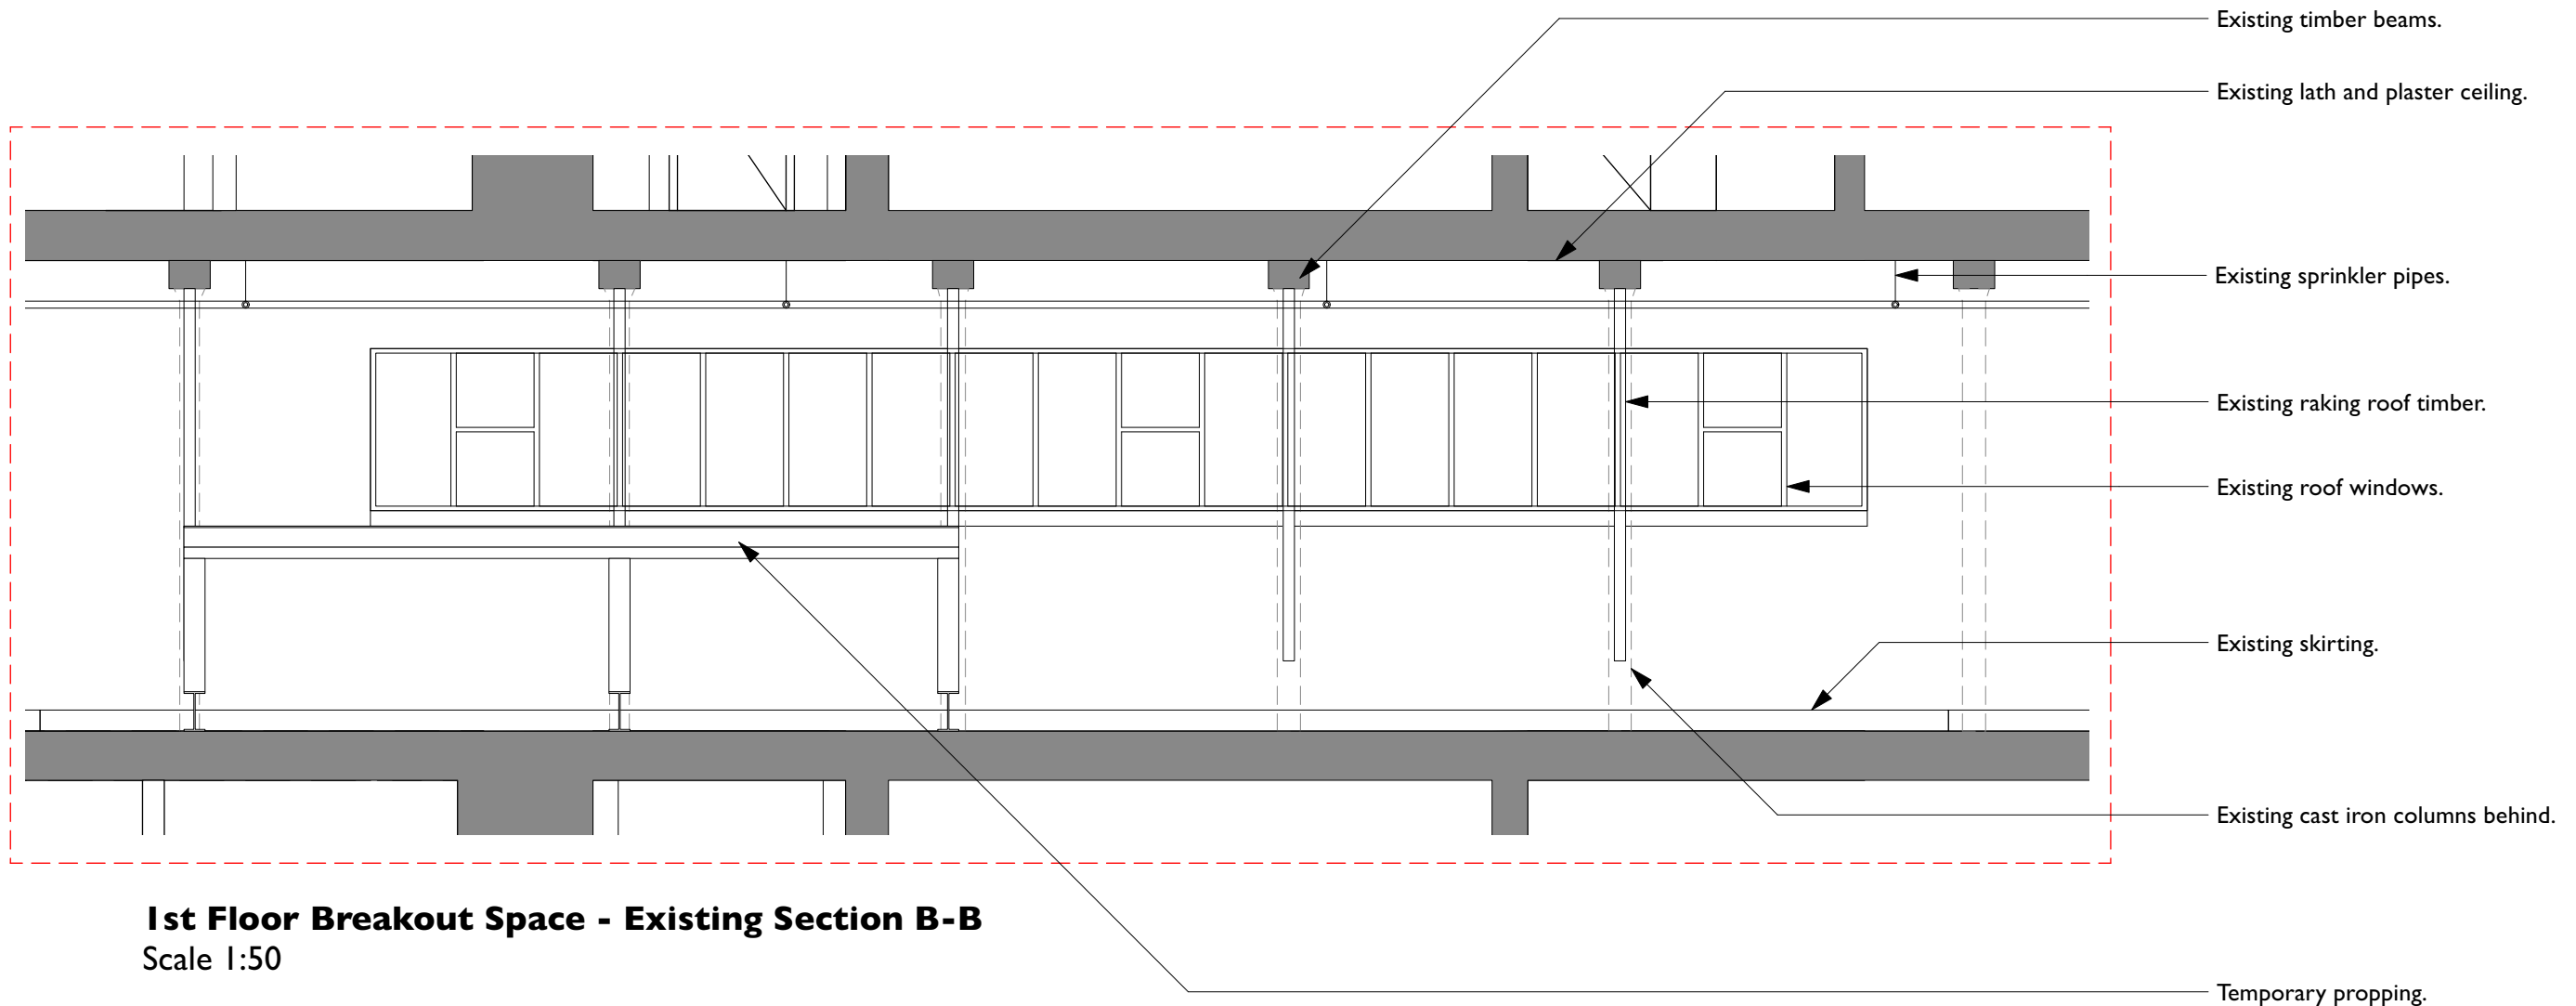

1st Floor Breakout Space - Existing Section B-B
Scale 1:50

Rev Note DRN CHK

8-16 Newton Street

1st Floor Breakout Space - Existing
Section B-B

scheme	1665
drwg no.	E(337)
revision	


scale	1:100 @ A3
date first drawn	Jan 21
drawn	RD

SK sketch E existing P proposed T tender C construction FI final issue

www.ateliermb.co.uk
t 0161 236 0051
e architect@ateliermb.co.uk




Atelier MB
Urban Architects

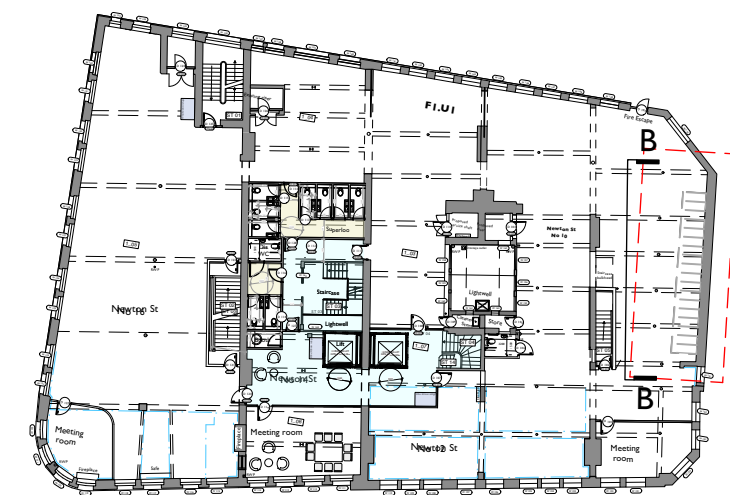

Key Plan
Scale 1:500

KEY

- Existing
- Proposed
- Existing to be removed

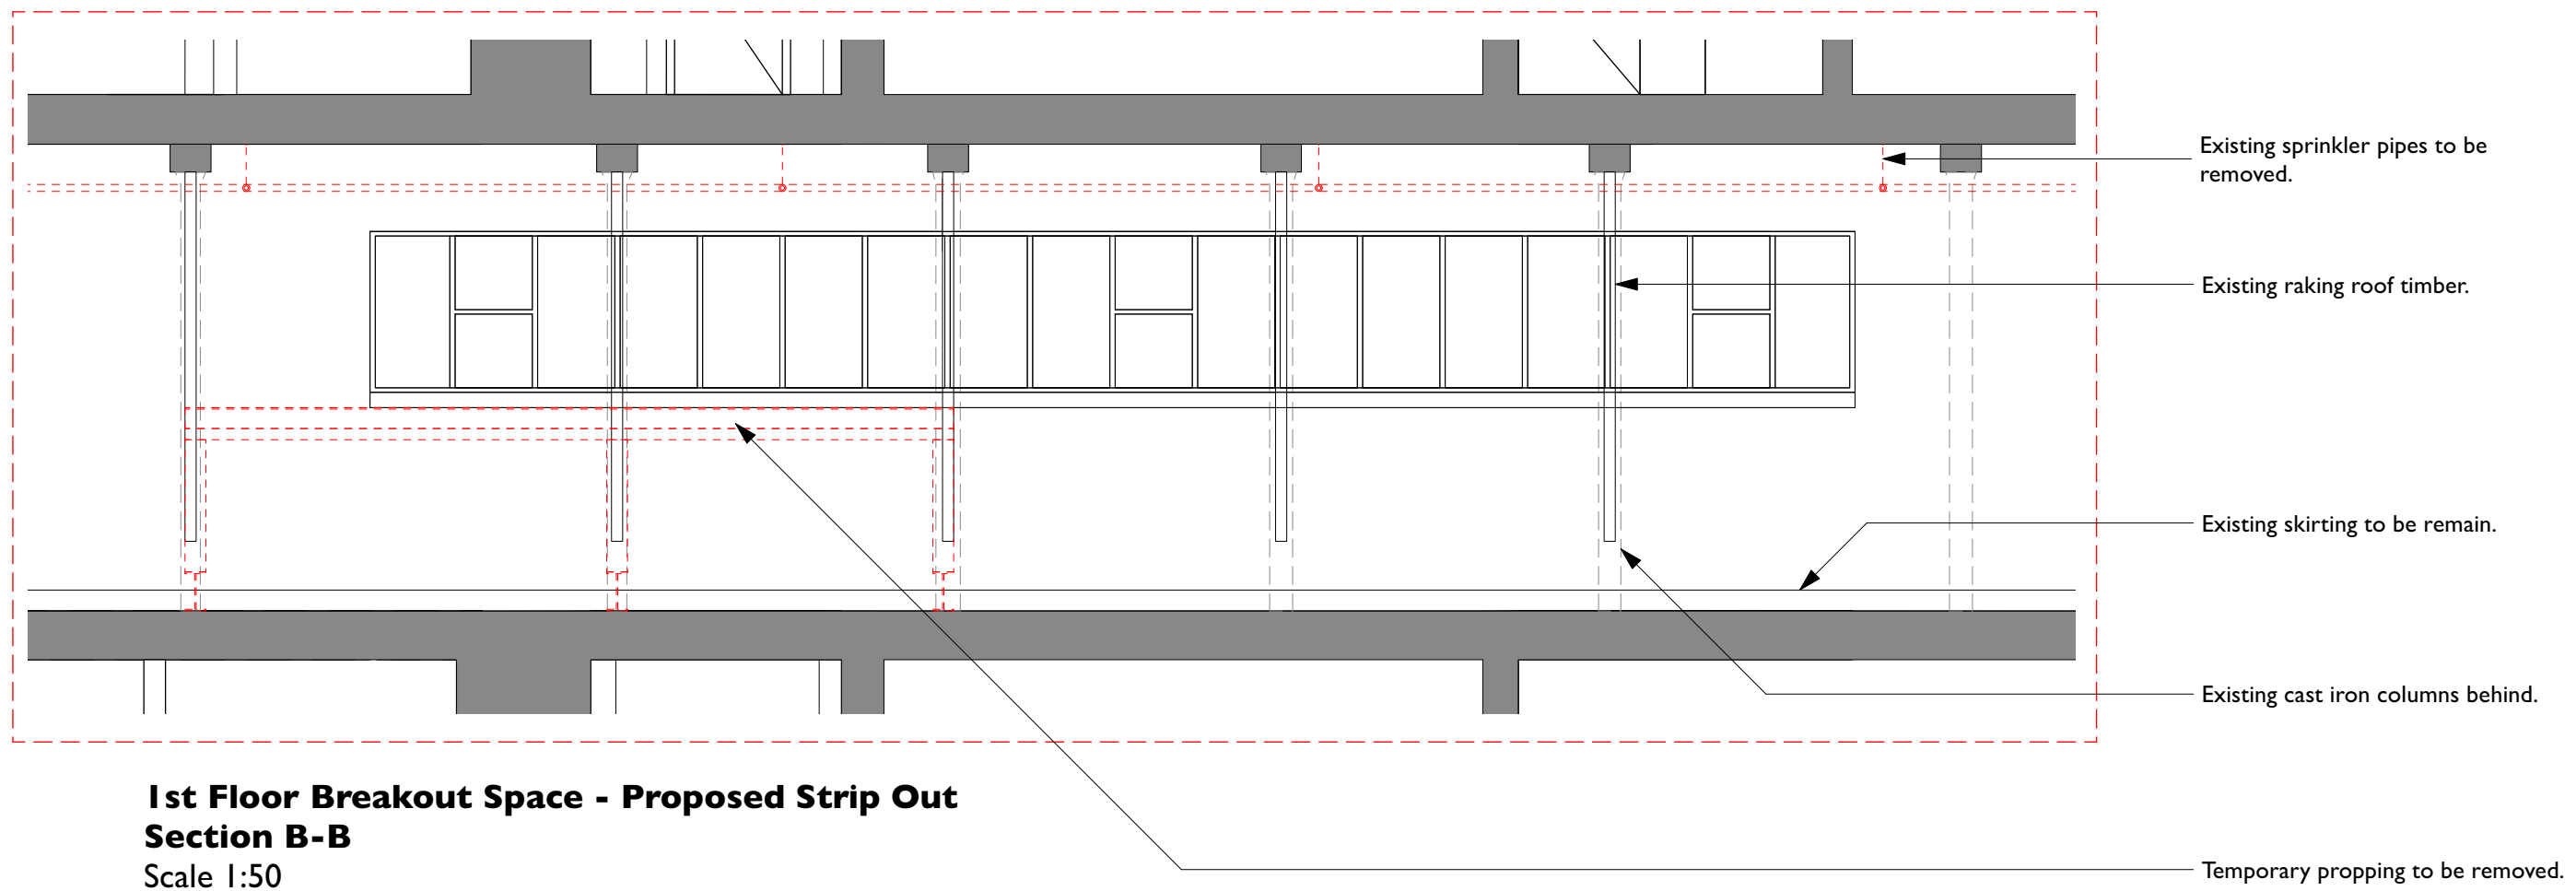

1st Floor Breakout Space - Proposed Strip Out
Section B-B
Scale 1:50

A	Existing rooflight retained	RJD	RD
16/06/2022			
Rev	Note	DRN CHK	

8-16 Newton Street


1st Floor Breakout Space -
Proposed Strip Out Section B-B

scheme	1665
drwg no.	P(338)
revision	A

scale	1:50 @ A3
date first drawn	Jan 21
drawn	RD

SK sketch E existing P proposed T tender C construction FI final issue


www.ateliermb.co.uk
t 0161 236 0051
e architect@ateliermb.co.uk

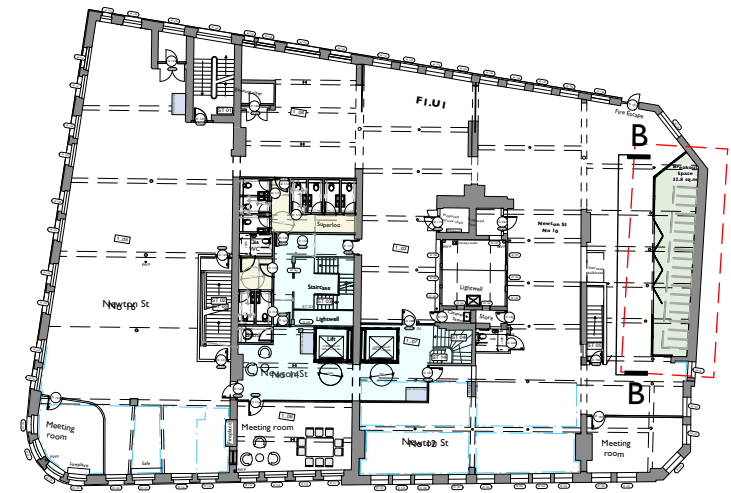

Key Plan
Scale 1:500

KEY

- Existing
- Proposed
- Existing to be removed

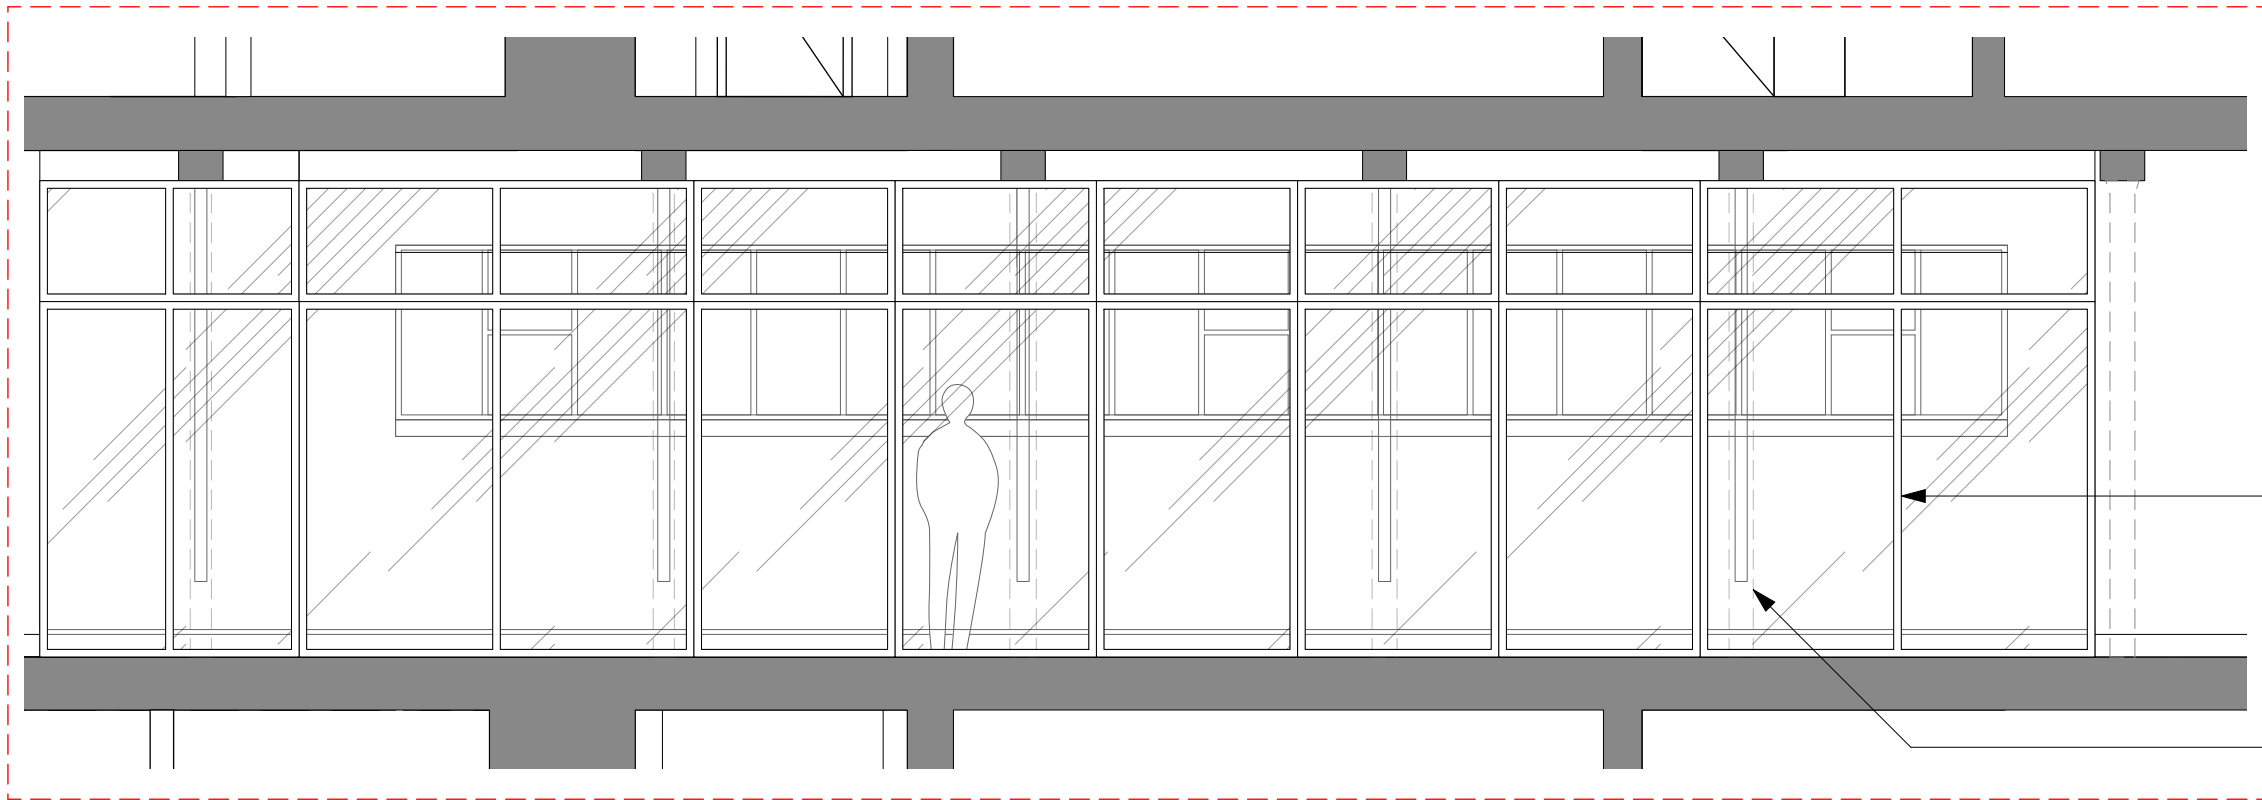

Proposed new glazed screen with
bi-fold door enclosing breakout
space with downstand to ceiling in
line with the underside of the
beams.

Existing cast iron columns behind.

1st Floor Breakout Space - Proposed Section B-B
Scale 1:50

A Annotation removed. RJD RD
16/06/2022 existing rooflight retained

Rev Note DRN CHK

8-16 Newton Street

1st Floor Breakout Space -
Proposed Section B-B

scheme	1665
drwg no.	P(337)
revision	A

scale	1:50 @ A3
date first drawn	Jan 21
drawn	RD

SK sketch E existing P proposed T tender C construction FI final issue

www.ateliermb.co.uk
t 0161 236 0051
e architect@ateliermb.co.uk