


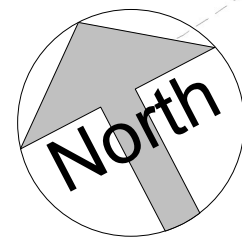

Location Plan
1 : 1250




Site Plan
1 : 200

Greenhill Rd

Balliol Rd

Offroad car parking

68.8m

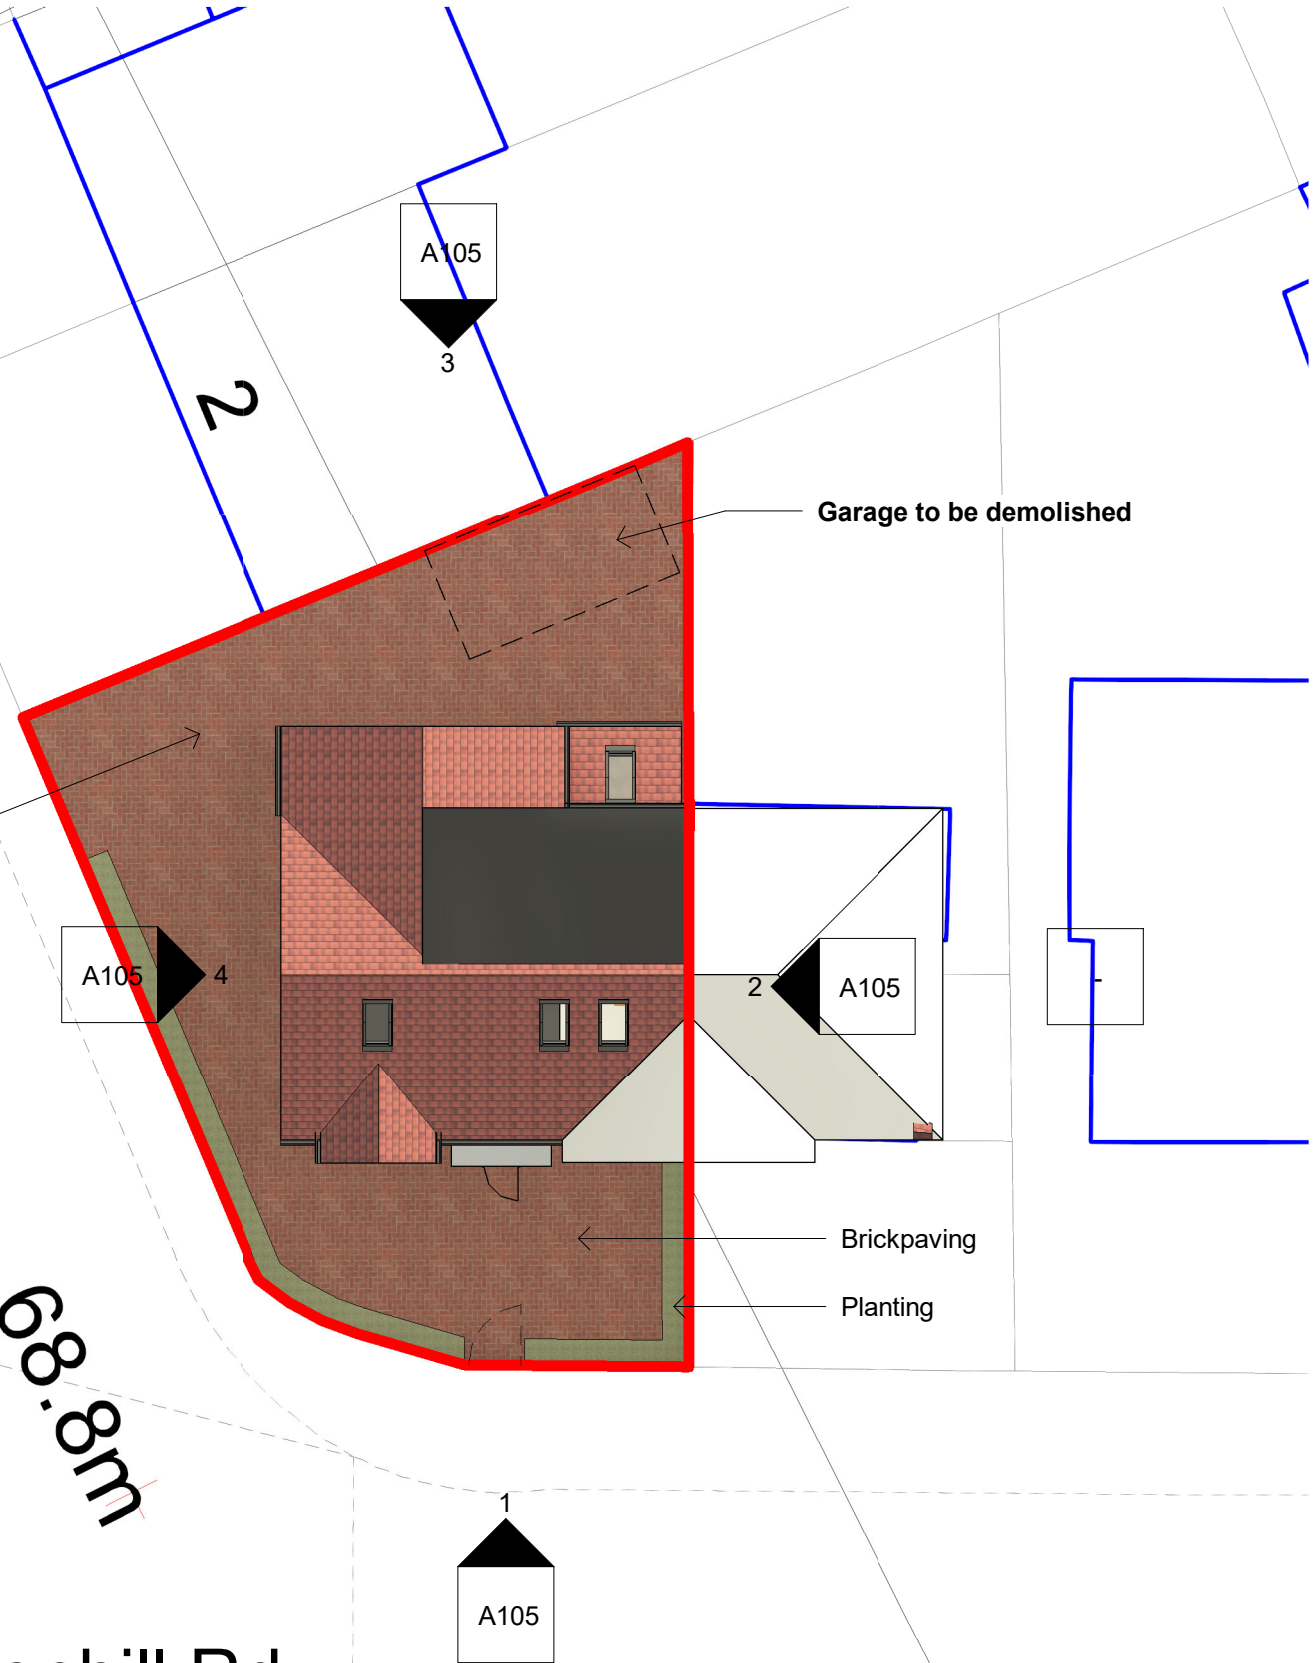

COPYRIGHT © ALL RIGHTS RESERVED BY VIKAS ALYAS LTD. DO NOT SCALE FROM DRAWING. DRAWING INDICATES DESIGN INTENT ONLY. REPORT ANY DISCREPANCIES TO CLIENT / VA LTD. NOT TO BE USED FOR CONSTRUCTION UNLESS STATED SO. TO BE READ IN CONJUNCTION WITH OTHER DRAWINGS OR SPECIFICATION WHERE PROVIDED.

ARCHITEK
BUILDING DESIGN CONSULTANCY

0161 511 8479

vikas@architek.uk
916 Stockport Road, Levenshulme, Manchester, M19 3AB

No.	Description	Date
P1	Issue to Planning	15.06.2022

PROJECT		ADDRESS		CLIENT		
Two storey side and rear extension and Loft Conversion Roof Dormer Extension		89 Greenhill Rd, Cheetham Hill M8 0NS		Mrs Shameem Akhtar		
Manchester City Council	PURPOSE OF ISSUE PLANNING	SHEET Site and Location Plan	Date 30.08.2021	Project number 2016	Scale (@ A3) As indicated	
			Drawn by VA	DRAWING NUMBER		REV
			Checked by VA	A101		P1