


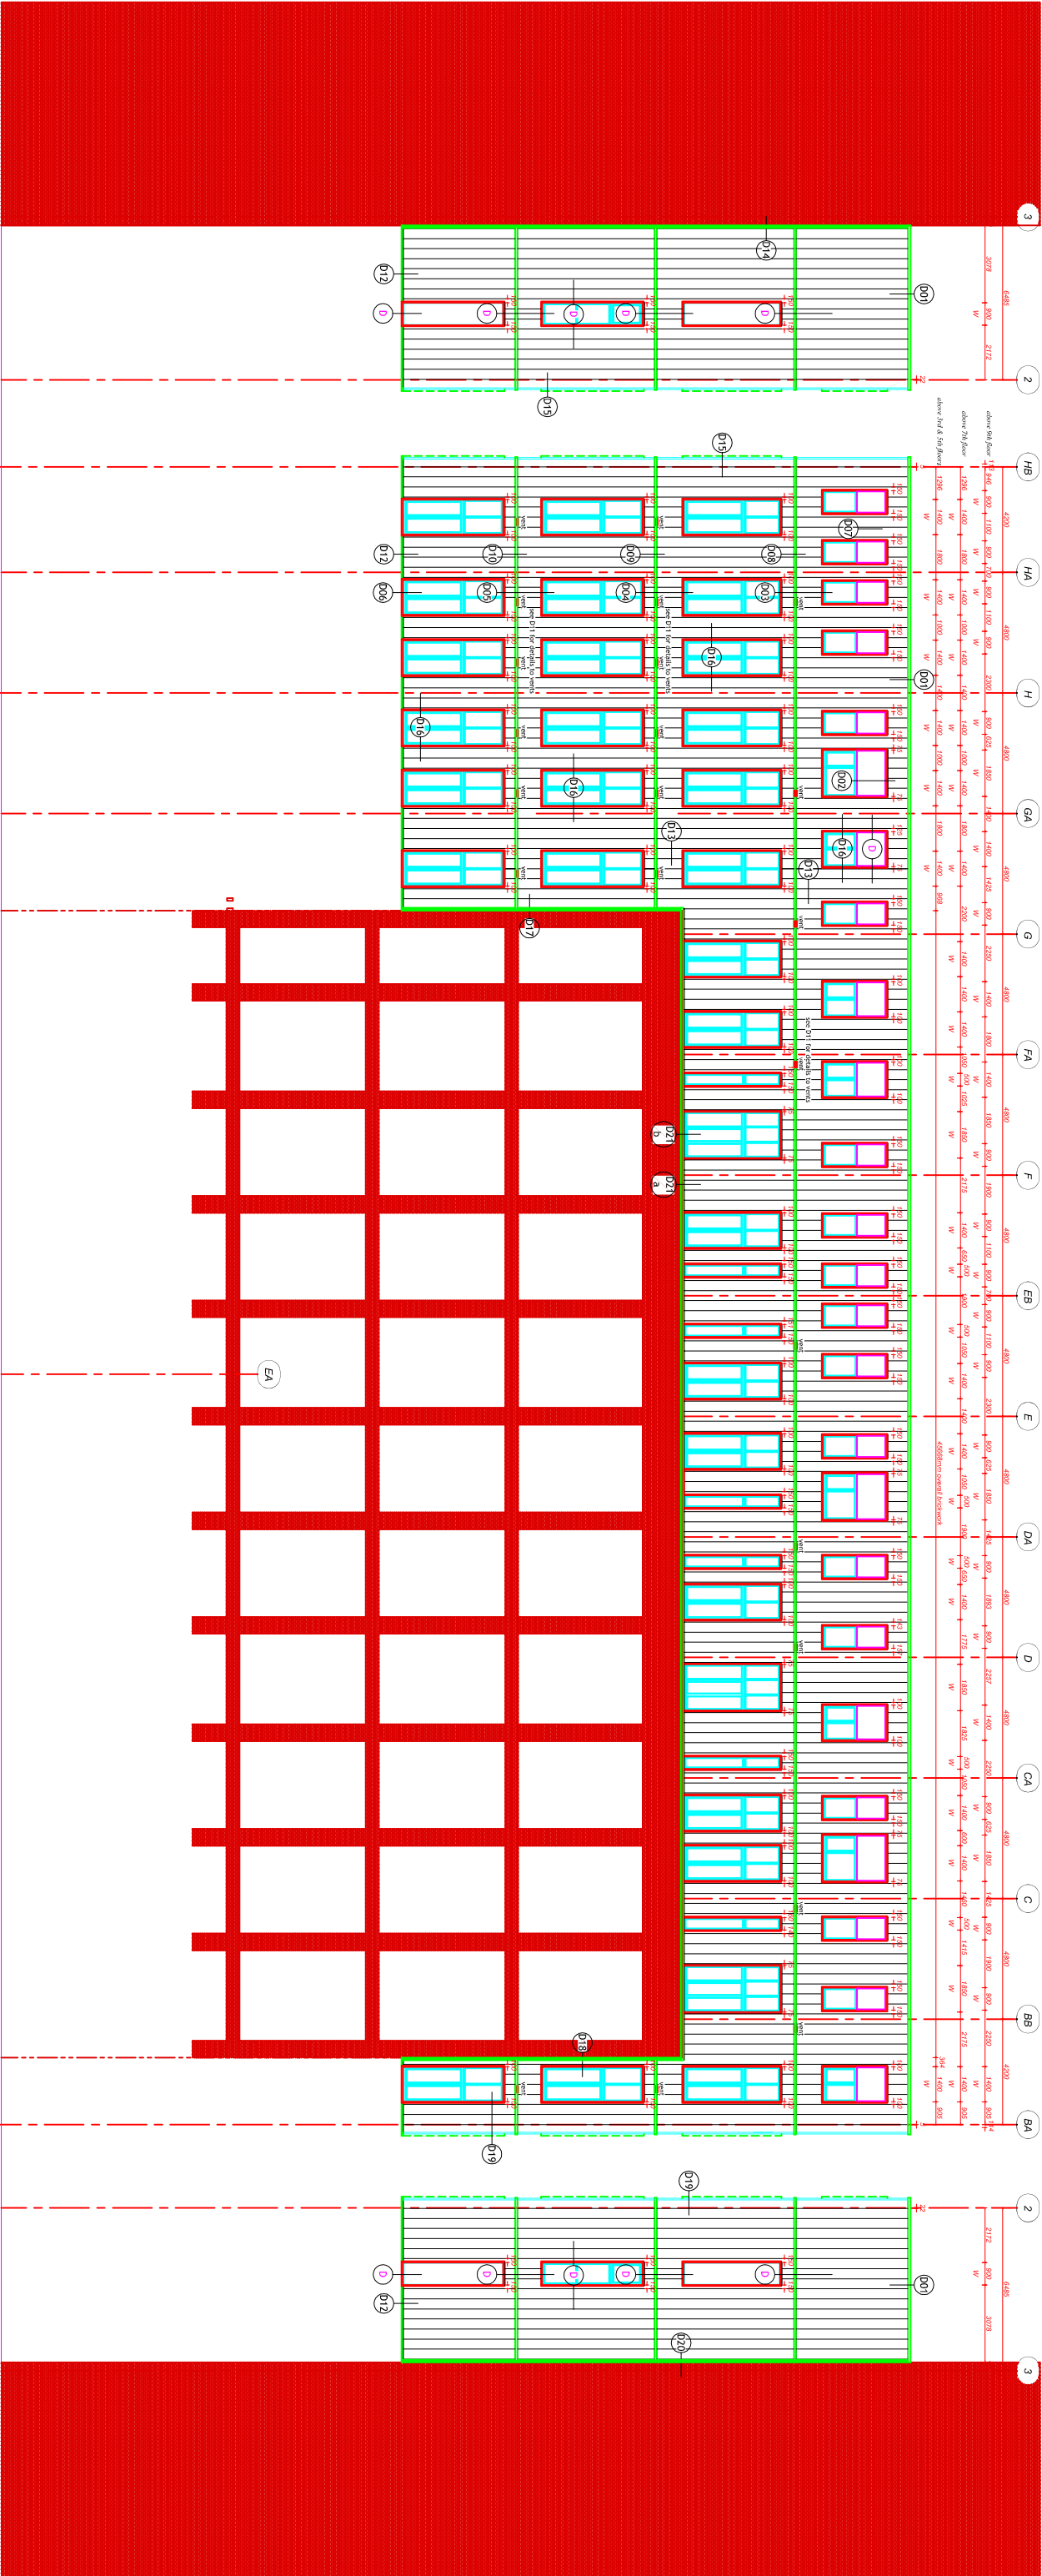

East Elevation
on grid line Hb

North Elevation on grid line 2

West Elevation
on grid line Ba

AMENDMENTS

A - Sheet sizes amended to suit windows
B - Detail locations added

09.04.18
15.06.18



G.M. SERVICES LTD
Whitefield Road, Bredbury,
Stockport Cheshire SK6 2QR
TEL. 0161 406 2960
FAX. 0161 406 0102
EMAIL. info@gmservs.co.uk
VISIT. www.gmservs.co.uk

Elevations on Ashzip cladding			
Client	Drawn	Checked	
Pochin Contractors Ltd	LAJ		
Date	March 2018	Status	FOR COMMENT
Project	Sky Gardens	Scale	1:125 (when A1)
Address	Huime Hall Road, off Chester Road, Manchester, M15 4LZ	Contract No.	Drawing No.
		2203	GA03

THIS DRAWING IS COPYRIGHT & SENT TO YOU IN CONFIDENCE. IT MUST NOT BE COPIED, USED OR DISCLOSED IN WHOLE OR IN PART WITHOUT OUR WRITTEN PERMISSION. IF YOU REQUIRE A REVISION, PLEASE CONTACT US. MUST BE RETURNED ON REQUEST. DO NOT SCALE