



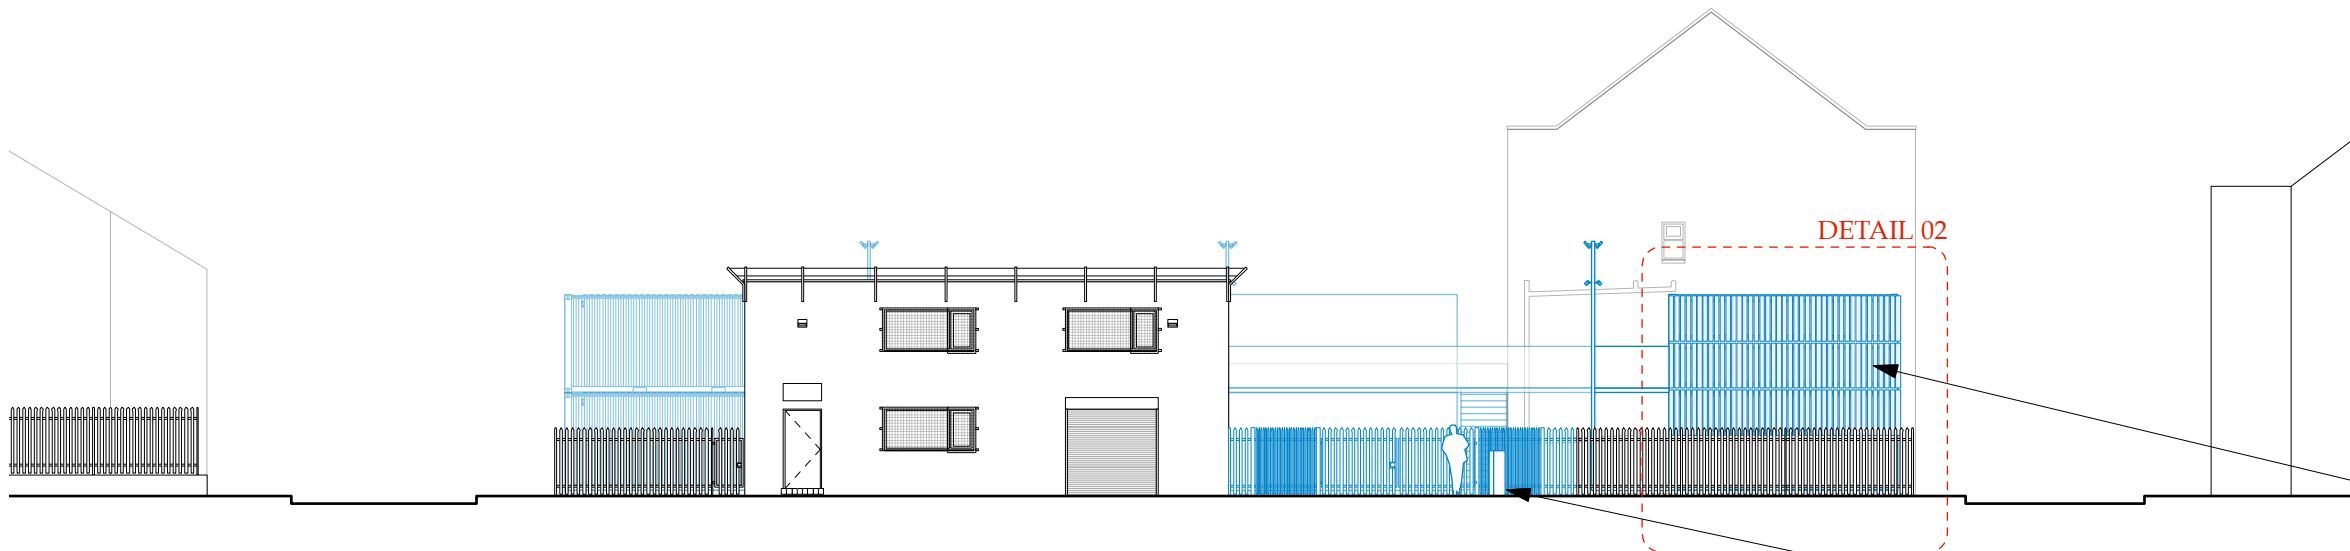


FRONT ELEVATION A-A'

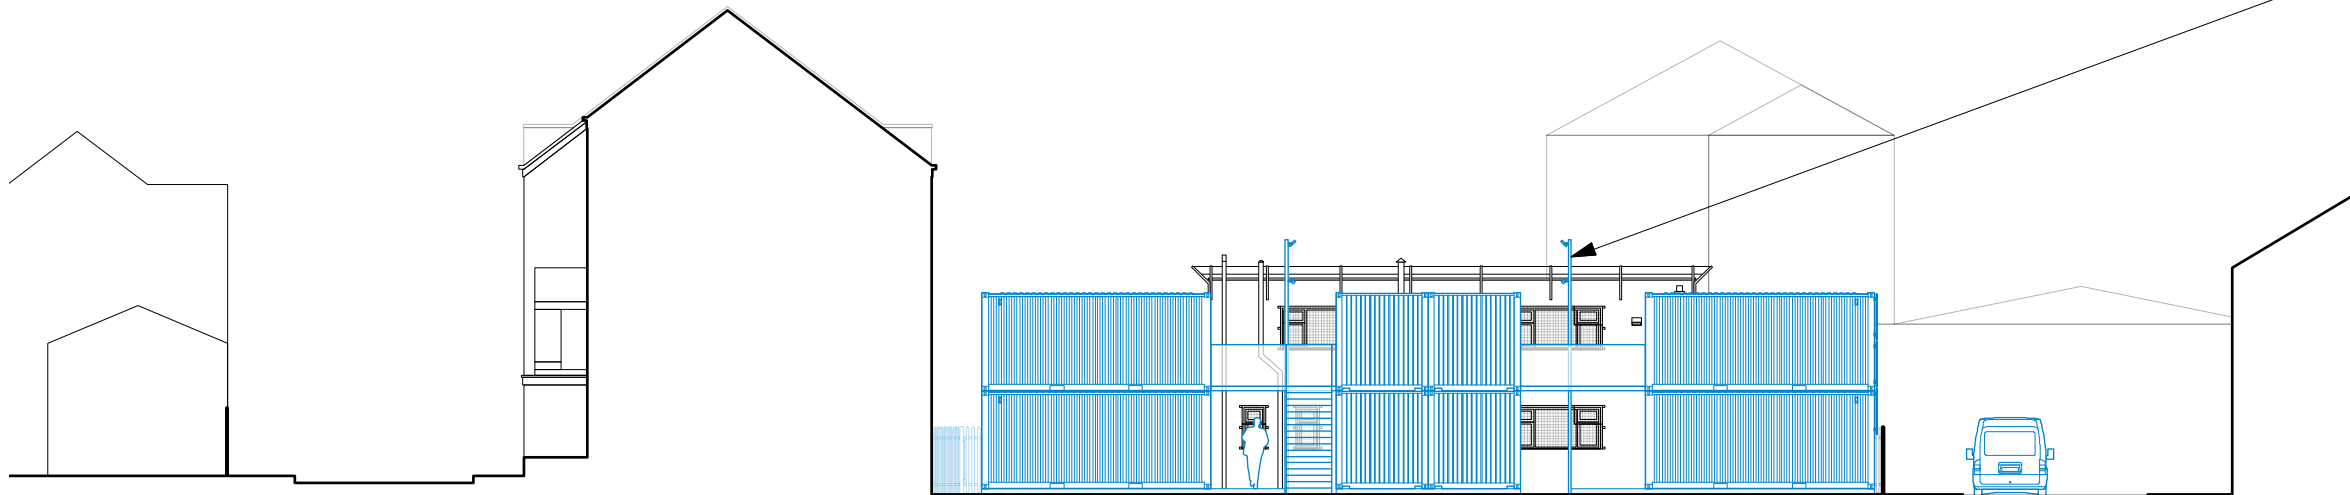

FRONT ELEVATION B-B'



PARK STREET 495 - Containers
ARCHITECTURAL EMPORIUM Ltd
EMAIL: mail@architectural-emporium.co.uk
WEB: www.architectural-emporium.co.uk
ADDRESS: 13 Hope St, Liverpool, L1 9BQ
PHONE: +44 (0)151 363 0000

 


- North Point

Key:	
Proposed items	—
Removed items	---

Timber cladding to elevations facing surrounding streets

New recessed gate to form entry point. New fence and gate to match existing Palisade fencing (1.8m height approx.). Electronic pad either via a code or intercom system to provide secured access to the site.

Lamp post to support LED exterior car park flood lighting and CCTVs

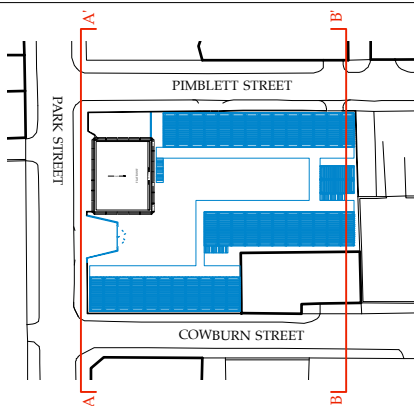

RevB: 15.07.22
Timber cladding added

FOR: PLANNING	
CHECKED BY: TW	DRAWN BY: AK
SCALE: 1:200	
PAPER SIZE: A3	
JOB: PARK STREET 495 - Containers	

C-2.201_RevB

FIRST ISSUE: 15.02.22

PROPOSED ELEVATIONS - 01