



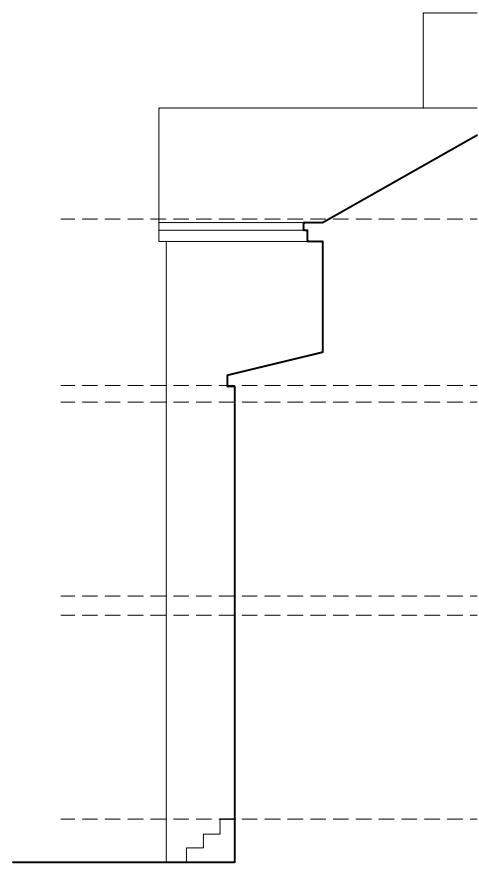

Existing Rear Elevation
Scale 1:100

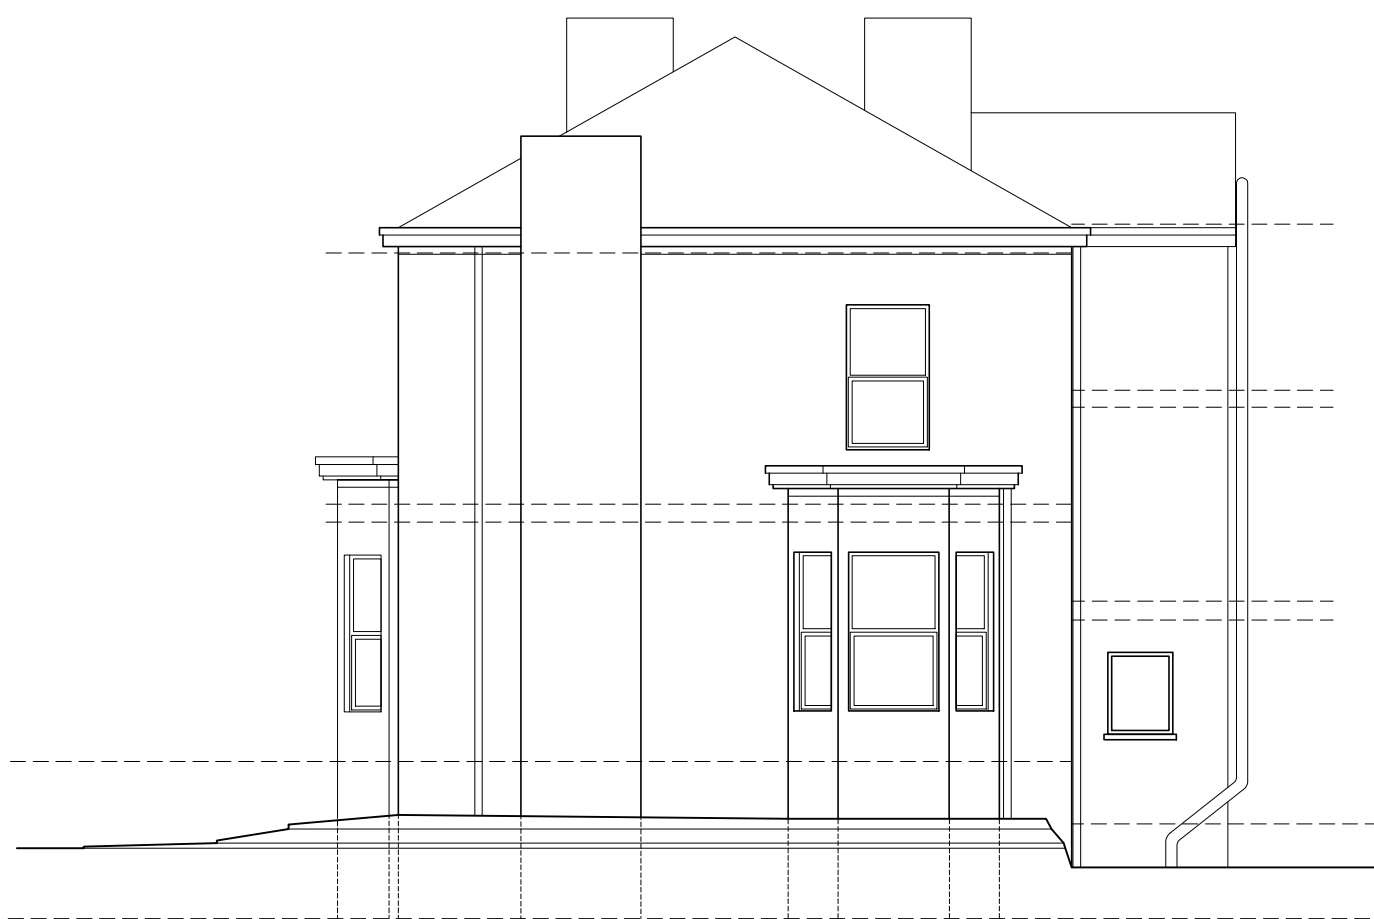

Existing Side Elevation
Scale 1:100




Existing Side Elevation
Scale 1:100




Existing Front Elevation
Scale 1:100




Existing Rear Elevation
Scale 1:50

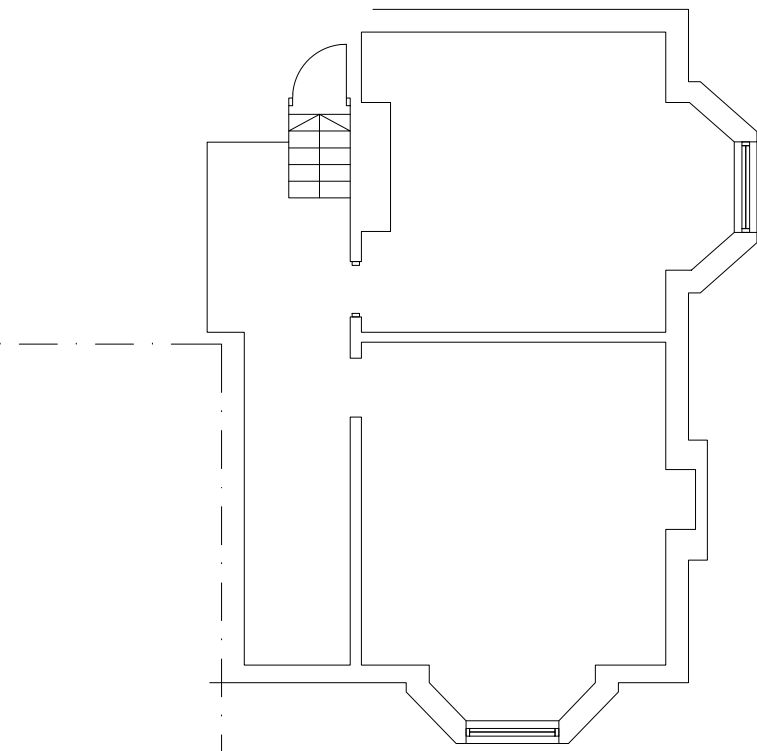


Existing Basement Plan
Scale 1:100

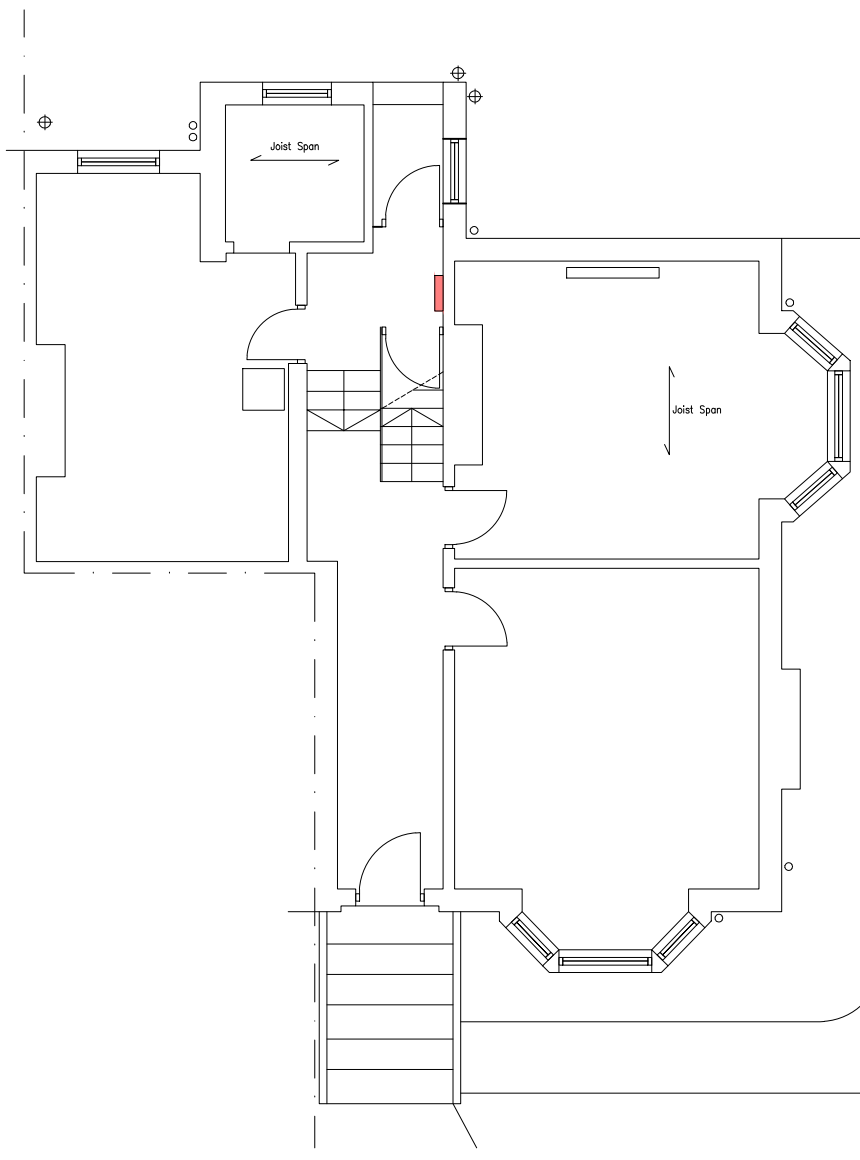


Existing Ground Floor Plan
Scale 1:100

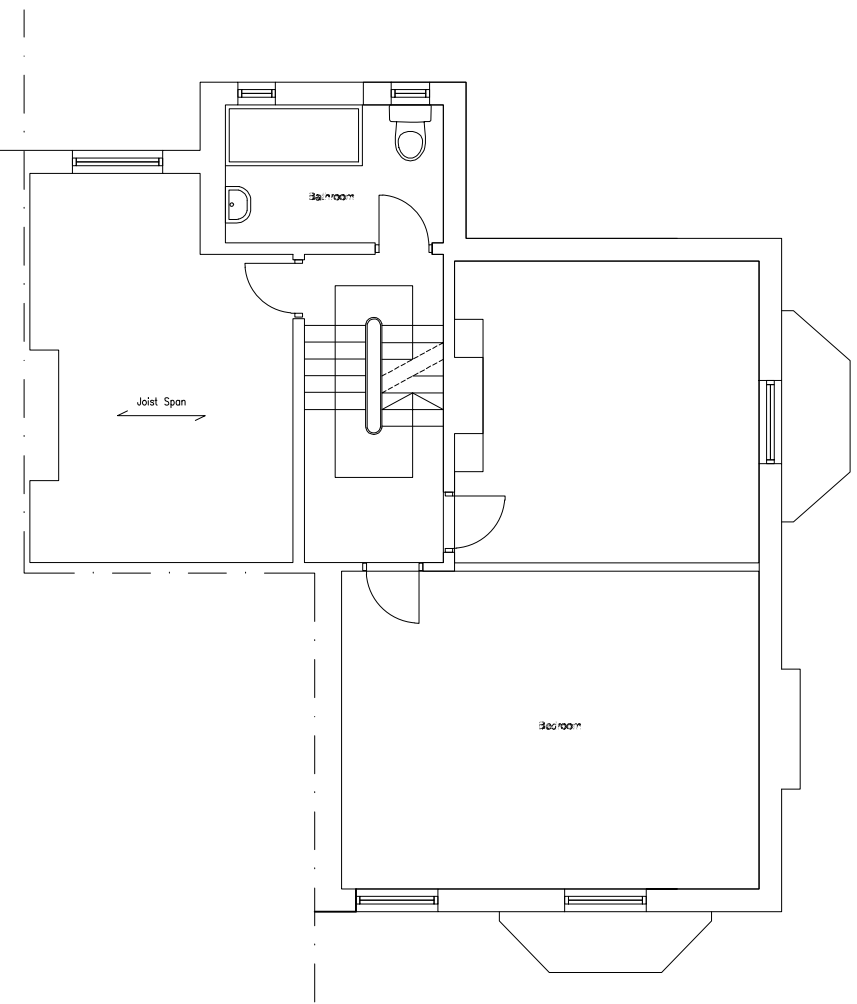

Existing First Floor Plan
Scale 1:100

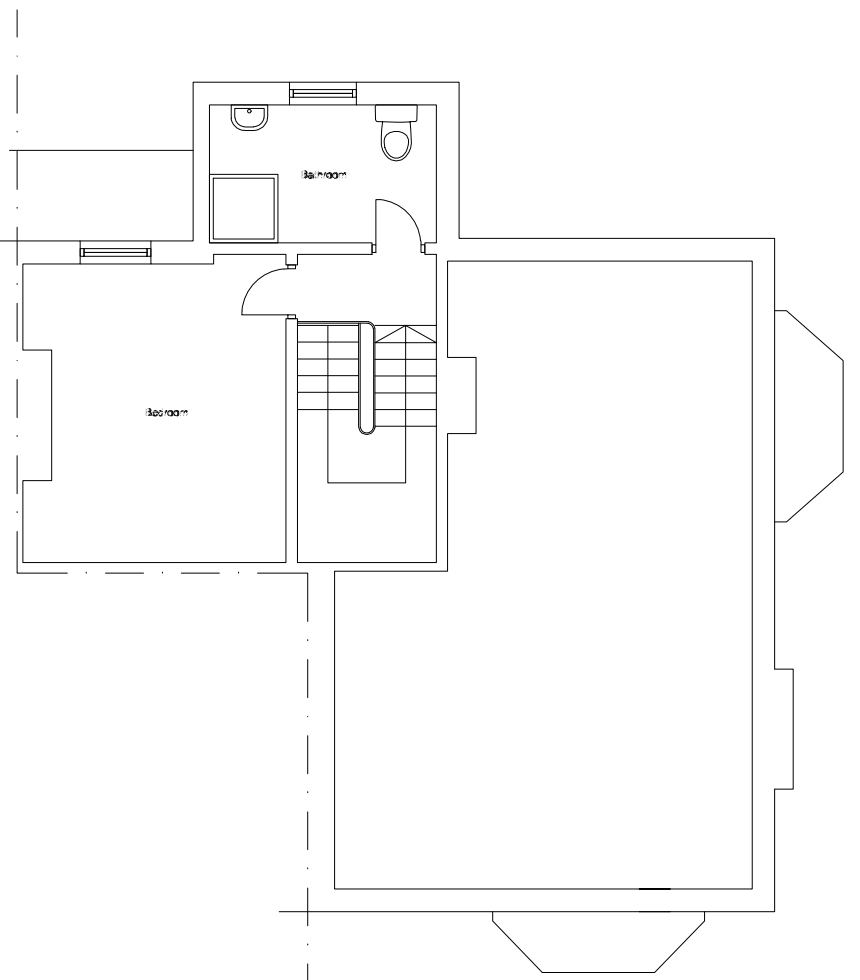

Existing Second Floor Plan
Scale 1:100

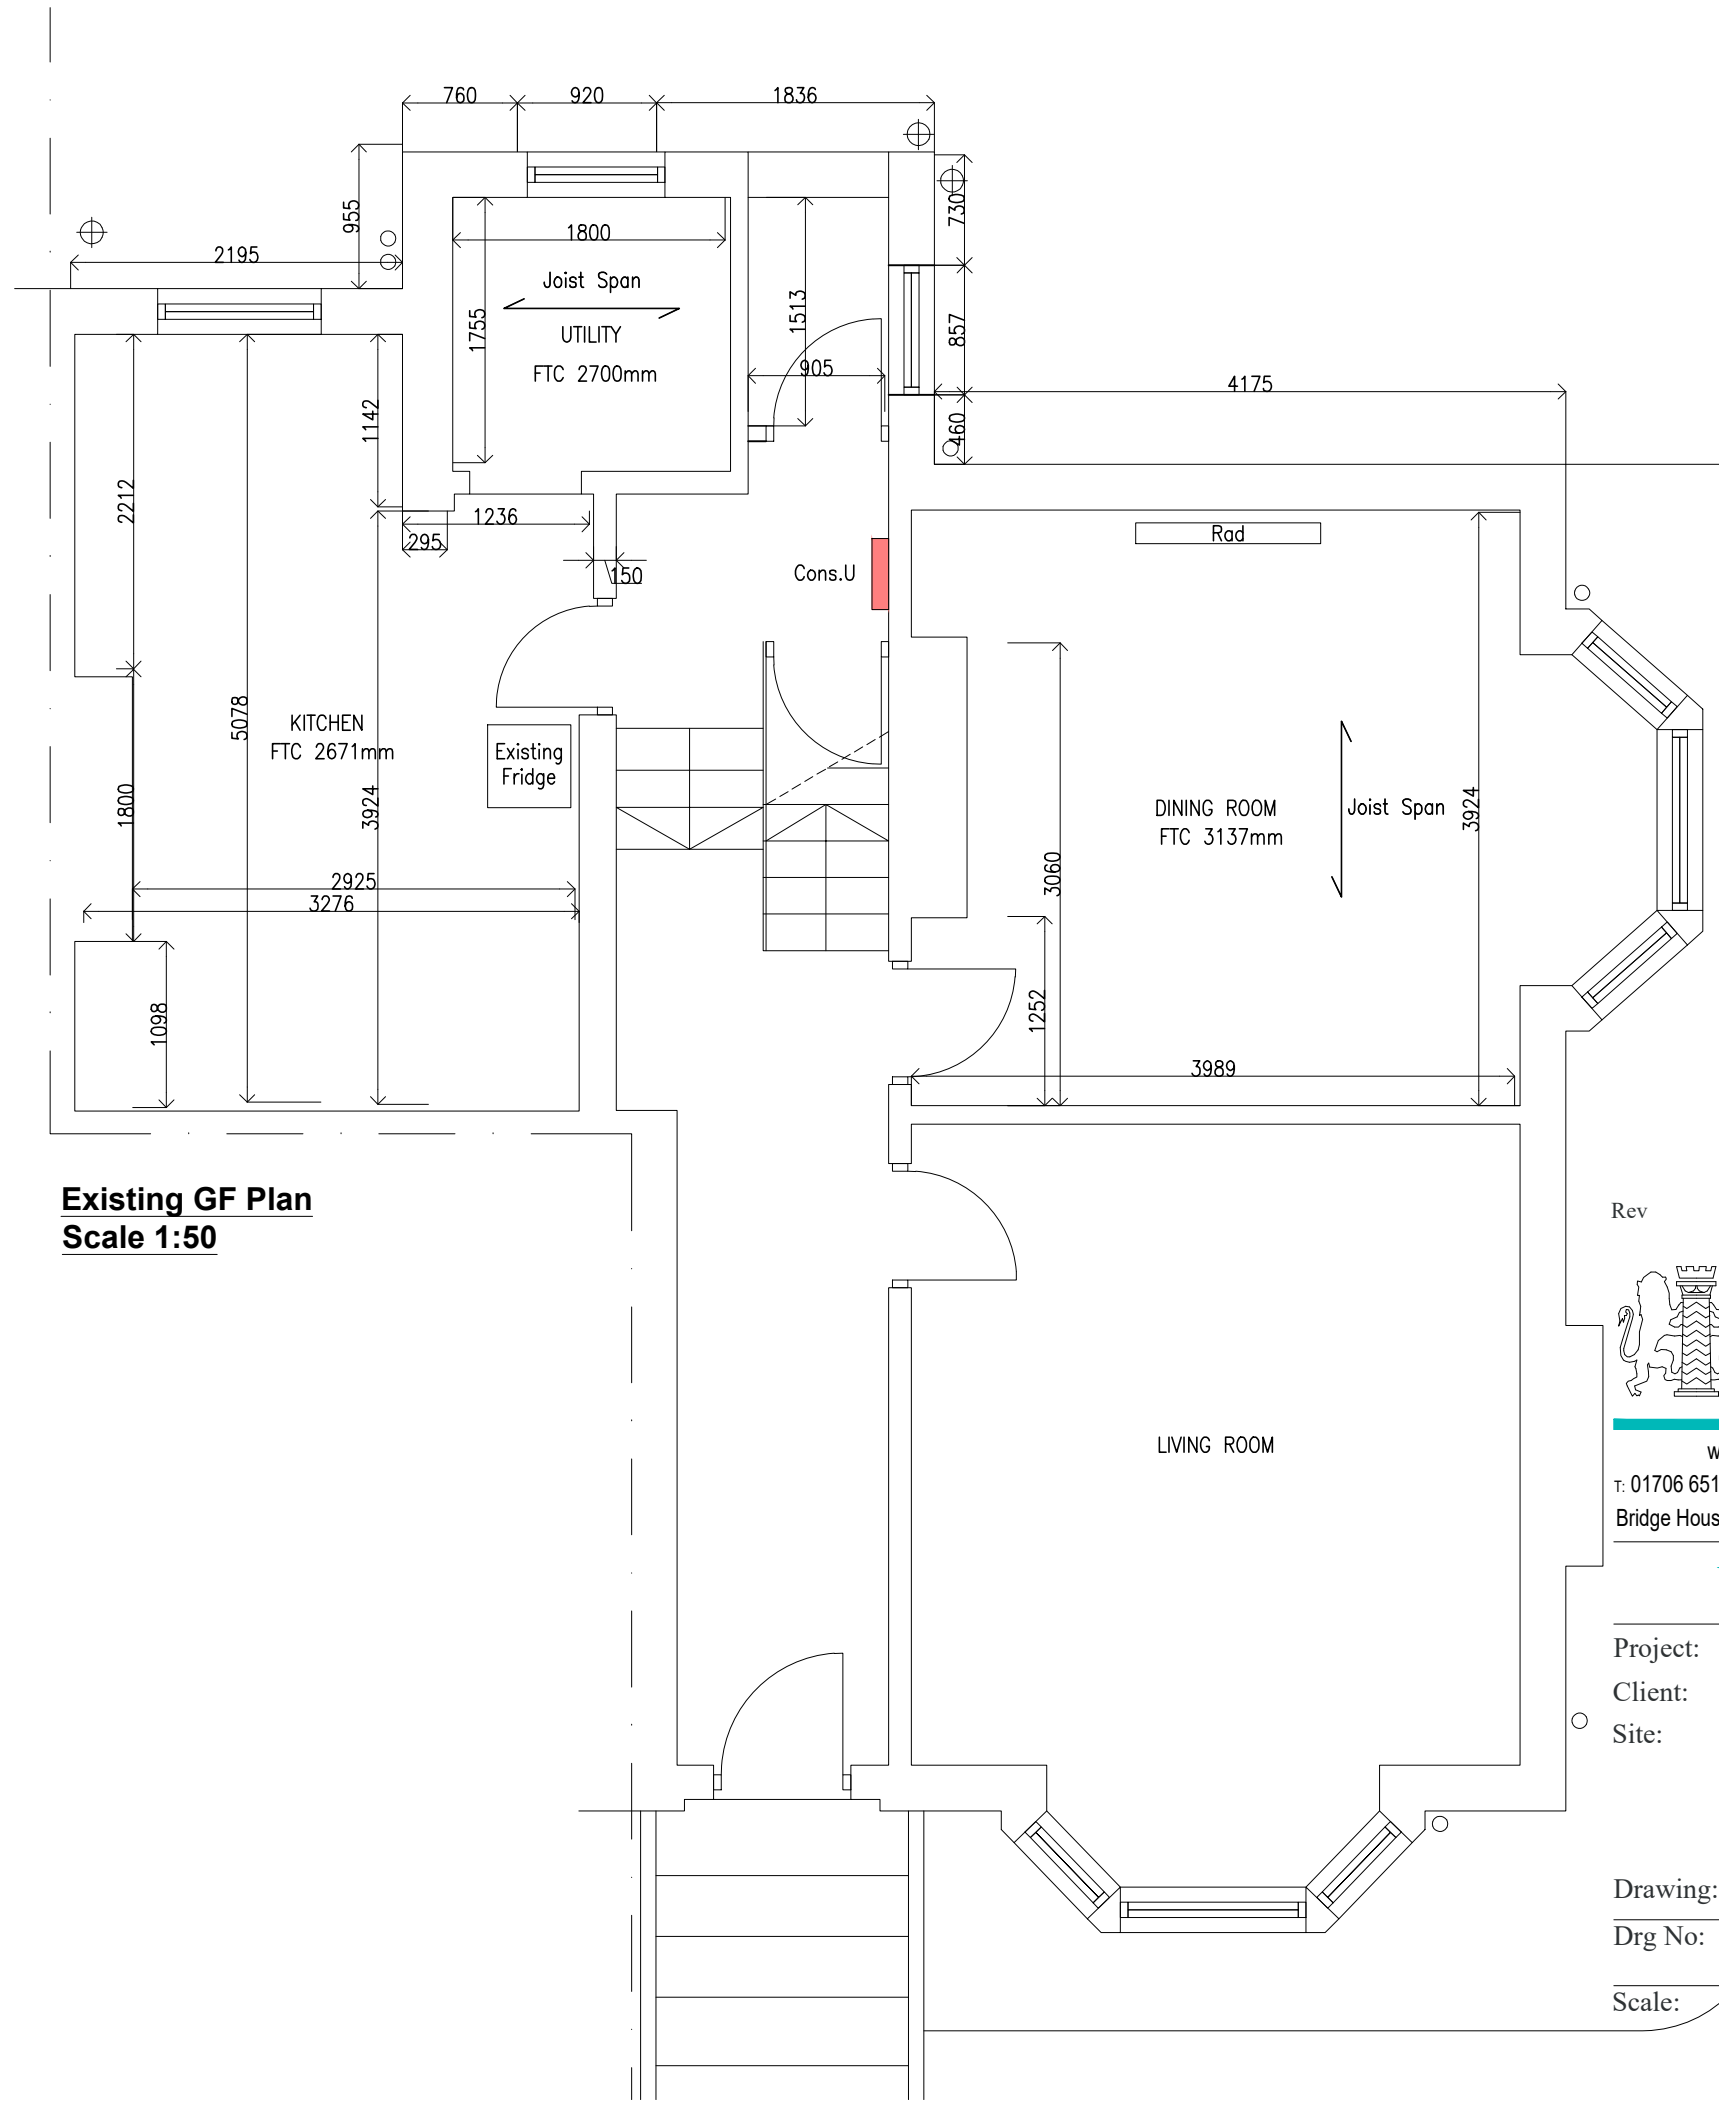

Existing GF Plan
Scale 1:50

DO NOT SCALE THIS DRAWING
This copy drawing and any design thereon is protected by copyright and is the property of Pulmann Associates Limited. It is to be used only for the purpose for which it was expressly loaned and is not to be copied in any format, nor is any information taken therefrom to be transmitted or passed on to others.

Rev Description Date
P U L M A N N
A S S O C I A T E S
A R C H I T E C T S

www.pulmann.co.uk
t 01706 651012 f 0161 427 9111 e mail@pulmann.com
Bridge House 18A Bridge Street Milnrow Lancashire OL16 3ND

Working Drawing

Project: Internal Alteration and Extension.
Client: Mr & Mrs Kincaid
Site: 27 clifton Avenue
Fallowfield

Drawing: Existing Plans
Drg No: M21-04-04 Rev: --
Scale: Varies Paper: A1 Date: Apr 2021