

Copyright AGA Associates Ltd

NOTES


1 The Contractor must check and confirm all dimensions

2 All discrepancies must be reported and resolved by the Architect before works commence

3 All work and materials to be in accordance with current applicable Statutory Legislation and to comply with all relevant Codes of Practice and British Standards

EXISTING EXTERNAL FINISHES

- 1 Red Facing Brick
- 2 Red Painted Brick
- 3 Grey Marley Tiles
- 4 White Metal Gutter
- 5 Red Lead Flashing
- 6 White PVC Window Frame + Clear Double Glazed Window
- 7 Red Timber Panel Door
- 8 Black and Red Metal Rain Water Pipe
- 9 Brown Timber Fence
- 10 Black PVC Rainwater Pipe
- 11 White Painted Timber Door
- 12 Black Metal Modular Skylight Window with Clear Double Glazed Panel
- 13 Grey Aluminium Roof
- 14 Grey Aluminium Flashing
- 15 Grey Metal Gutter
- 16 Photovoltaic Panels
- 17 White PVC Window with Clear Double Glazing
- 18 White PVC Partial Door with Clear Double Glazing

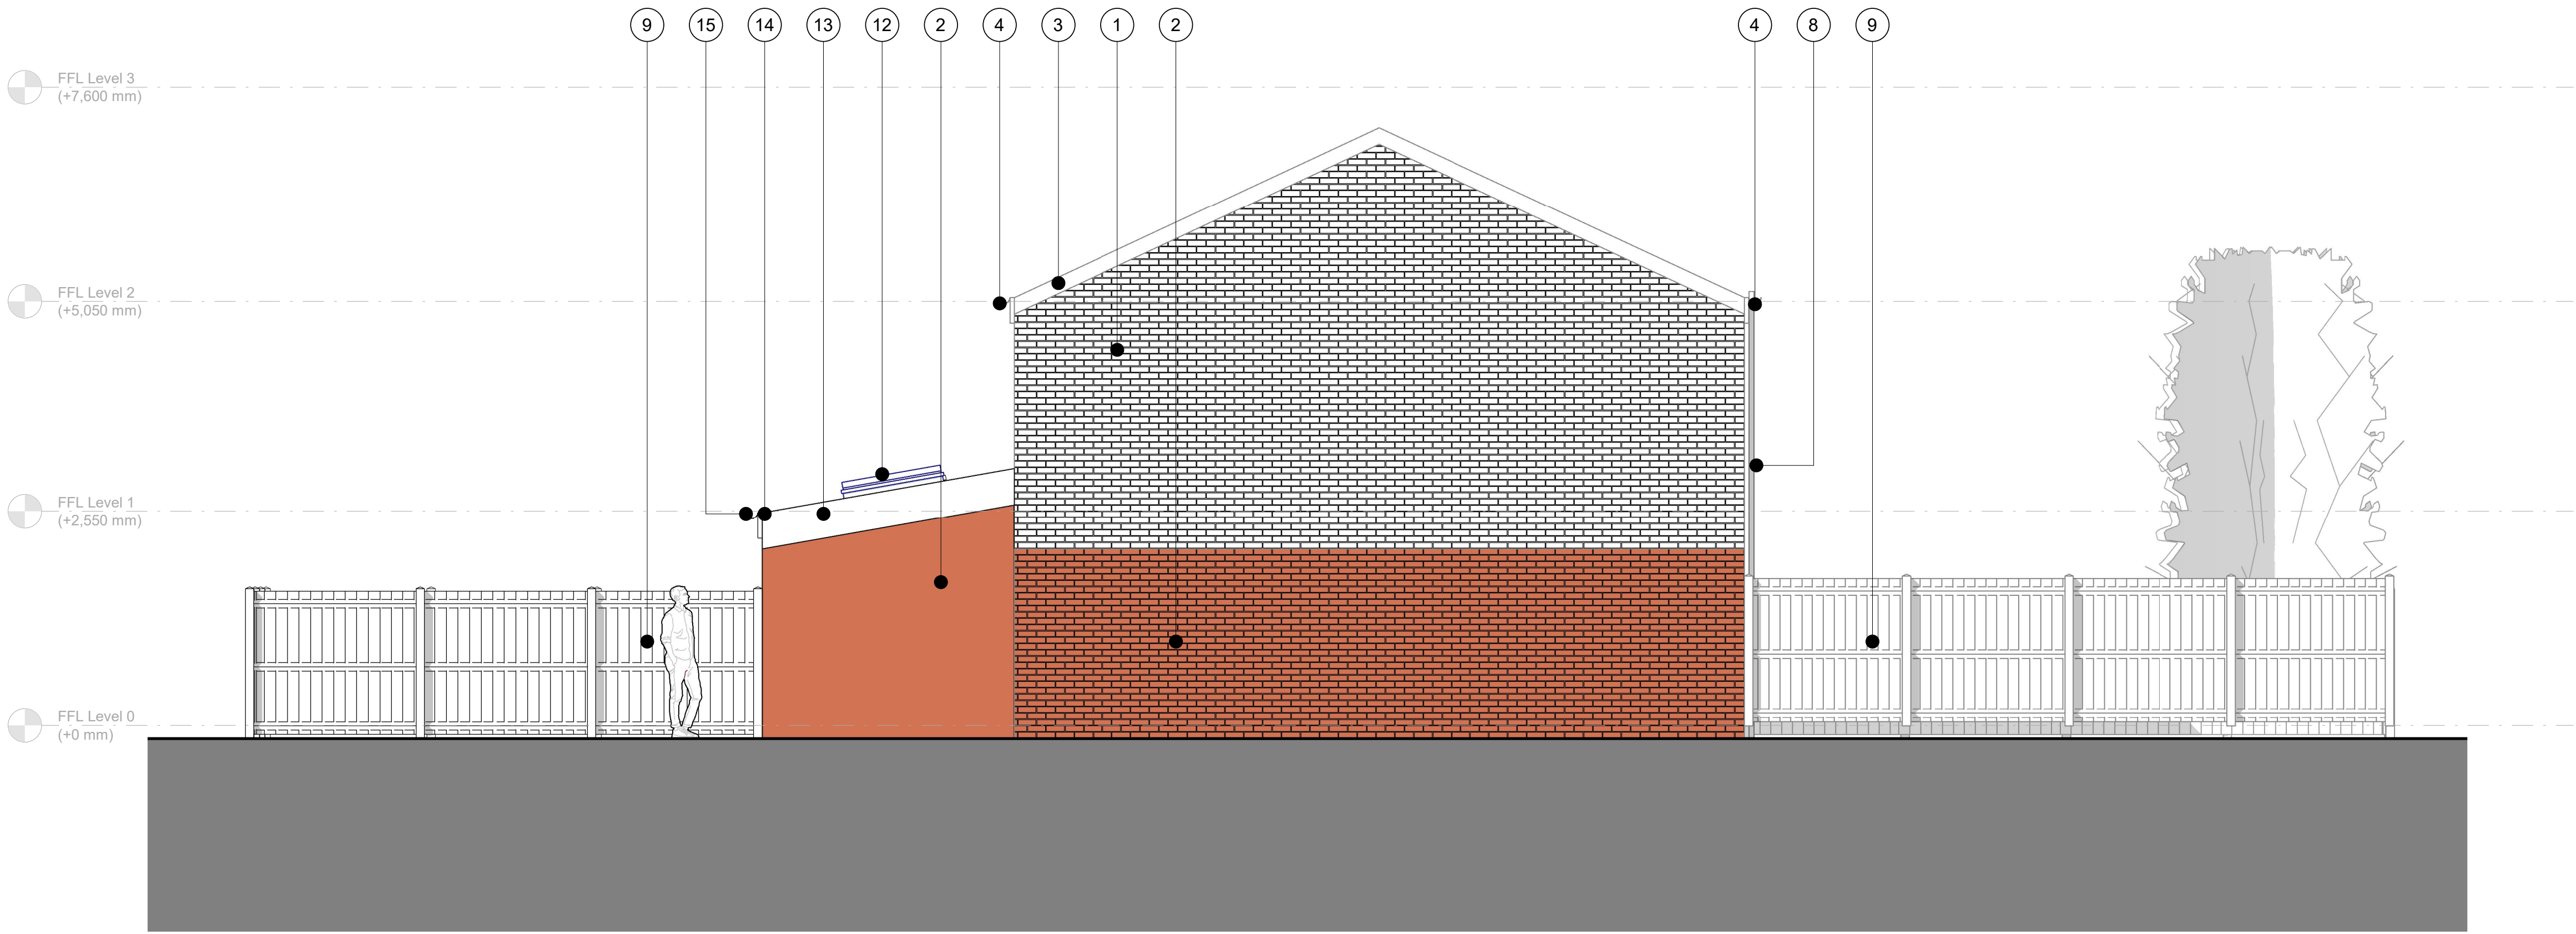

1 20252-East Elevation Proposed

SCALE: 1 : 50

P01 Issued For Planning 01.07.22

Rev Date



Architecture & Interiors

35 Praed St, Paddington, London, W2 1NR

T020 8014 8130

www.aga-associates.com

Client

Quincy Chuka

Project

10 Shilford Drive, Manchester, M4 4JG

Drawing

General Arrangement Elevation

East Elevation Proposed

RJ Ref	Scale (A1)	Status	Revision
1037	1 : 50	Planning	P01

Drawing Number

1037-AGA-AZ-ZZ-DR-A-20202