


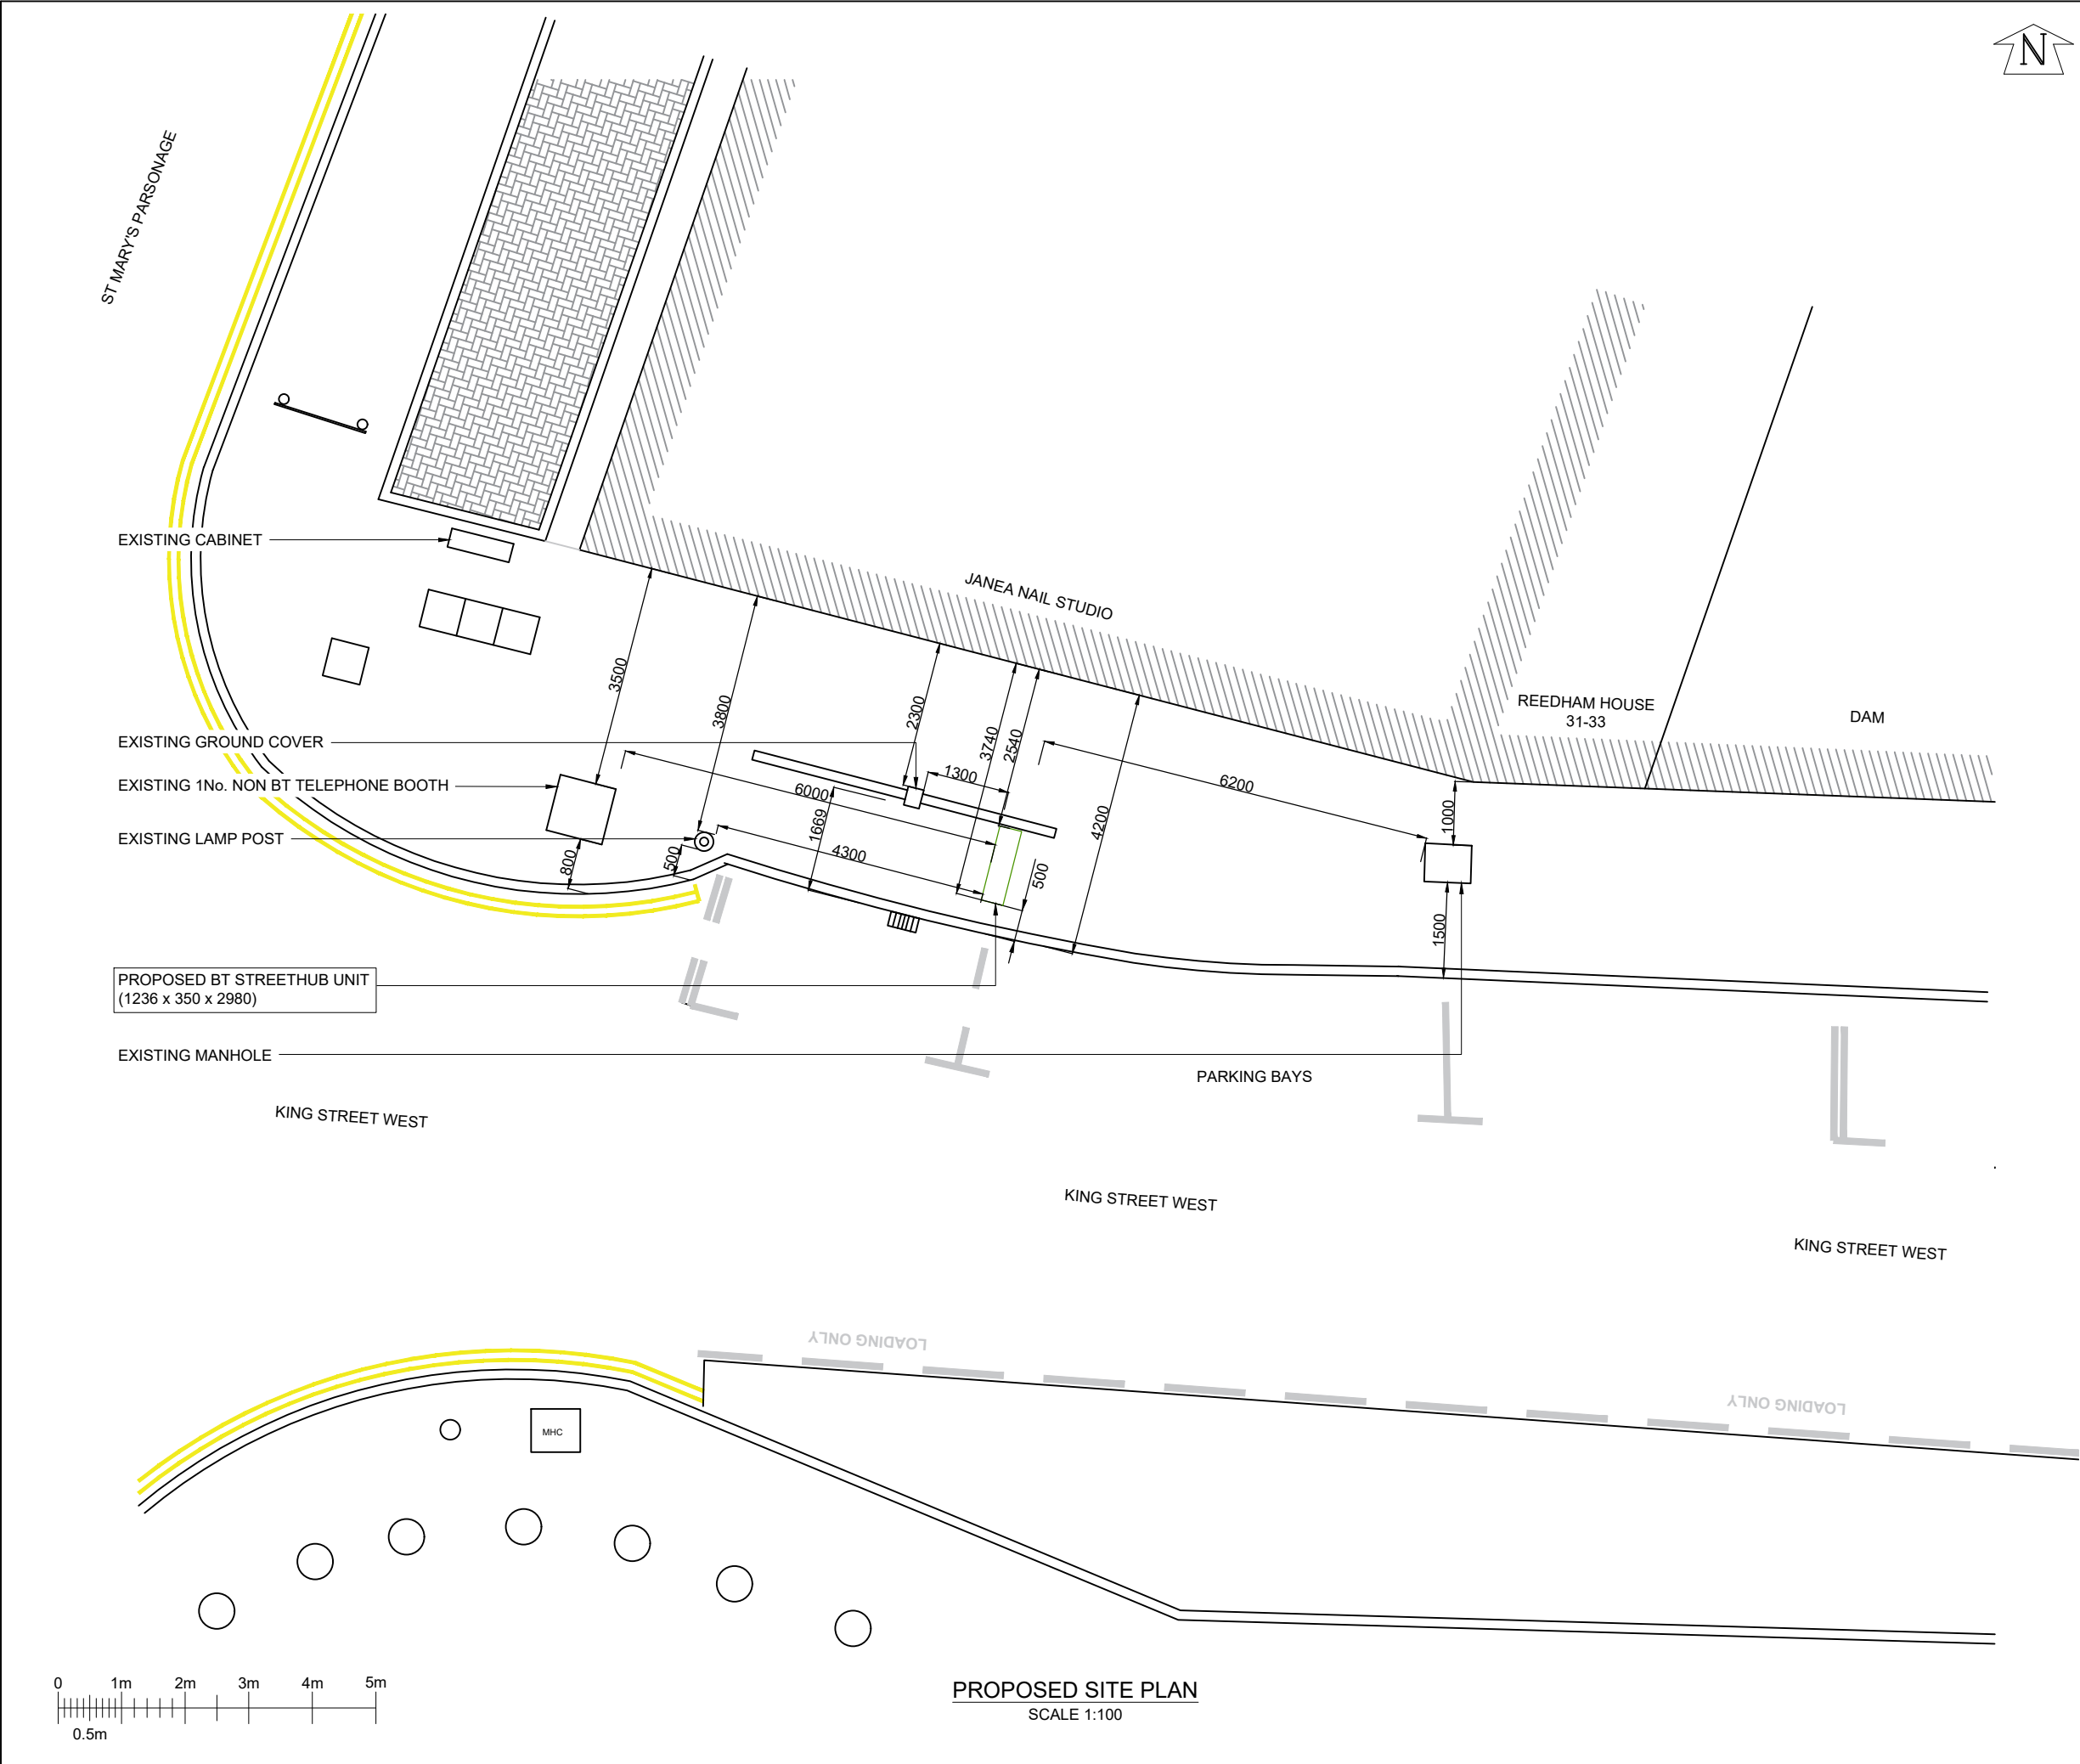

GENERAL NOTES

Use written dimensions only, do not scale from drawing. Use latest revision of all referenced information.

B	01.07.22	Amend - New BT Streethub Structure	MD	JE
A	24.04.21	Amend - New BT Streethub Structure	MD	JE
Rev	Date	Description	Drawn	Chkd

Solutions for New Technologies

Drg Status
PLANNING

Cell No. & Name

MAN 007

Site Name & Address
KING STREET WEST
(OS NO. 27-29,
NR JCN ST MARY'S PARSONAGE)
M3 2PN.

Drawing Title
PROPOSED SITE PLAN

Scale	1:100	Date	01.07.2022
Drawn By	MD	Checked By	JE
Drawing Number 002		Revision B	