



Apartments Elevation Facing Ashton Canal



Apartments Entrance Elevation



Glazed Juliet Balconies




Apartments Side Elevation Facing Crabtree Lane




Apartments Side Elevation



Stepped Head with Recessed Panels

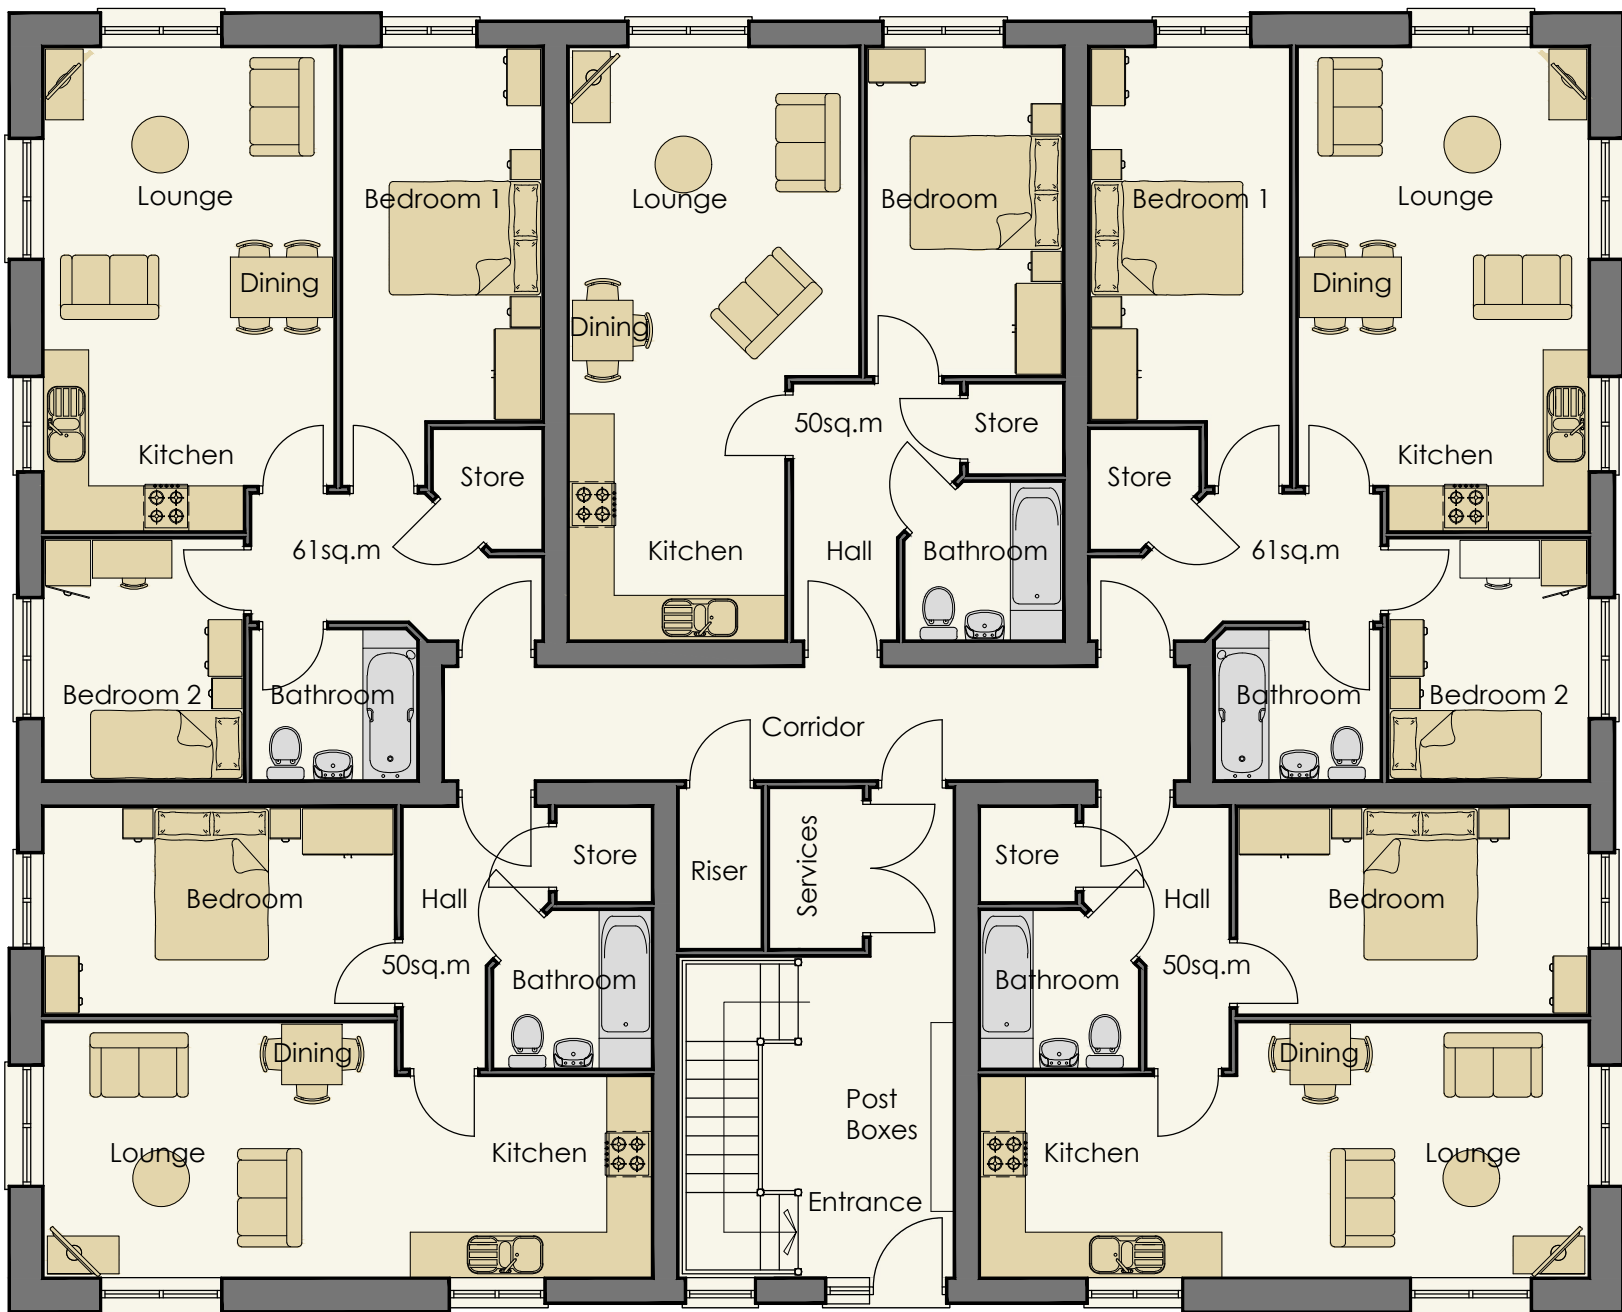

Ground Floor Plan - Apartments

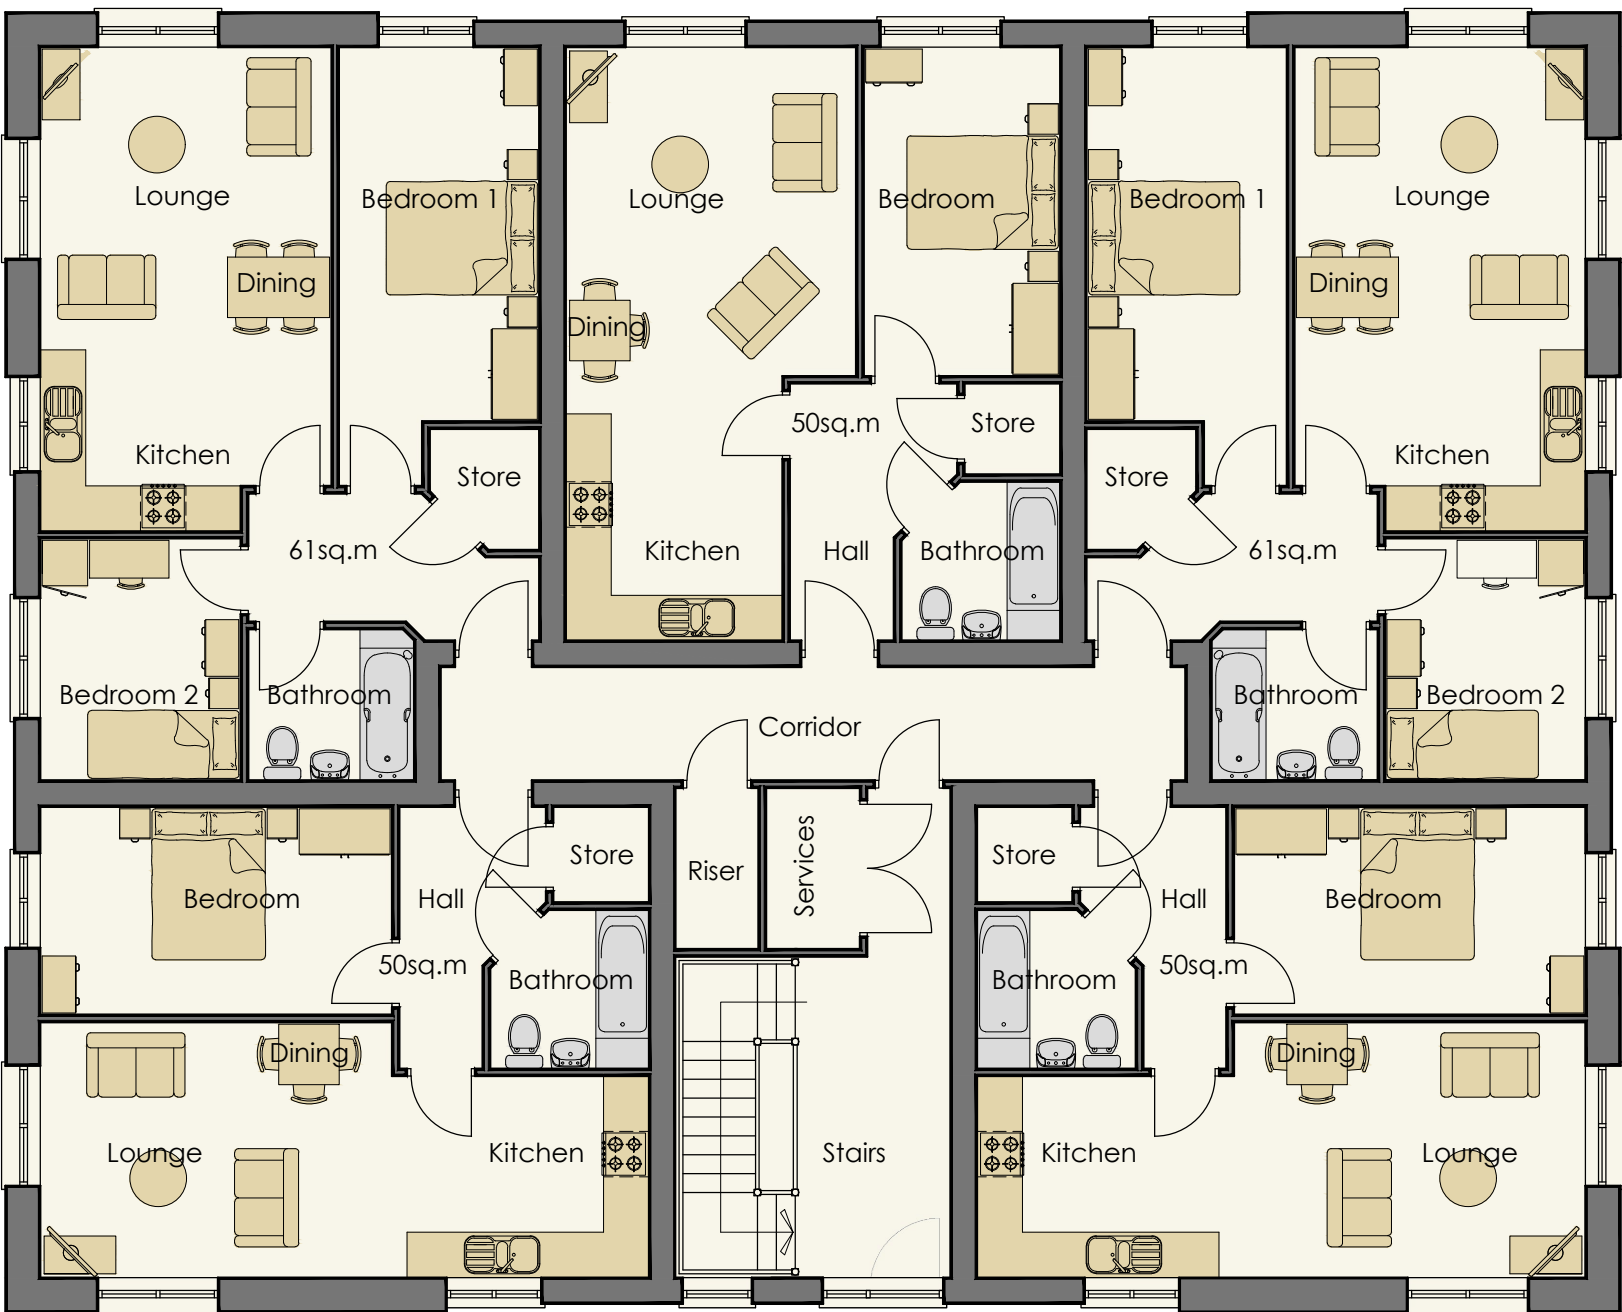

First & Second Floor Plan - Apartments

REV	DATE	DRAWN	DESCRIPTION	ARCH CHECK	ENG CHECK
-	-	-	-	-	-
TITLE					
APARTMENTS - FLOOR PLANS & ELEVATIONS					
 MCI A KEEPMOAT HOMES COMPANY M.C.I. Developments Ltd. 15 Beecham Court, Smithy Brook Road, Wigan, WN3 6PR tel: 08448871467 fax: 08448871468 web: www.mcidevelopments.com email: admin@mcidevelopments.com					
PROJECT					
CRABTREE LANE, OPENSHAW					
DRN BY	SHW	SCALE	JOB REF	DRAWING NUMBER	REV
DATE	OCT.21	1:100 @ A1	-	Crabtree Lane / Apartment Floor Plans & Elevations	-