




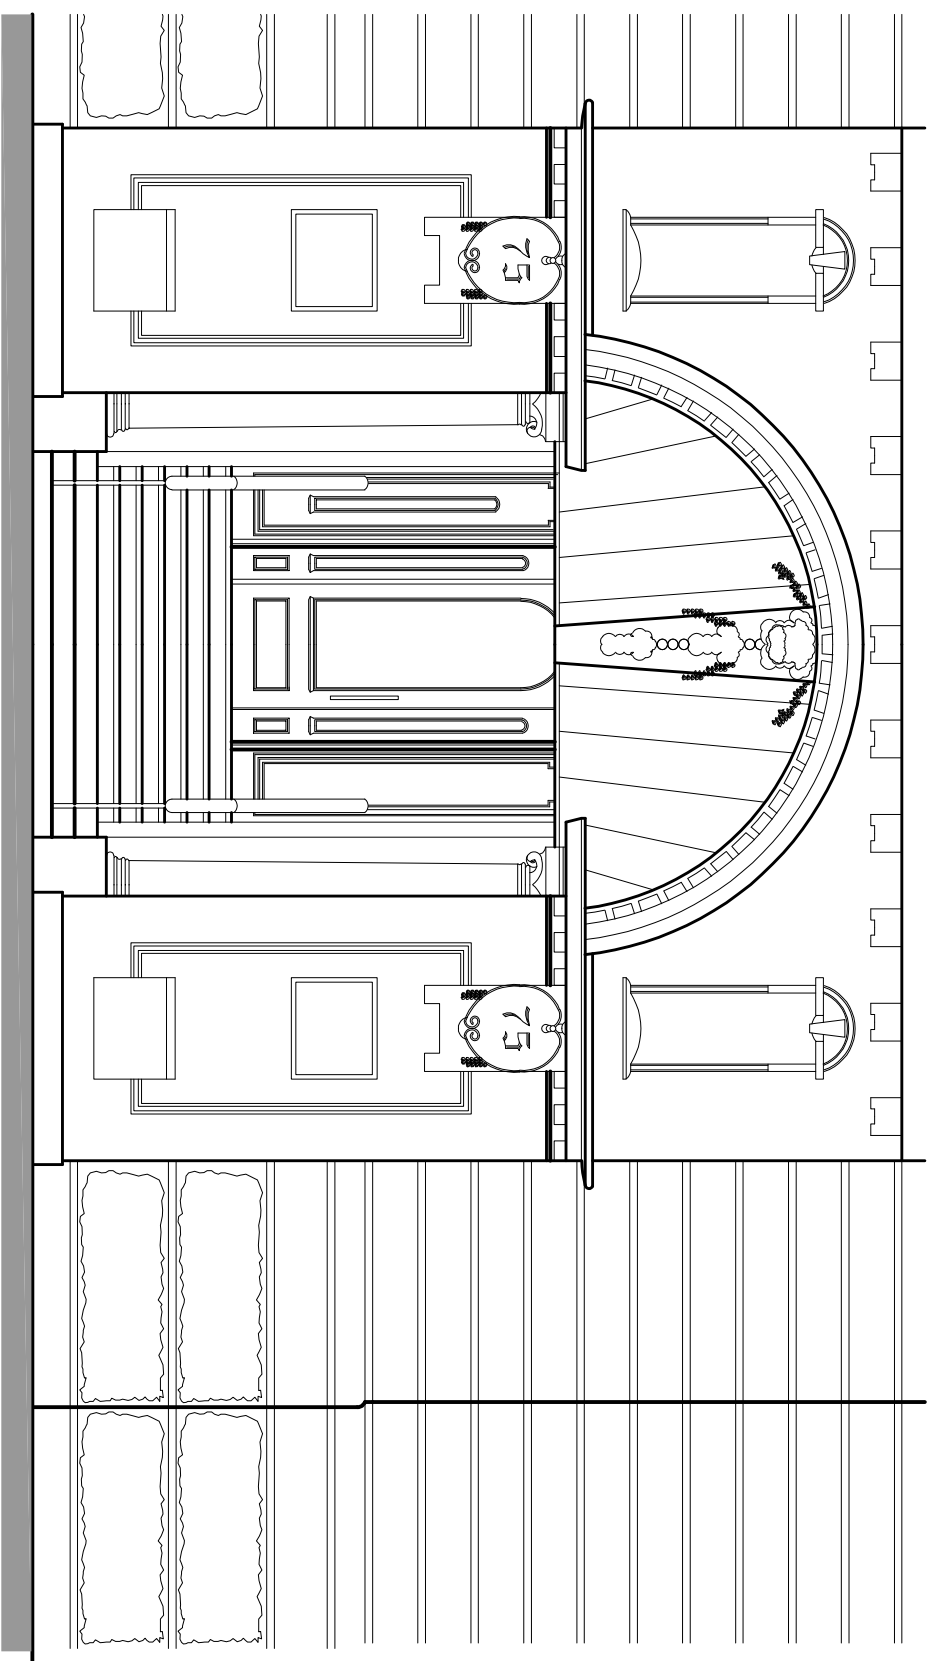


Existing Street Elevation No. 75

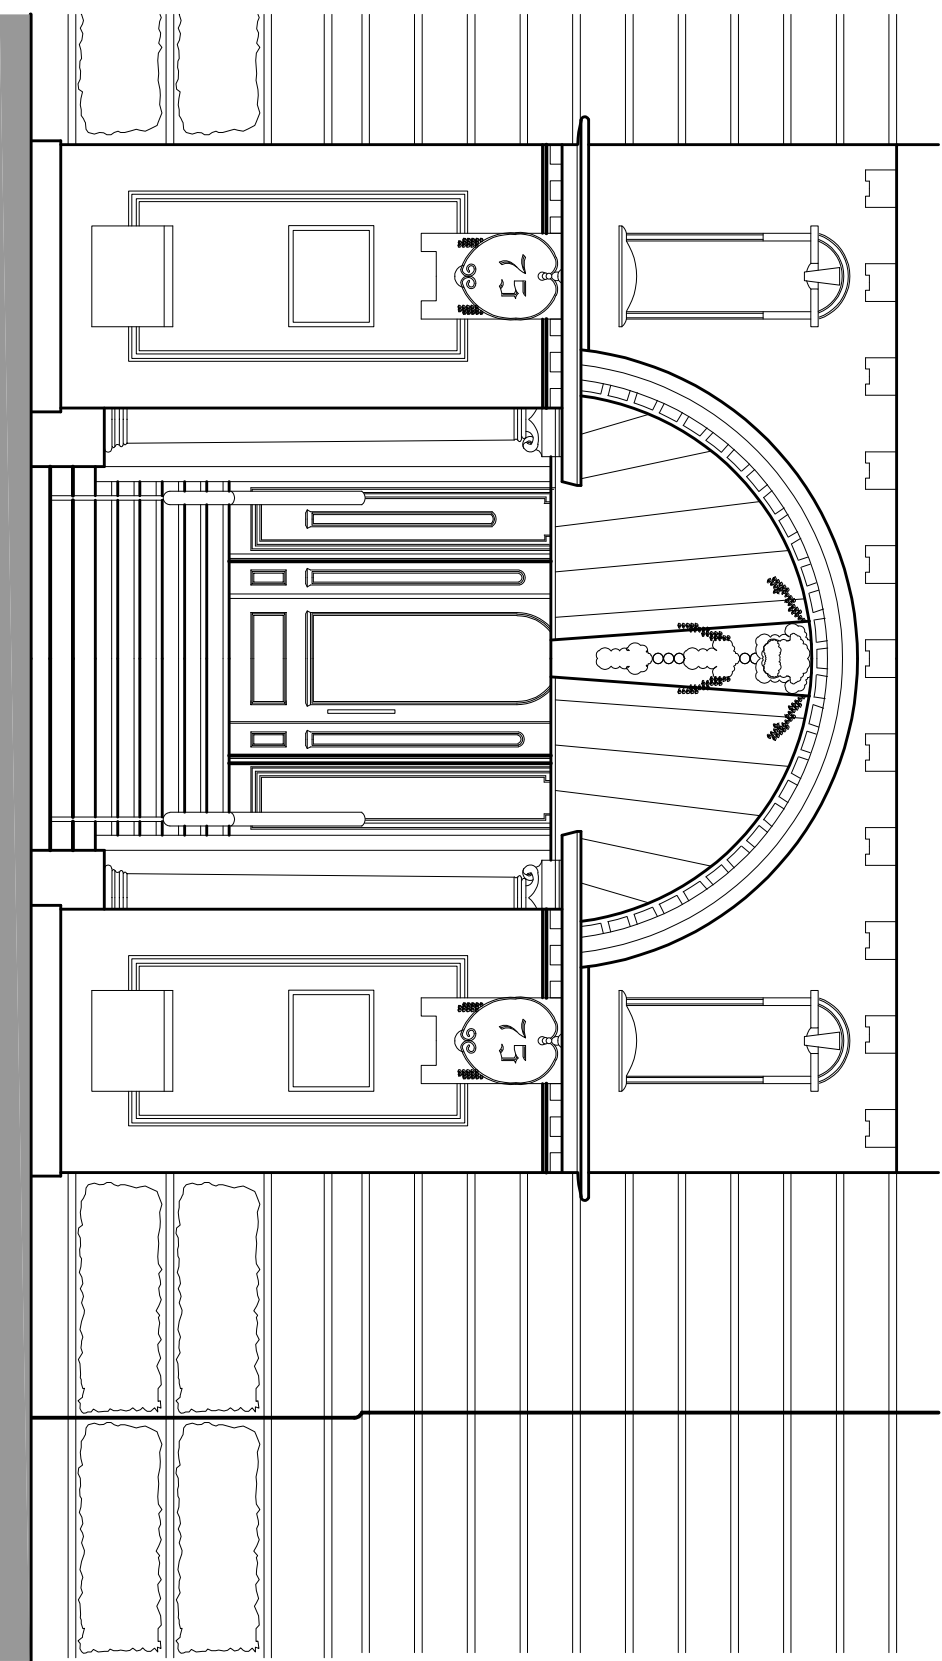

Proposed Street Elevation No. 75

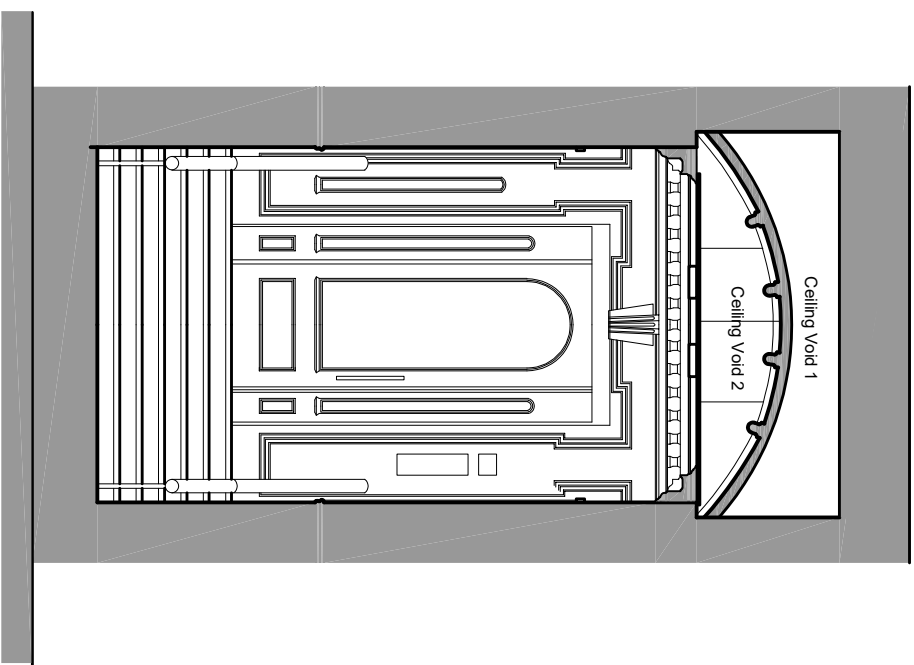

Existing Front Door Elevation No. 75

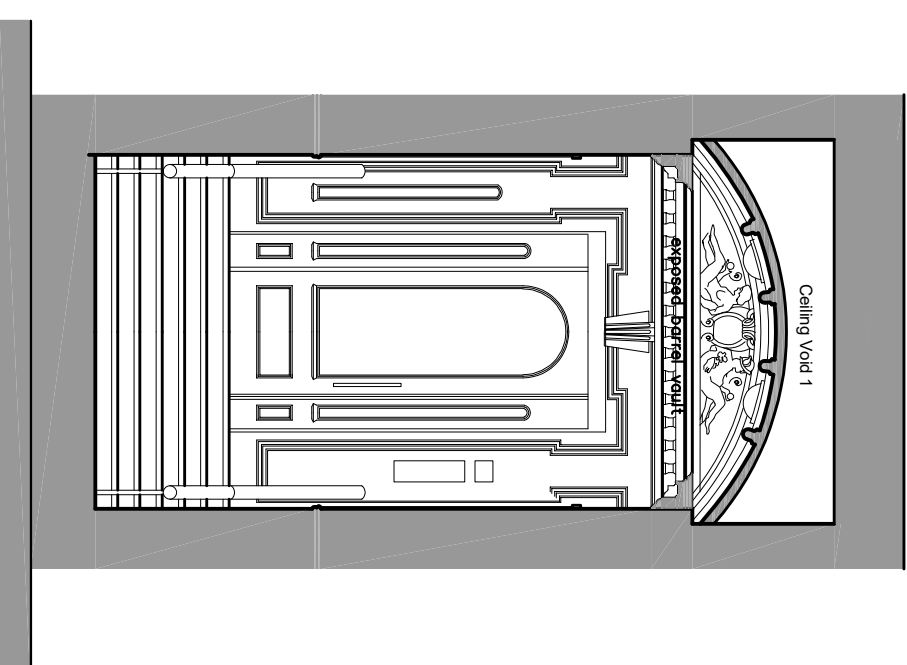

Proposed Front Door Elevation No. 75

NOTES

A3

rev	date	by	description
-----	------	----	-------------

contract
ENTRANCE LOBBIES
INDIA HOUSE
WHITWORTH STREET
MANCHESTER

client
THE GUINNESS PARTNERSHIP

dwg no.	rev.	date
---------	------	------

5 194/ 34

NOV 21

scales	drawn	checked
1/ 50 @ A3	RW	

subject
No.75 LOBBY
EXTERNAL FRONT ELEVATIONS
EXISTING & PROPOSED

Warburton
a s s o c i a t e s



Chartered Architects
The Old Police Station, 62 Chapel Street, MANCHESTER M3 7AA
Tel: 0161 833 9345 Fax: 0161 831 7594 mail@warburtonassociates.com