




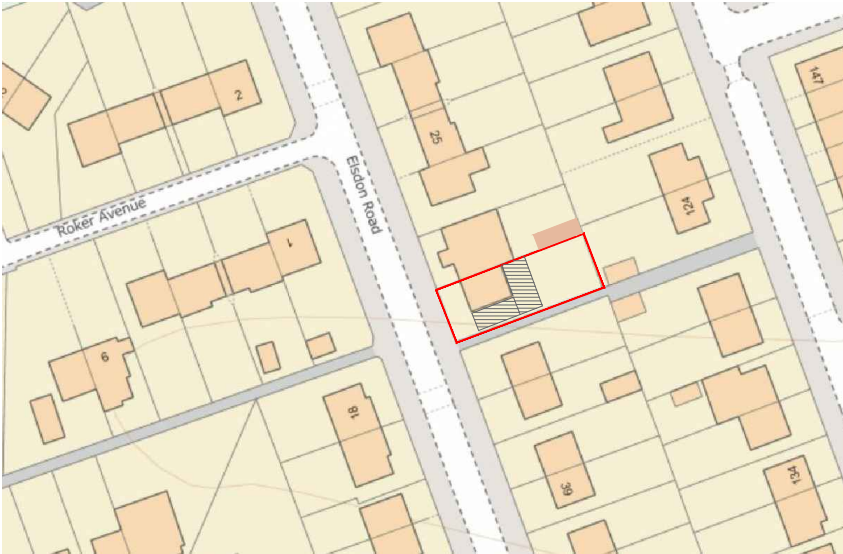

Location plan Scale 1:1250

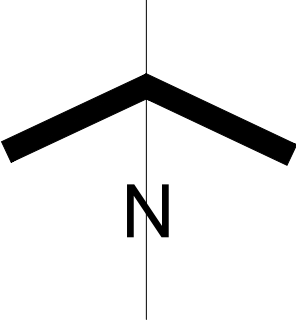

Site Plan Scale 1:500

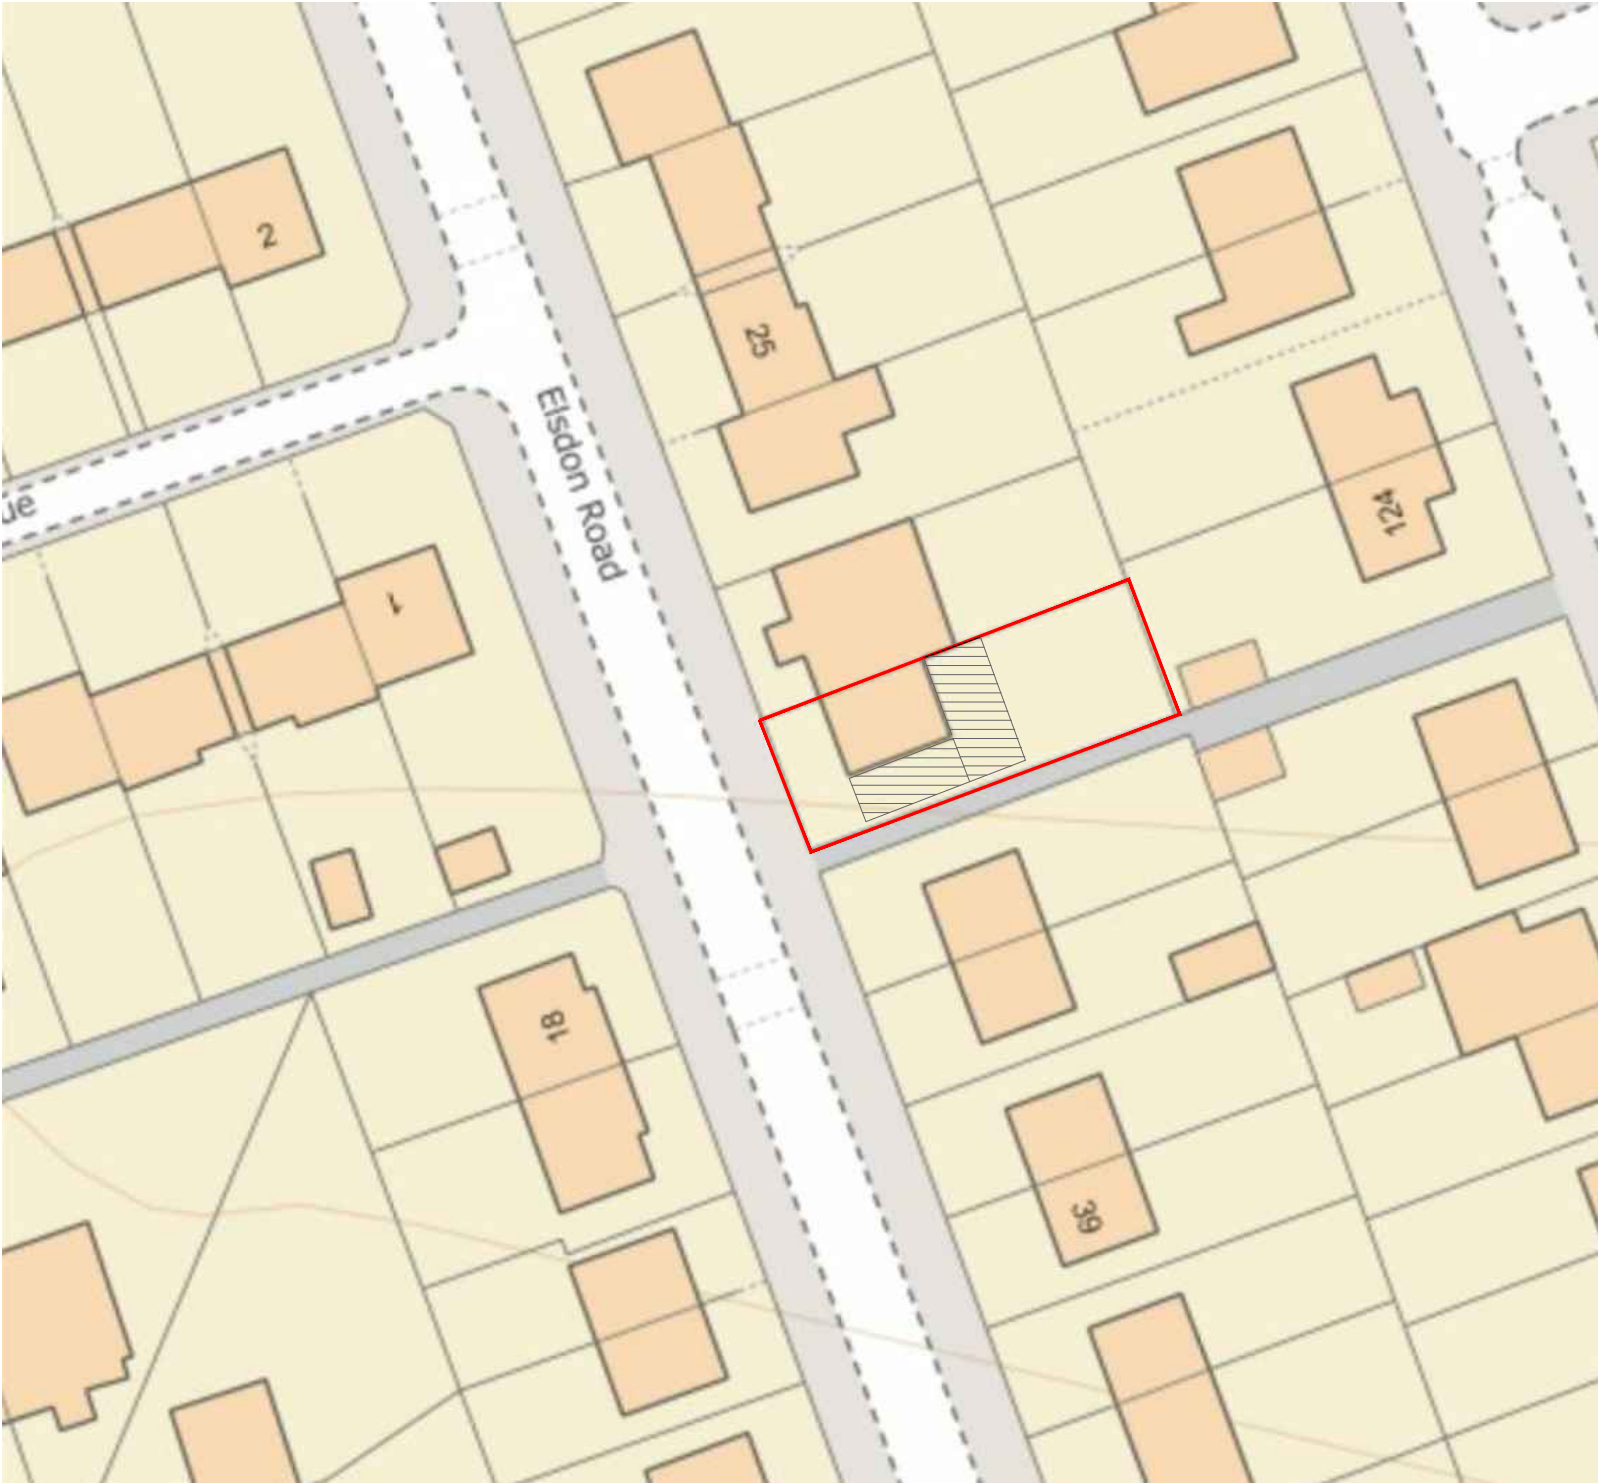

a2z estates
& MAINTENANCE

256 Finney Lane SK8 3QD
www.a2zestates.co.uk
0161 232 9307