

PROJECT REF
22010

DRAWING REF
210 C

Bluechip Architecture

SCALE
1:50 @ A1

DATE
MAR '22


CLIENT
MR & MRS GARDNER
3 FITTON AVENUE
CHORLTON
MANCHESTER
M21 7HU

PROJECT
TWO STOREY SIDE EXTENSION
SINGLE STOREY FRONT EXTENSION
INTERNAL REMODELLING

PROPOSED ELEVATIONS

DRAWING TITLE
PLANNING

- 1 MARLEY MODERN TILE
- 2 FACING BRICK
- 3 WHITE UPVC WINDOWS
- 4 WHITE UPVC DOORS
- 5 BLACK FASCIA & SOFFIT
- 6 VELUX ROOF LIGHT
- 7 ALUMINIUM SLIDING DOORS
- 8 COMPOSITE DOOR
- 9 SATIN GLASS
- 10 CONTINUOUS SLOPE ROOF

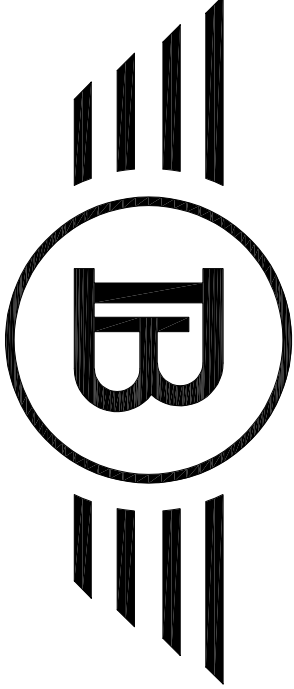

Bluechip Architecture


07999 294 675

DESIGN@BLUECHIP-ARCHITECTURE.CO.UK


WWW.BLUECHIP-ARCHITECTURE.CO.UK

LOWRY MILL | LEE ST. | SWINTON | MANCHESTER | M27 6DB


DO NOT SCALE FROM THE DRAWING. COPYRIGHT PROTECTED & ISSUED UNDER LICENCE TO THE CLIENT NAMED BELOW. ALL INFORMATION CONTAINED HEREIN IS NON-TRANSFERABLE WITHOUT APPROVAL FROM BLUECHIP ARCHITECTURE.

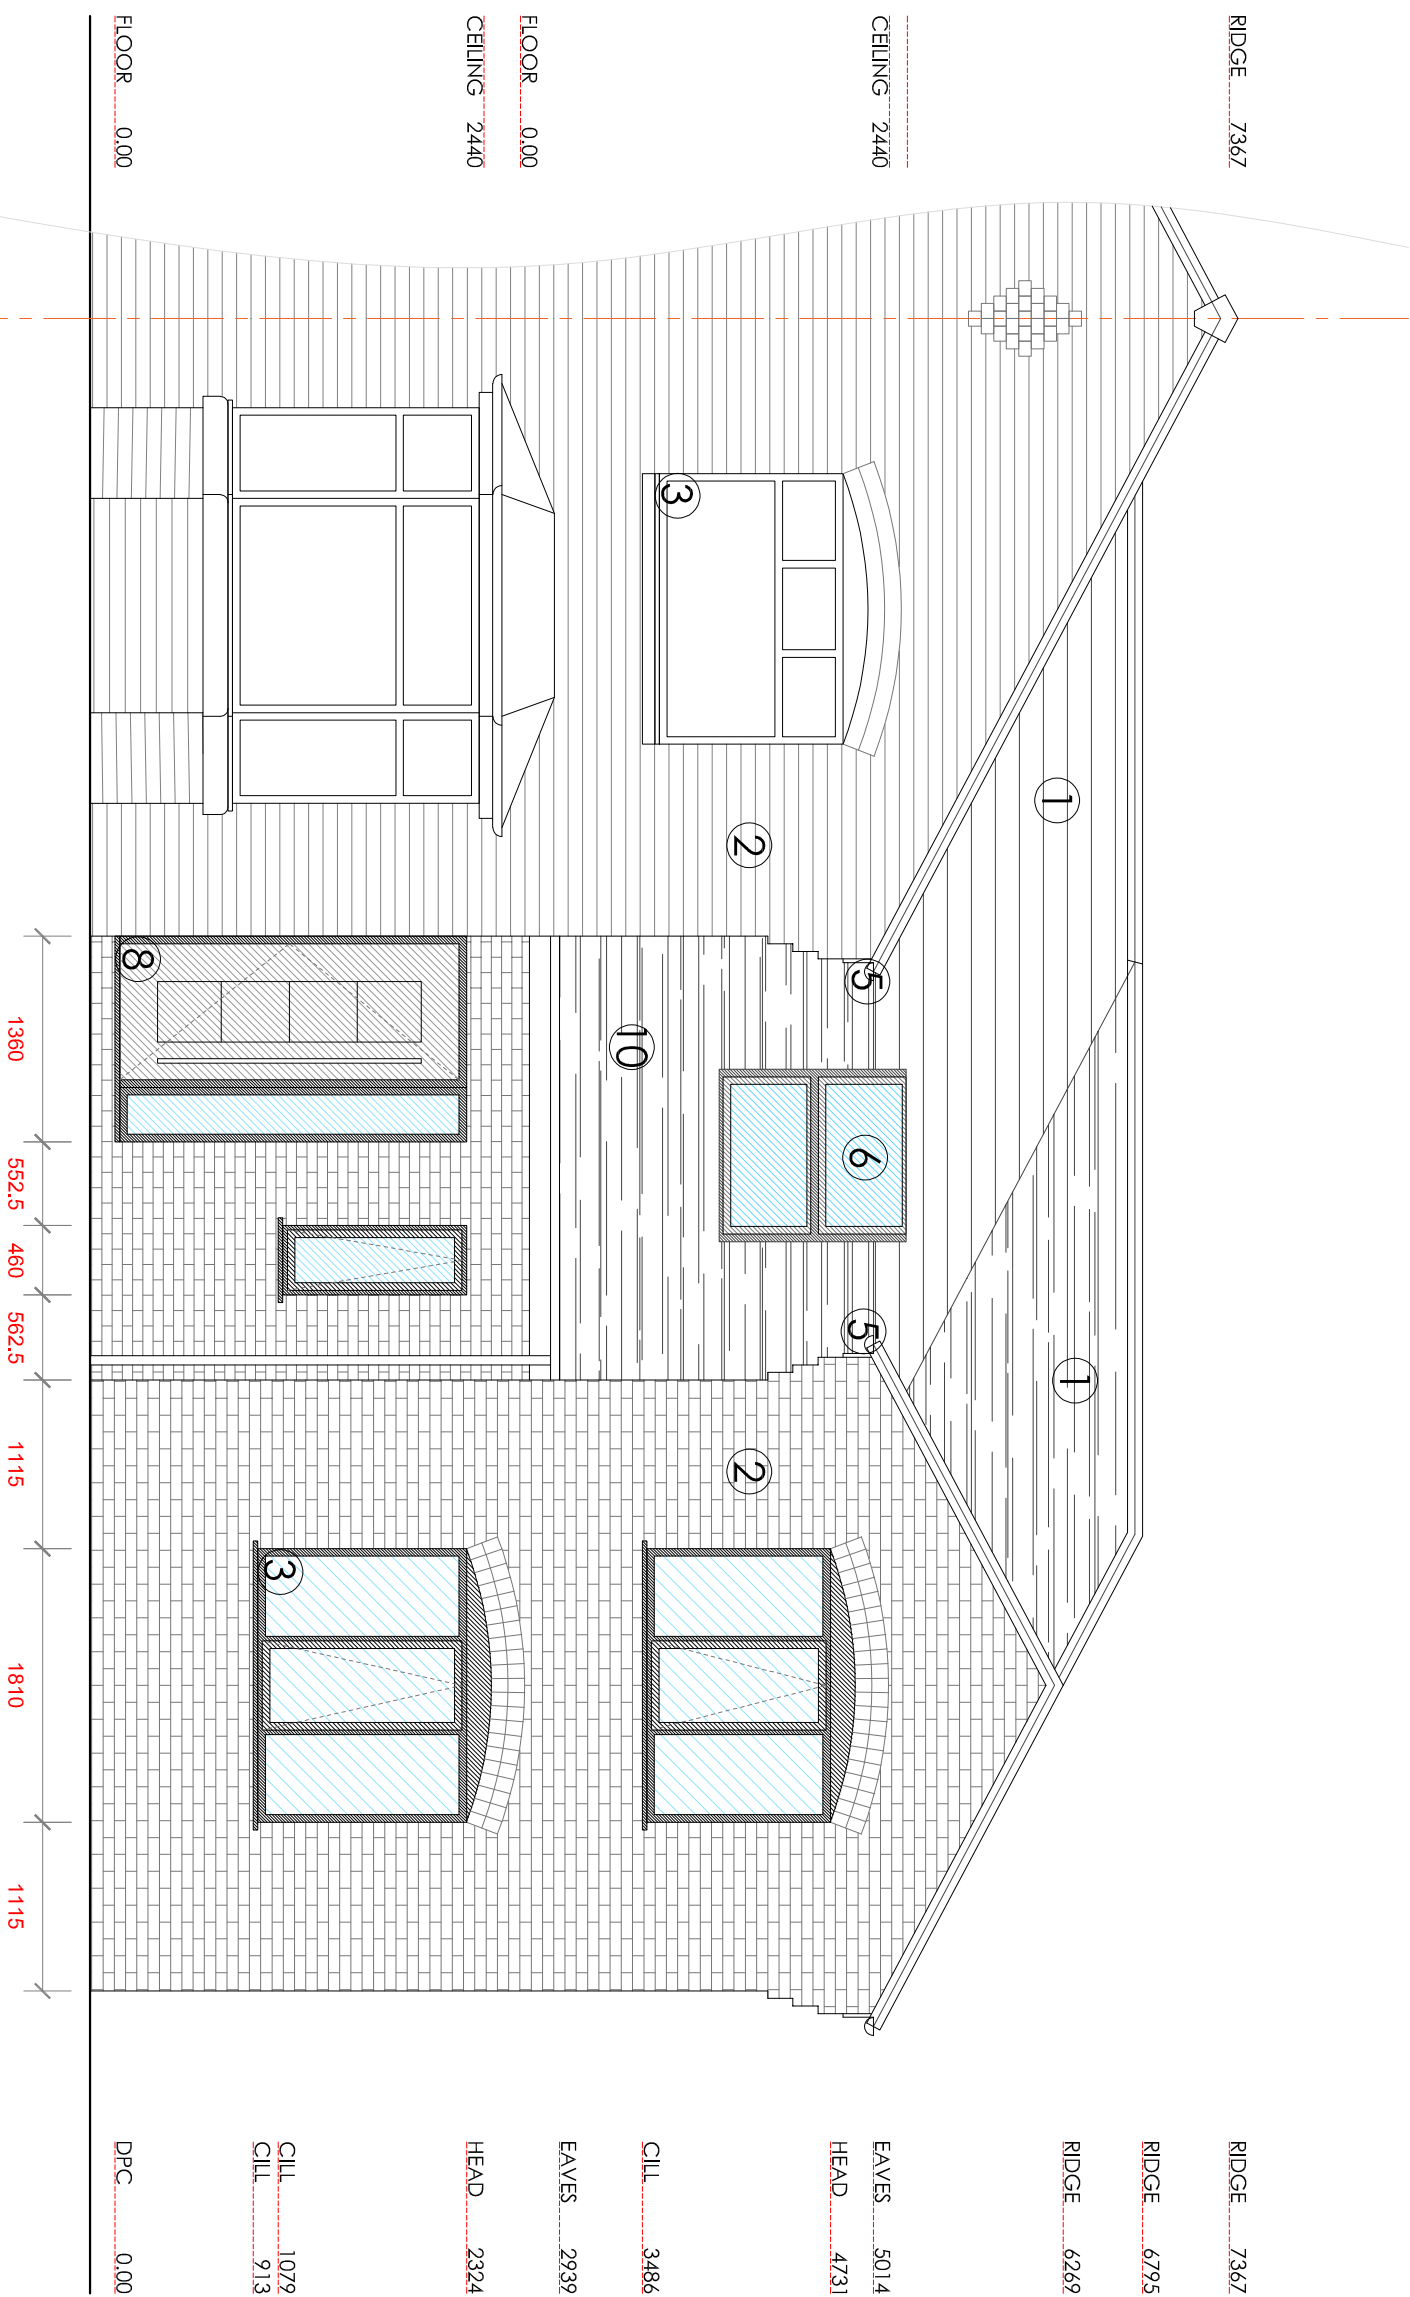


FRONT ELEVATION (NORTH)

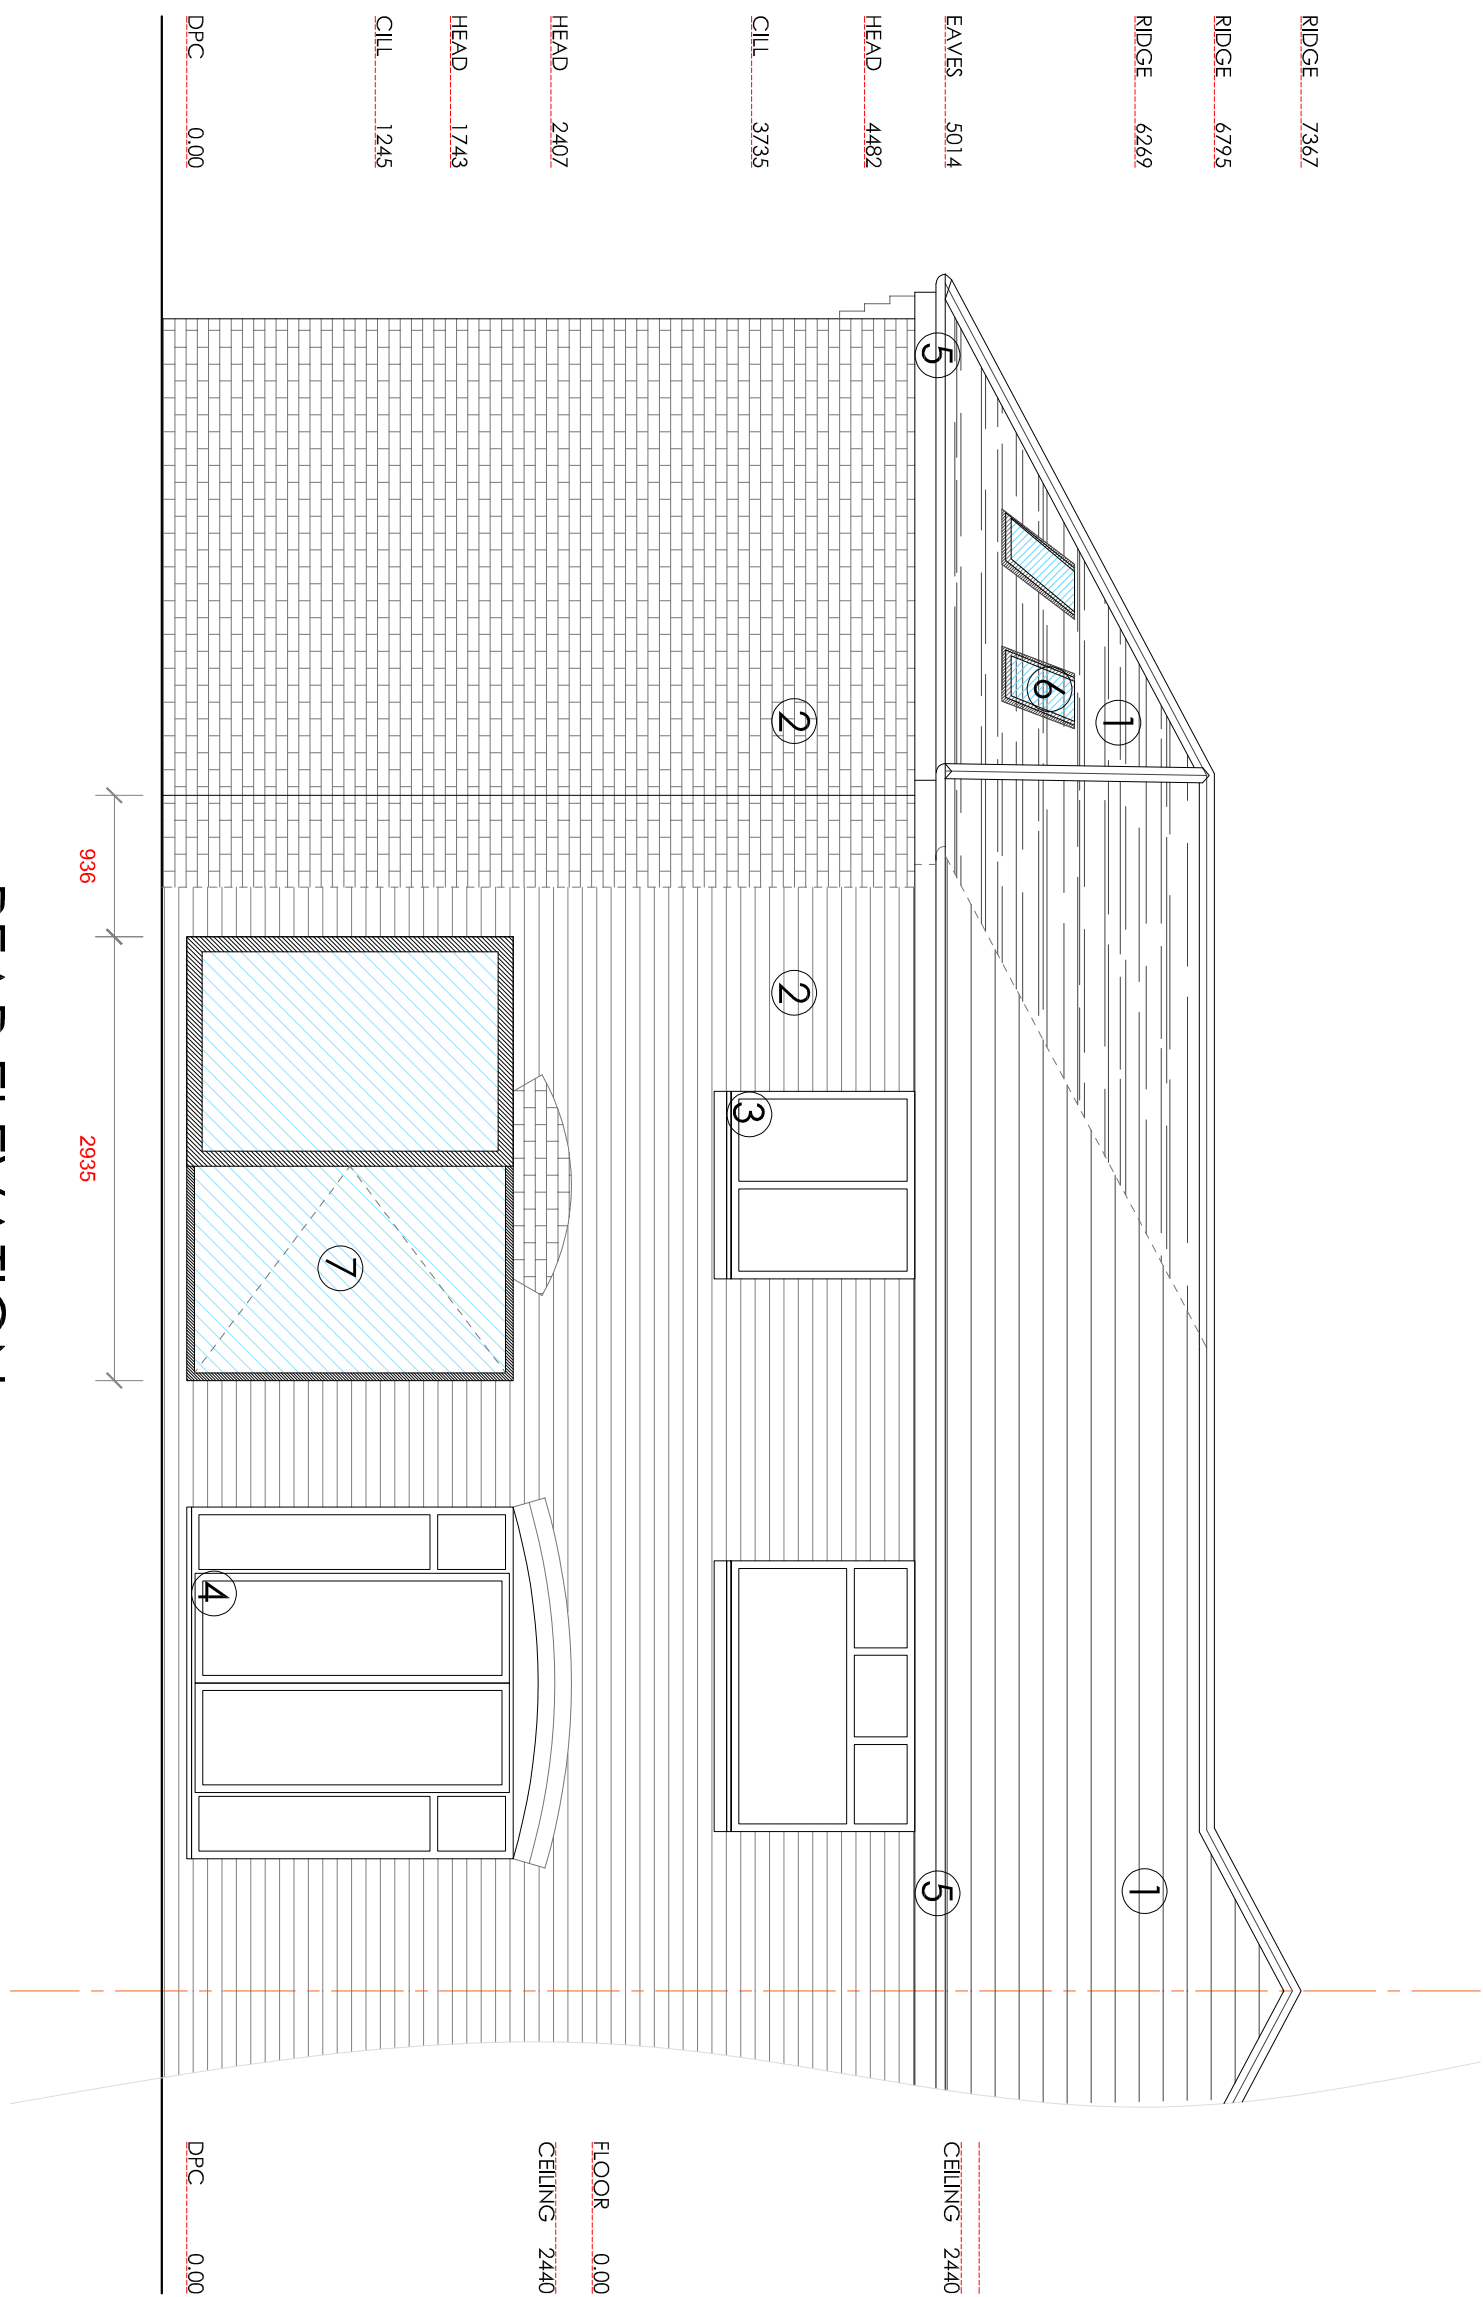

REAR ELEVATION (SOUTH)

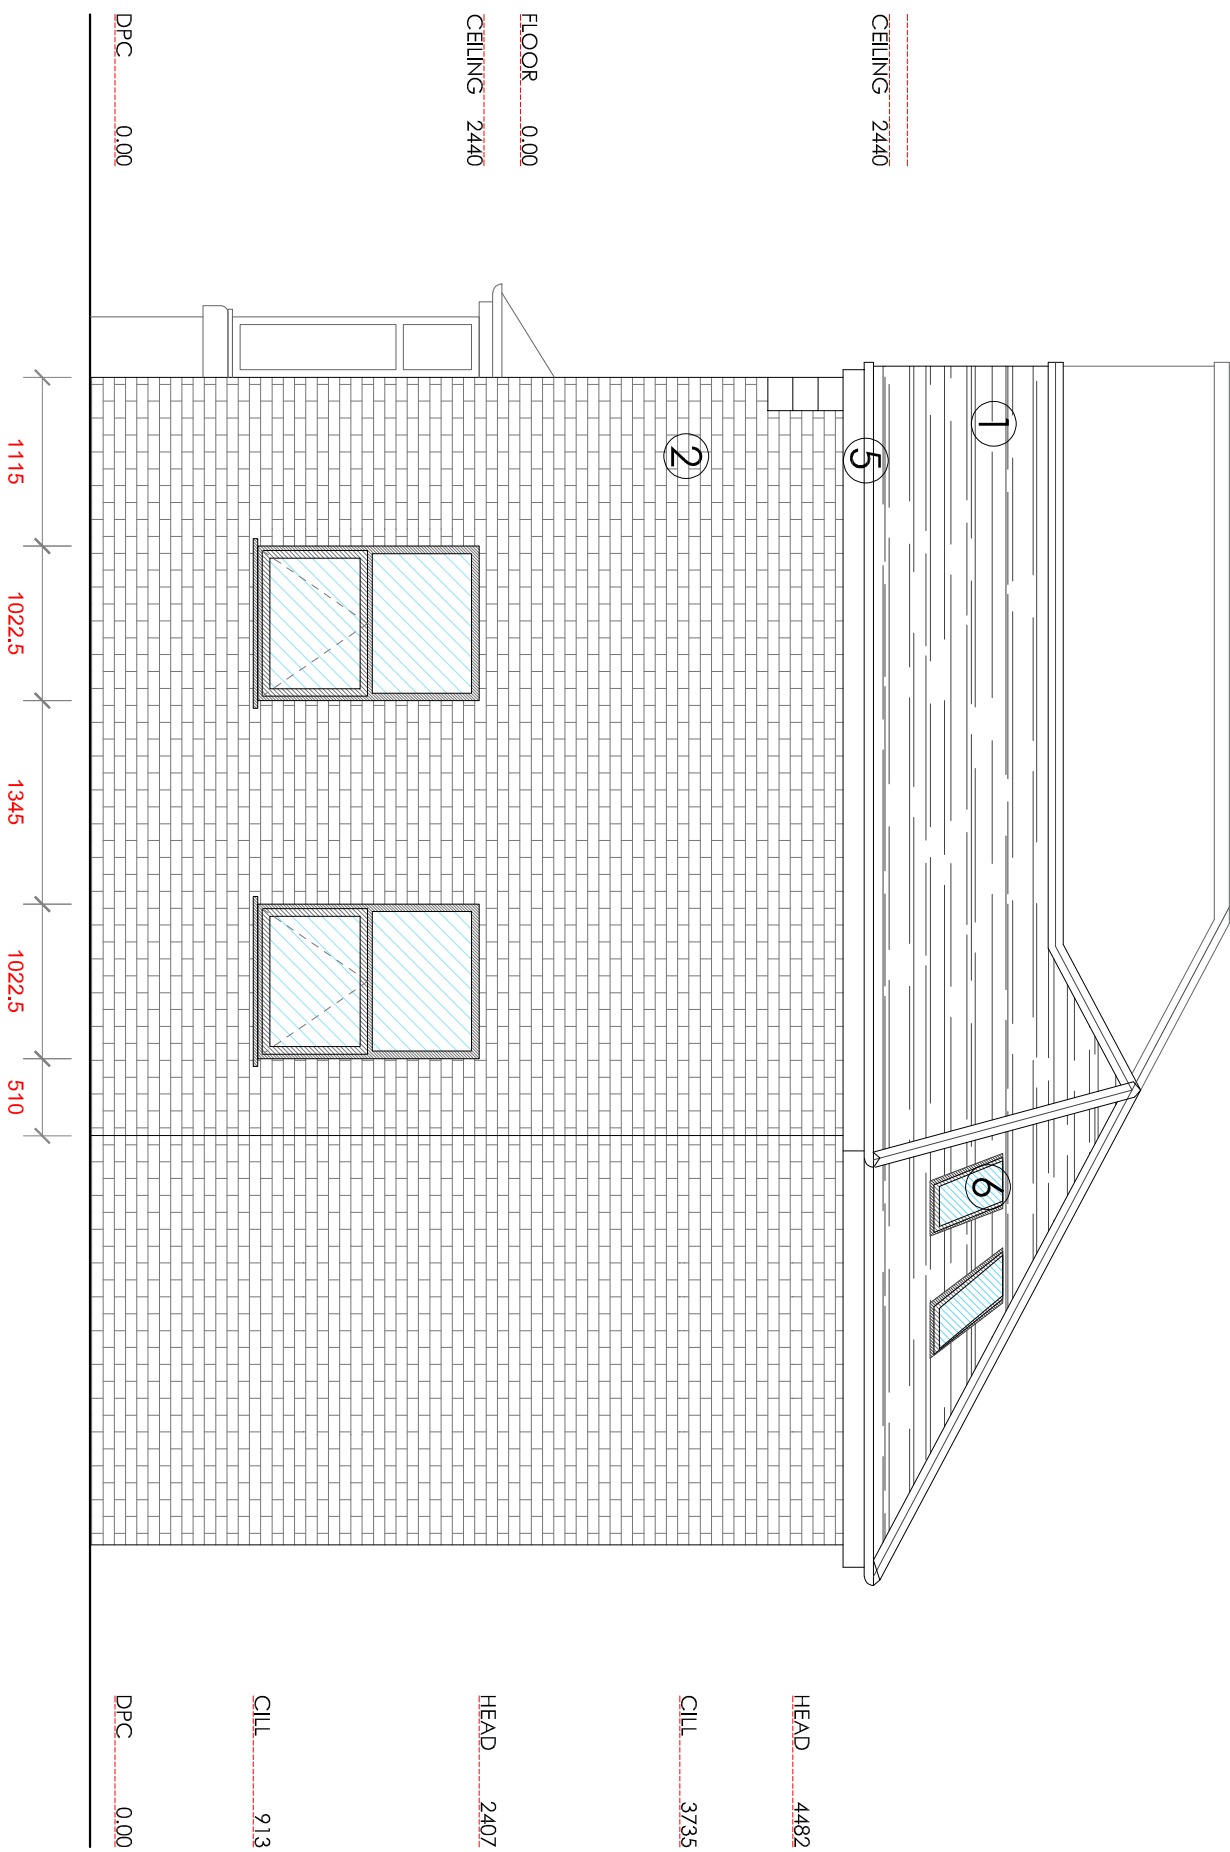

SIDE ELEVATION (WEST)

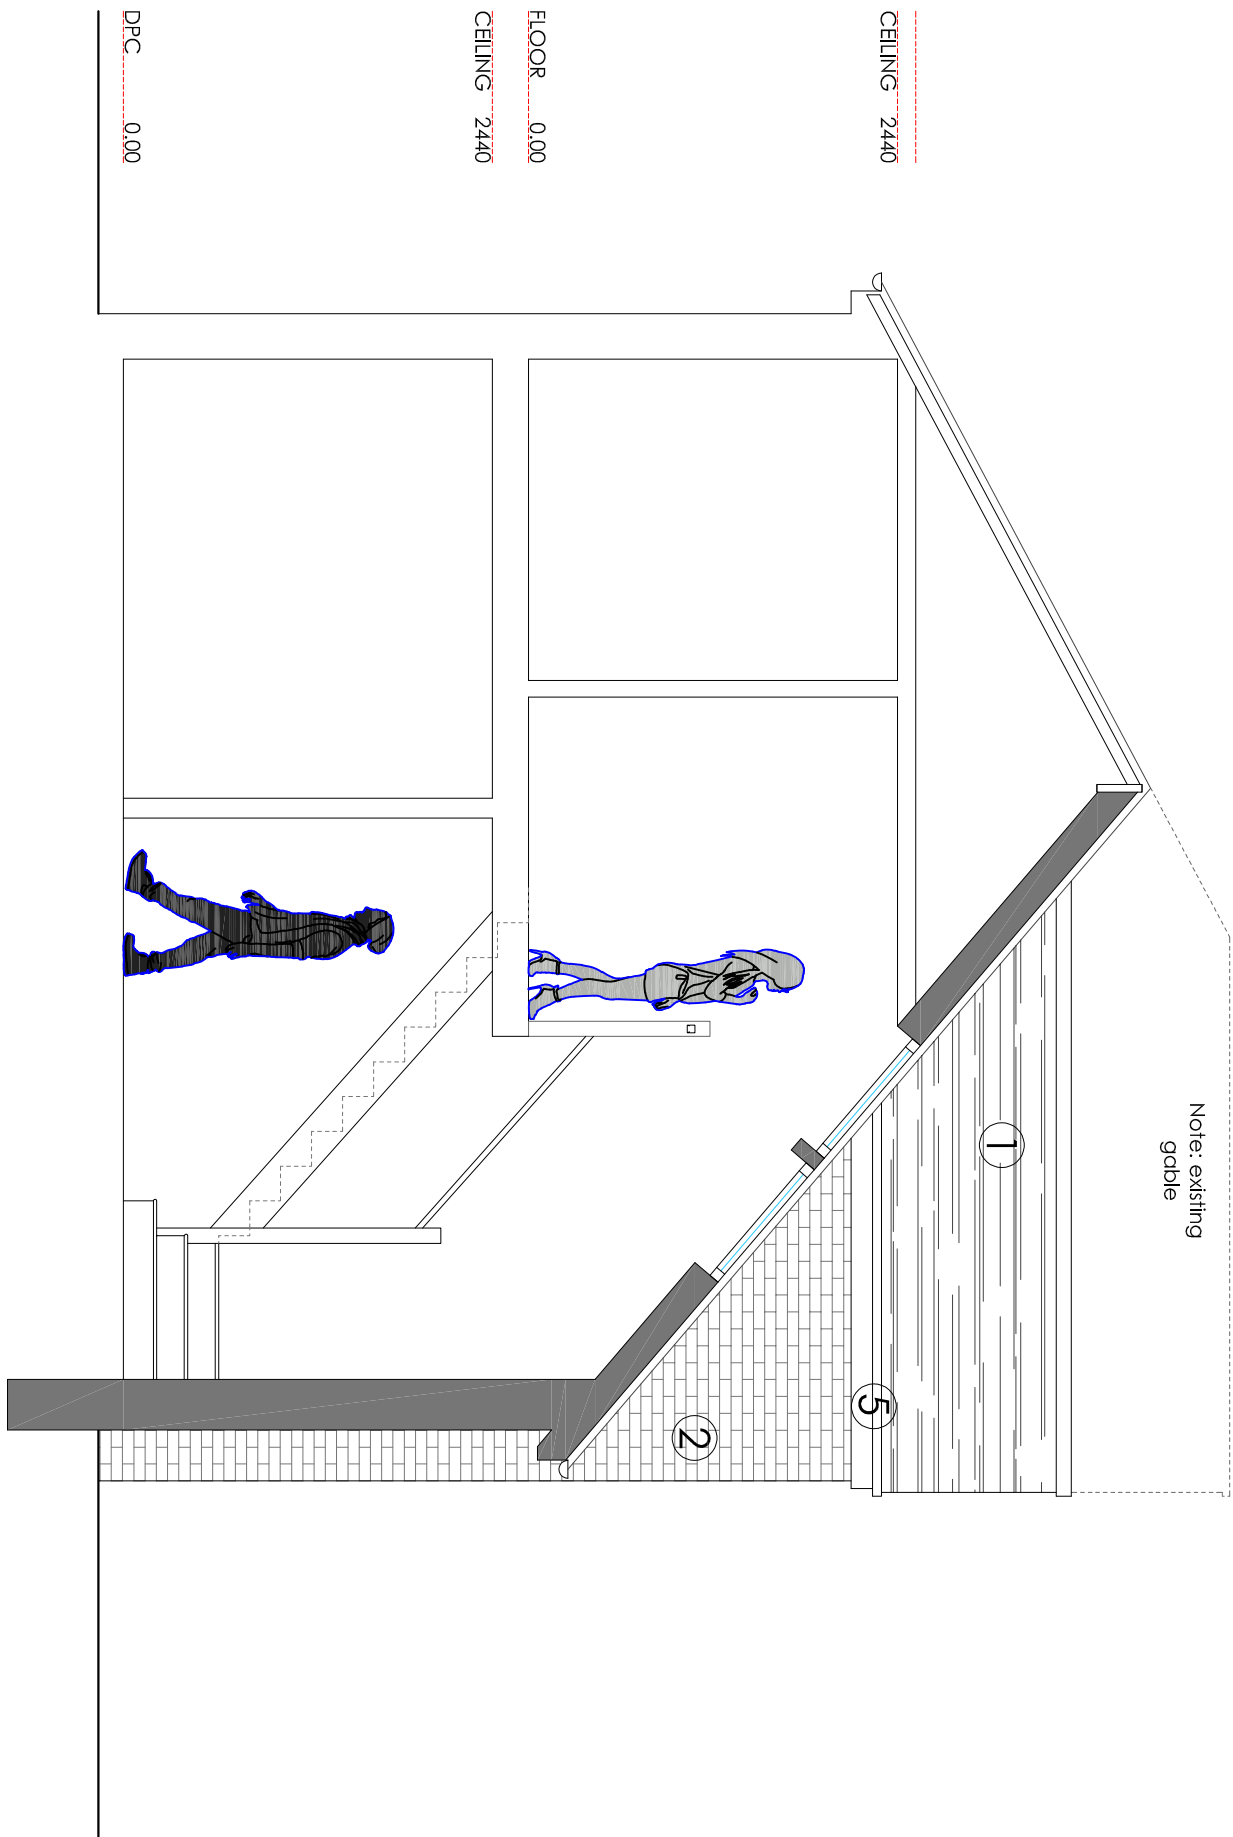

SECTION THRU' (EAST)