


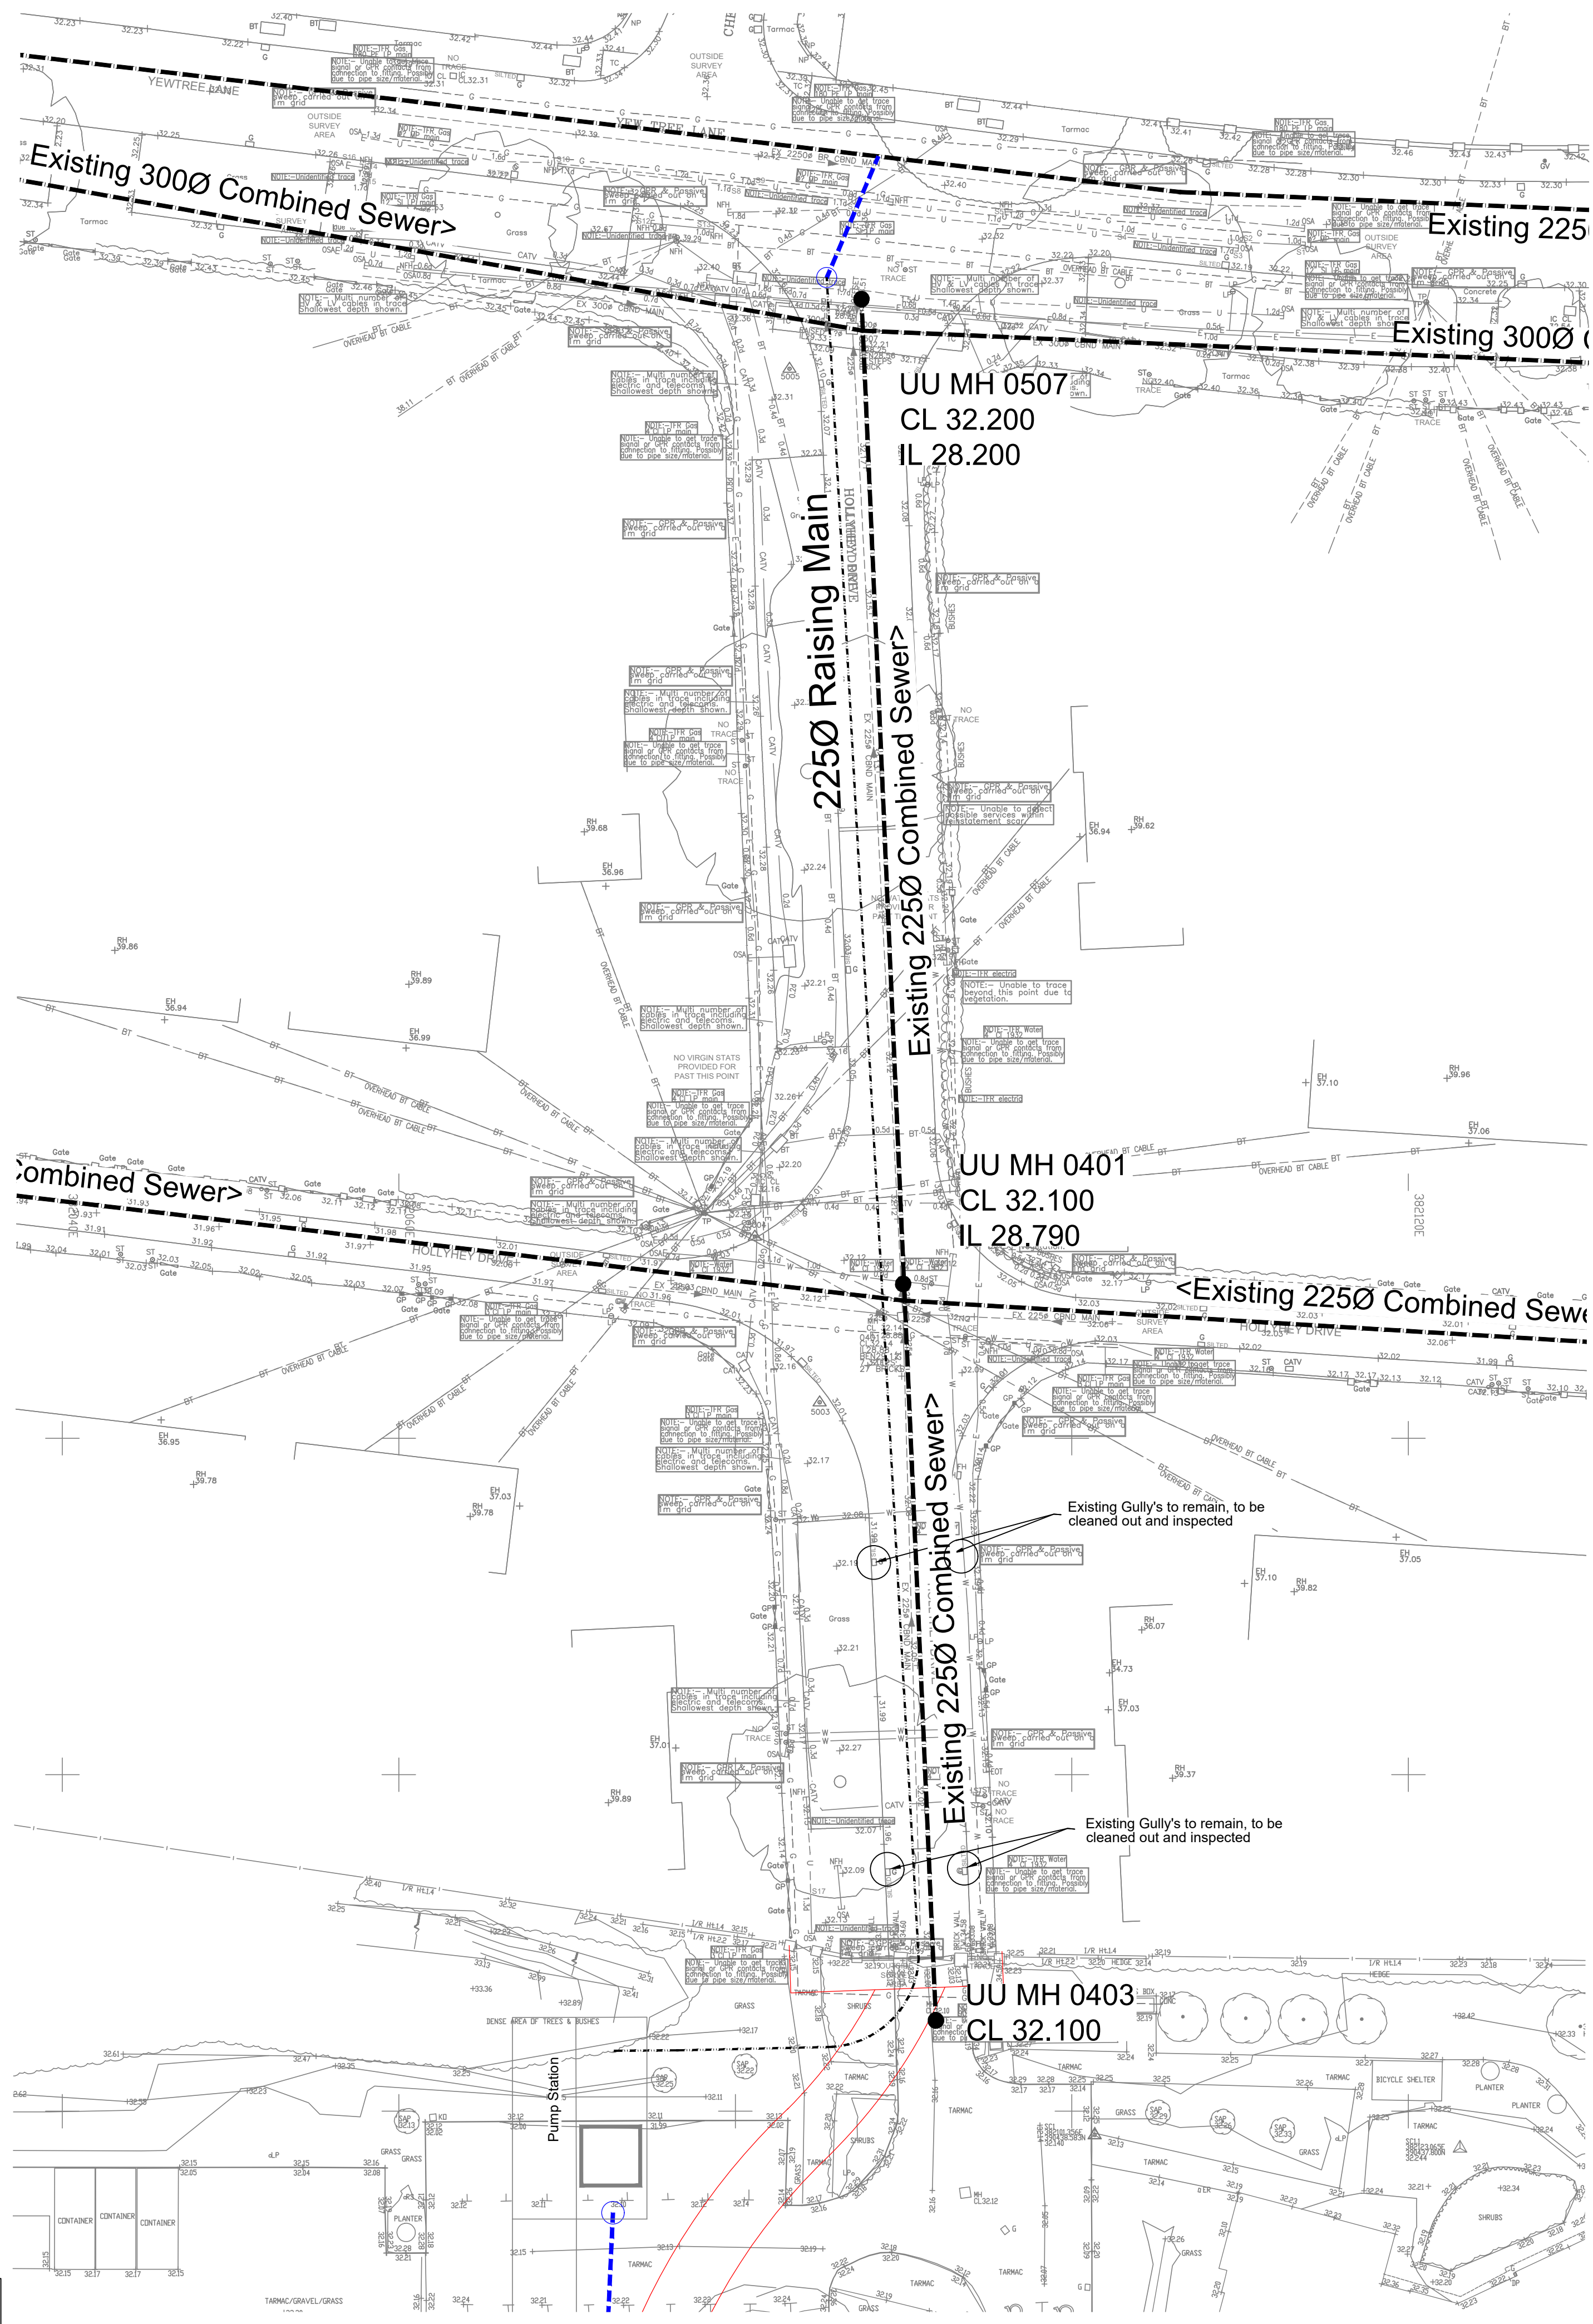

Details in this drawing are based on topo survey MH.US.03 by SurveyEng Ltd

CIVIL / STRUCTURAL DESIGN RISK MANAGEMENT

Abnormal or unusual residual risks associated with the design outcomes shown on this drawing are:-

RSK LDE LTD has followed its Design Risk Management process for Hazard Elimination and Risk reduction in developing the designs shown on this drawing. Abnormal or unusual residual risks may be shown above where it is considered that such risk may not normally be expected by competent persons engaged on work of this nature or type.

LEGEND

-  Existing Gully
-  Existing Sewer
-  Proposed Raising Main
-  Proposed Surface Water Sewer

P2	04.05.22	Revised following comments from MCC 1st review	AP		
P1	03.05.22	First Issue	AP	MAR	
Rev.	Date	Amendment	Drawn	Chkd.	Appd.



LAND & DEVELOPMENT ENGINEERING LTD

Spring Lodge
172 Chester Road
Helsby
Cheshire, WA6 0AR
United Kingdom

Tel: +44 (0) 1928 726006
Fax: +44 (0) 1928 725633
Email: lde@rsk.co.uk
Web: www.rsk.co.uk

Client



Project Title

Northenden
Manchester

Drawing Title

S278 Drainage Layout
Holly Hey Drive

Drawn AP	Date MAY 22	Checked	Date	Approved	Date
Scale 1:250	Orig Size A1	Dimensions m			

Project No. 882187	Drawing File
-----------------------	--------------

Drawing No. 41-04-01	Rev. P2
-------------------------	------------