

MATERIALS KEY

1.

RED BRICK TYPE 1 - STRETCHER BOND WITH FLUSH MORTAR JOINTS
2.

RED BRICK TYPE 2 - RECESSED HEADER PANELS WITH SOLDIER COURSING AND RAKED MORTAR JOINTS
3.

RED BRICK TYPE 3 - SOLDIER COURSING WITH FLUSH MORTAR JOINTS
4.

RED BRICK TYPE 4 - FEATURE PANELS WITH PROJECTING FLEMISH BOND
5.

DARK GREY ALUMINIUM CLADDING
6.

CEMBRITJUTLAND FIBRE CEMENT ROOF SLATES
7.

DARK GREY ALUMINIUM WINDOWS/DOORS - CLEAR GLAZING
8.

DARK GREY ALUMINIUM WINDOWS/DOORS - OBSCURE GLAZING
9.

GALVANISED ROUND RAINWATER GOODS (RISE AND FALL BRACKETS TO GUTTERS)
10.

VERTICALLY PLANKED TIMBER ENTRANCE DOOR
11.



PROJECTING RED BRICK CILLS
12.

PPC STEEL BALUSTRADING
13.


KYTUN SLATE DRY VERGE SYSTEM



BLOCK 3/4/5 - PROPOSED SOUTH ELEVATION 1:100 @ A1

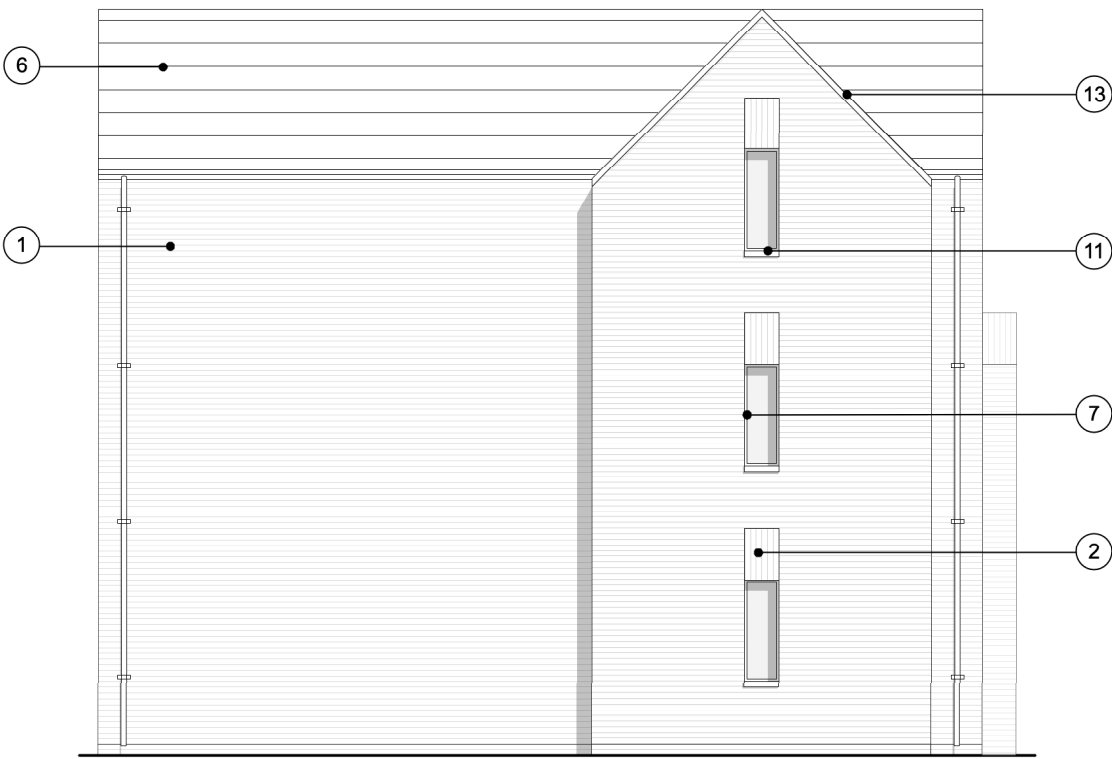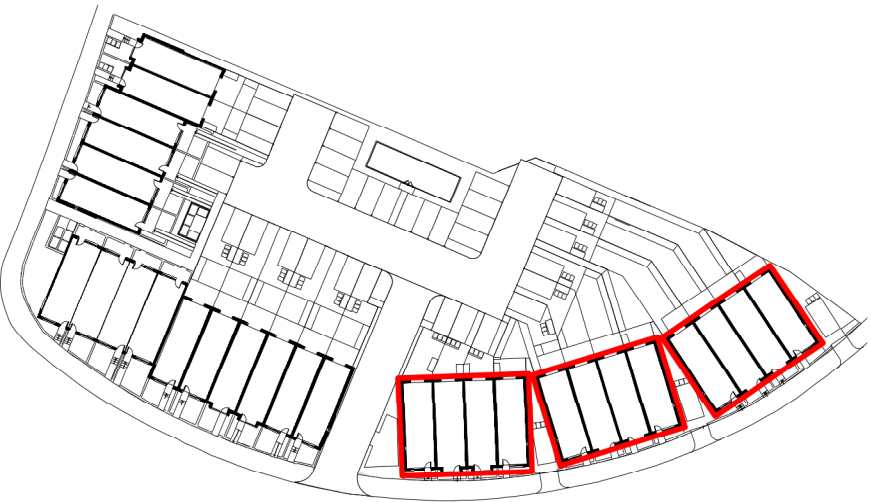

BLOCK 3/4/5 - PROPOSED WEST ELEVATION 1:100 @ A1

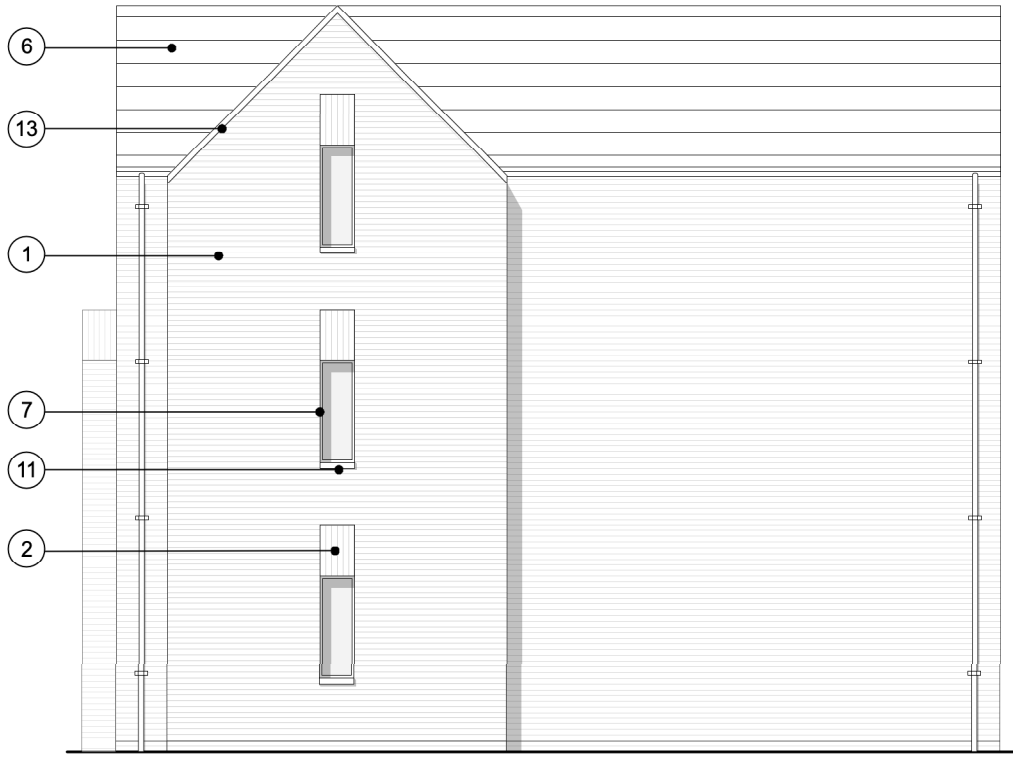

BLOCK 3/4/5 - PROPOSED EAST ELEVATION 1:100 @ A1



BLOCK 3/4/5 - PROPOSED NORTH ELEVATION 1:100 @ A1

BLOCK 3/4/5 - PROPOSED ELEVATIONS 1:100 @ A1

BLOCK 3/4/5 ELEVATIONS

1:100@A1

0M

2M

4M

6M

8M

10M

IMPORTANT NOTES:

REVISION	DATE	DESCRIPTION

CLIENT: IRFAN DEMA	
PROJECT: FORMER VASA CLUB	
ADDRESS: 283 WHITE MOSS LANE, CHARLESTOWN	
DRAWING TITLE: BLOCK 3/4/5 ELEVATIONS	
SCALE: 1:100@A1	DATE: JULY 2022
DRAWING NO: A647_P_370	

OLLIER SMURTHWAITE ARCHITECTS

40 King Street, Manchester, M2 6BA
T 0161 893 0838
F 0161 893 0839
E mail@olliersmurthwaite.com