


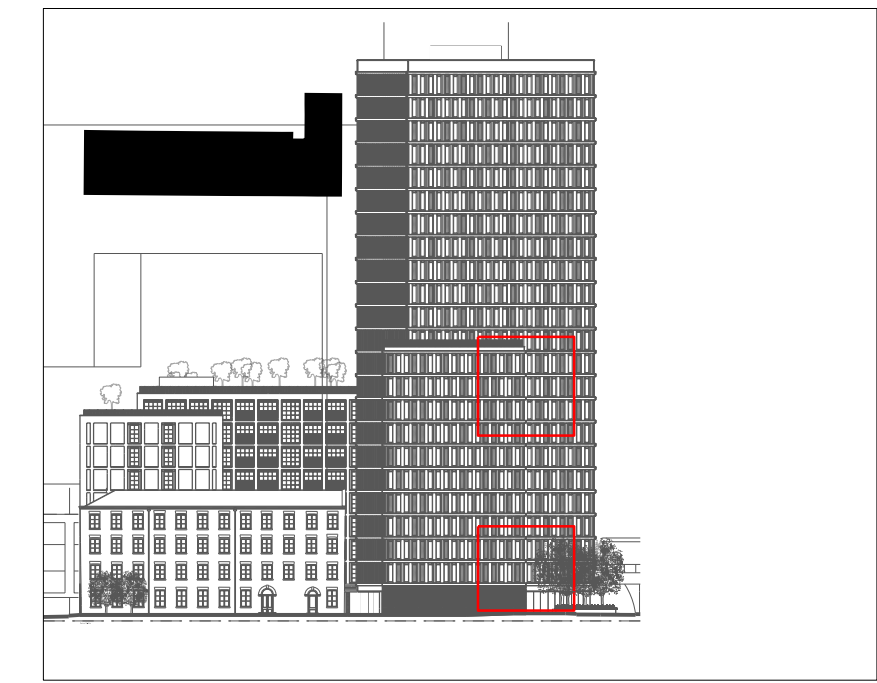


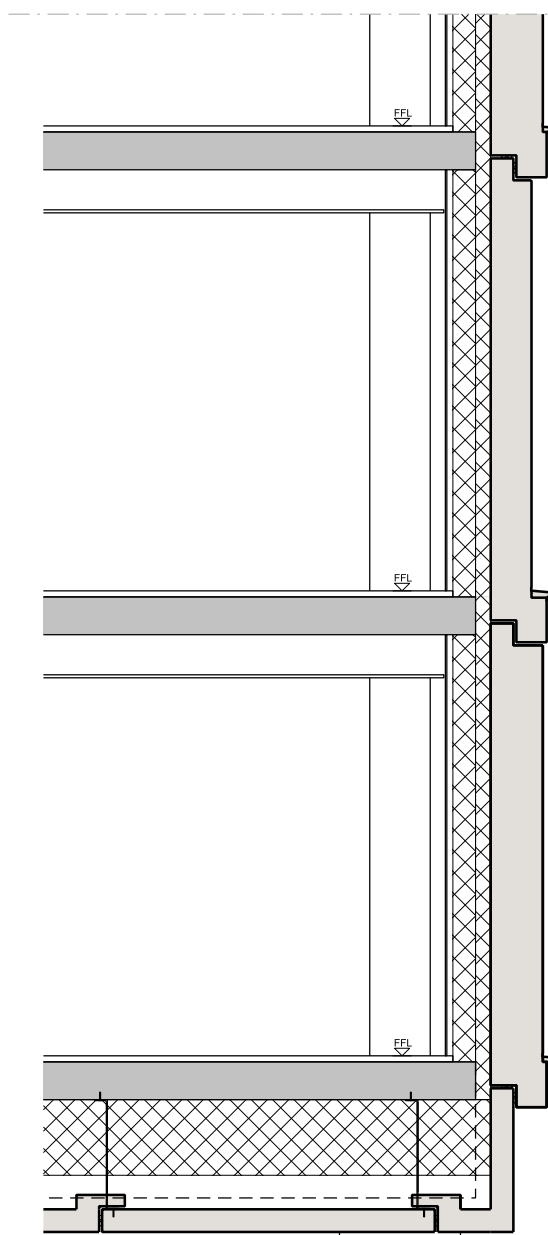



01 South Elevation
Detail Key

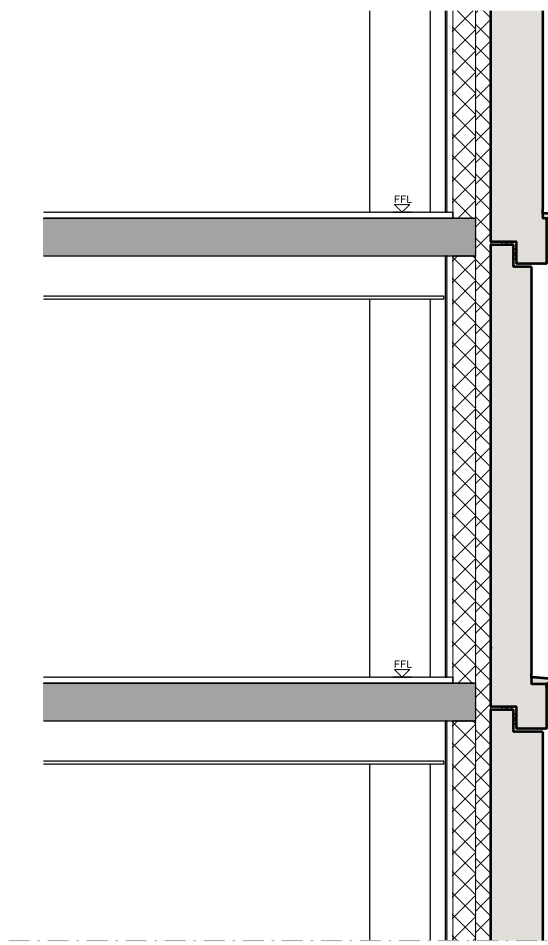

02 Section AA
Reconstituted stone facade - Staggered bays

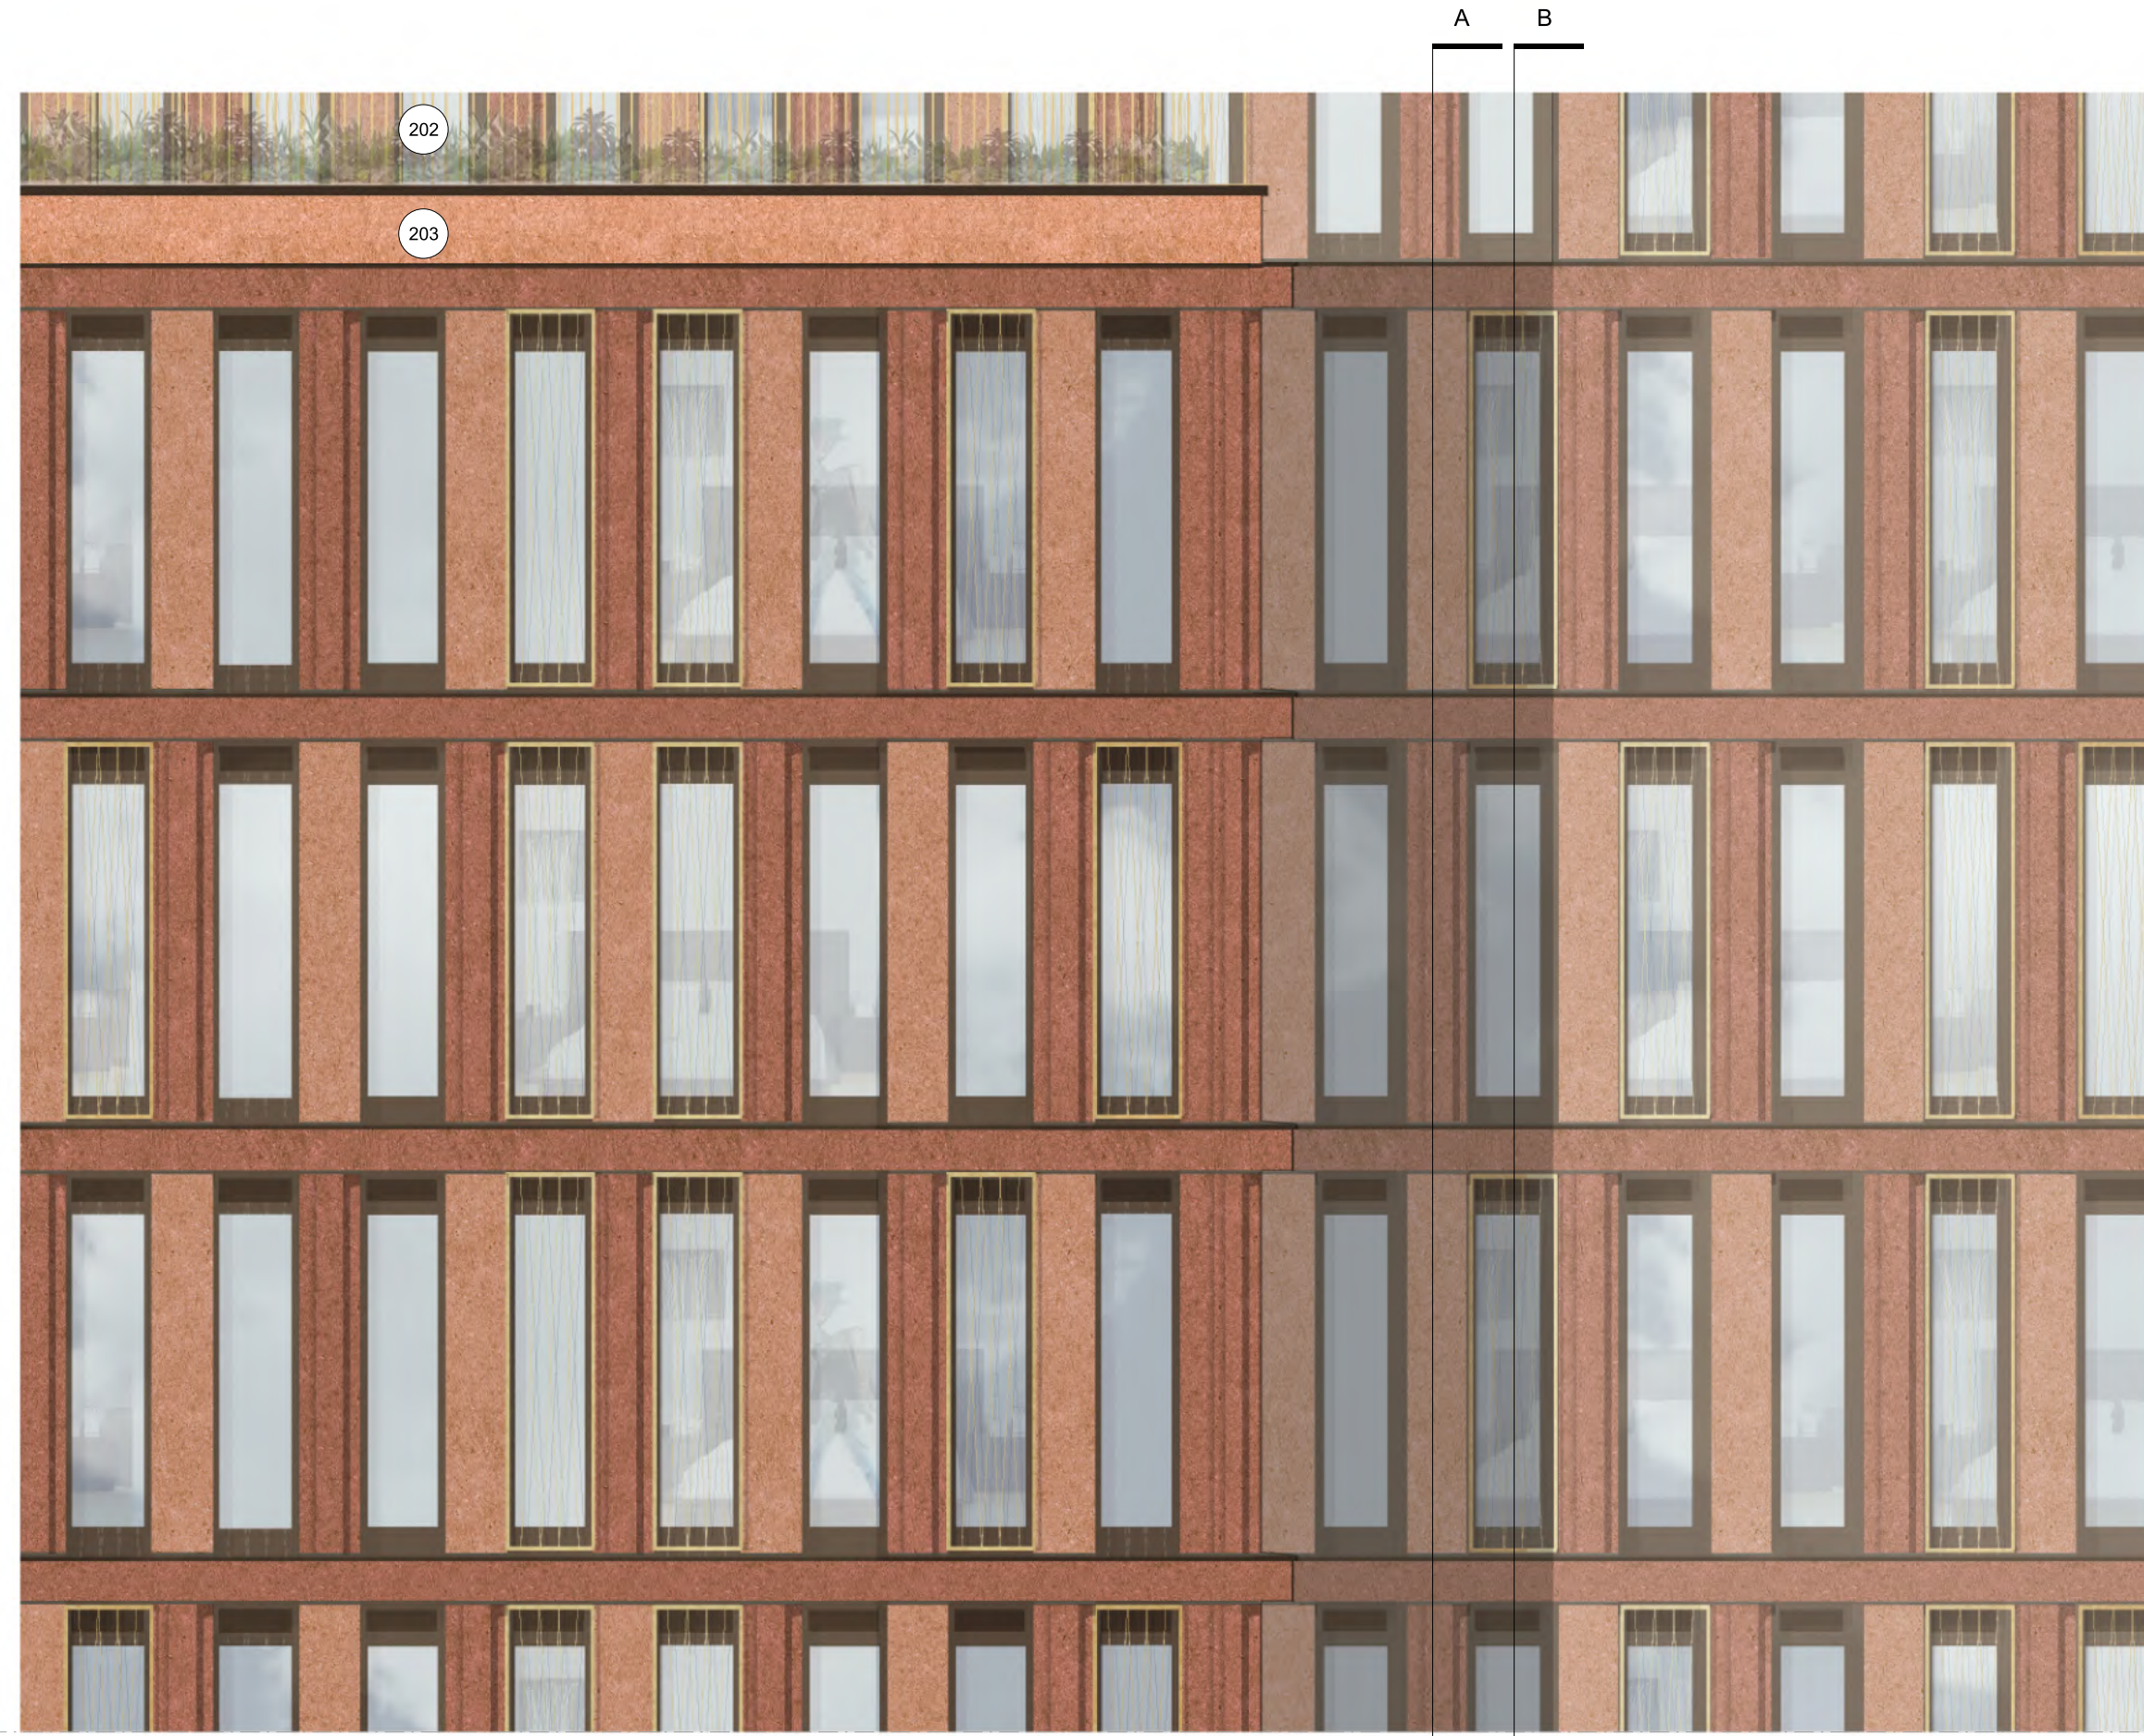


03 South Elevation
Reconstituted stone facade - Staggered bays

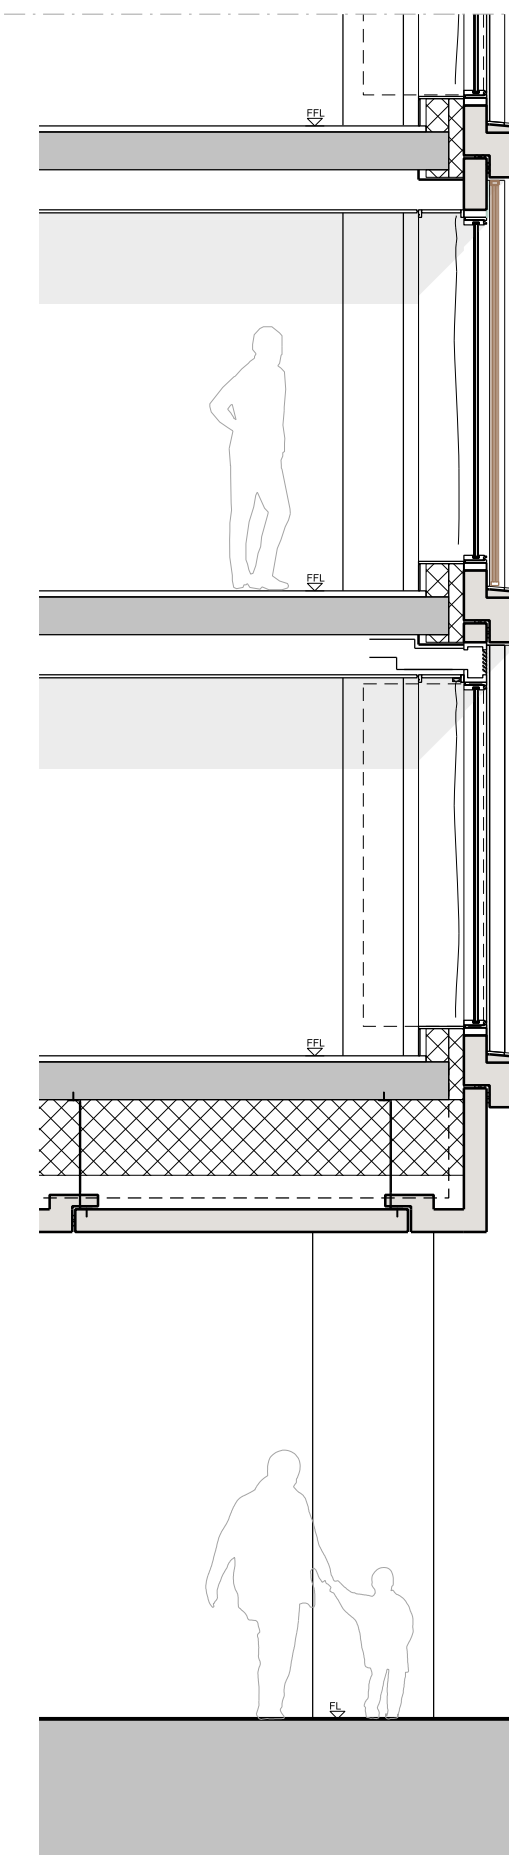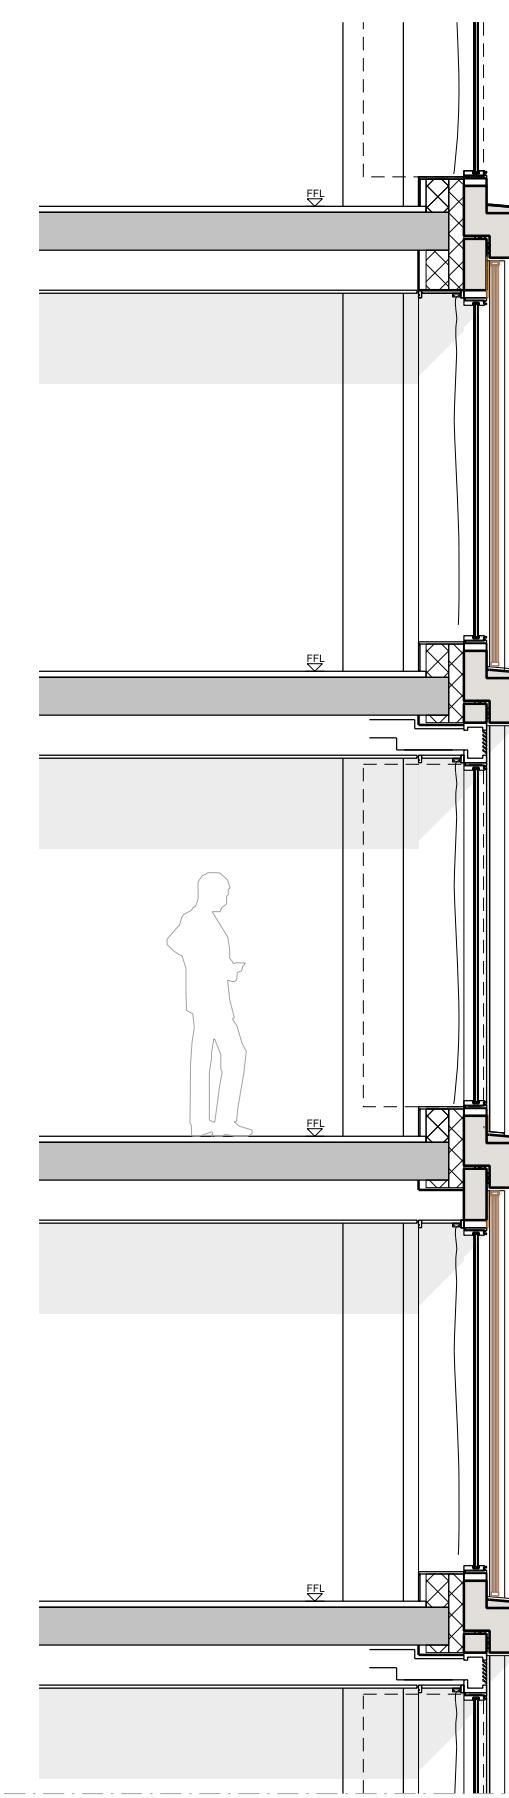

04 Section BB
Reconstituted stone facade - Staggered bays

Note:
Whether in hardcopy or digital format,
this drawing should not be used as a
basis for measurement or setting-out
unless specific dimensions have been
provided. SimpsonHaugh and Partners
will not be responsible for the accuracy
of any dimension that is scaled or
measured from this information.

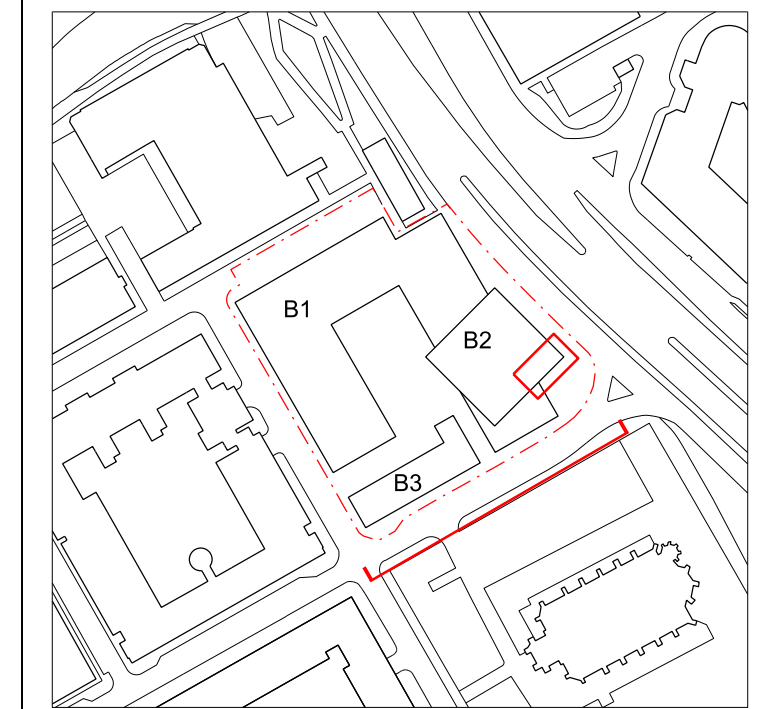

- BUILDING 2 MATERIAL KEY
- 201 RECONSTITUTED STONE SPANDREL PANELS
With integrated sill detail (Grit blast finish/ deep red colour)
 - 202 BRONZE COLOURED METAL BAR BALUSTRADE
 - 203 RECONSTITUTED STONE PARAPET WITH INTEGRAL
SILL DETAIL (Grit blast finish/ deep red colour)
 - 204 FULL HEIGHT FIXED METAL FRAMED GLAZING
With integral overpanel and flashing detail
 - 205 OPENABLE FULL HEIGHT METAL GLAZING
With integral overpanel and flashing detail
 - 206 BRONZE COLOURED FULL HEIGHT
DECORATIVE SCREEN GUARDING
 - 207 RECONSTITUTED STONE SCULPTED MULLIONS
(Grit blast finish/ deep red colour)
 - 208 RECONSTITUTED STONE FLAT MULLIONS
(Polished finish/ deep red colour)
 - 209 RECONSTITUTED STONE WITH PROJECTING
RIBBED PATTERN
To compliment adjacent brick finished building
(in contrasting colour and finish)
 - 210 BRONZE COLOURED METAL FRAME
TRANSITION DETAIL
Between reconstituted stone and ground floor
openings
 - 211 BRONZE COLOURED METAL FIN FIXED OPEN SCREEN
 - 212 BRONZE COLOURED METAL FIN FIXED CLOSED SCREEN
 - 213 BRONZE COLOURED FEATURE METAL FINNS AND
METAL PLANTER BOXES

1 0 1 2 3m

P2	April 2022	Planning Update
P1	03.04.2019	Planning Issue
Rev	Date	Description



Project Title
**ARUNDEL STREET
MANCHESTER
M15 4JZ**

Drawing Title
**Proposed South Elevation
Building 2 Facade Study
General Arrangement
March 2019 Planning Application**

Status			
Planning			
Job No	Scale	Date	
10090	1:50 - A1	03/04/2019	
Drawing No	Revision		
10090-1903-A-G251-D-183	P2		

simpsonhaugh

MANCHESTER
Riverside, 4 Commercial St
Manchester M15 4EQ
+44 (0)161 835 2345
www.simpsonhaugh.com

LONDON
5-8 Roberts Place
London EC1R 0BB
+44 (0)20 7549 4000
mail@simpsonhaugh.com