




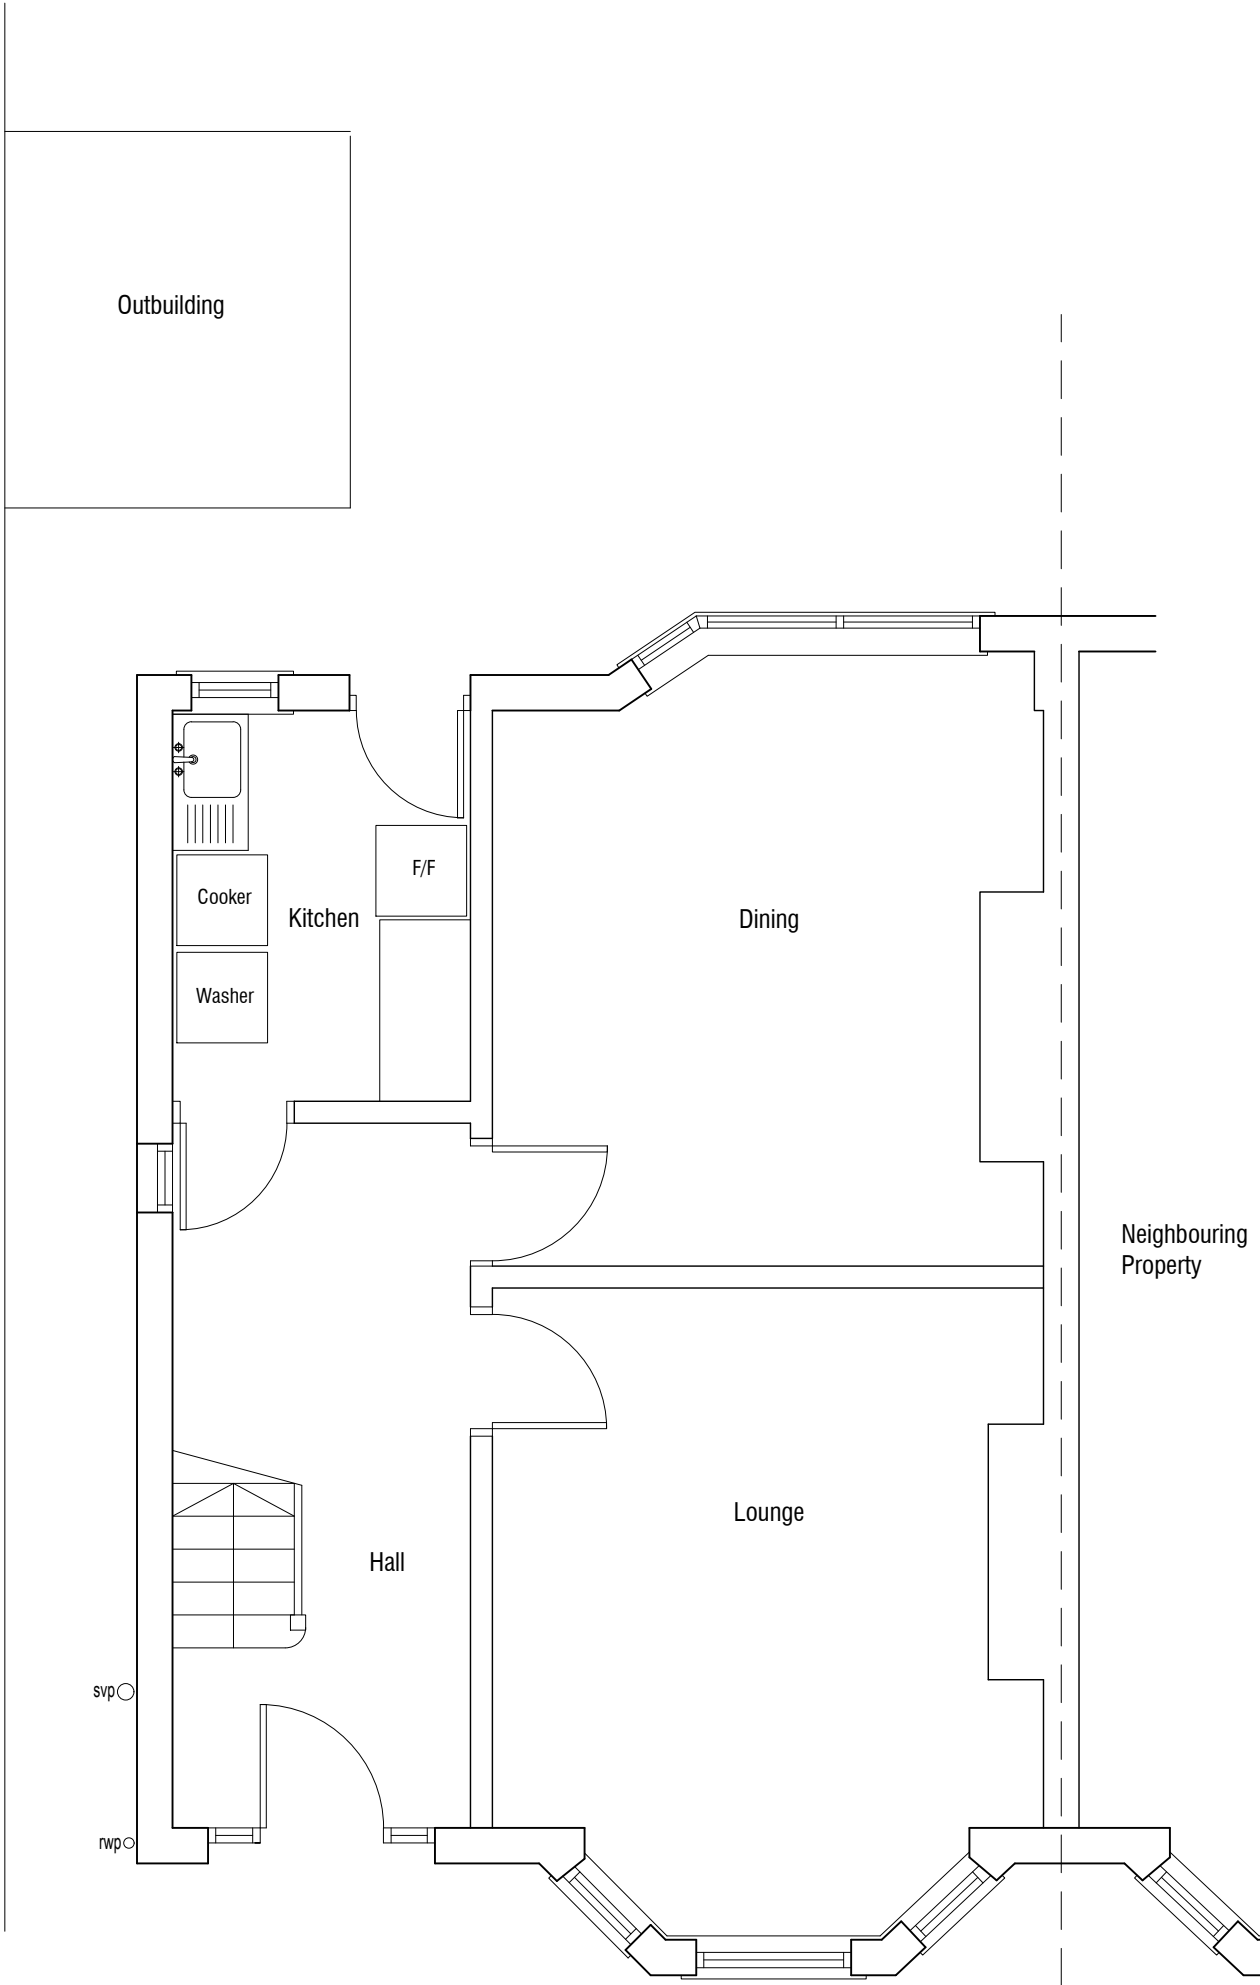


GROUND FLOOR PLAN

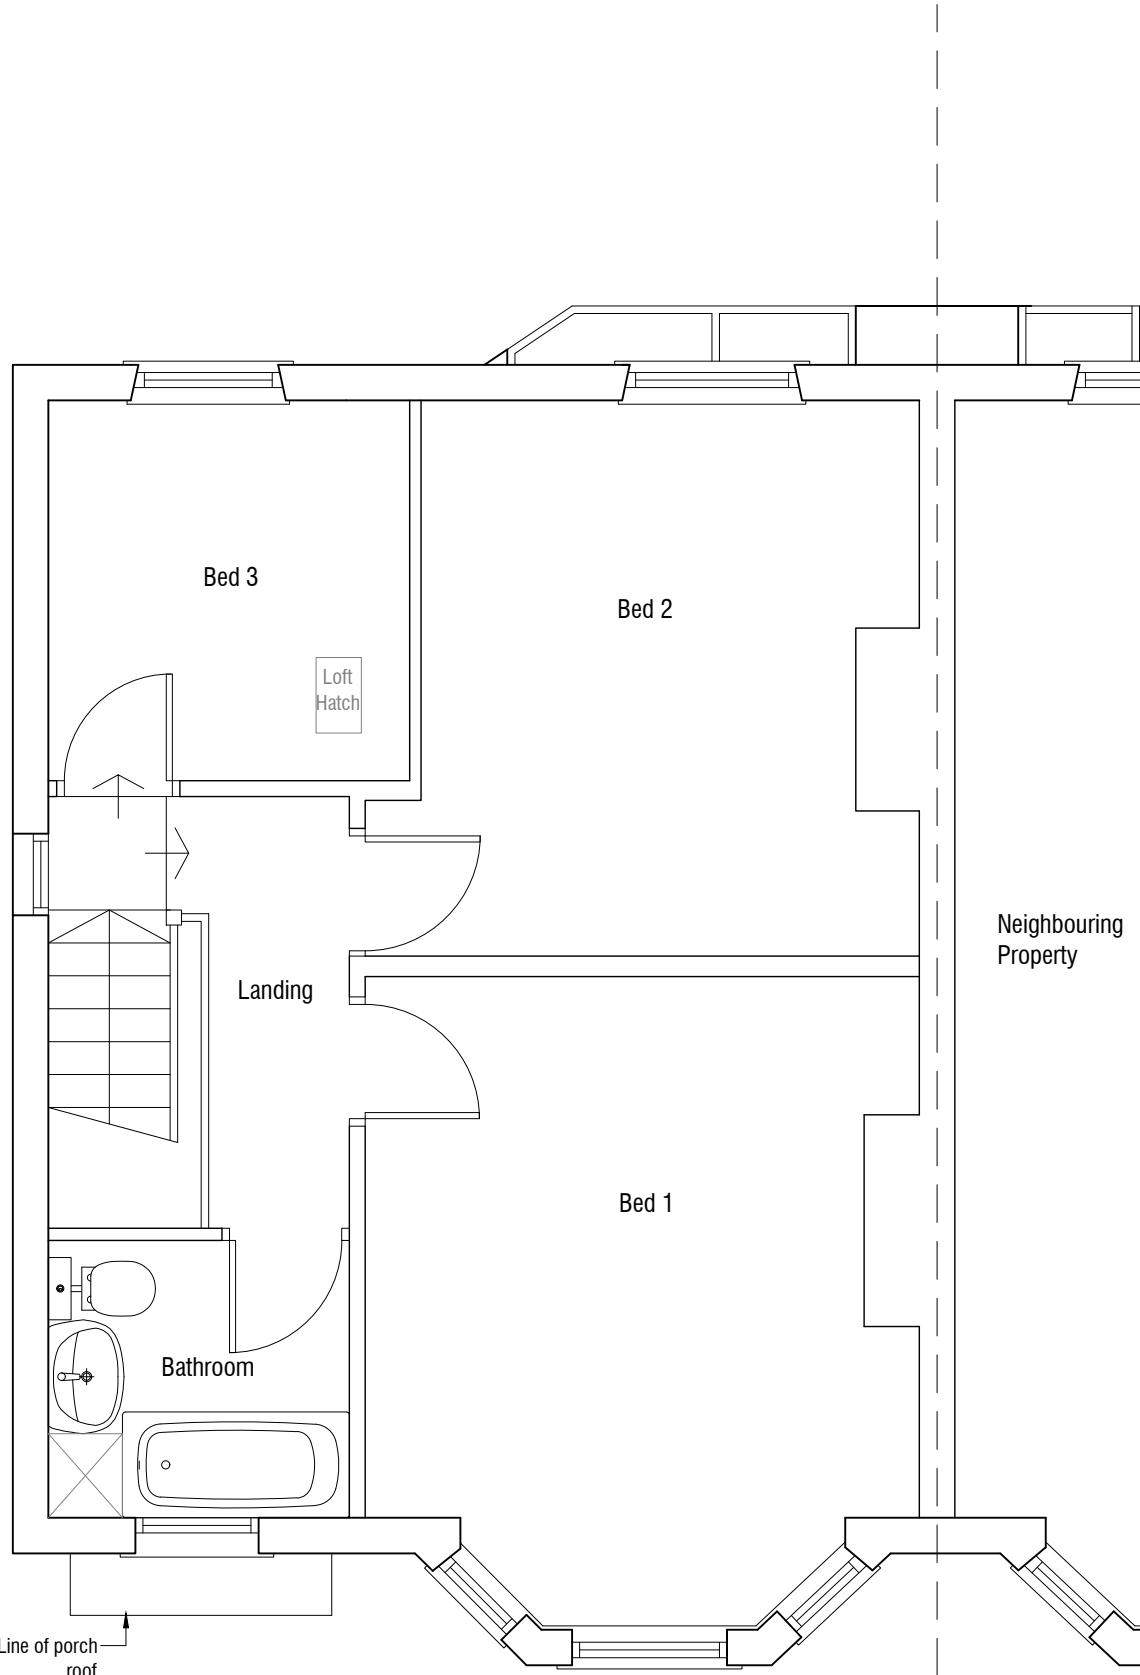

FIRST FLOOR PLAN

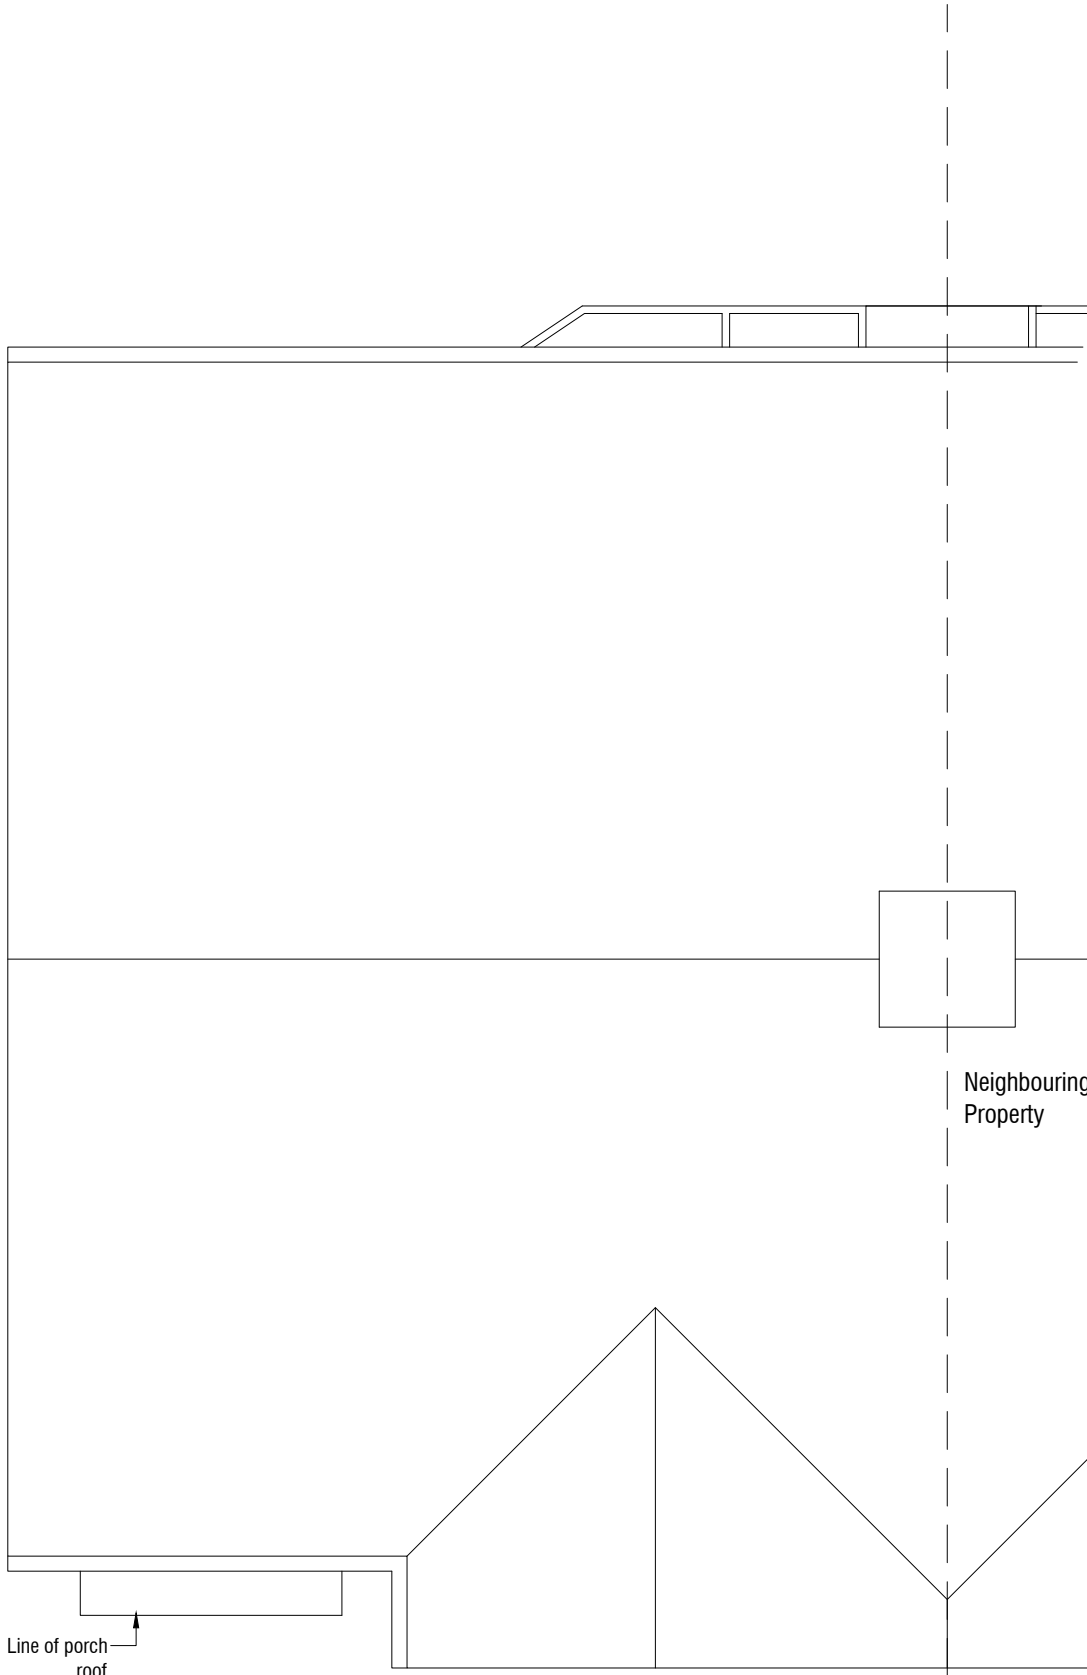


ROOF PLAN

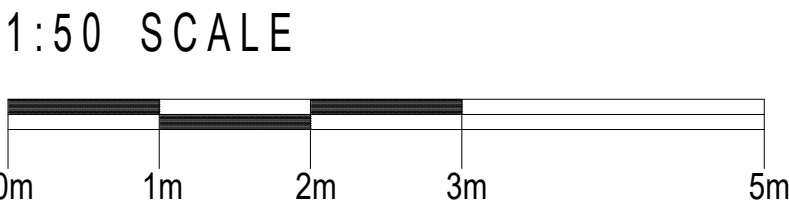

1:50 SCALE




FRONT ELEVATION

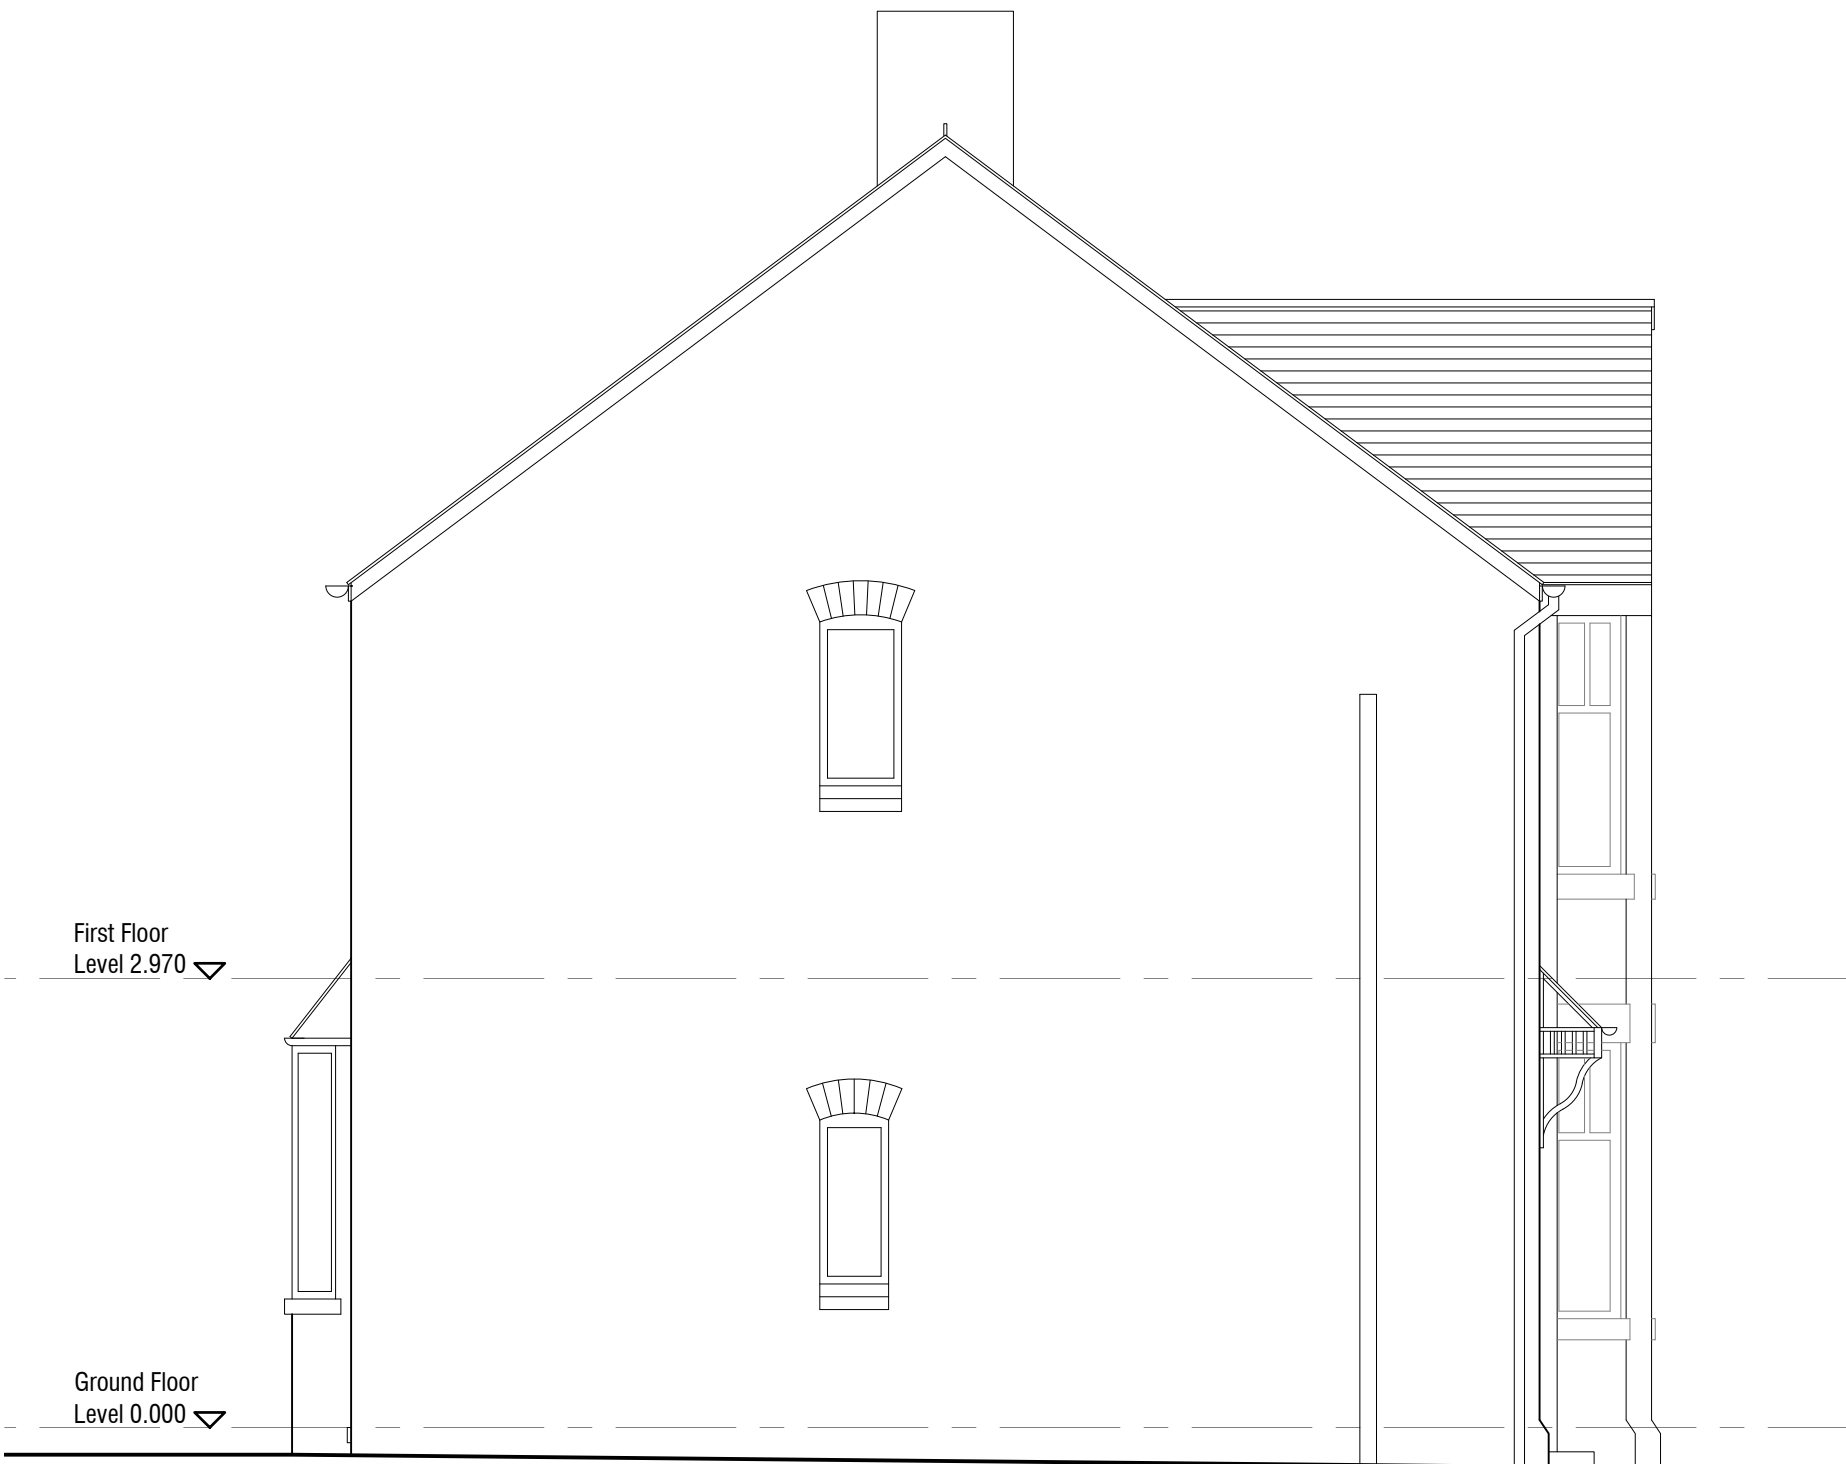

SIDE ELEVATION



REAR ELEVATION

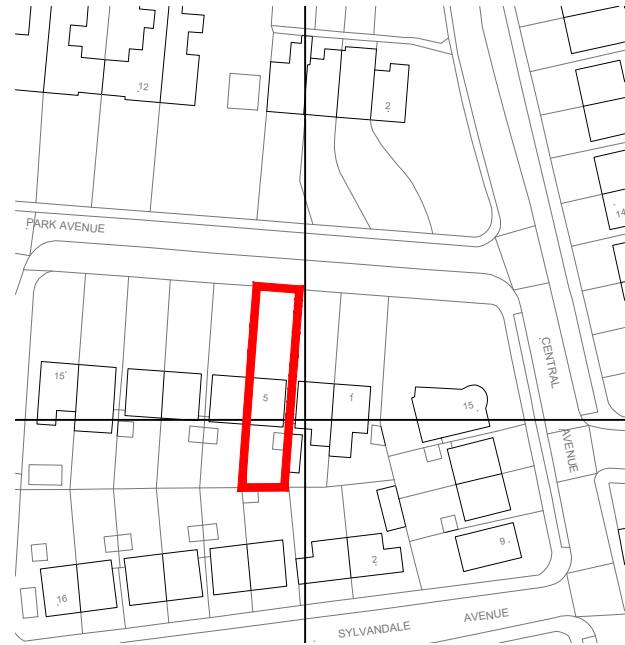

Site Plan scale 1:1250

REV	DESCRIPTION	CHECK	DATE
1	CLIENT		
1	PROJECT		
1	DRAWING		
1	SCALE	DATE	DRAWN
1	1:50@A1	June 2022	PM
1	DRAWING NO.	CAD REFERENCE NO.	REVISION
1	R-0735-01		

