


Sheet List									
Sheet Number	Sheet_Size	Project Name	Project Number	DWG No	Sheet Name	Sheet Issue Date	Drawn By	Checked By	Approved By
P100	A1	House Front, Side and Rear Ground and First Floor Extension	AECD_M20_1BU_2022_0001	M201BU_2022_P100_01	Sheet List, Location and Site Plans	01/06/2022	AECDesign	AECDesign	AECDesign
P101	A1	House Front, Side and Rear Ground and First Floor Extension	AECD_M20_1BU_2022_0001	M201BU_2022_P101_01	Floor Plan (DIMS)	01/06/2022	AECDesign	AECDesign	AECDesign
P102	A1	House Front, Side and Rear Ground and First Floor Extension	AECD_M20_1BU_2022_0001	M201BU_2022_P102_01	Foundations and Roof Plans	01/06/2022	AECDesign	AECDesign	AECDesign
P103	A1	House Front, Side and Rear Ground and First Floor Extension	AECD_M20_1BU_2022_0001	M201BU_2022_P103_01	Floor Plans (Furniture)	01/06/2022	AECDesign	AECDesign	AECDesign
P104	A1	House Front, Side and Rear Ground and First Floor Extension	AECD_M20_1BU_2022_0001	M201BU_2022_P104_01	Sections	01/06/2022	AECDesign	AECDesign	AECDesign
P105	A1	House Front, Side and Rear Ground and First Floor Extension	AECD_M20_1BU_2022_0001	M201BU_2022_P105_01	Front, Rear, Right Side Elevations and Section EE	01/06/2022	AECDesign	AECDesign	AECDesign
P106	A1	House Front, Side and Rear Ground and First Floor Extension	AECD_M20_1BU_2022_0001	M201BU_2022_P106_01	Side Elevations and Roof Plan	01/06/2022	AECDesign	AECDesign	AECDesign
P107	A1	House Front, Side and Rear Ground and First Floor Extension	AECD_M20_1BU_2022_0001	M201BU_2022_P107_01	3D Views Set 1	01/06/2022	AECDesign	AECDesign	AECDesign
P108	A1	House Front, Side and Rear Ground and First Floor Extension	AECD_M20_1BU_2022_0001	M201BU_2022_P108_01	3D Views Set 2	01/06/2022	AECDesign	AECDesign	AECDesign
P109	A1	House Front, Side and Rear Ground and First Floor Extension	AECD_M20_1BU_2022_0001	M201BU_2022_P109_01	Proposed Drainage Details	01/06/2022	AECDesign	AECDesign	AECDesign
P110	A1	House Front, Side and Rear Ground and First Floor Extension	AECD_M20_1BU_2022_0001	M201BU_2022_P110_01	Proposed Building Notes (1)	01/06/2022	AECDesign	AECDesign	AECDesign
P111	A1	House Front, Side and Rear Ground and First Floor Extension	AECD_M20_1BU_2022_0001	M201BU_2022_P111_01	Proposed Building Notes (2)	01/06/2022	AECDesign	AECDesign	AECDesign
P112	A1	House Front, Side and Rear Ground and First Floor Extension	AECD_M20_1BU_2022_0001	M201BU_2022_P112_01	Proposed Building Notes (3)	01/06/2022	AECDesign	AECDesign	AECDesign

NOTES


Copyright in this drawing remains with AECDesign. Do not scale from this drawing, work to figured dimensions. Check all dimensions on-site. In the event of any discrepancy, please refer query to AECDesign.

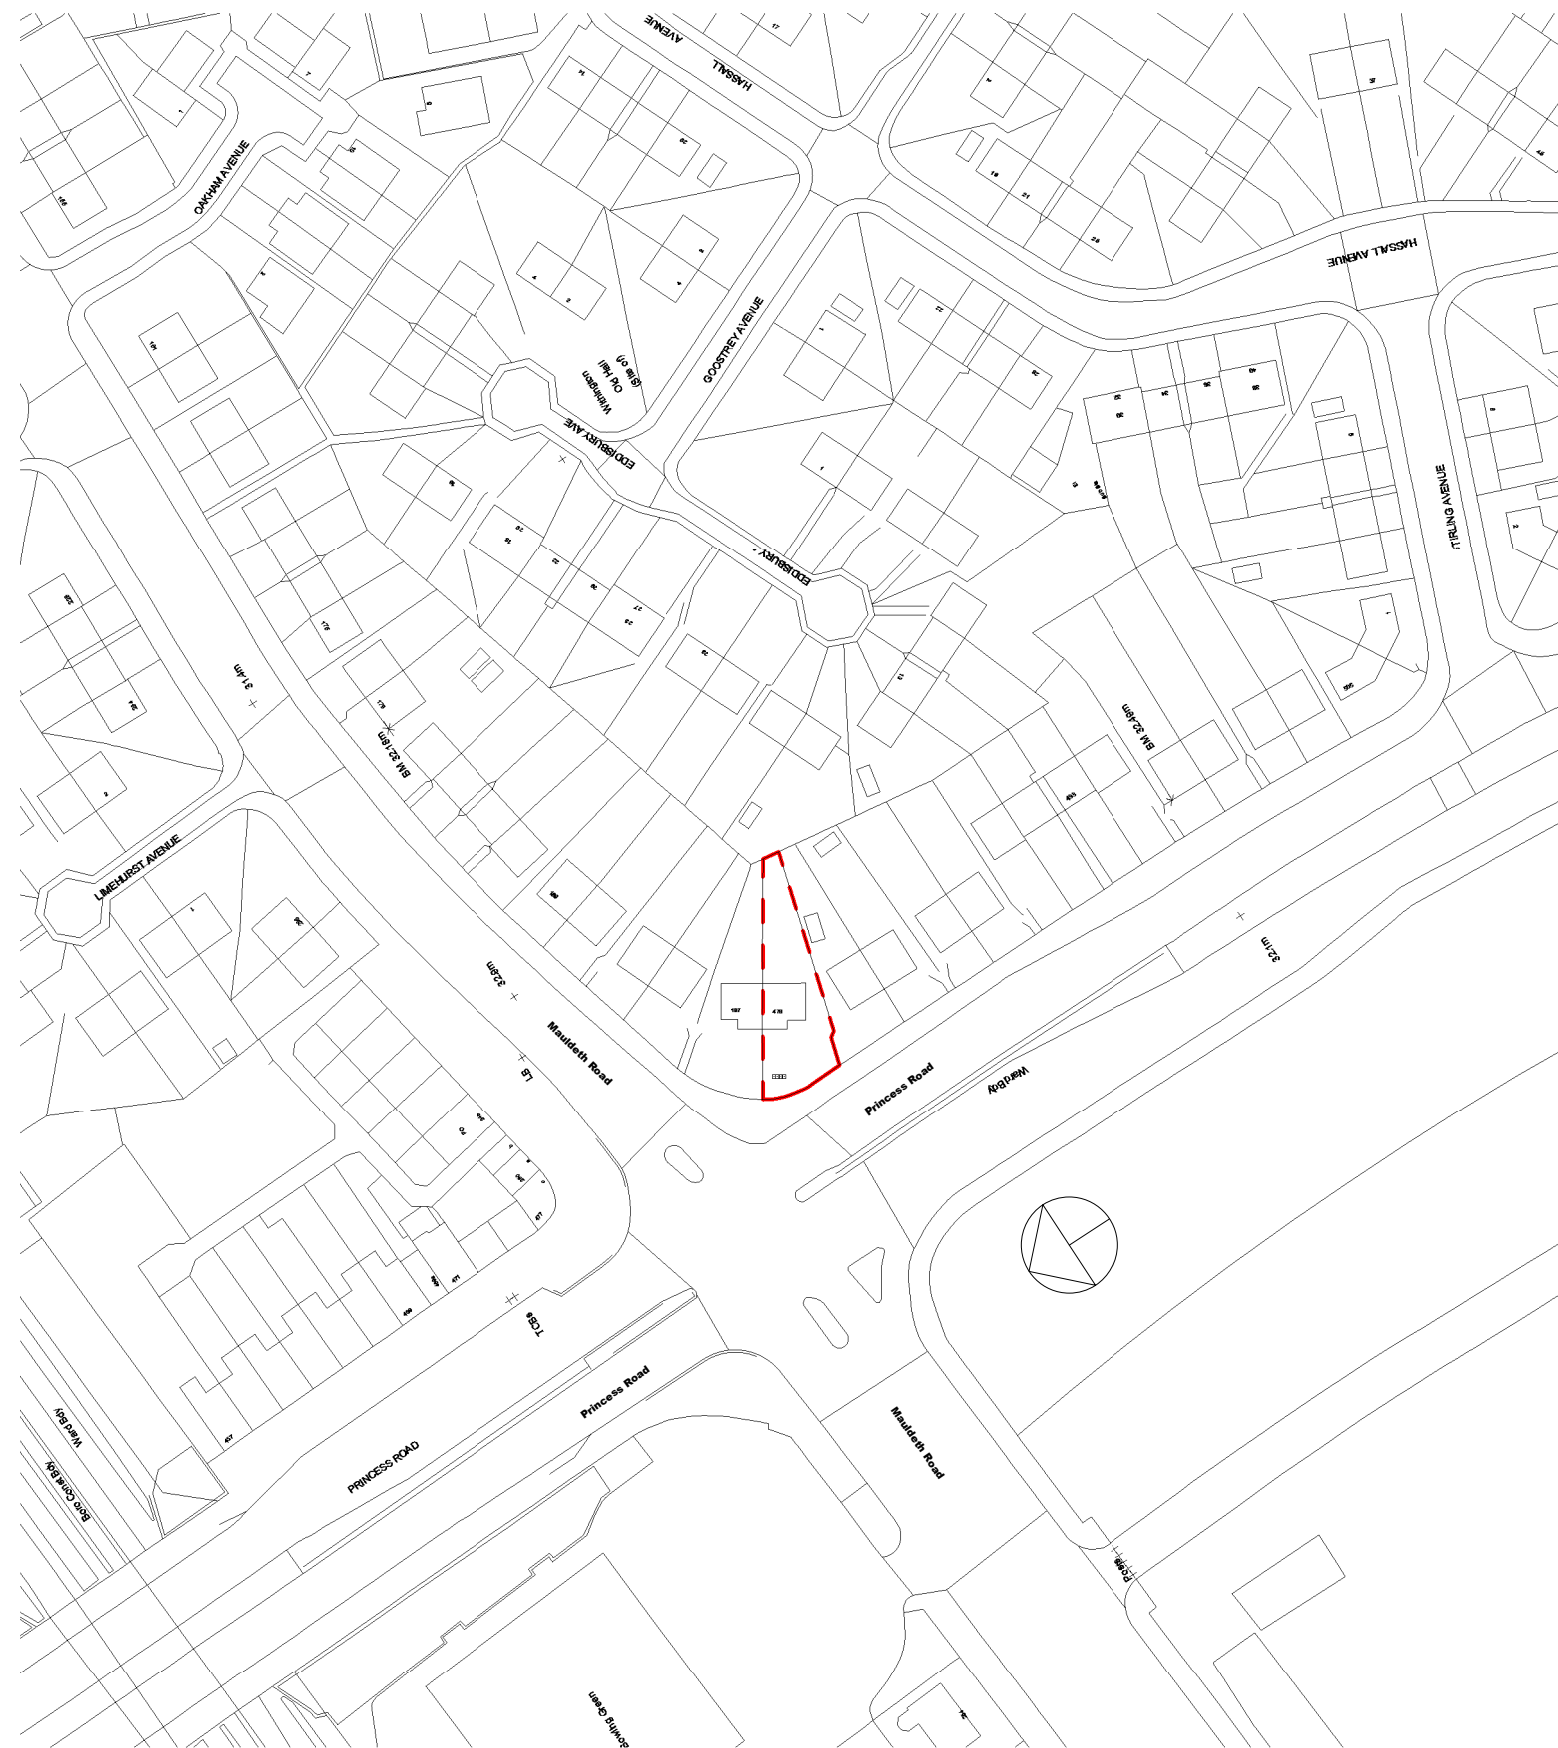

1 Location Plan




2 Site Plan
1 : 500

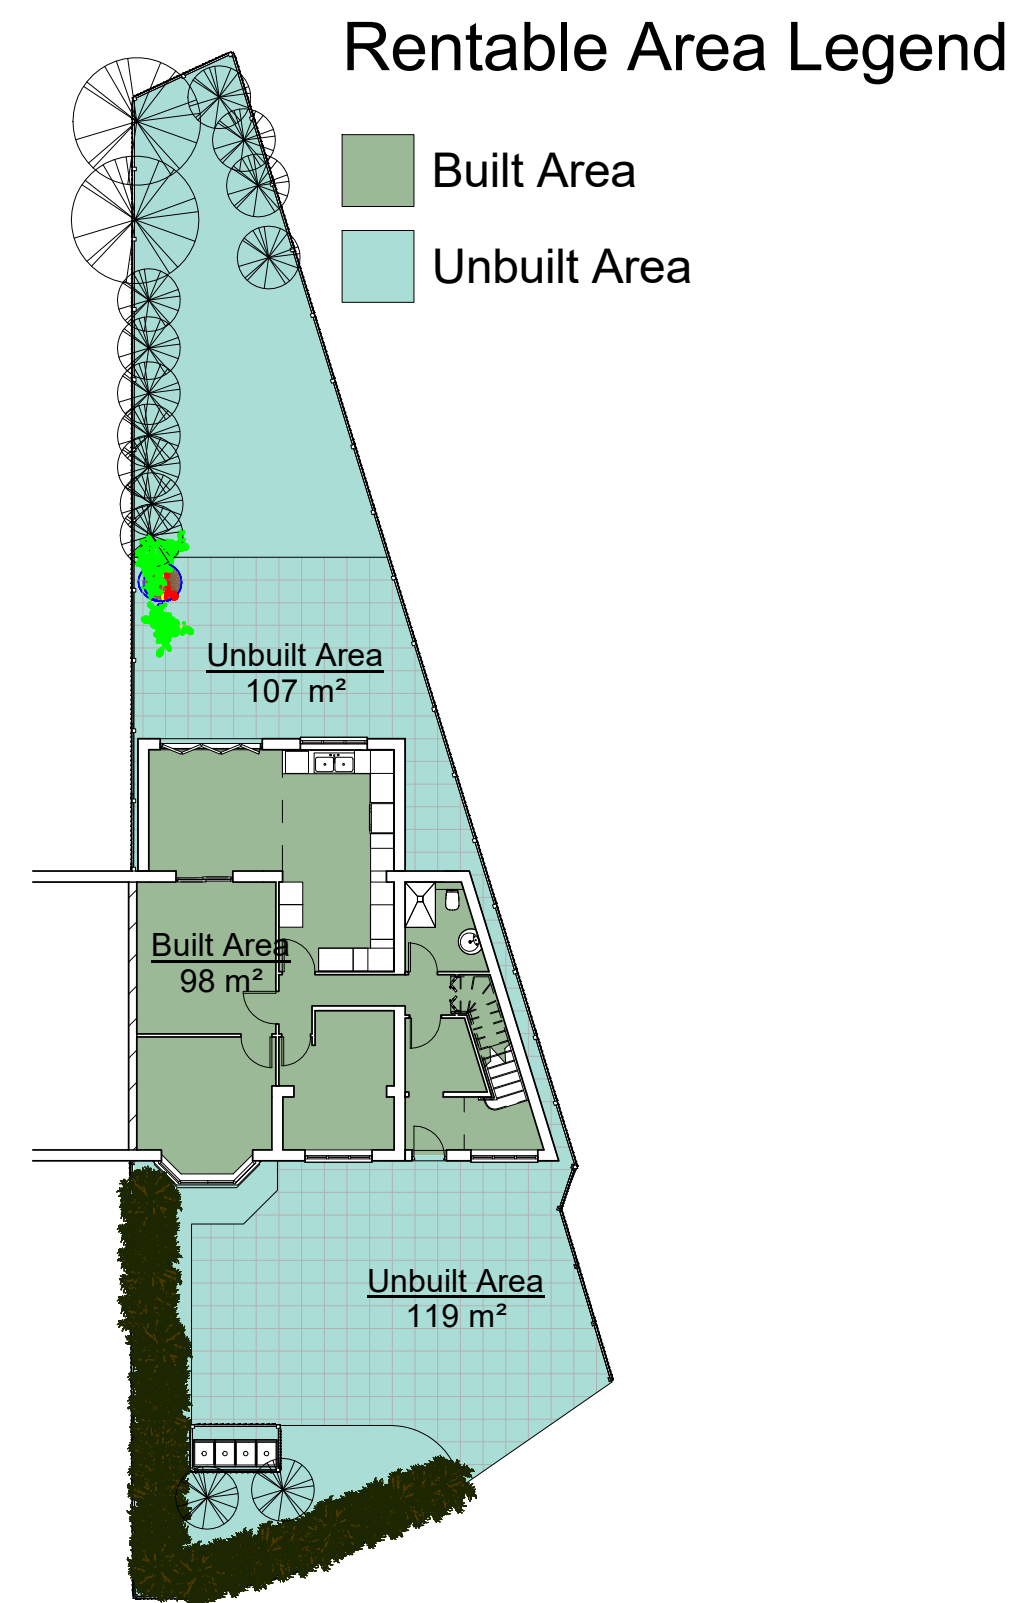

Area Schedule (Rentable)		
Name	Level	Area


Built Area	F Floor	71 m ²
Built Area	G Floor	98 m ²
Unbuilt Area	G Floor	107 m ²
Unbuilt Area	G Floor	119 m ²
Grand total		394 m ²

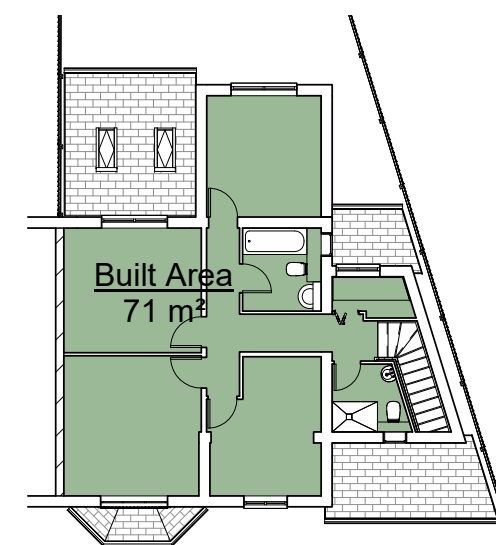

4 FF Area Plan
1 : 200

[illegible]

vision

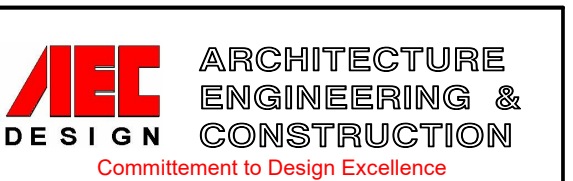

Contact:
Tel: 07424723798
Email: aecdesign.co.uk@outlook.com
www.aecdesign.co.uk

Project Name
**House Front, Side and Rear Ground
and First Floor Extension**

Project No.	AECD_M20 1BU_2022_0001
-------------	------------------------

Drawing No. M201BU_2022_P100_01

Date	Issue Date	Drawn-by	AECDesign
------	------------	----------	-----------

Status	Proposal	Checked by	AECDesign
--------	----------	------------	-----------

Sheet Size	A1	Approved by	AECDesign
------------	-----------	-------------	------------------

Sheet Name

Sheet List, Location and Site Plans

Scale	As indicated
-------	--------------

Client Name	Khaled Muwahed
-------------	----------------

Project Address	Sheet No.
-----------------	-----------