




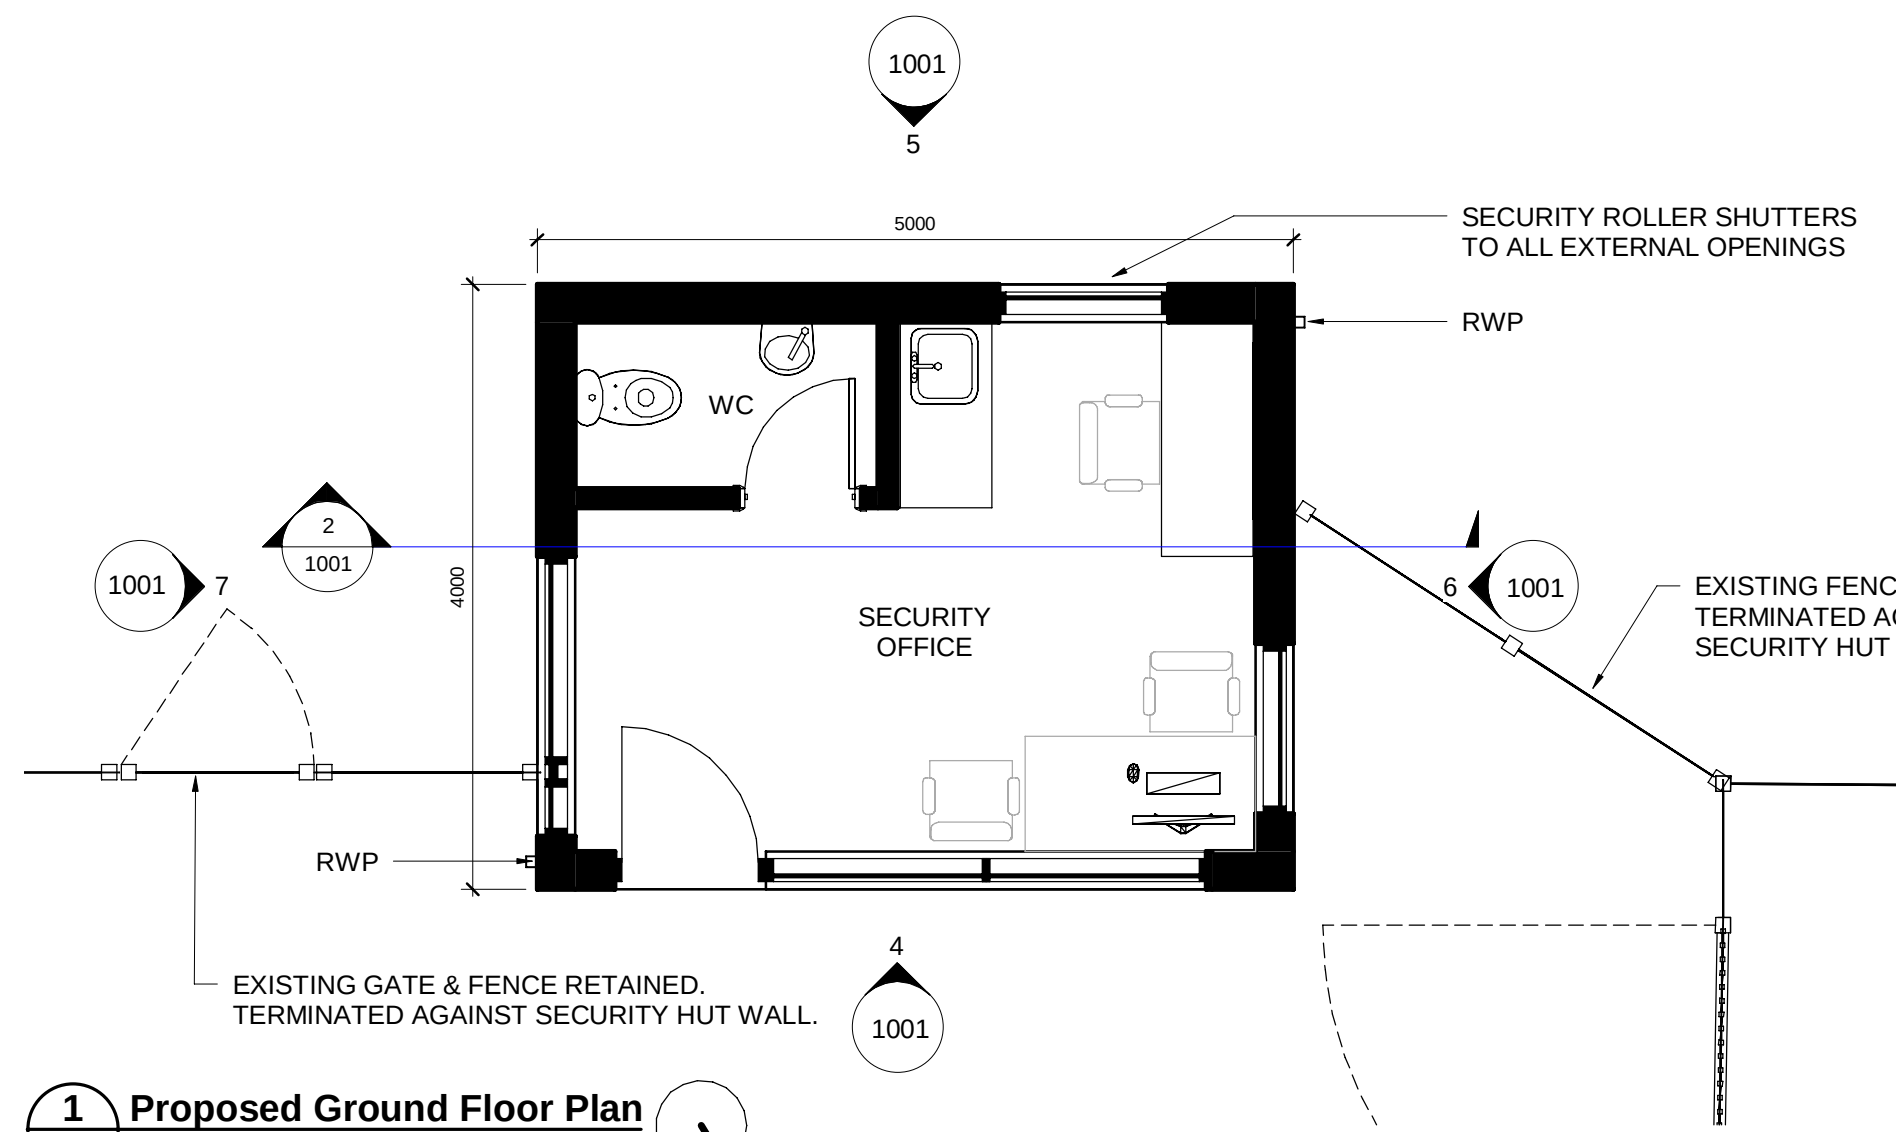


1 Proposed Ground Floor Plan

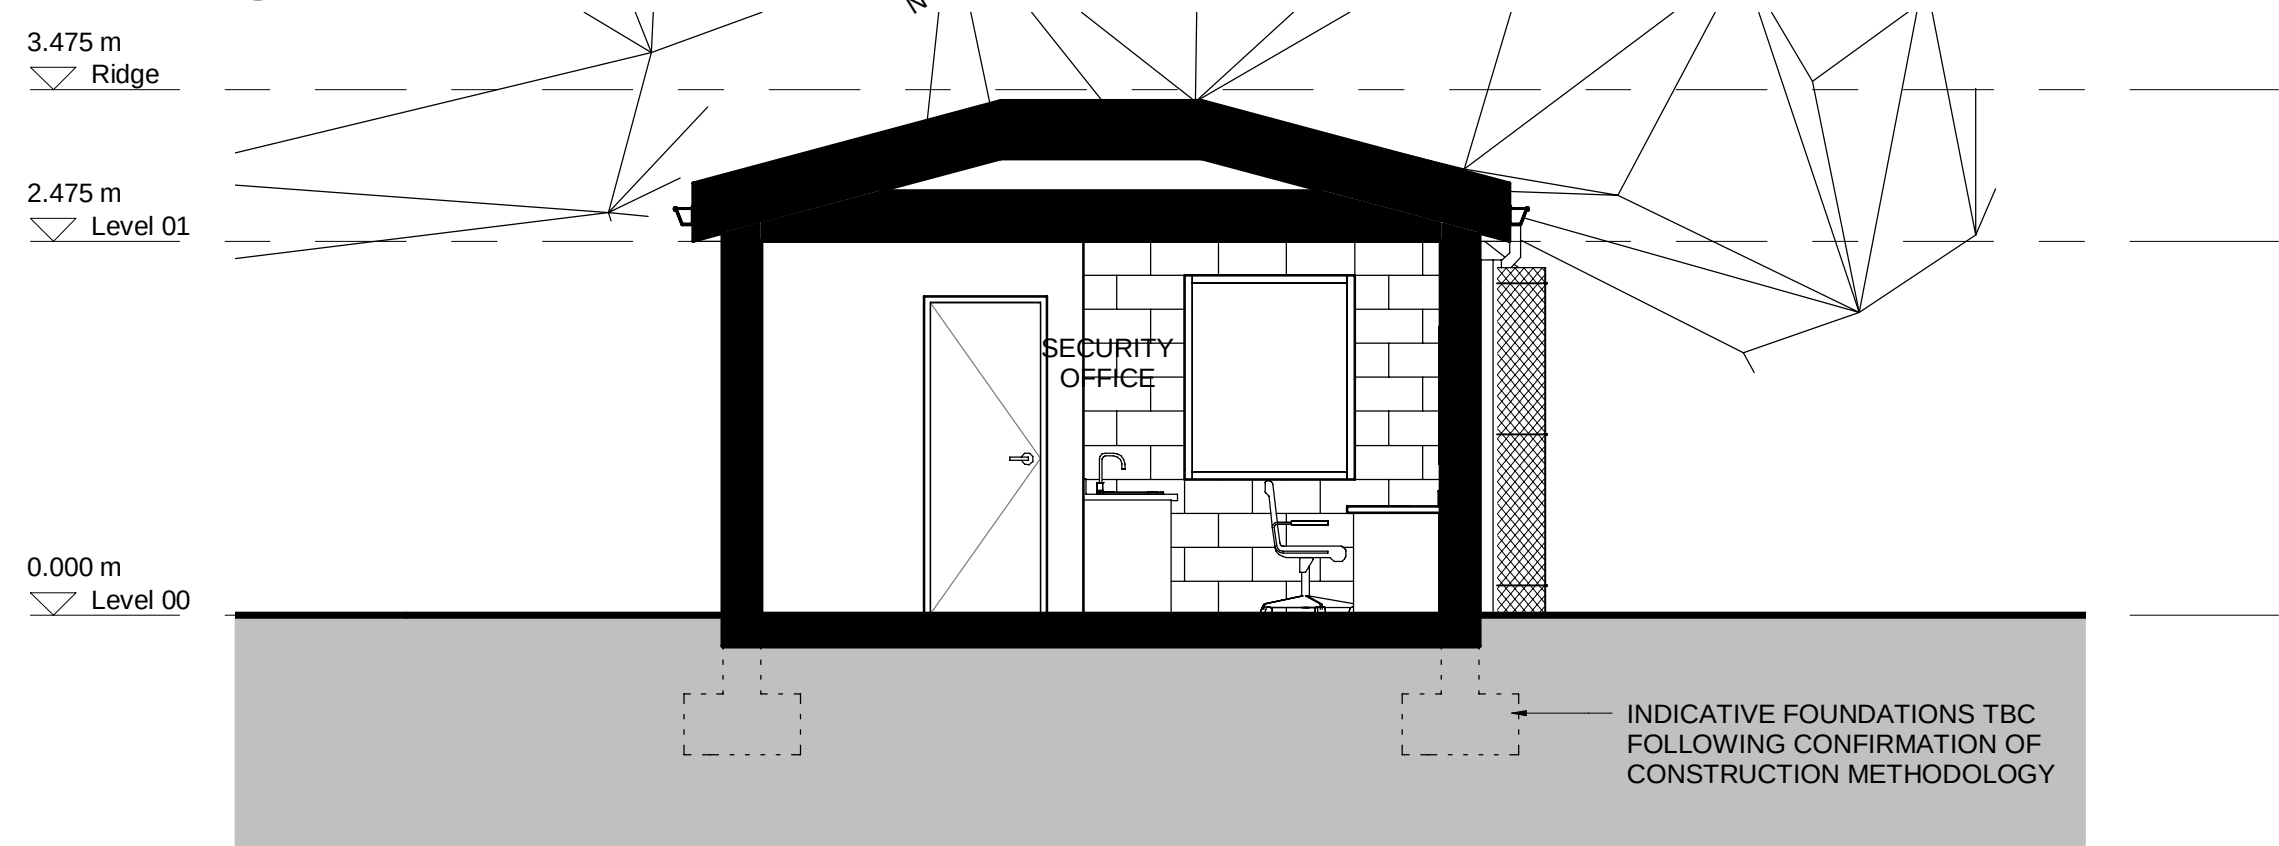


2 Proposed Section
1001 1 : 50

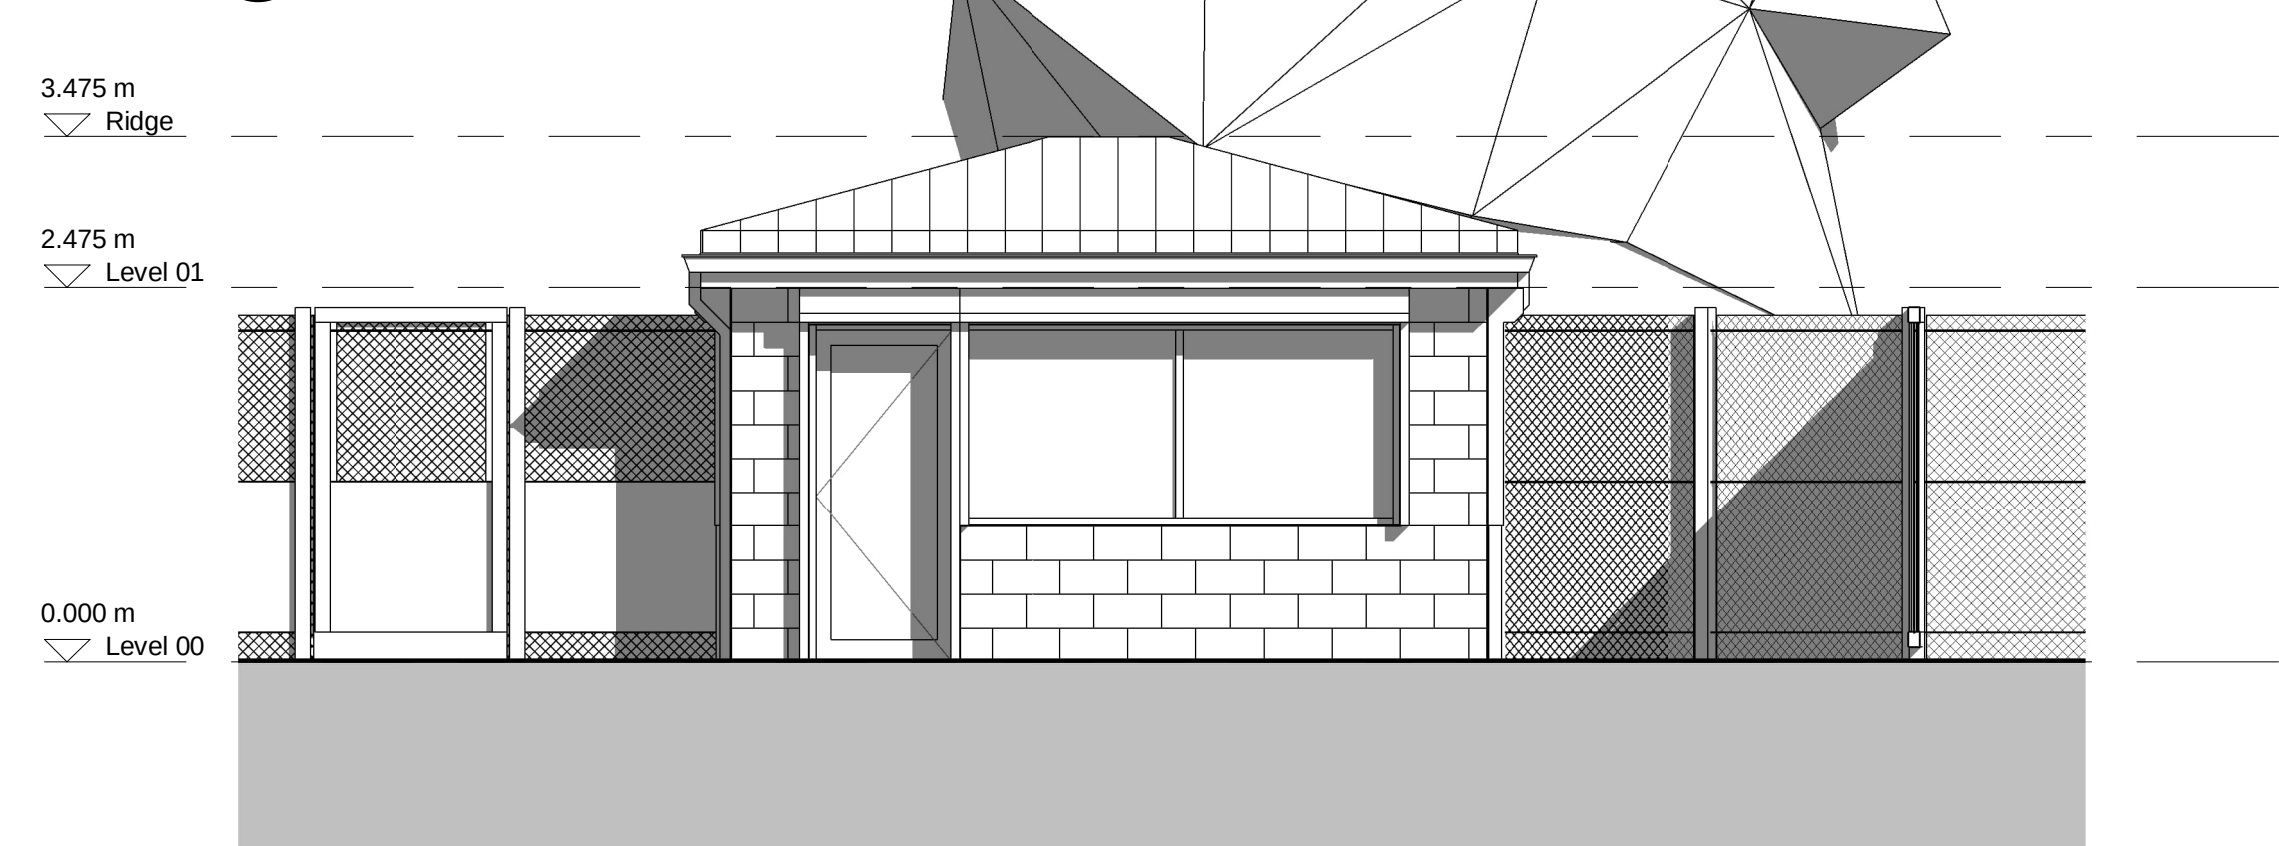


4 Proposed North-East Elevation

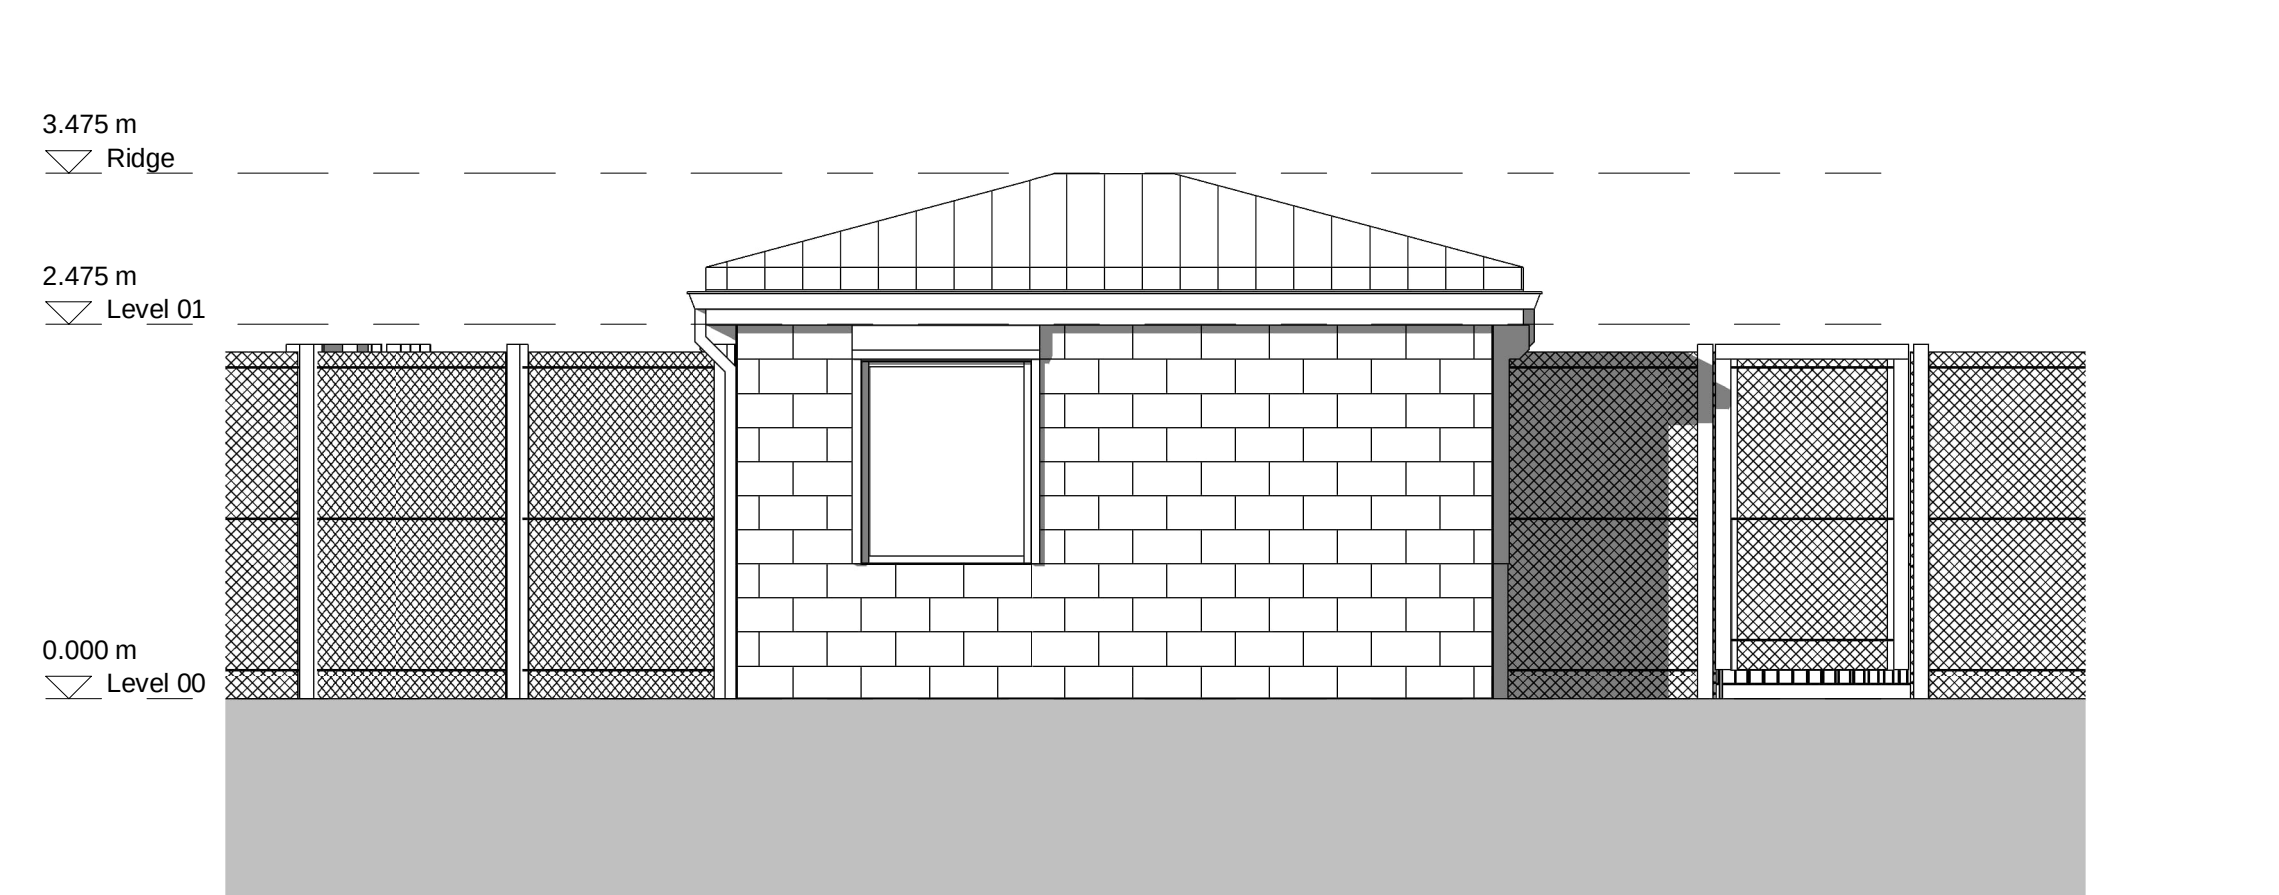

5 Proposed South-West Elevation

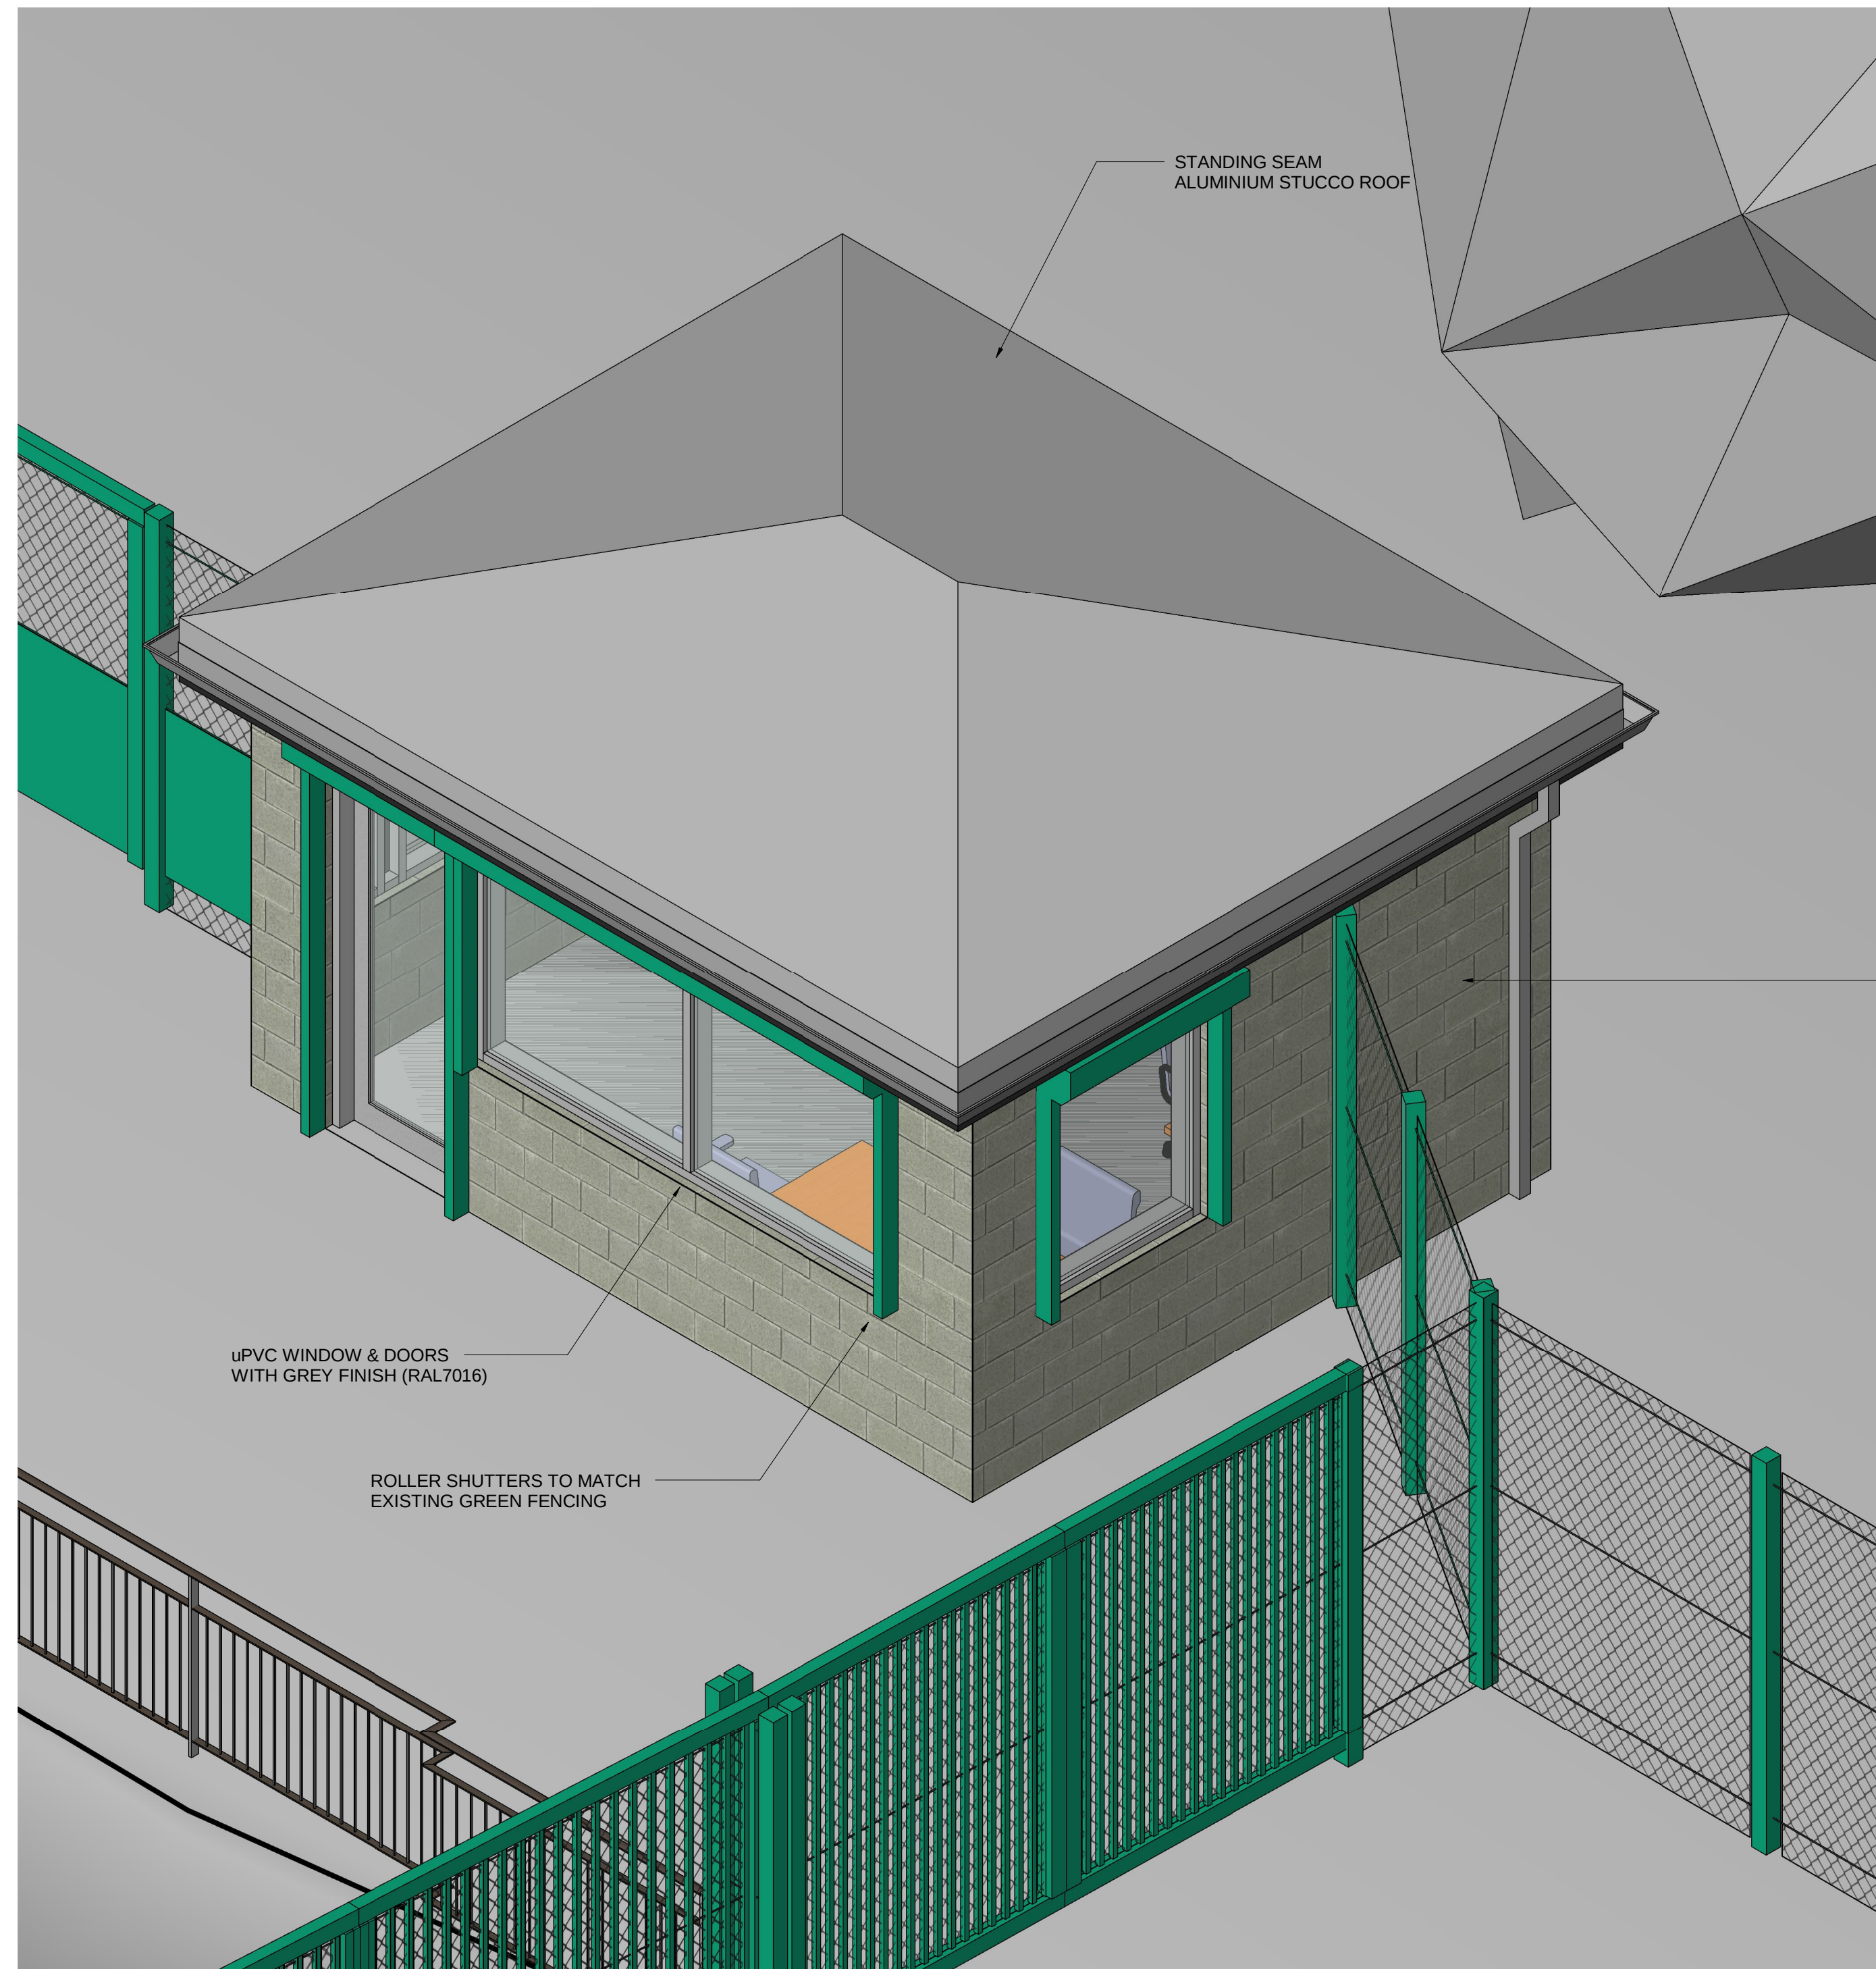


3 Visualisation - Proposed

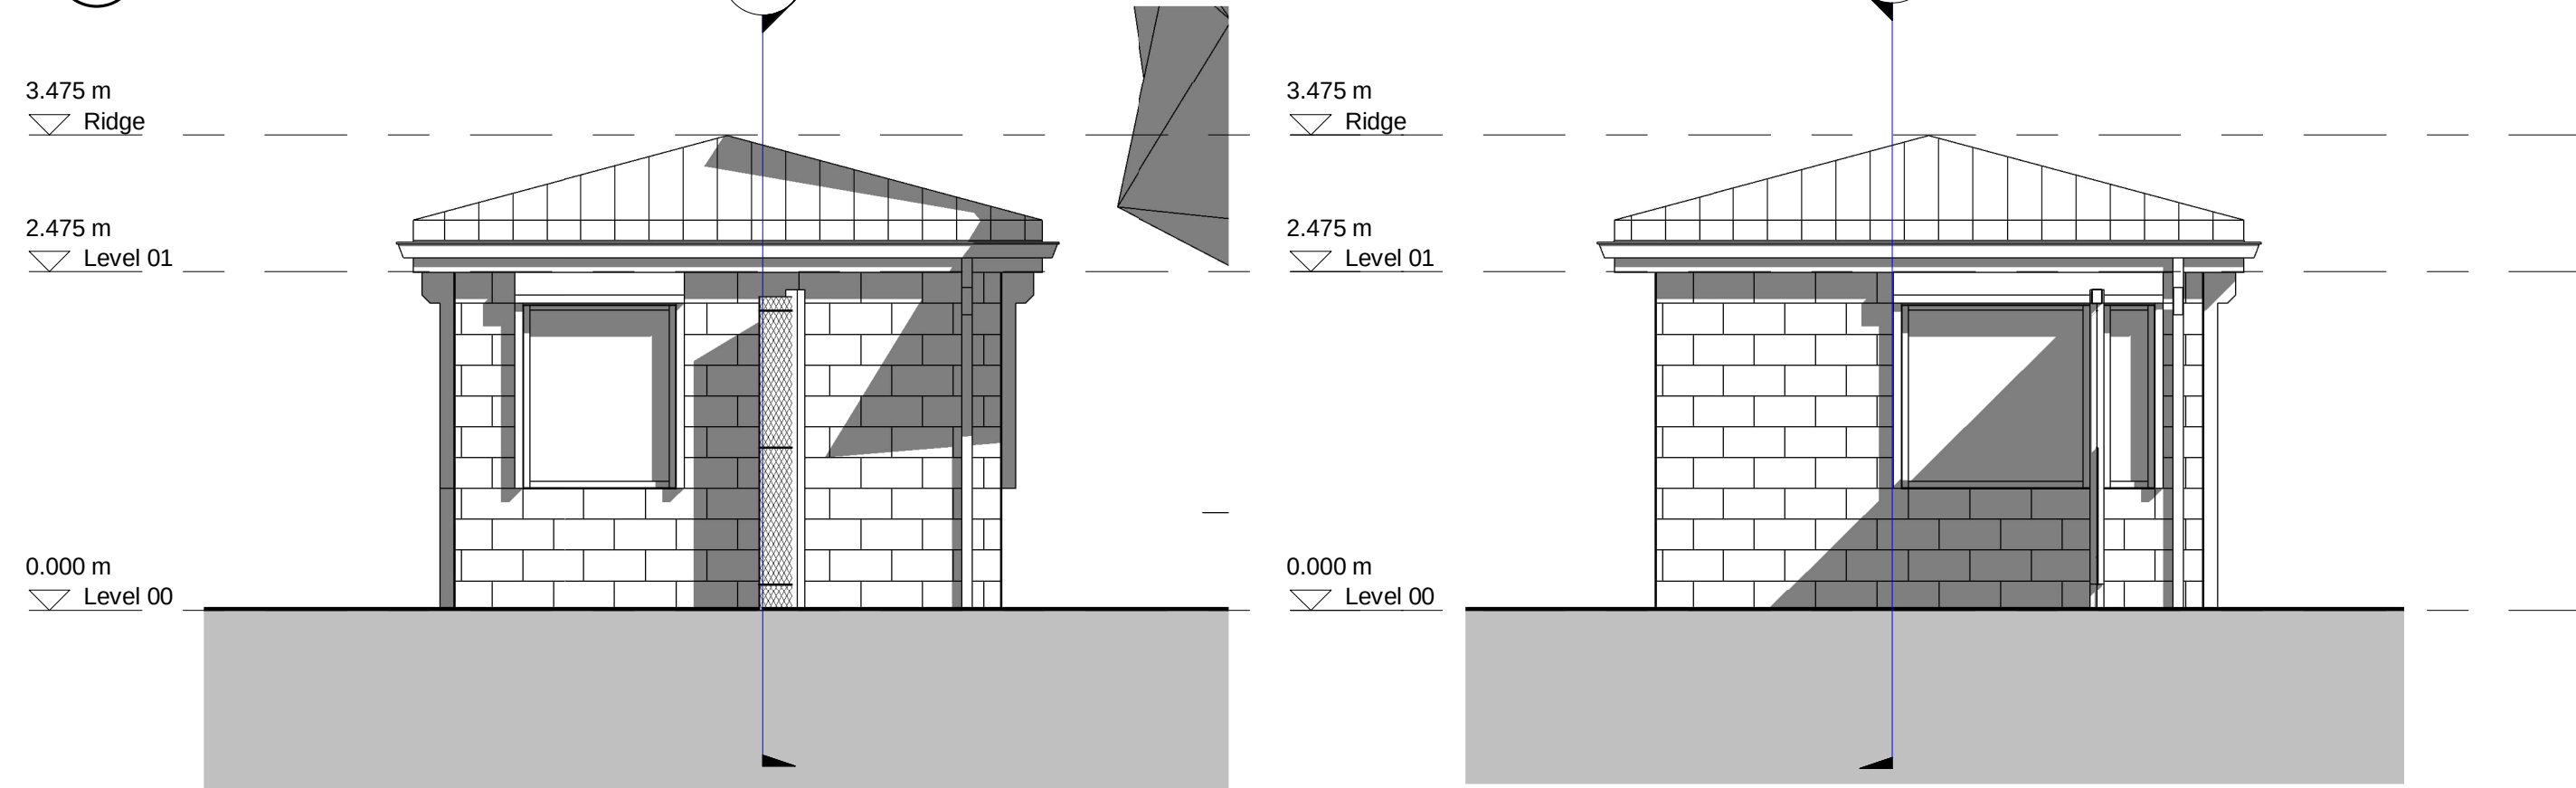

6 Proposed North-West Elevation
1001 1 : 50

7 Proposed South-East Elevation
1001 1 : 50

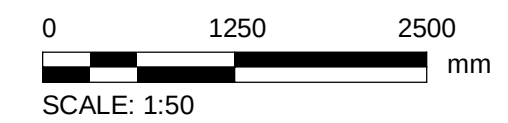

Project

WRIGHT ROBINSON
COLLEGE SECURITY HUT

Abbey Hey Ln, Gorton,
Manchester M18 8RL

Client

WRIGHT ROBINSON COLLEGE



Consultant


AECOM
2 Lemna Street
Aldgate Tower
London E1 8FA
United Kingdom
Tel +44 (0)20 7061 7000
www.aecom.com

Notes

KEY



Proposed sand coloured block
to match existing college façade

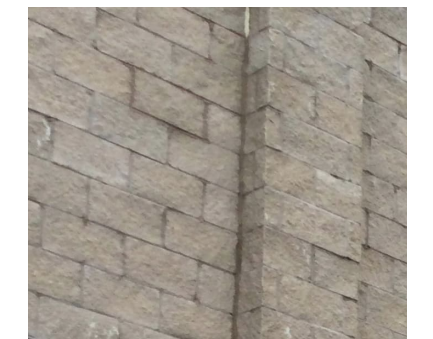

Existing sand coloured block
used on existing college façade

Work In Progress

Issue/Revision

01	19/07/22	First Issue	JW
Rev.	Date	Description	Drn/Chk/Apr

Key Plan

Suitability Status

S2 - Suitable For Information

Project Number

60233177

Sheet Title

Proposed Plan & Elevations

Sheet Number

60233177-ACM-XX-XX-DR-A -1001

Scale: As indicated@A1

Rev: 01