


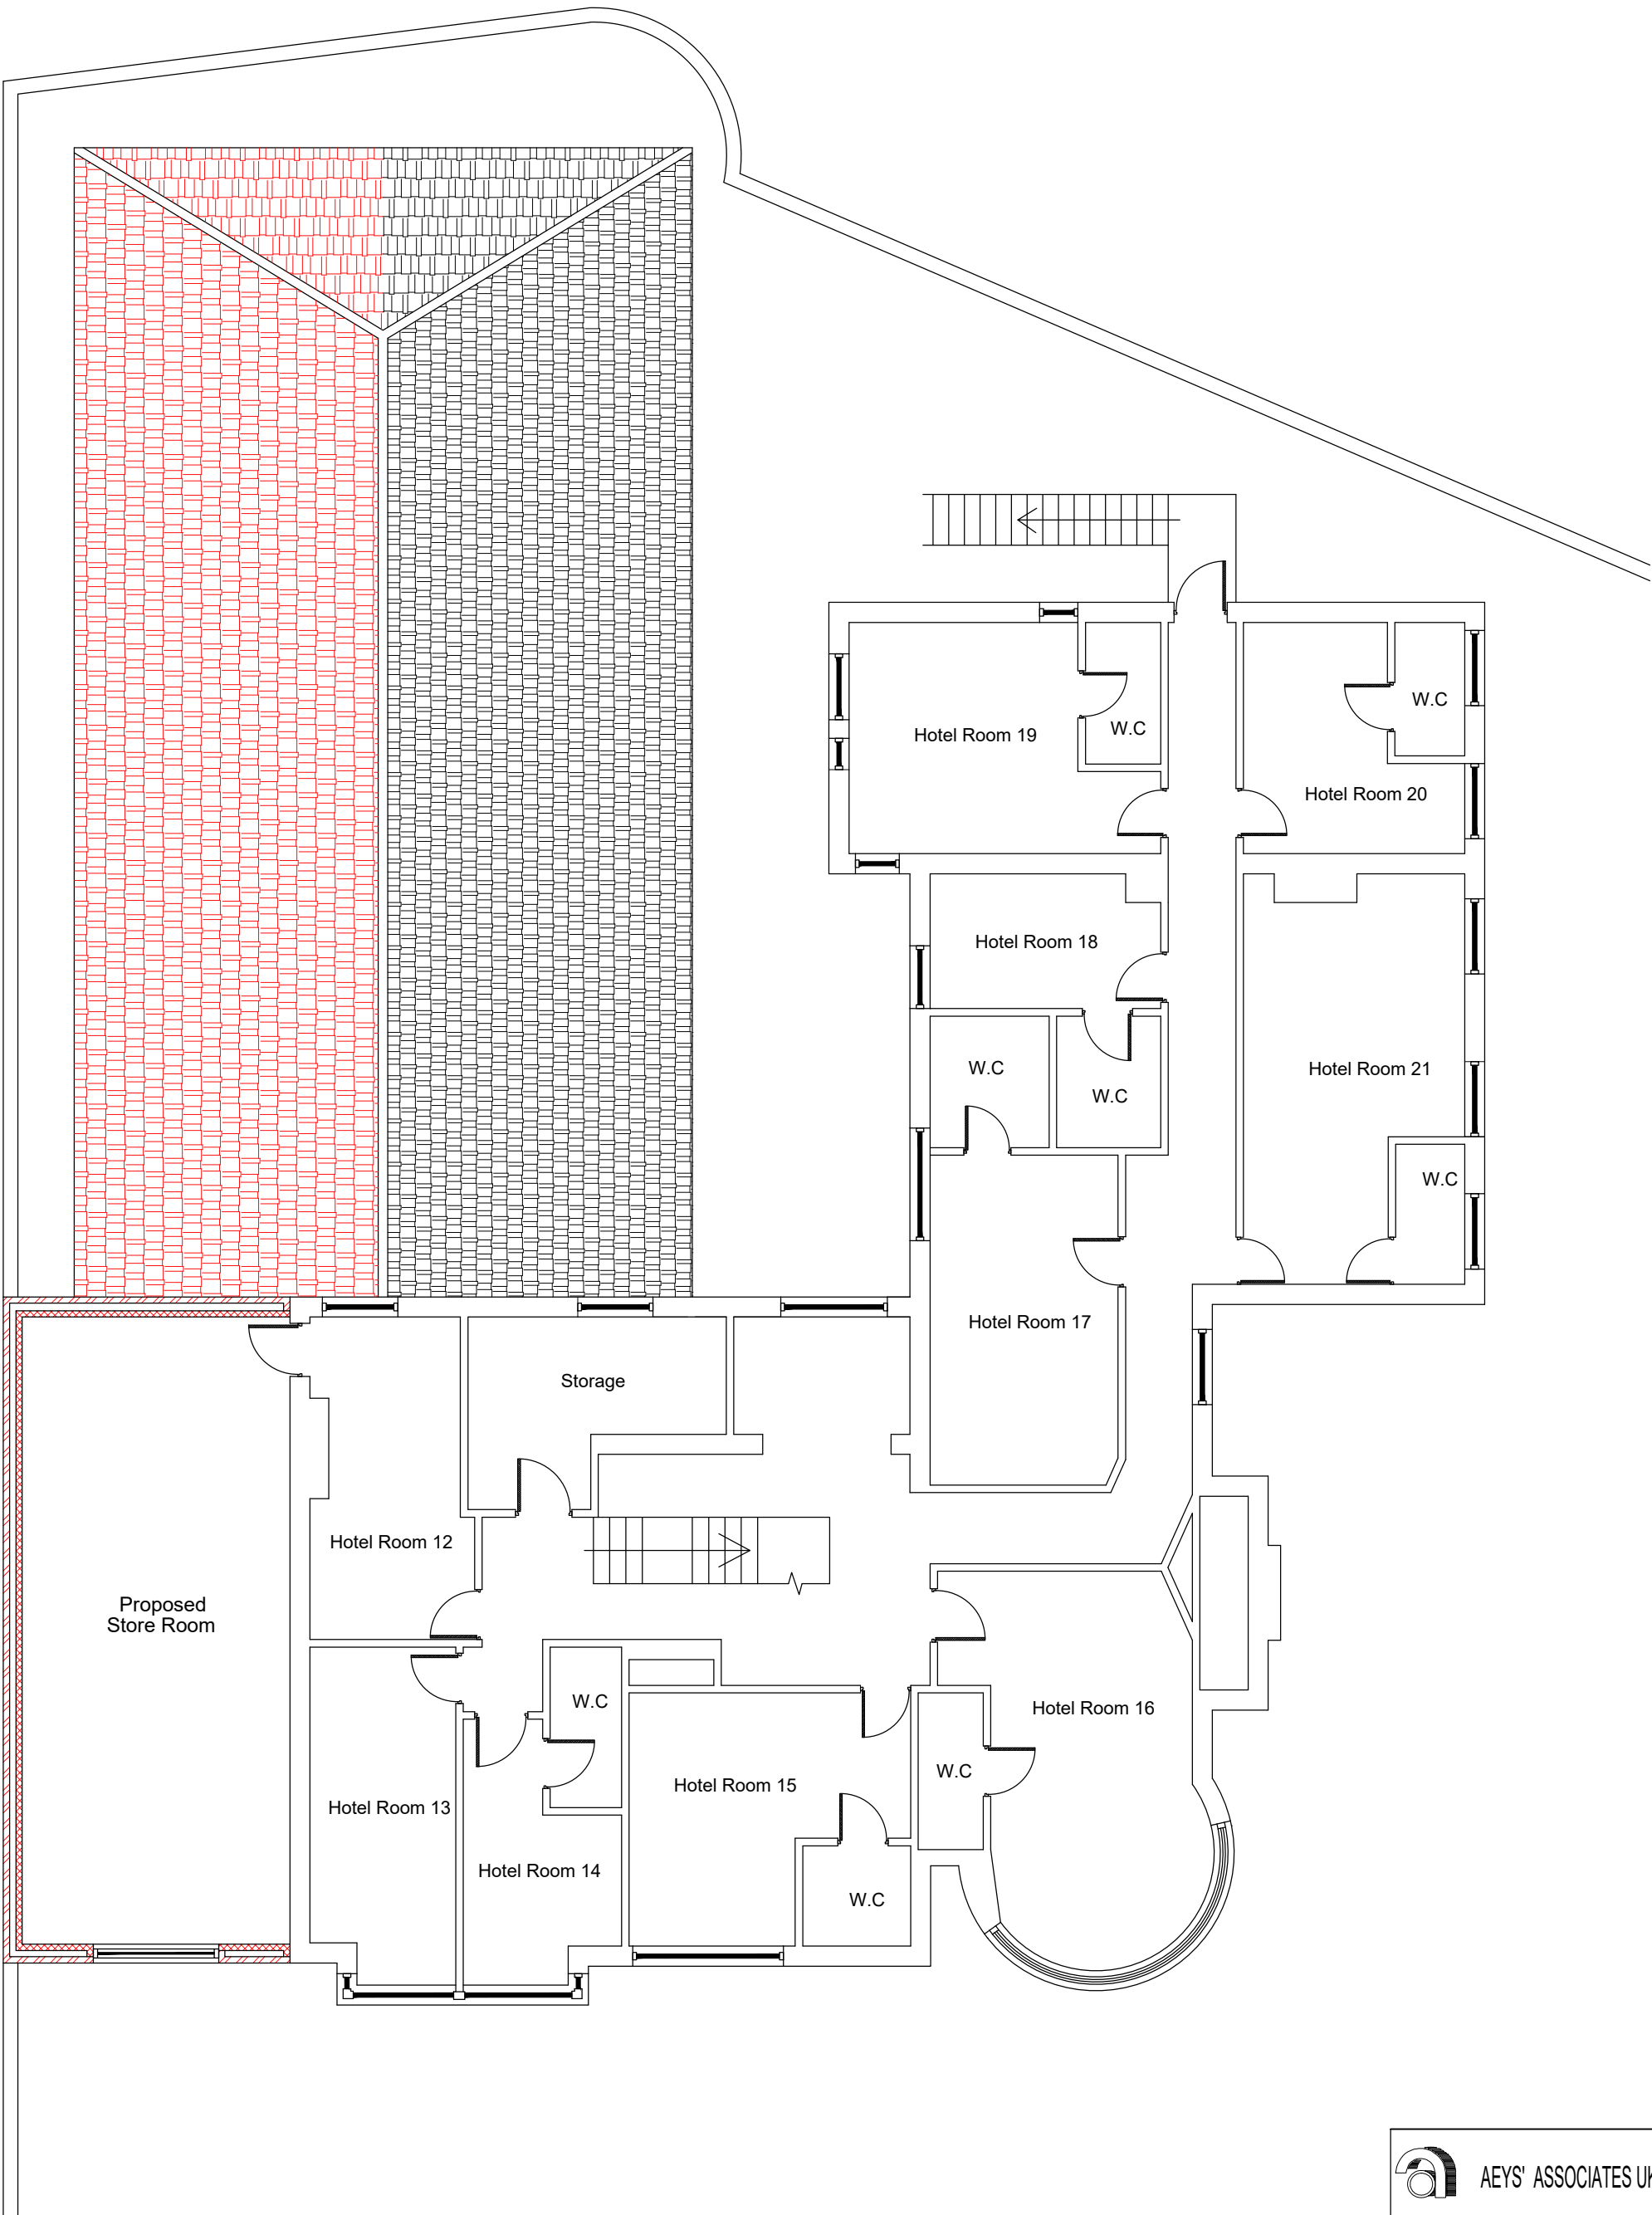

PROPOSED FIRST FLOOR PLAN
SCALE 1:50@A1



AEYS' ASSOCIATES UK LTD.

PROJECT:
13 PARK CRESCENT, RUSHOLME
M14 5RE MANCHESTER, UK.

DRAWING TITLE:
PROPOSED FIRST FLOOR BLOWUP

DATE :	27 MAY 2022	DRG NO :	AA-06
SCALE:	1:50@A1		