


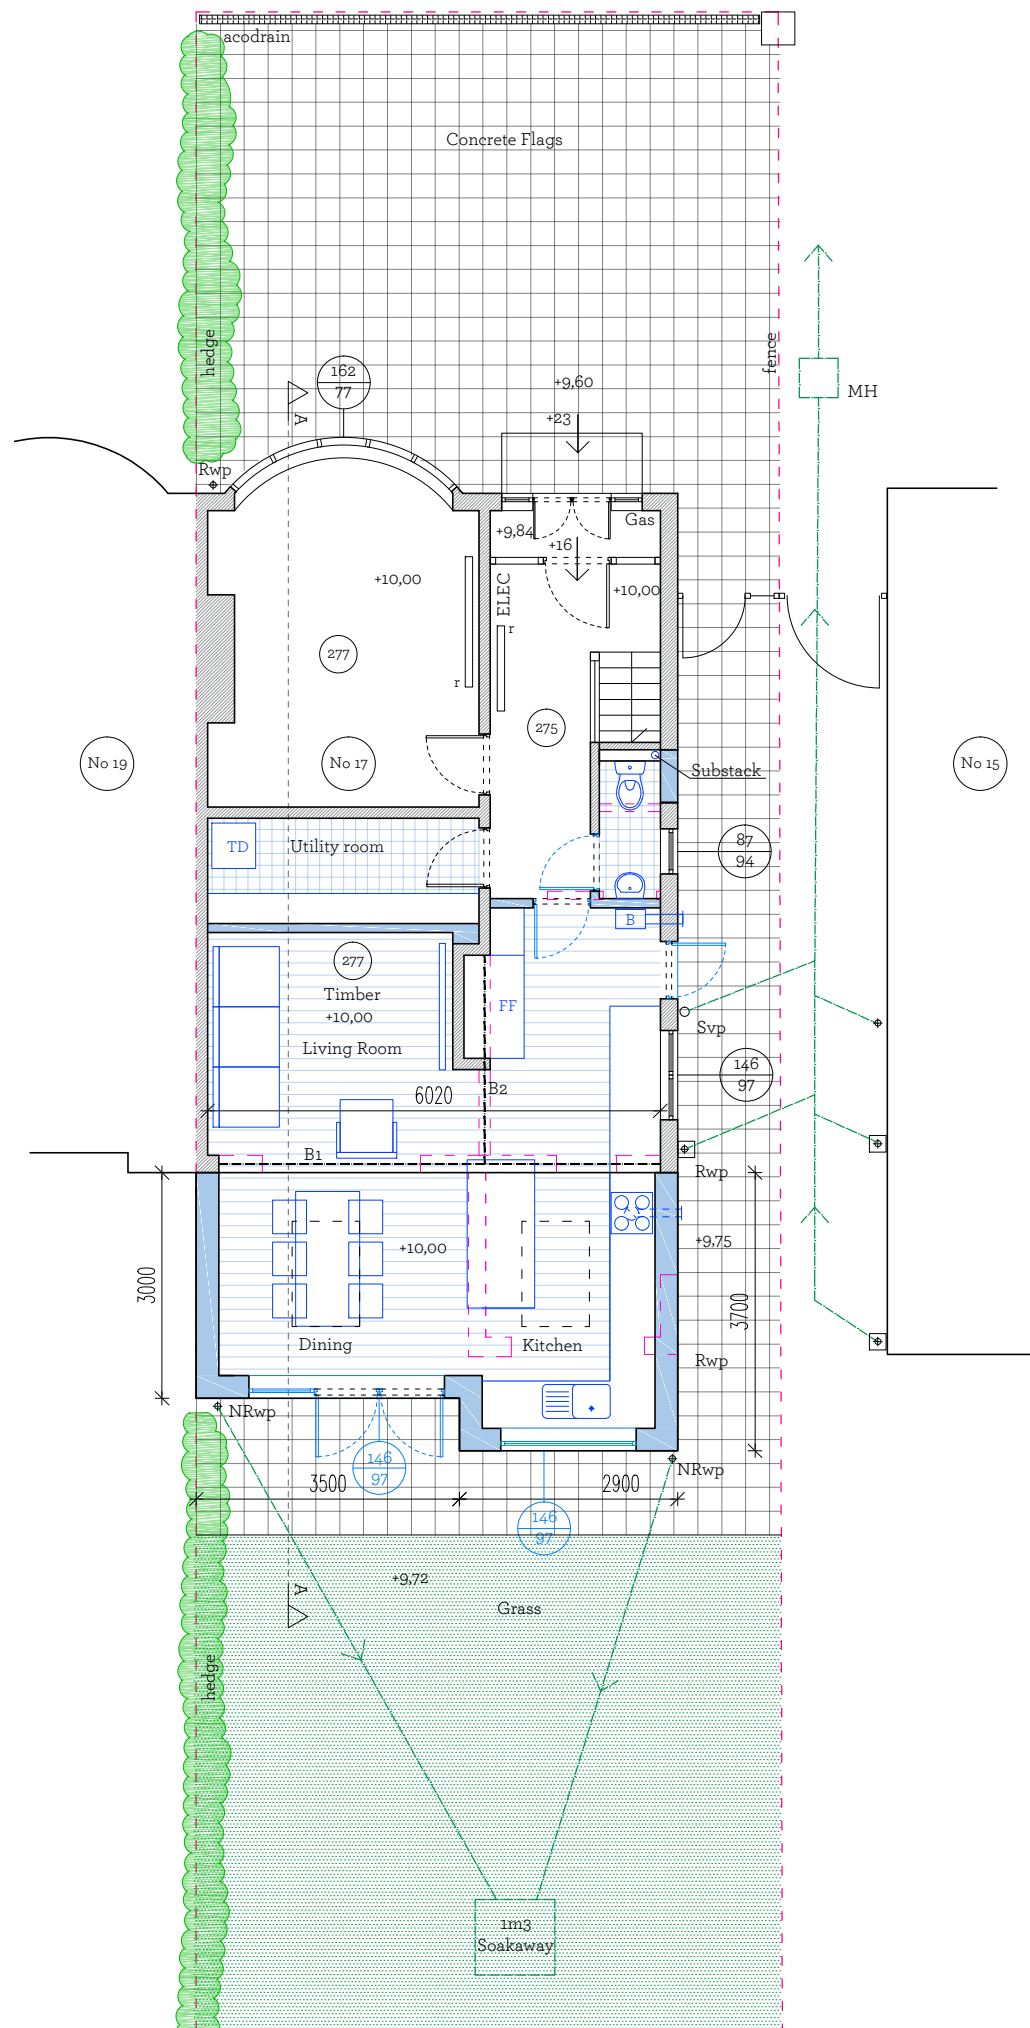


 

Ground floor

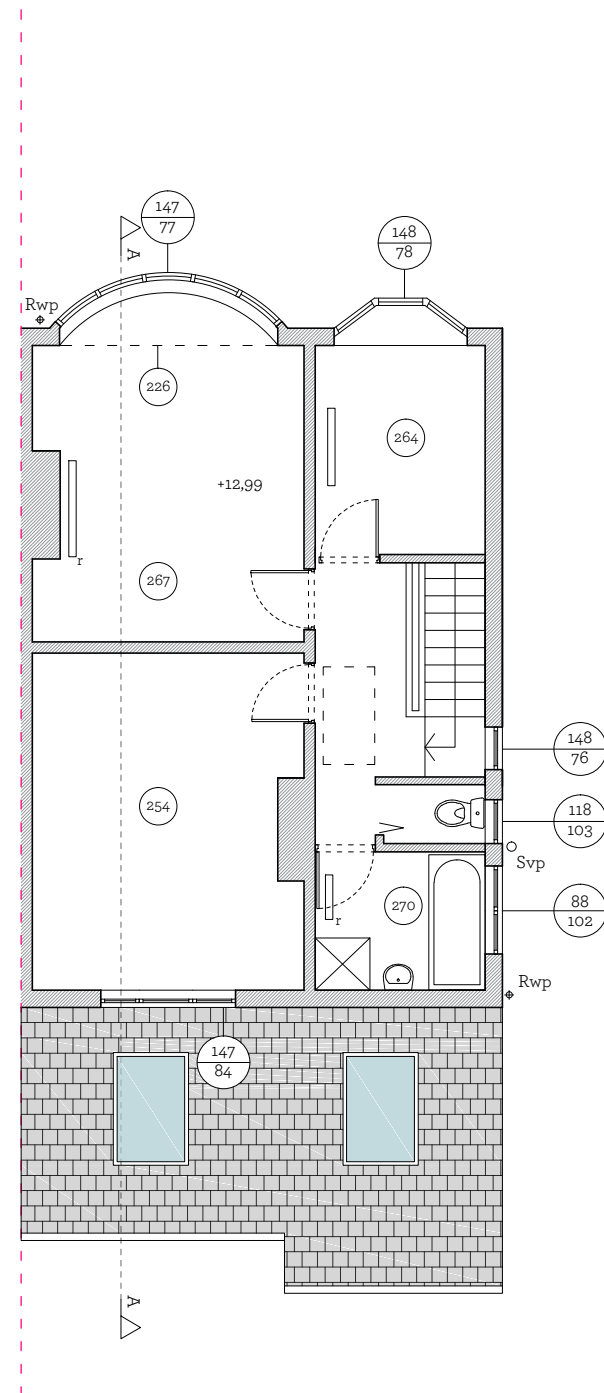

First floor / Extension Roof Plan

 

Notes:
Drain runs are assumed , client or Builder to check / confirm by CCTV survey and inform architect.

©Pride Rd. Ltd. 2016. All rights reserved. This drawing must not be reproduced without permission. Do not scale from this drawing. All dimension are in millimeters unless otherwise stated. Any discrepancies should be reported to the Architect. Nr.
Contractor must check and confirm all dimensions on site prior to manufacture. Concept design drawings are not suitable for planning applications or Building Regulations applications. Client and Contractor to ensure that structural design has been approved by a Building inspector and works in general to be approved by a Building Inspector.

Stage: Planning Application		Client: David Crosby				
Title: Proposed Ground floor plan and Extension roof plan		17 Athol Rd, Chorlton Cum Hardy, Manchester M16 8QW				
0	1	2	3m	Scale@A3	Date: 26/05/22	Drawn: LZ
		1:100		Job no: M439	No. 3	Rev: -