
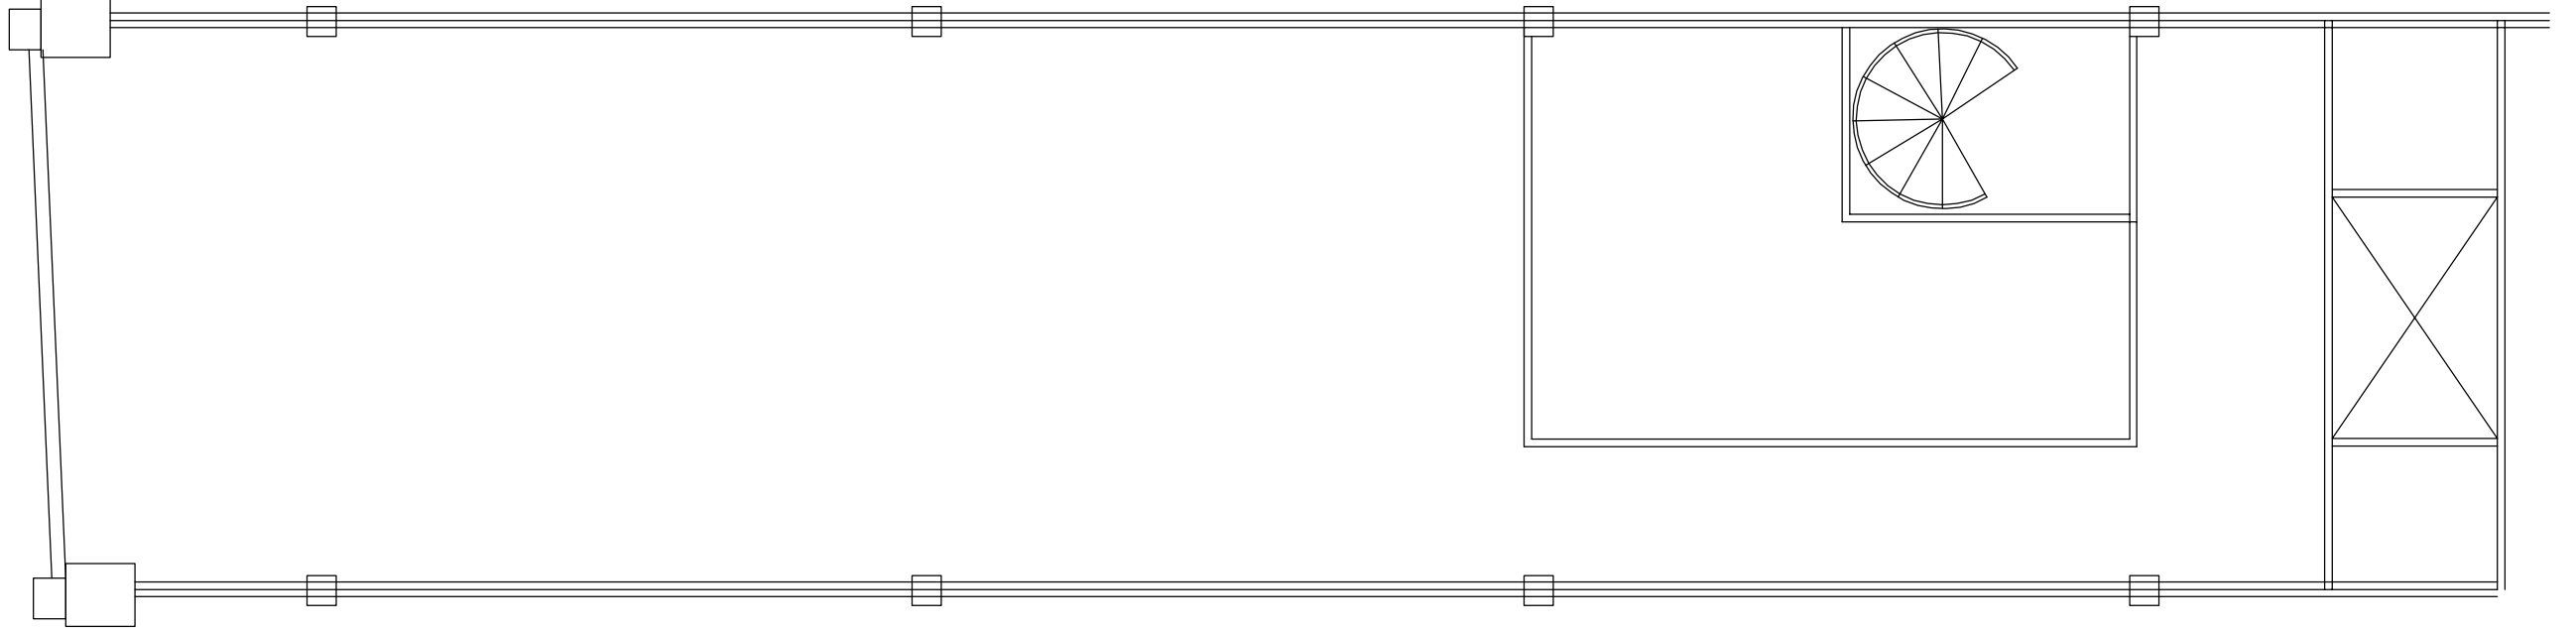
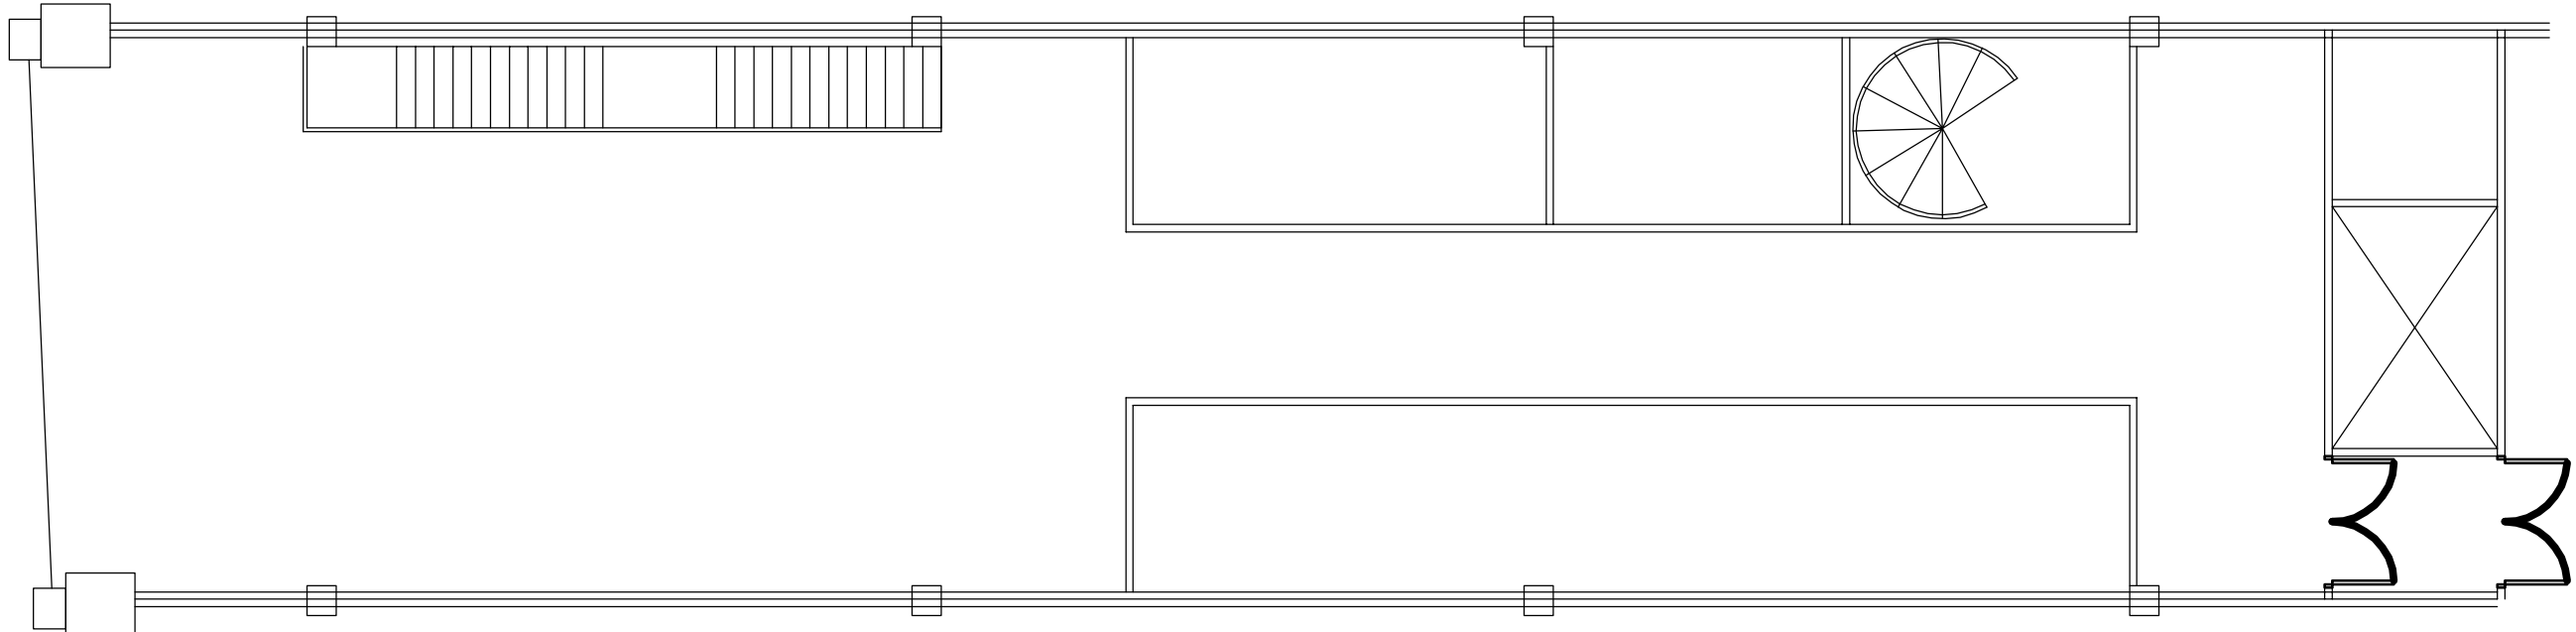
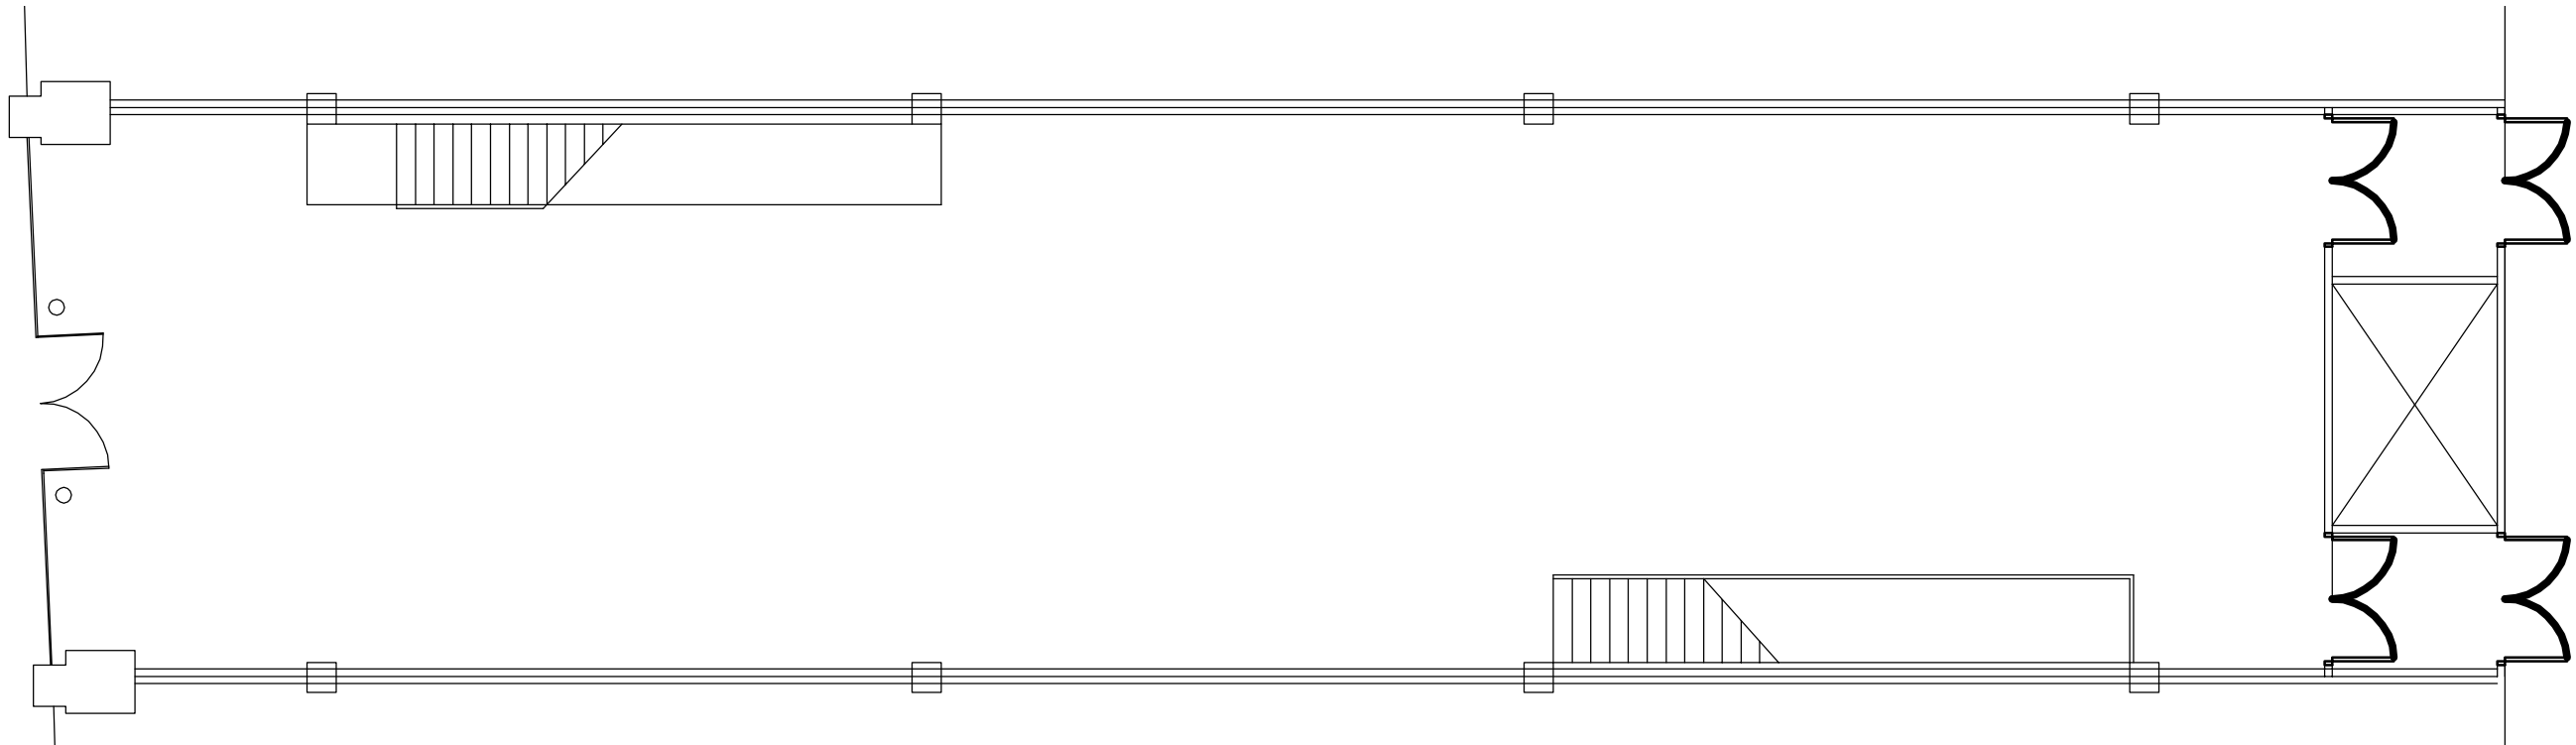
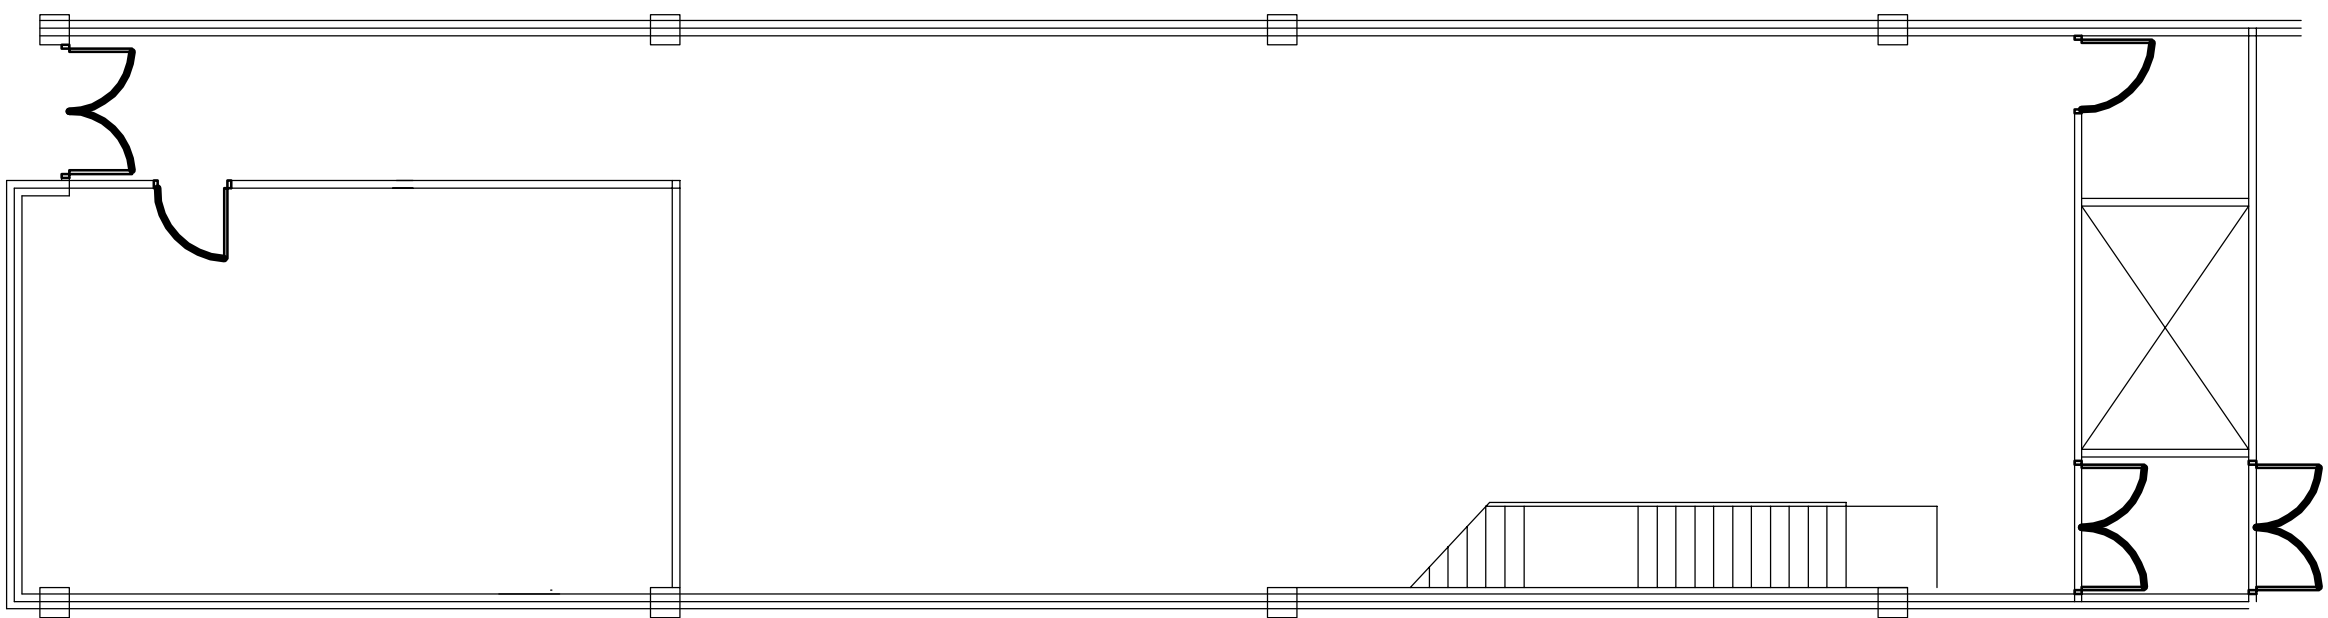


Notes

- 1. This document and its design content is copyright © by SDA.
- 2. This document and its design is the property of SDA and is not to be used, copied, communicated or disclosed, in whole or in part, except in accordance with a contract, license or agreement in writing with SDA.
- 3. The document shall be read in conjunction with all other associated project information including models, specifications, schedules, risk assessments, and other project documents.
- 4. All dimensions are in millimeters unless noted otherwise.
- 5. All dimensions to be checked on site.
- 6. SDA, prior to document dimensions, even though a scale bar may be present, please call us to establish correct dimensions if they are not known.
- 7. Please refer to the project location and site plan for any additional information.
- 8. If there are any discrepancies, errors or omissions in SDA, (in total), please contact SDA.

 

BASEMENT

GROUND FLOOR

FIRST FLOOR

SECOND FLOOR

Existing Class E Retail use

EXISTING FLOOR PLANS

SUITABILITY CODE		PURPOSE OF ISSUE	
PLANNING			
DWG No.	Orig.	Volume	Level
Ref.		Type	Date
M0008 - SK3			
SCALE	1:100@A1	DATE	MAY 2022
DRAWN	BC	CHECKED	AH



BASILILDA PENTHOUSE, 2 KING CHARLES STREET
LEEDS, LS1 6LS

BSI REGISTERED

RS 86715