

LUM

LUMITEKTON

190-PL02

Revisions

revision | date | comments

E

N

W

S

Job Title

First floor extension

Site Address

Al Falah Masjid
Islamic Centre
96 Heywood St
Cheetham Hill
Manchester
M8 0DT

Drawing Title

Existing drawings

Scale

1:100 @ A1

Date


05.09.20

Drawn


uf

A. 275a Upper Brook St
Manchester
M13 0HR


T. 07894401574
E. info@lumitekton.com

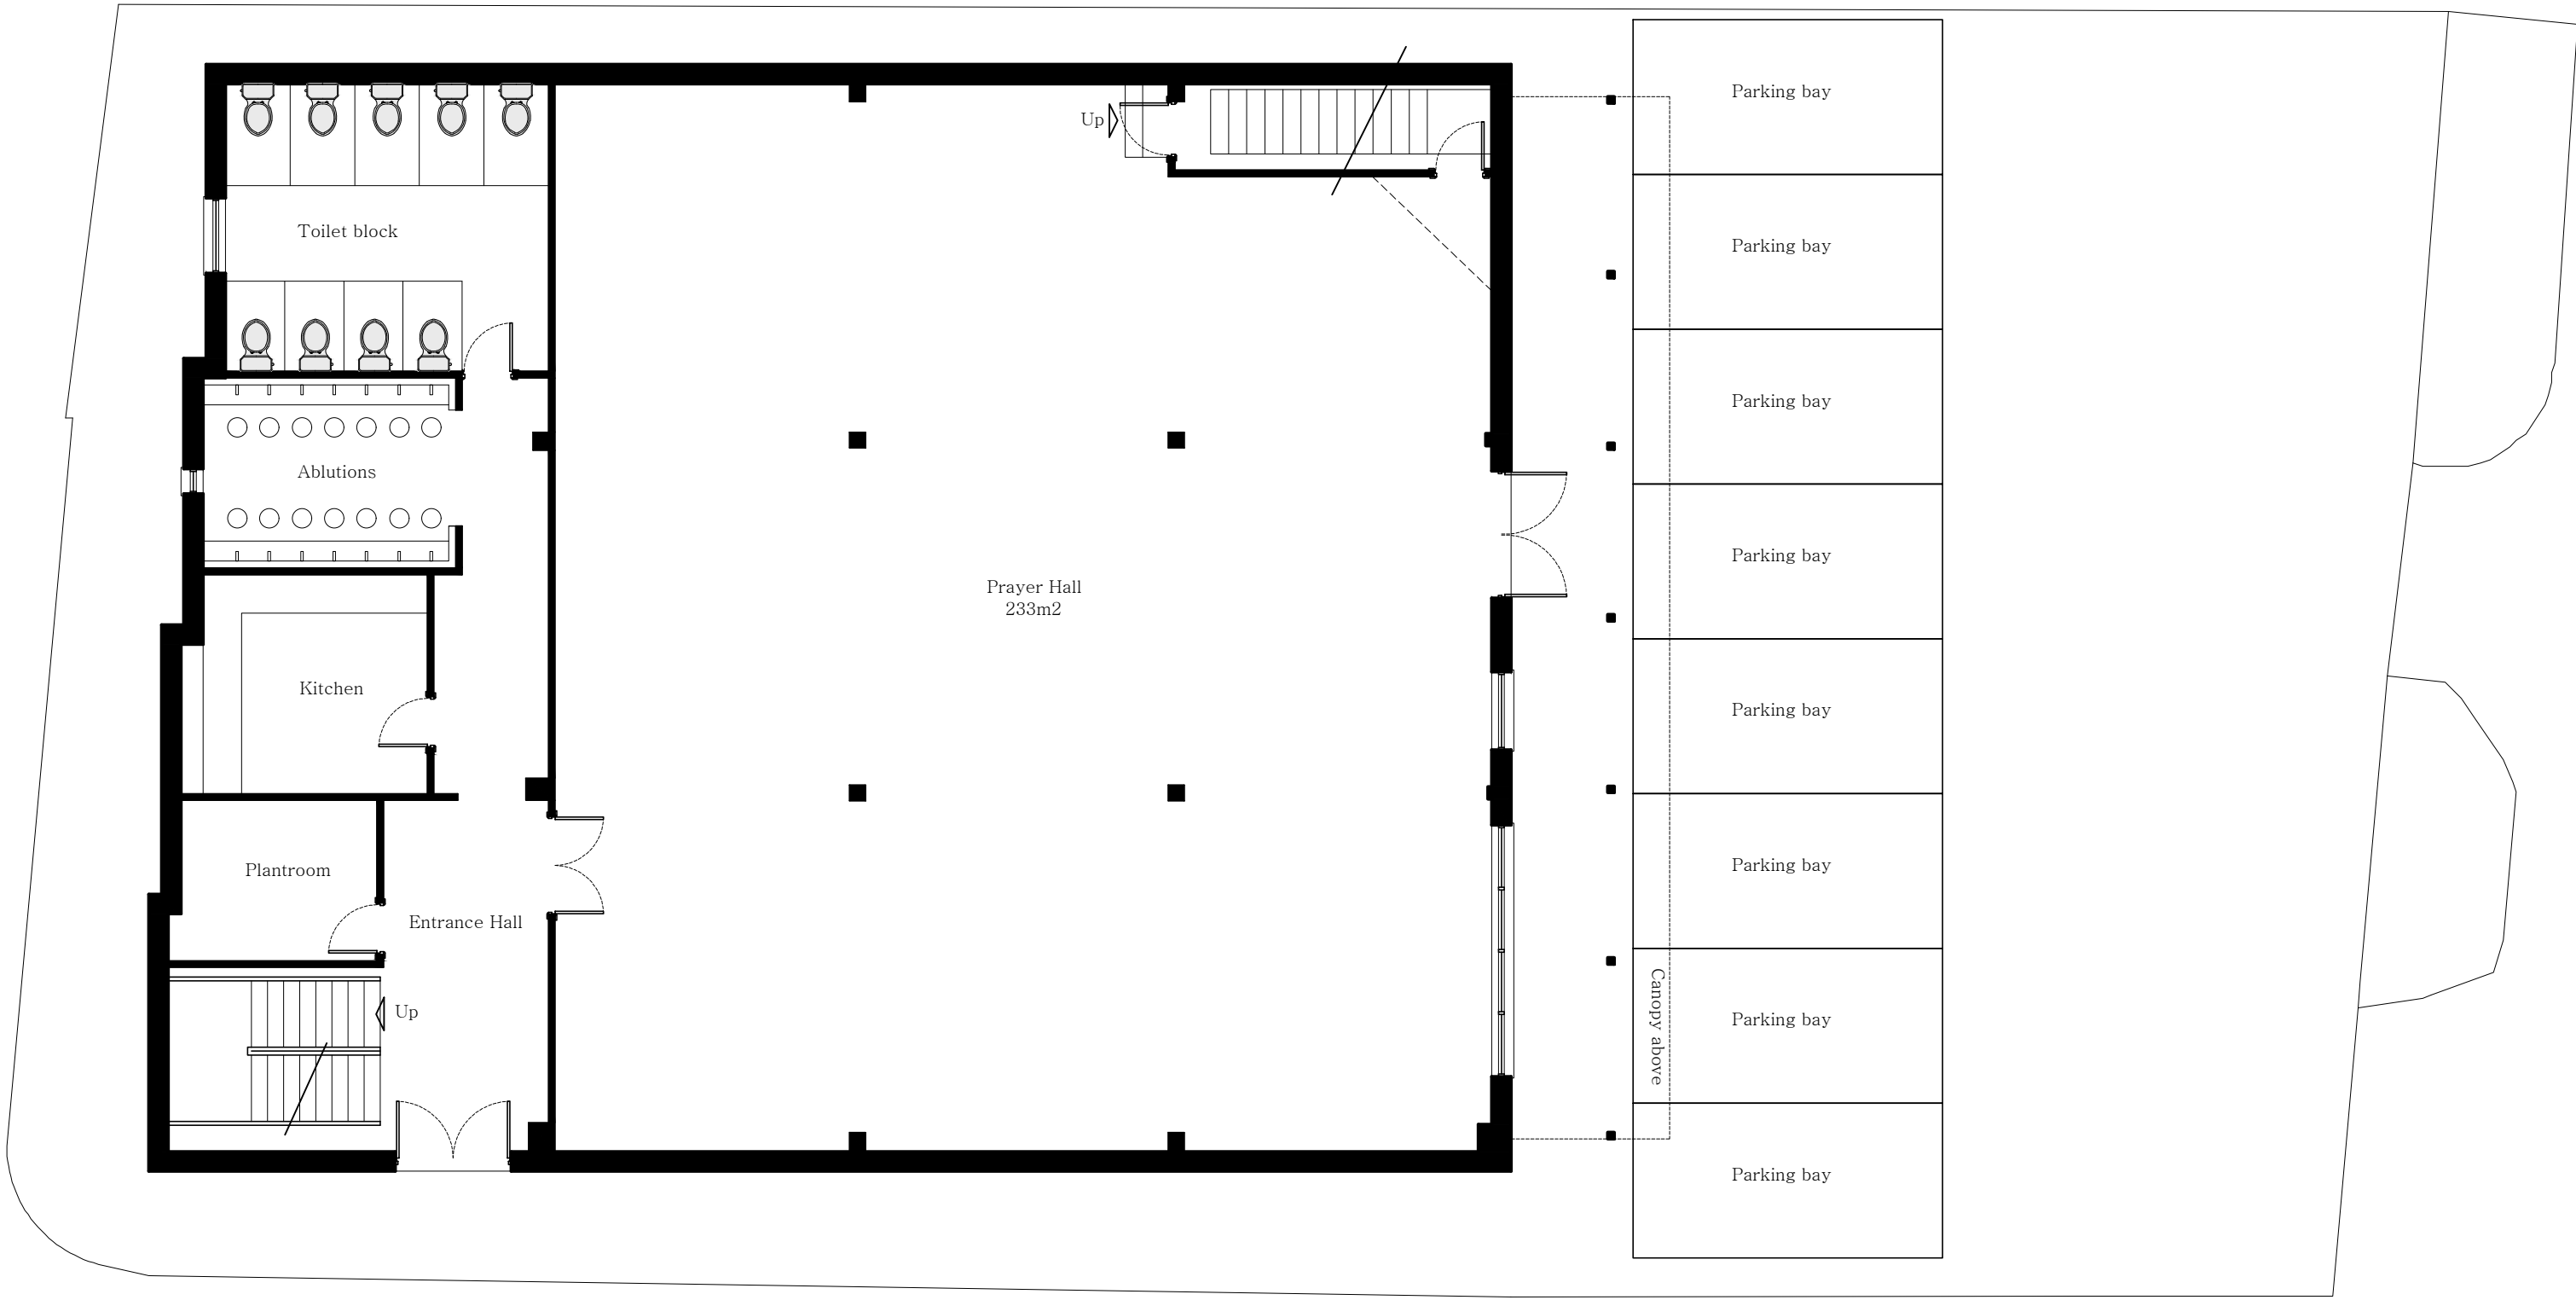

EXISTING GROUND FLOOR PLAN
1:100

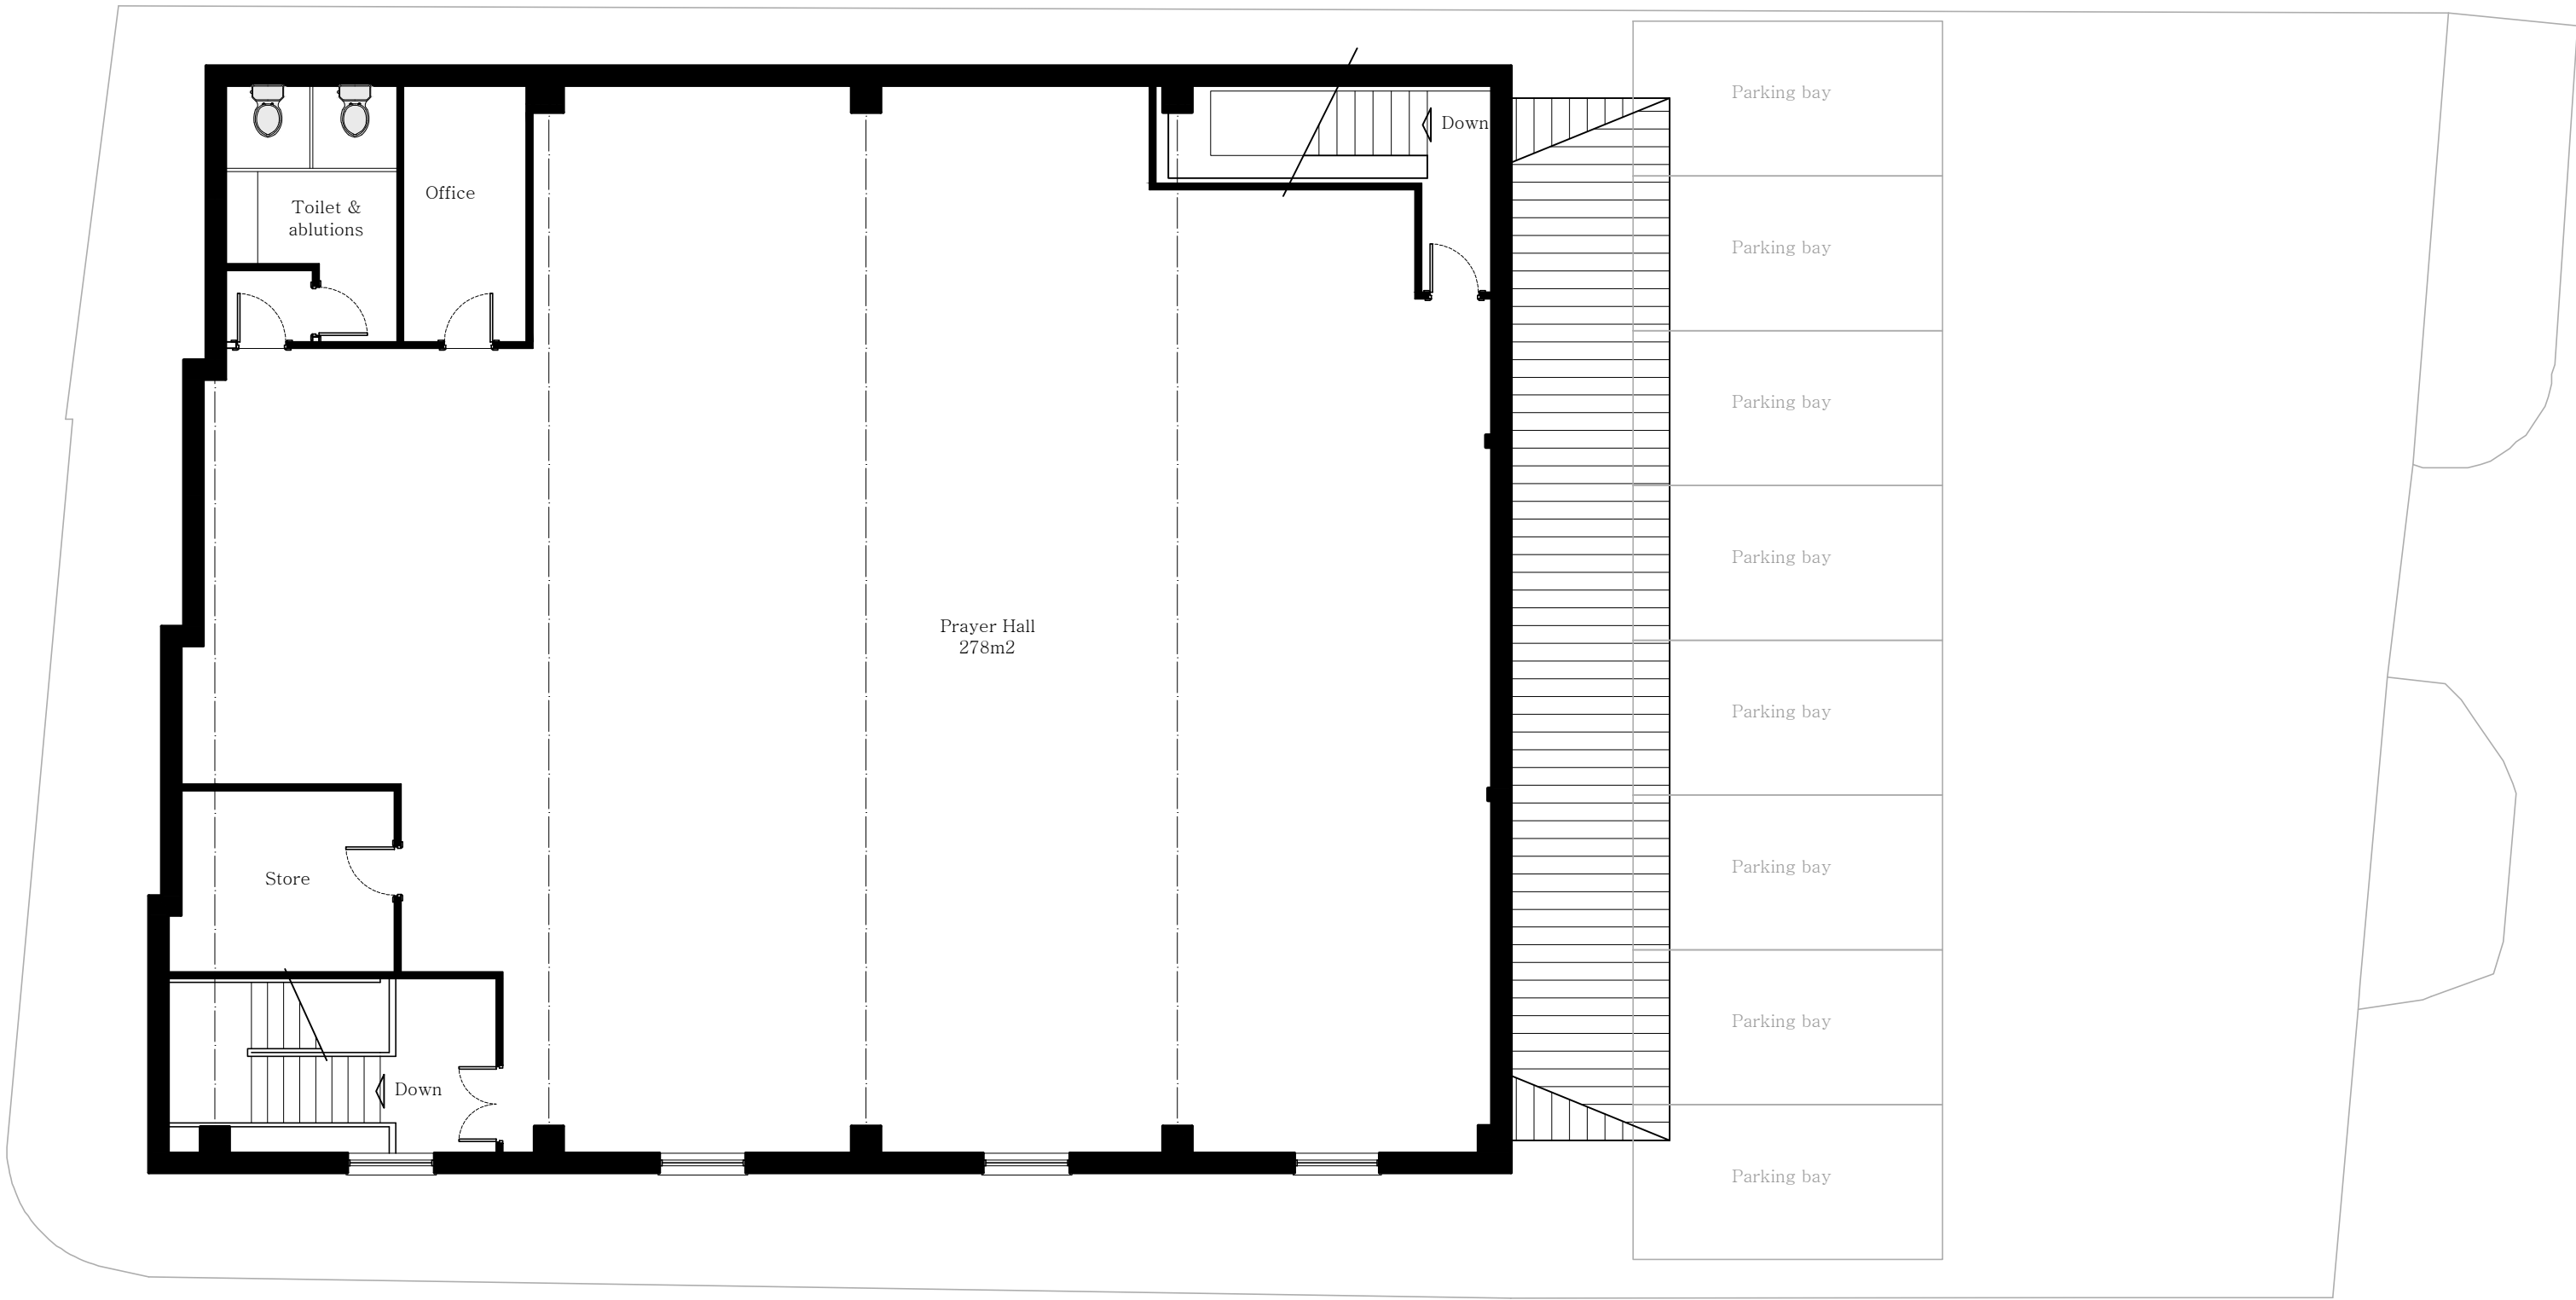


EXISTING FIRST FLOOR PLAN
1:100

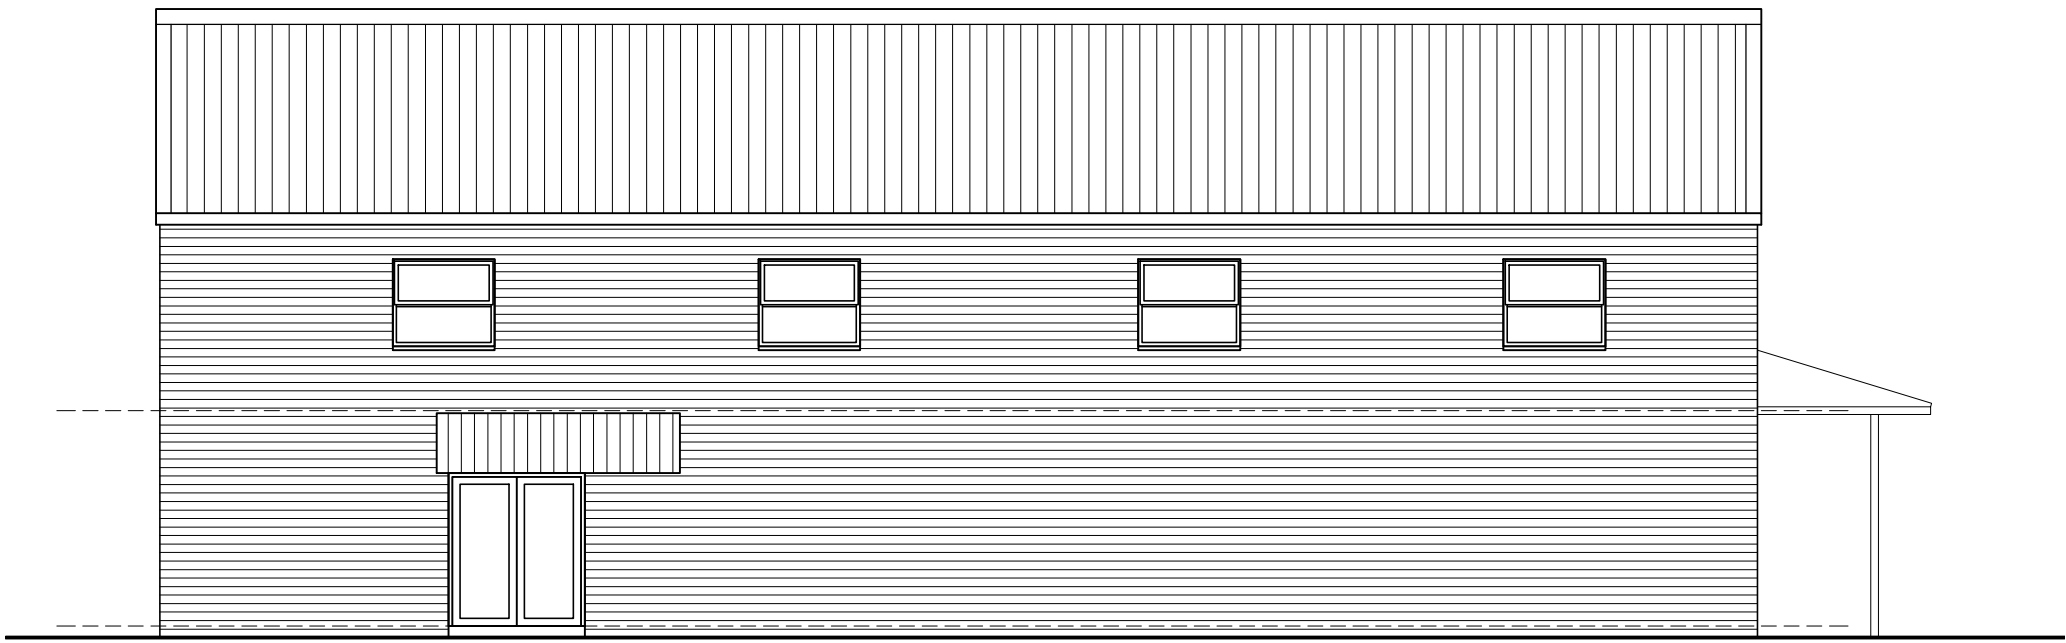


EXISTING SIDE ELEVATION (W)
1:100



EXISTING FRONT ELEVATION (S)
1:100

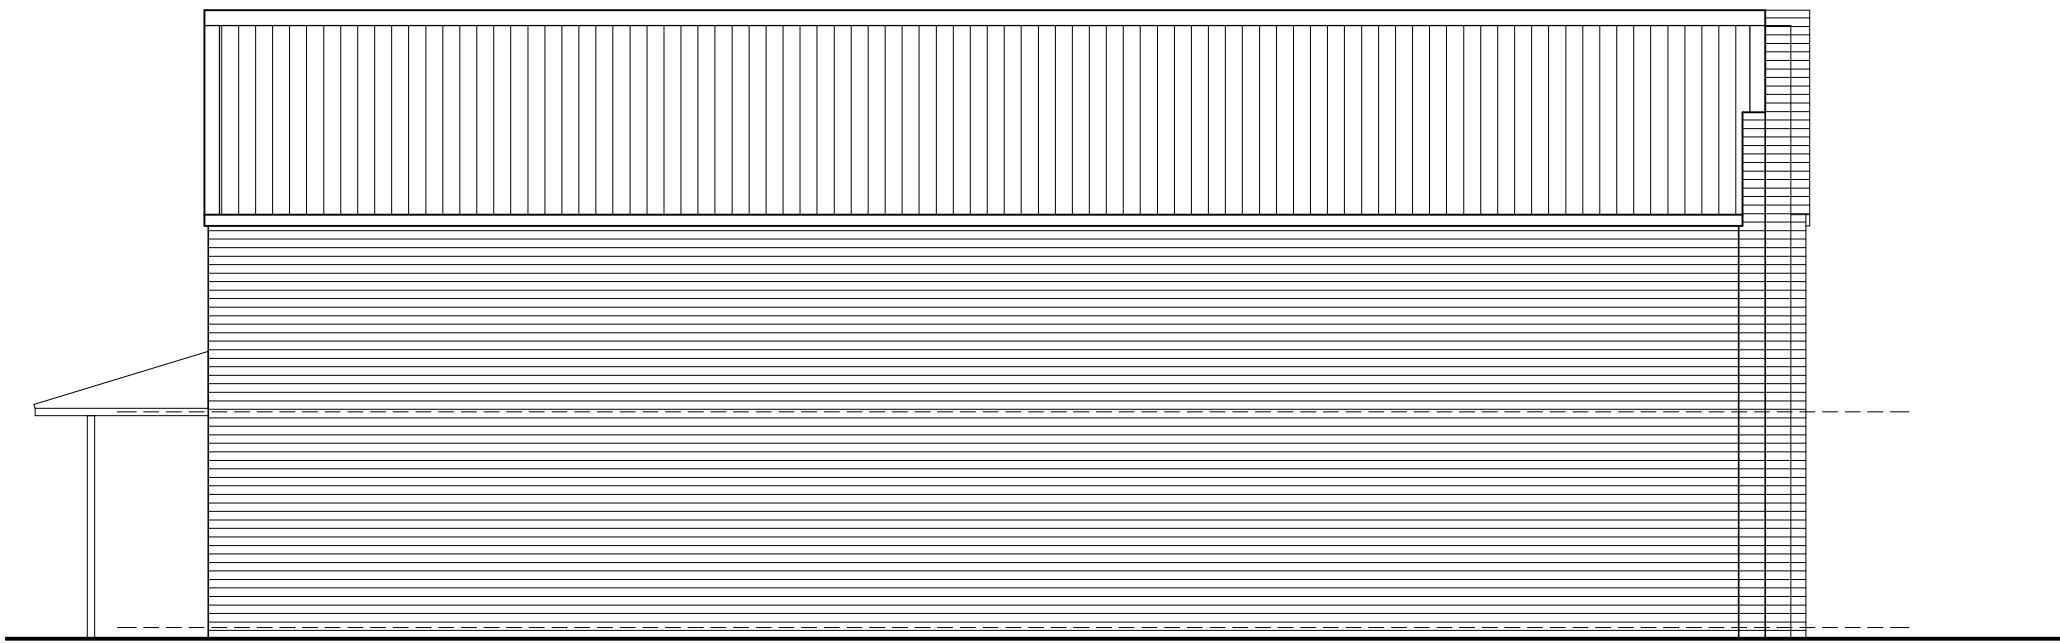

EXISTING SIDE ELEVATION (E)
1:100

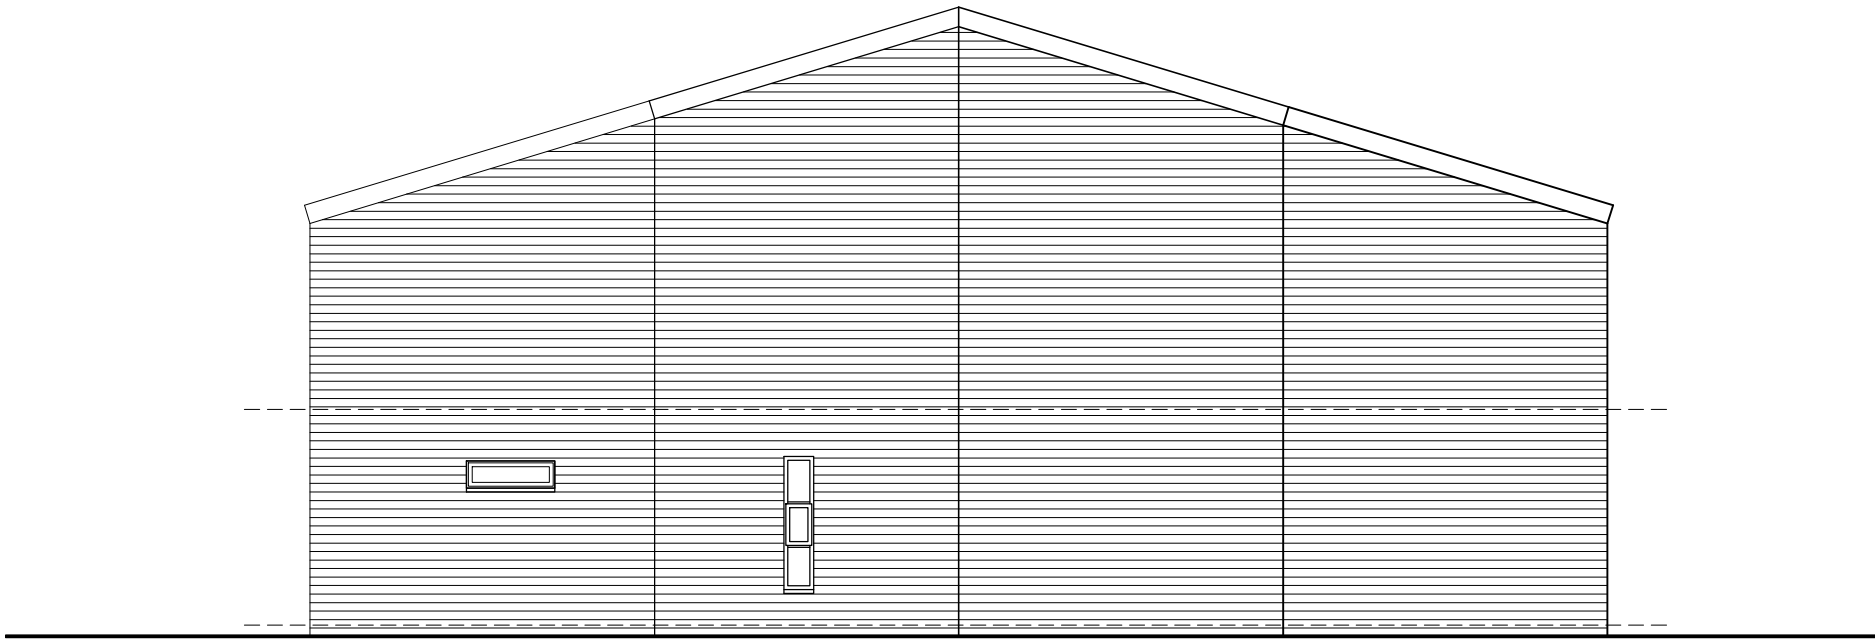

EXISTING REAR ELEVATION (N)
1:100