




Ground Floor Plan

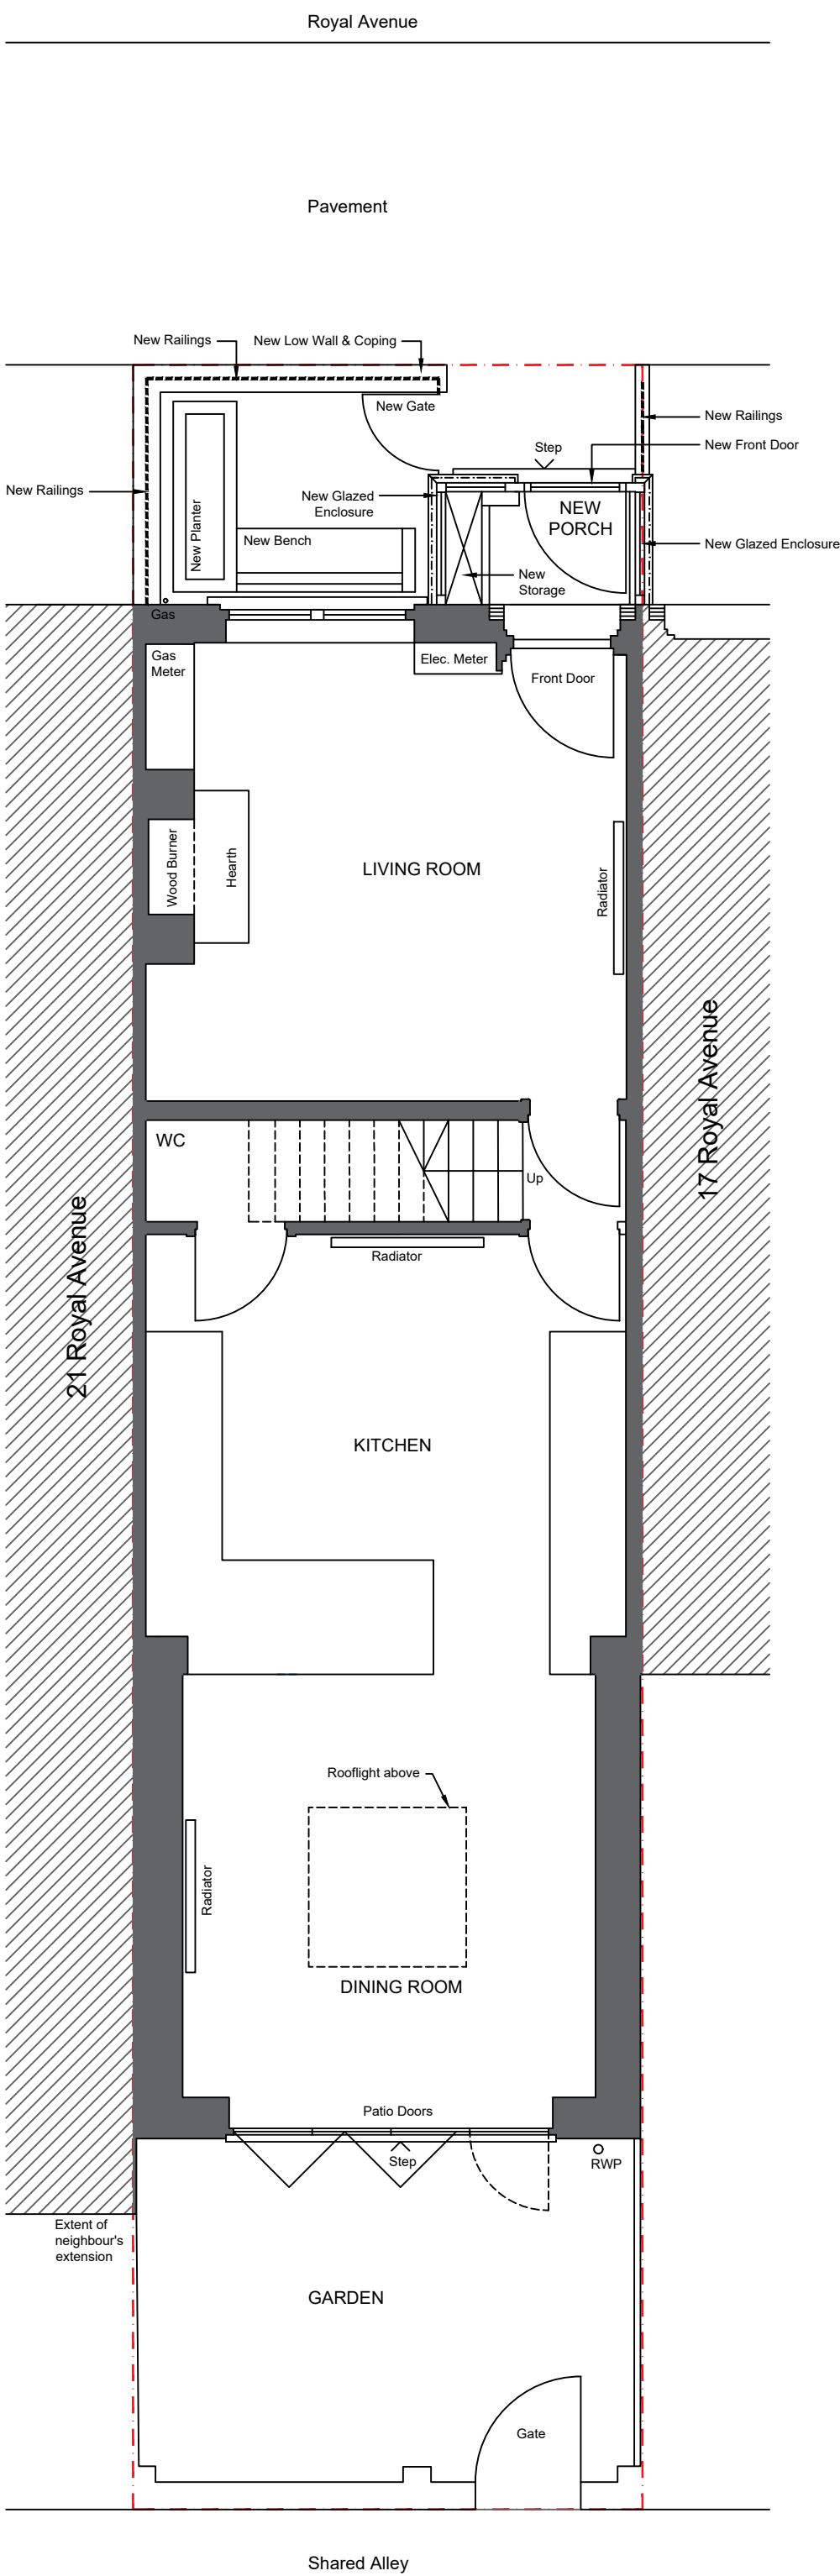


First Floor Plan

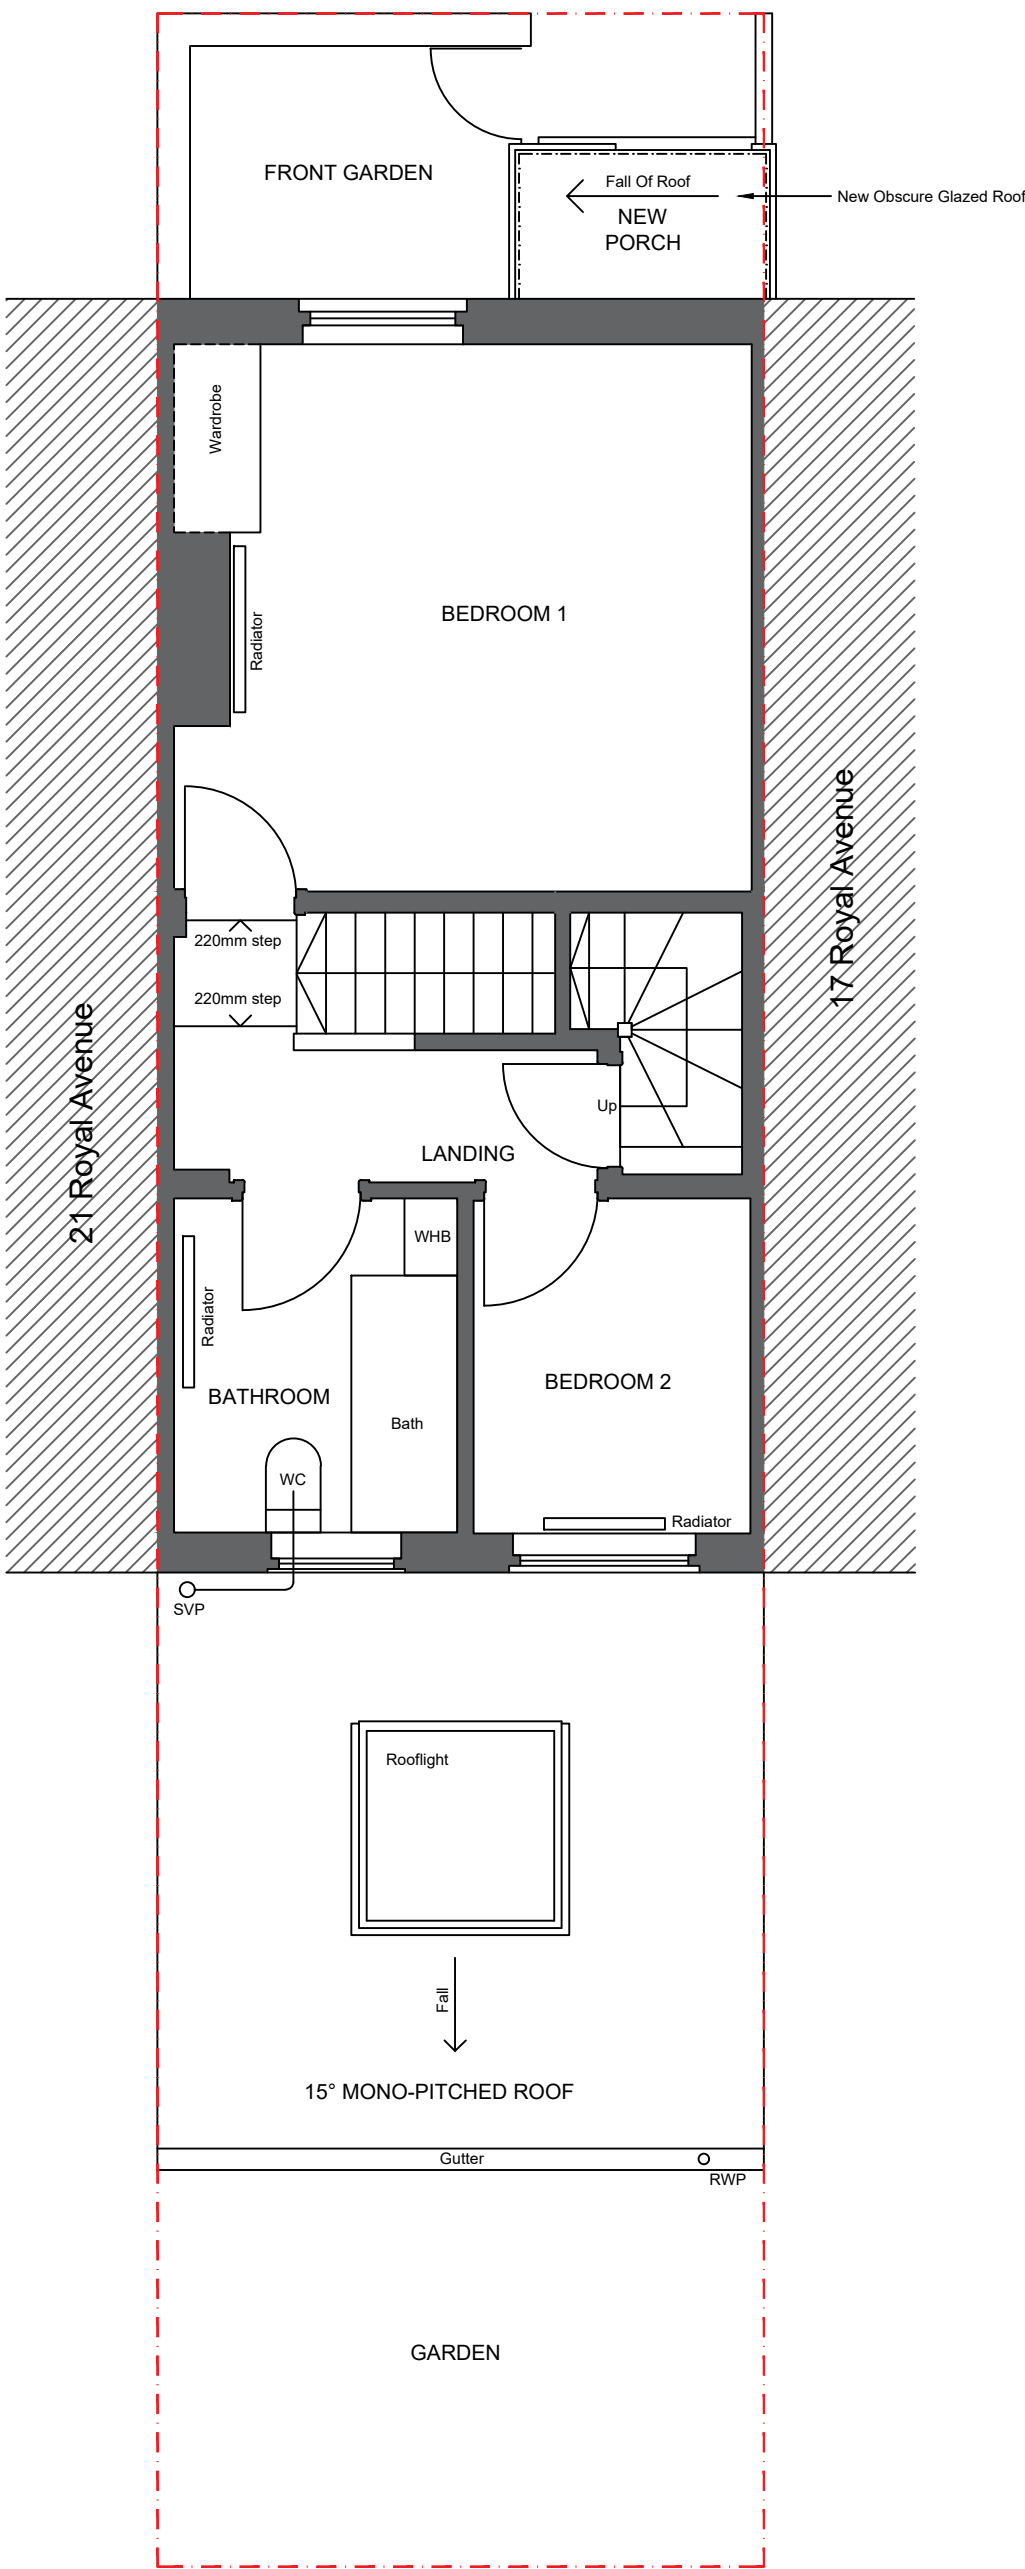

Second Floor Plan

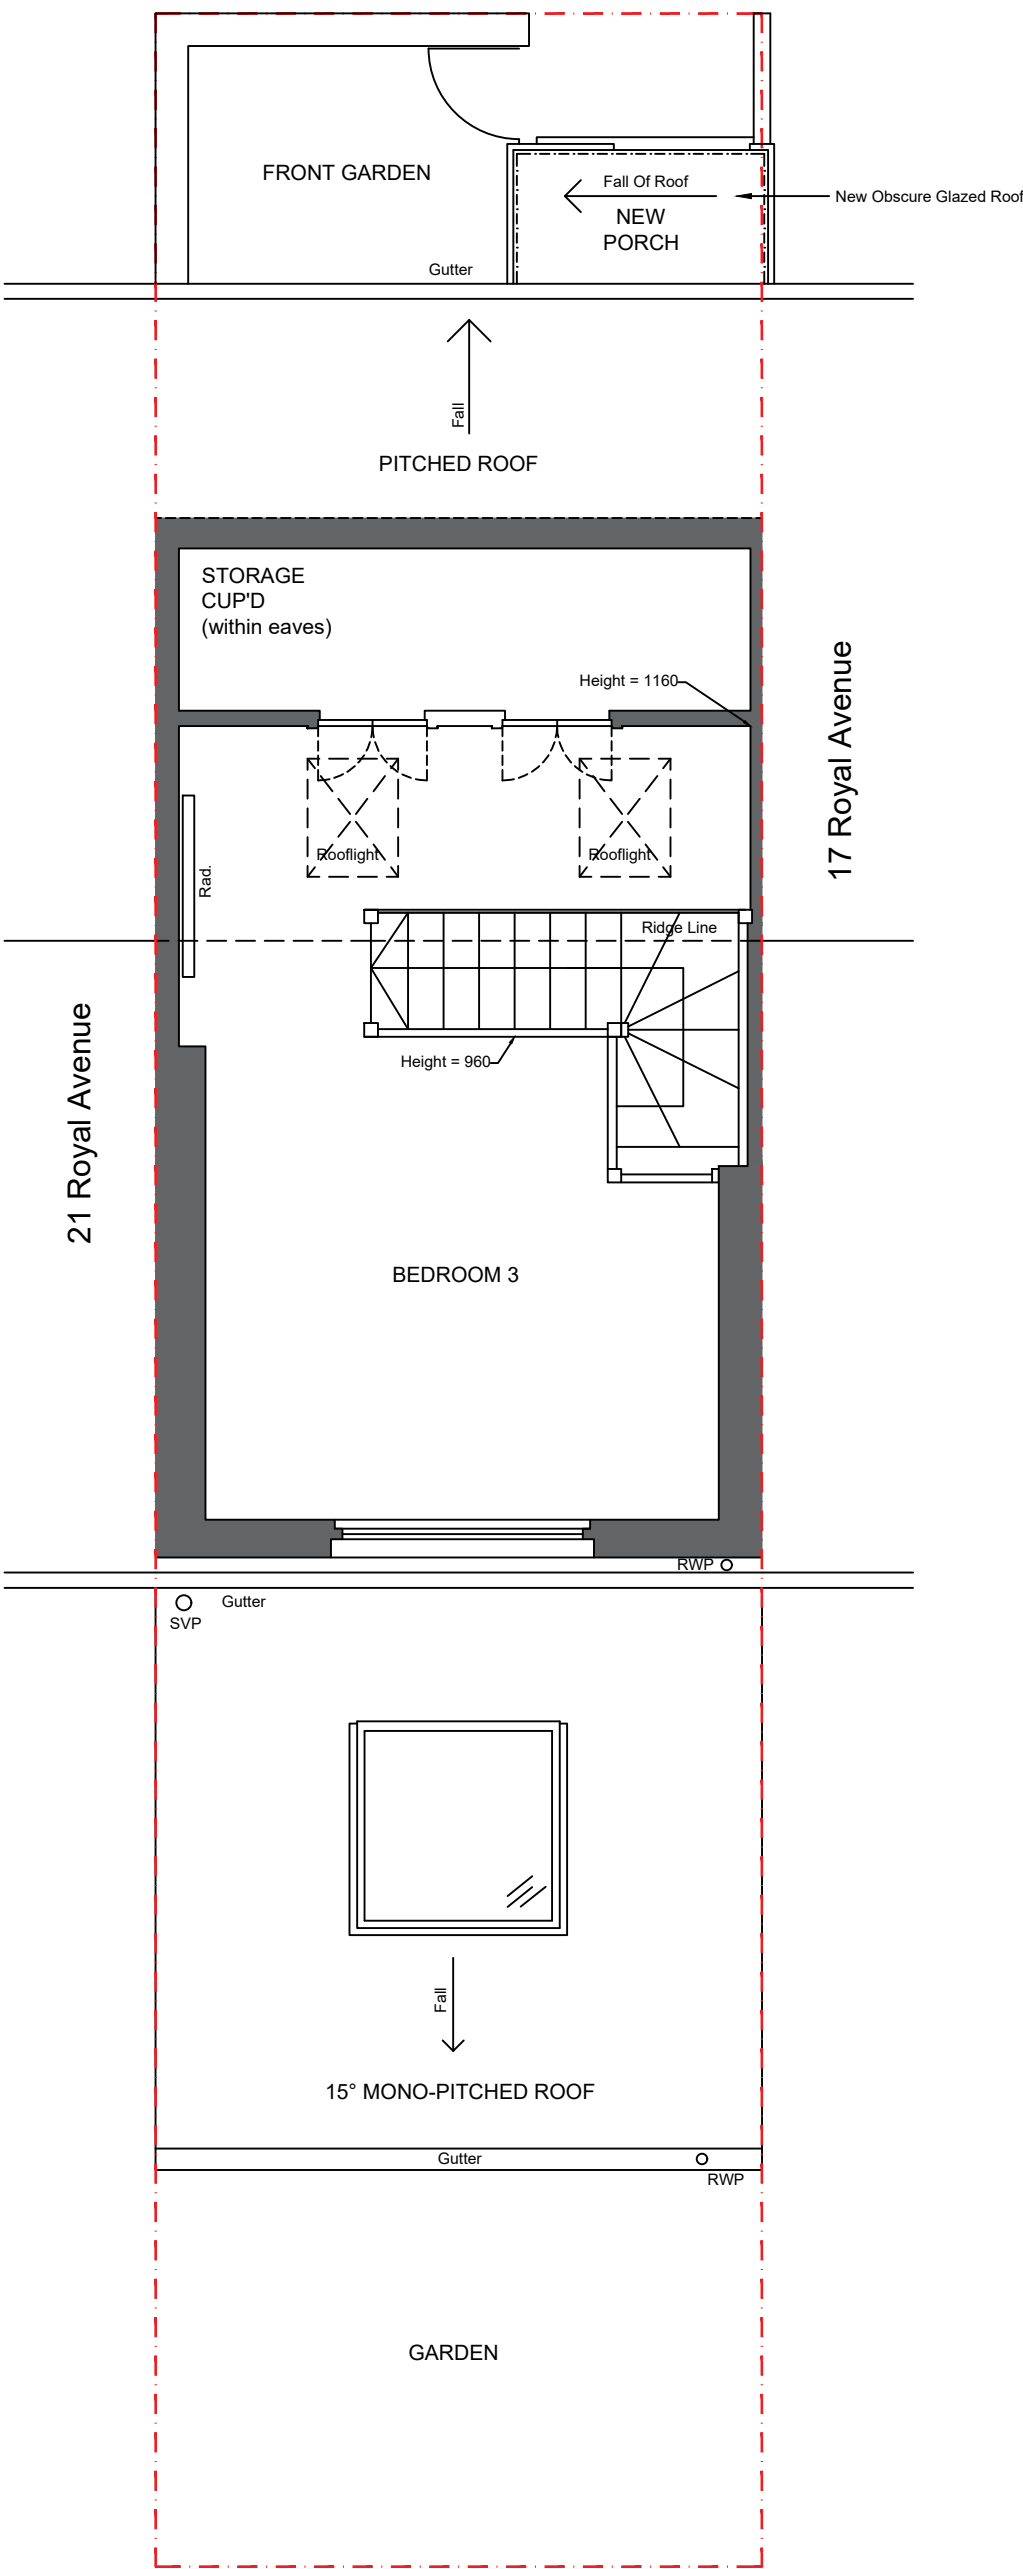


Roof Plan

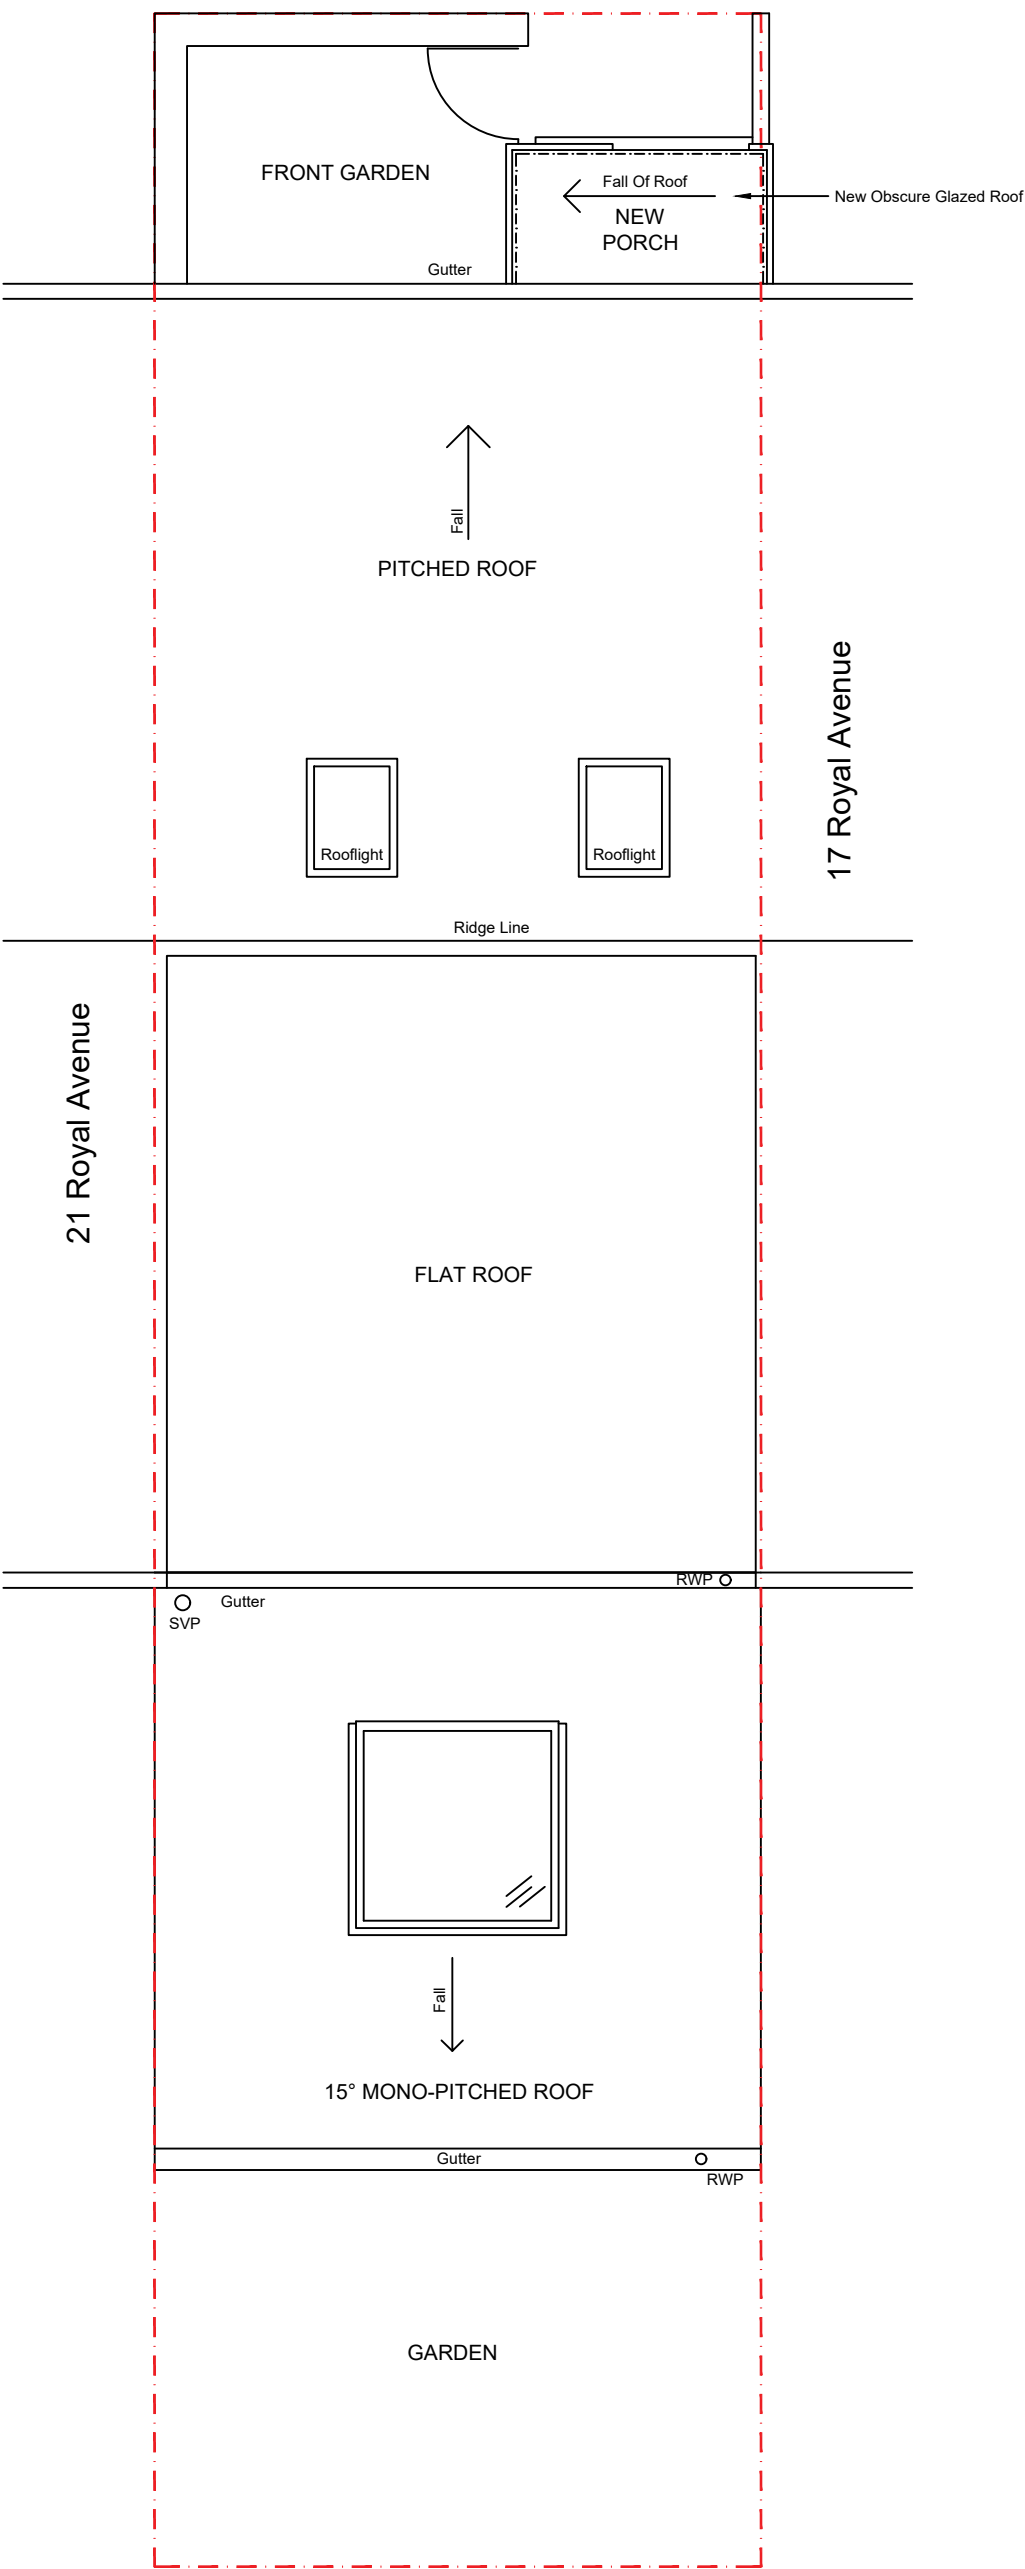

THIS DRAWING IS FOR
PLANNING APPLICATION
PURPOSES ONLY

Approximate Client Ownership /
Planning Application Boundary

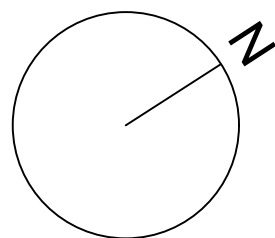

Drawing History:			
Revision	Description	Author	Date
-	Planning Application	MW	14/07/2022

This drawing is the property of Whitfield Architects and must not be reproduced without prior written agreement. This drawing is provided to scale, for design and cost estimation purposes (not for construction). Any financial decisions relating to this information must make due allowance for dimensional or area variation resulting from the design development and construction processes. We recommend that all dimensions and levels should be cross-checked on site (for construction) and any discrepancies should be reported to Whitfield Architects immediately. Design responsibility cannot be accepted for alteration to (or deviation from) this drawing without the prior acknowledgement of Whitfield Architects. Please email hello@whitfieldarchitects.com with any questions.

Project Title	
19 Royal Ave, Chorlton, M21 9EU	

Drawing Title	
Proposed Floor Plans	

Project No:	D032	Date:	14/07/2022
Drawn:	Mark Whitfield	Scale @ A1:	1:50

Client Name	
K. Hall	

Drawing Number	
P(02)01	

Revision	.
----------	---



WHITFIELD ARCHITECTS
27, High Grove Road, Cheadle, SK8 1NS
Contact us: hello@whitfieldarchitects.com
Or visit: www.whitfieldarchitects.com