


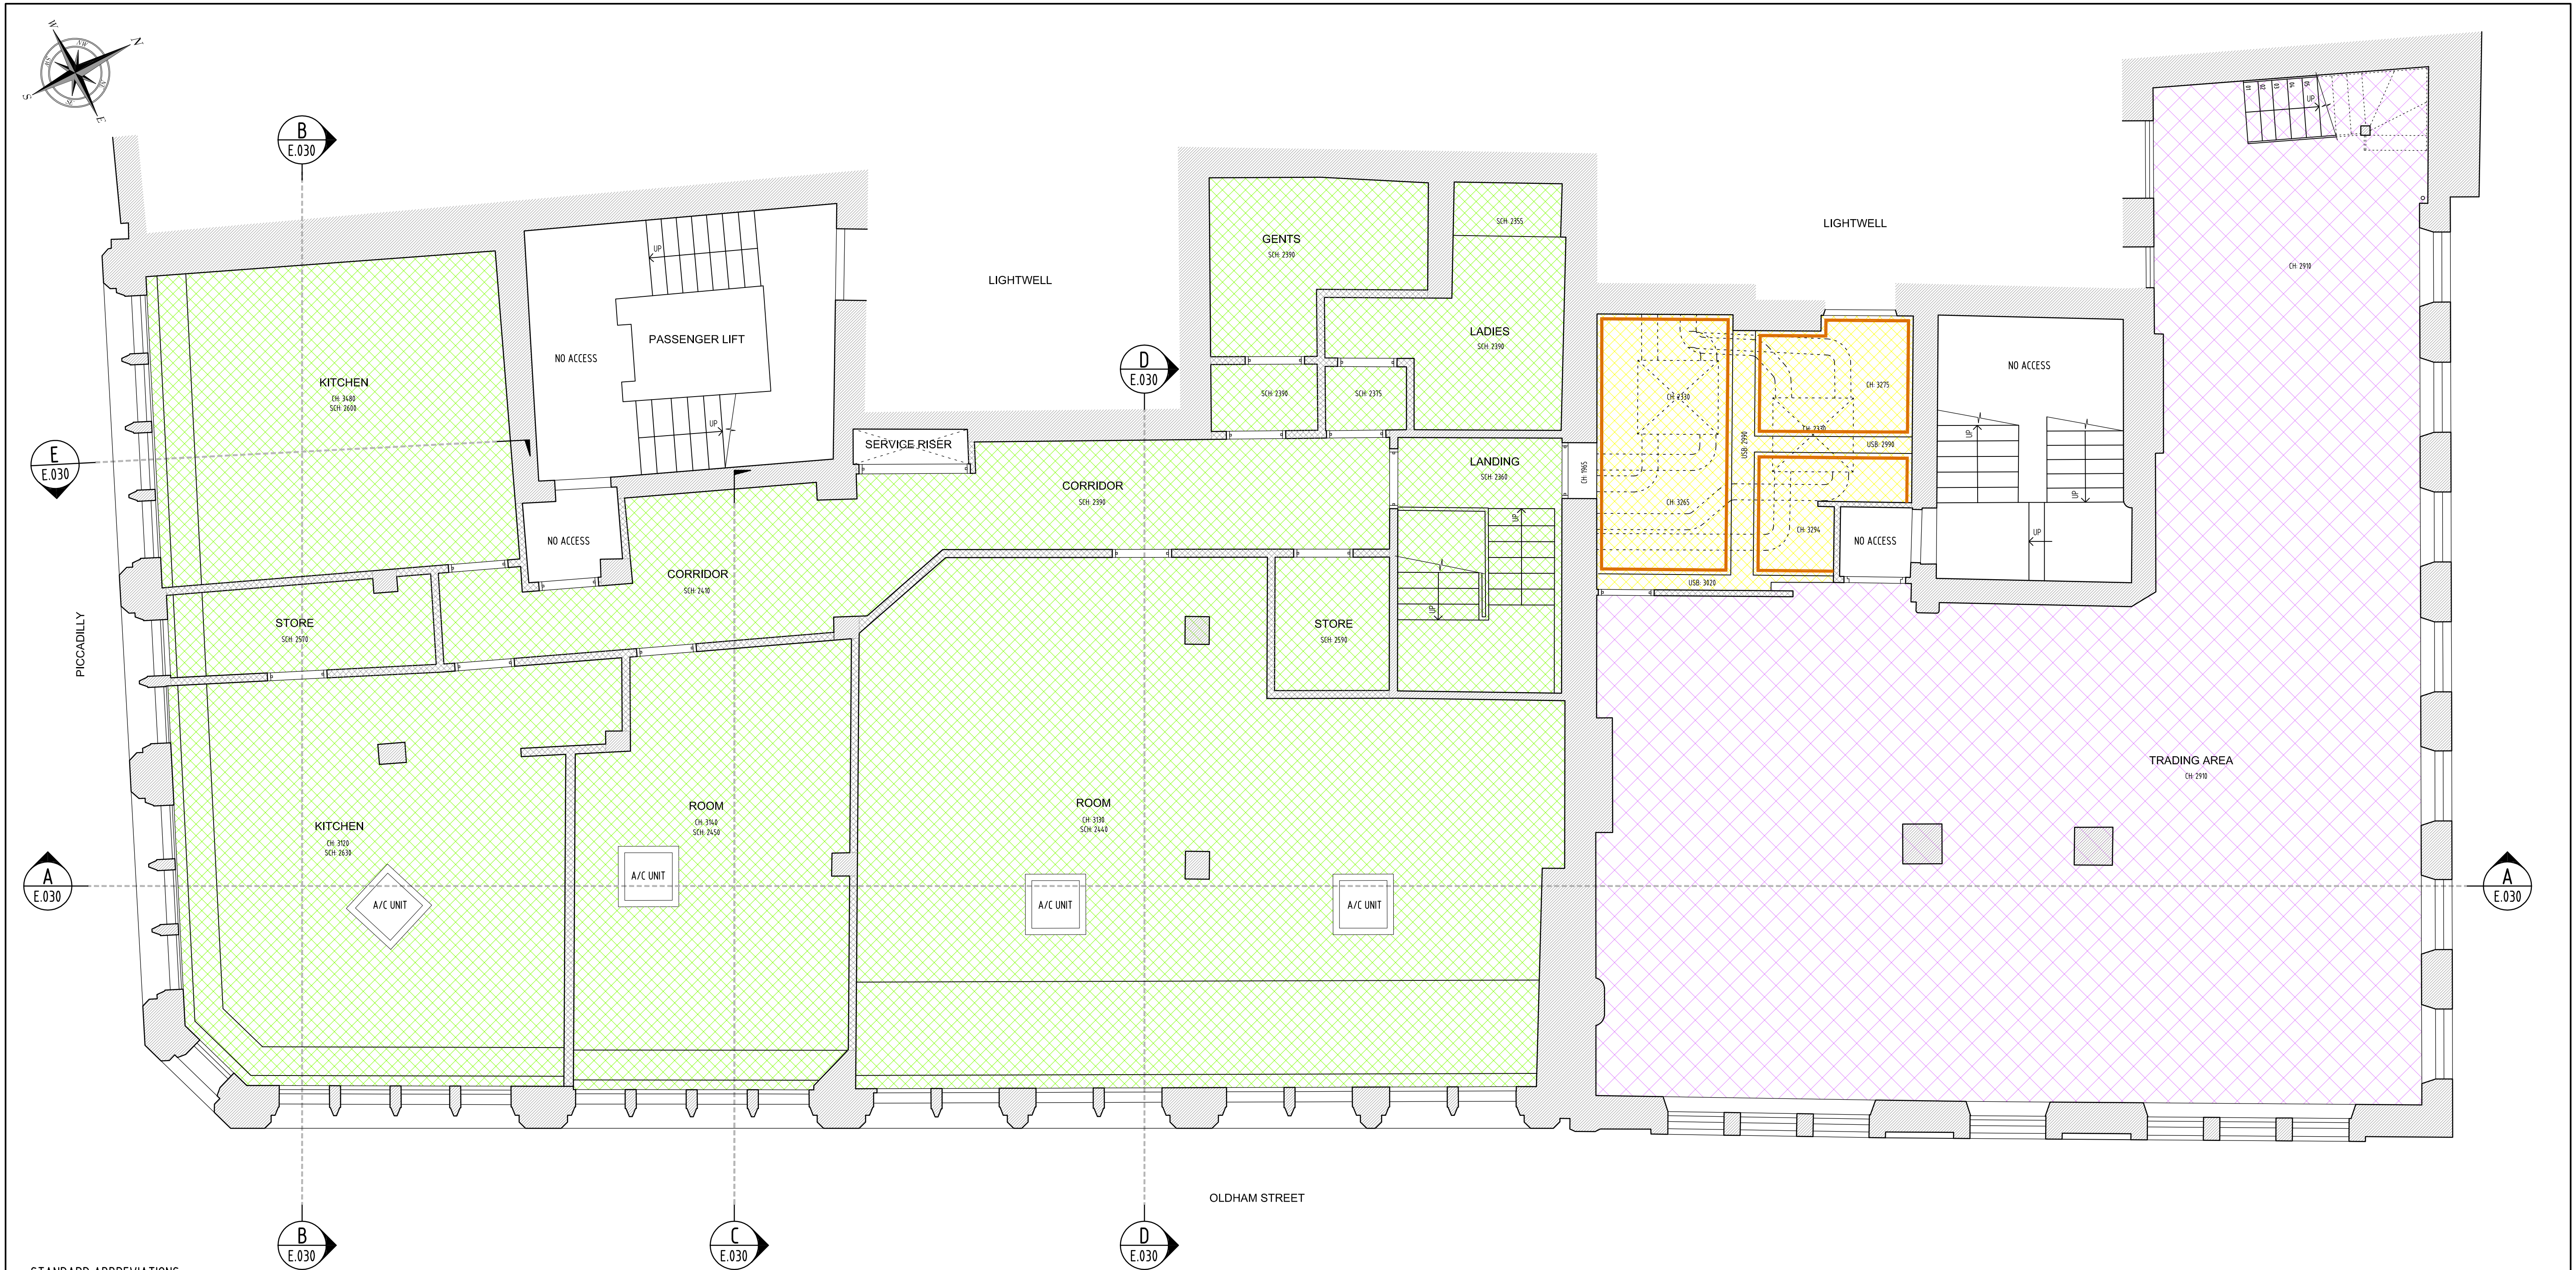

STANDARD ABBREVIATIONS:

ACU AIR CONDITIONING UNIT
AH ACCESS HATCH
CH CEILING HEIGHT
SCH SUSPENDED CEILING HEIGHT
C CILL HEIGHT
DH DOOR HEAD HEIGHT
F FRAME HEIGHT
HWT HOT WATER TANK
IC INSPECTION CHAMBER
MH MANHOLE
NTS NOT TO SCALE
RDR RADIATOR
RL ROOF LIGHT
RWP RAIN WATER PIPE
SVP SOIL VENT PIPE
USB UNDER SIDE BEAM
WHT WALL HEIGHT
WP WASTE WATER PIPE

NOTES

1. GENERAL:
11 DO NOT SCALE FROM THIS DRAWING. CHECK ALL DIMENSIONS AND CONDITIONS ON SITE.
12 ALL WORKS TO BE CARRIED OUT IN ACCORDANCE WITH CURRENT HEALTH & SAFETY (INCLUDING COM) REGULATIONS. ALL WORKS TO COMPLY WITH CURRENT BRITISH STANDARDS, CODES OF PRACTICE, BUILDING REGULATIONS AND APPROPRIATE EUROPEAN STANDARDS.
13 ALL STRUCTURAL WORK IS TO BE CARRIED OUT IN ACCORDANCE WITH THE STRUCTURAL ENGINEER'S DETAILS AND CALCULATIONS.
14 PRECISE POSITIONS OF ALL FIXTURES AND FITTINGS IS SUBJECT TO CONFIRMATION ON SITE.
15 THIS DRAWING IS PRODUCED FOR PLANNING APPLICATION ONLY AND SHOULD NOT BE USED FOR ANY OTHER PURPOSES.
16 ALL INFORMATION SHOWN ON THIS EXISTING DRAWING IS BASED ON SURVEY DRAWING NUMBER EAST1-20-01 PRODUCED BY 'EA LONDON SURVEY COMPANY'.

LEGEND:


	DENOTES ORIGINAL EXISTING WALL
	DENOTES NON-ORIGINAL EXISTING WALL
	DENOTES SUSPENDED CEILING (600x600 GRID SYSTEM)
	DENOTES FIRE RESISTANT PLASTERBOARD CEILING
	DENOTES TIGHTLY-ATTACHED CEILING
	DENOTES CORNICE

NOTE: ALL CEILING FINISHES AND WALLS HAVE BEEN DETERMINED BY NON-INTRUSIVE VISUAL INSPECTION.

EXISTING FIRST FLOOR REFLECTED
CEILING PLAN

SCALE 1:50

SCALE BAR
(1:50 @ A1)
(1:100 @ A3)

 

REV	DATE	DESCRIPTION	BY
01	15/01/2021	PLANNING	ISP
DRAWN BY ISP DRAWING SOLUTIONS			

JOB TITLE YORKSHIRE BUILDING SOCIETY 17 PICCADILLY, MANCHESTER	DRG TITLE EXISTING FIRST FLOOR REFLECTED CEILING PLAN
--	---

ISP Drawing Solutions 21 MONKS CLOSE MIDDLESEX, HA4 9HX TEL: 0044 78866116912 EMAIL: info@ispdrawingsolutions.co.uk www.ispdrawingsolutions.co.uk	JOB NO 1192	DRG NO E.010	REV /	SCALE 1:50 @ A1 1:100 @ A3	DATE 04/2021
--	----------------	-----------------	----------	----------------------------------	-----------------