


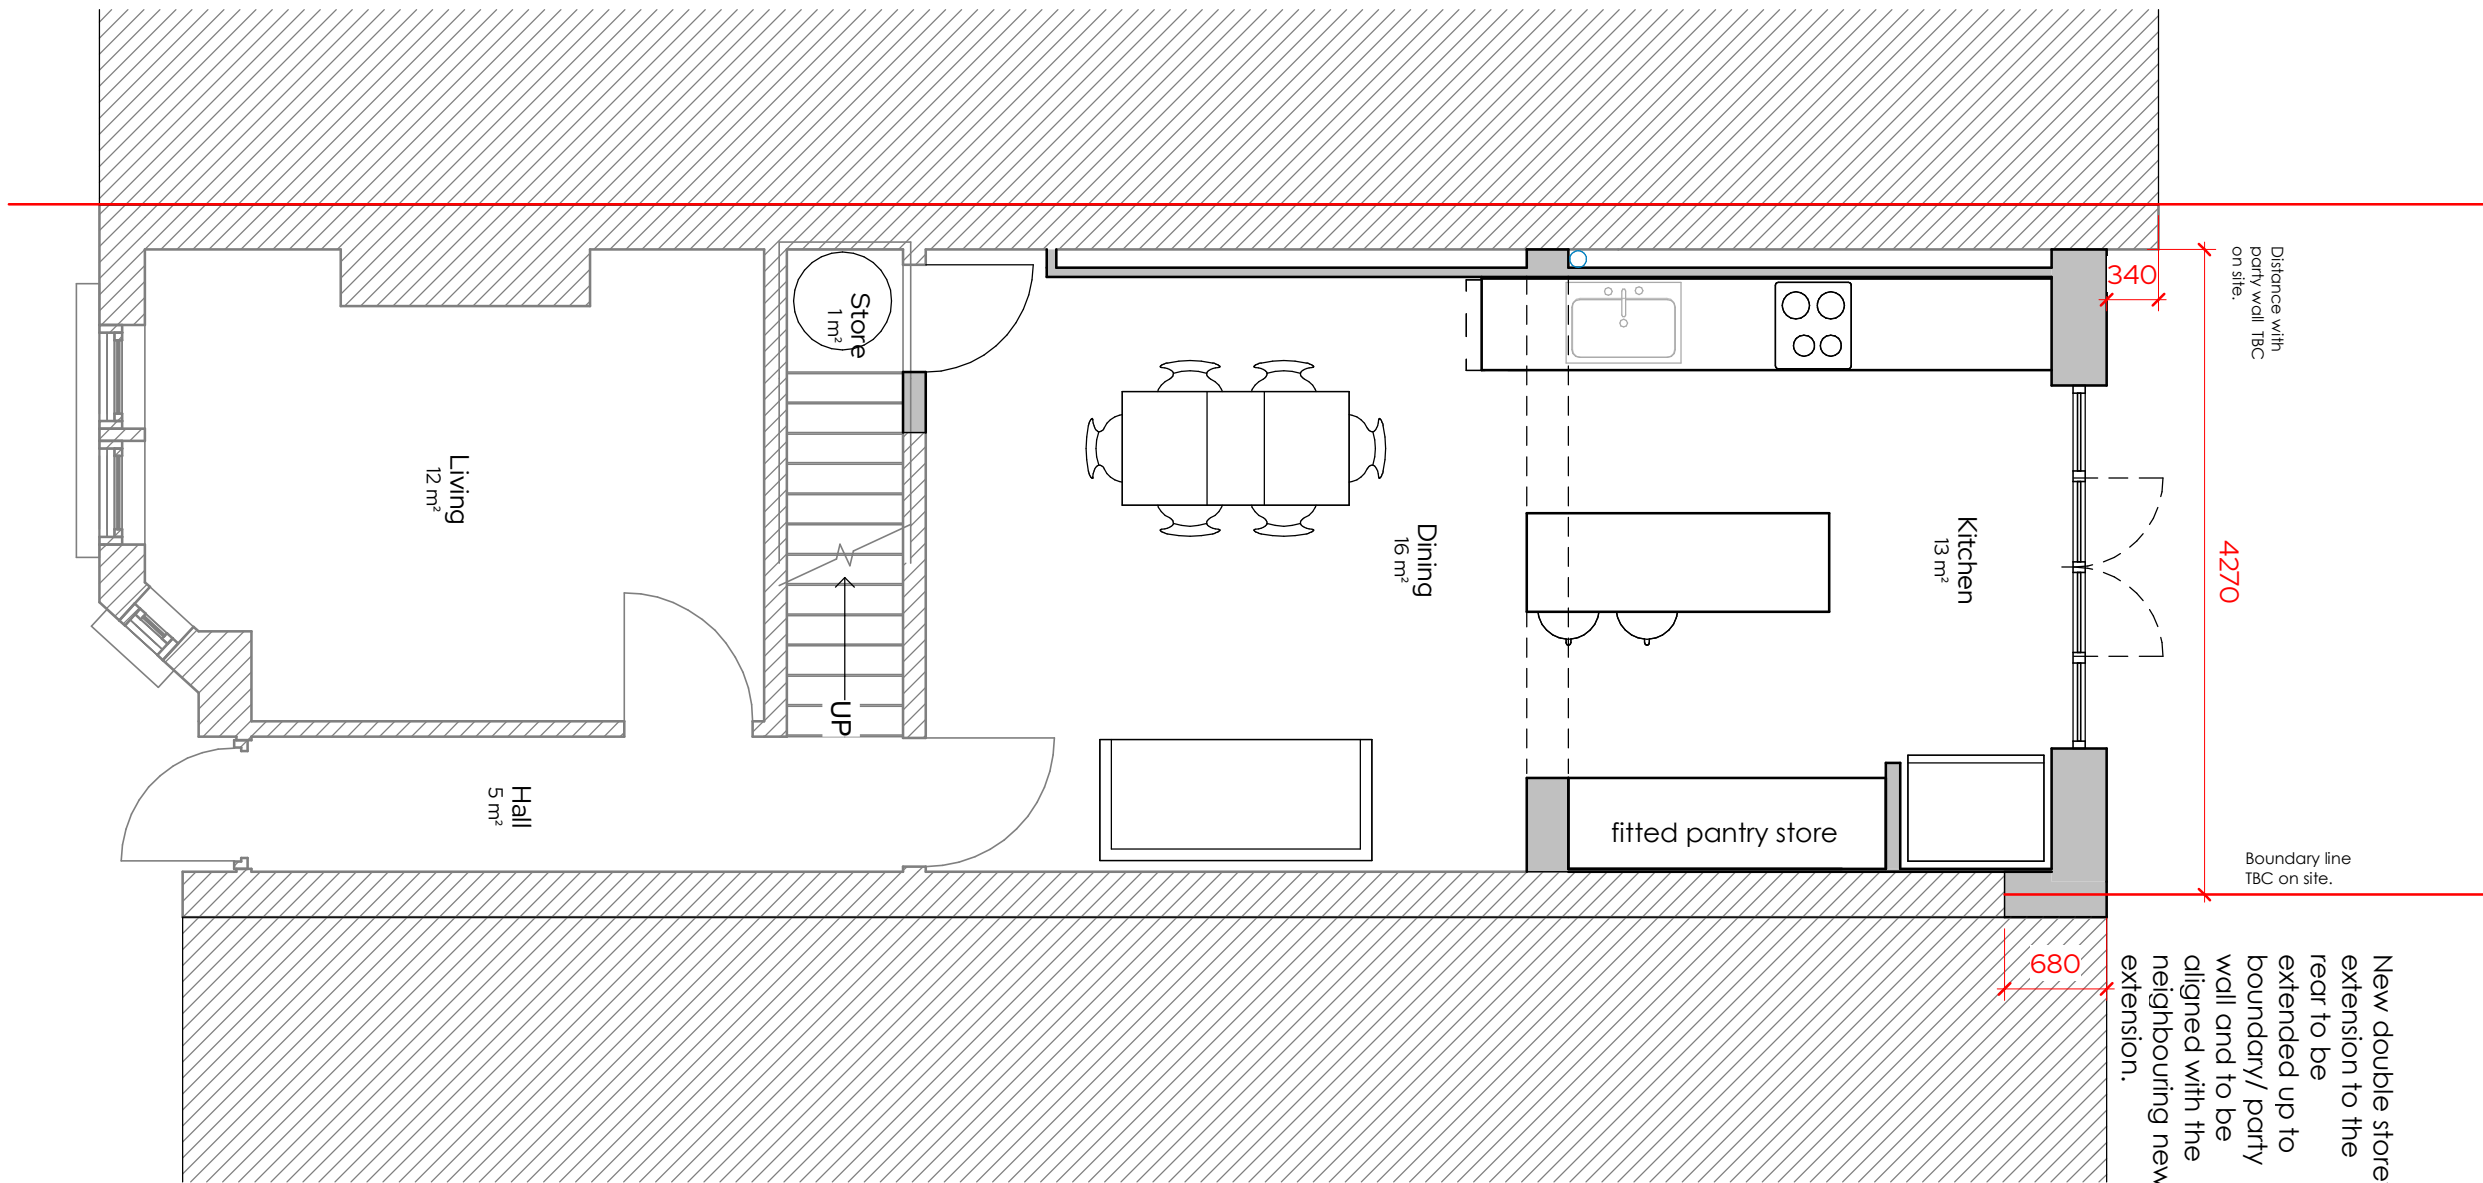

© Copyright ArchiPhonic - Do not scale from this drawing. All dimensions to be checked and verified on site. This drawing is to be read in conjunction with all other relevant drawings and specifications. Any discrepancies in the drawings are to be reported immediately to ArchiPhonic. This drawing is not to be used for construction or sales purposes unless marked issued for construction. Dimensions and area schedules are subject to change.

REV	Date	Description	Issued	Additional Notes
1	29/06/2022	Planning Issue	RJ	

Project Title	1201 - 1 Eleanor Road, M21 9FZ
Client Name	Dan Procter
Project Address	1 Eleanor Road, M21 9FZ

Title	Ground Floor Plan - Proposed		
Drawing No.	1201 -02-03-004 Rev 1		
Scale	1:50	Sheet Size	A3
Drawn by	RJ	Checked by	DB

ARCHIPHONIC

Positive Change through Architectural Design

Unit 256, Slater Studios, 9 Slater Street, Liverpool, L1 4BW
info@ArchiPhonic.co.uk / +44 (0)151 345 7600