





Elevations 1:50

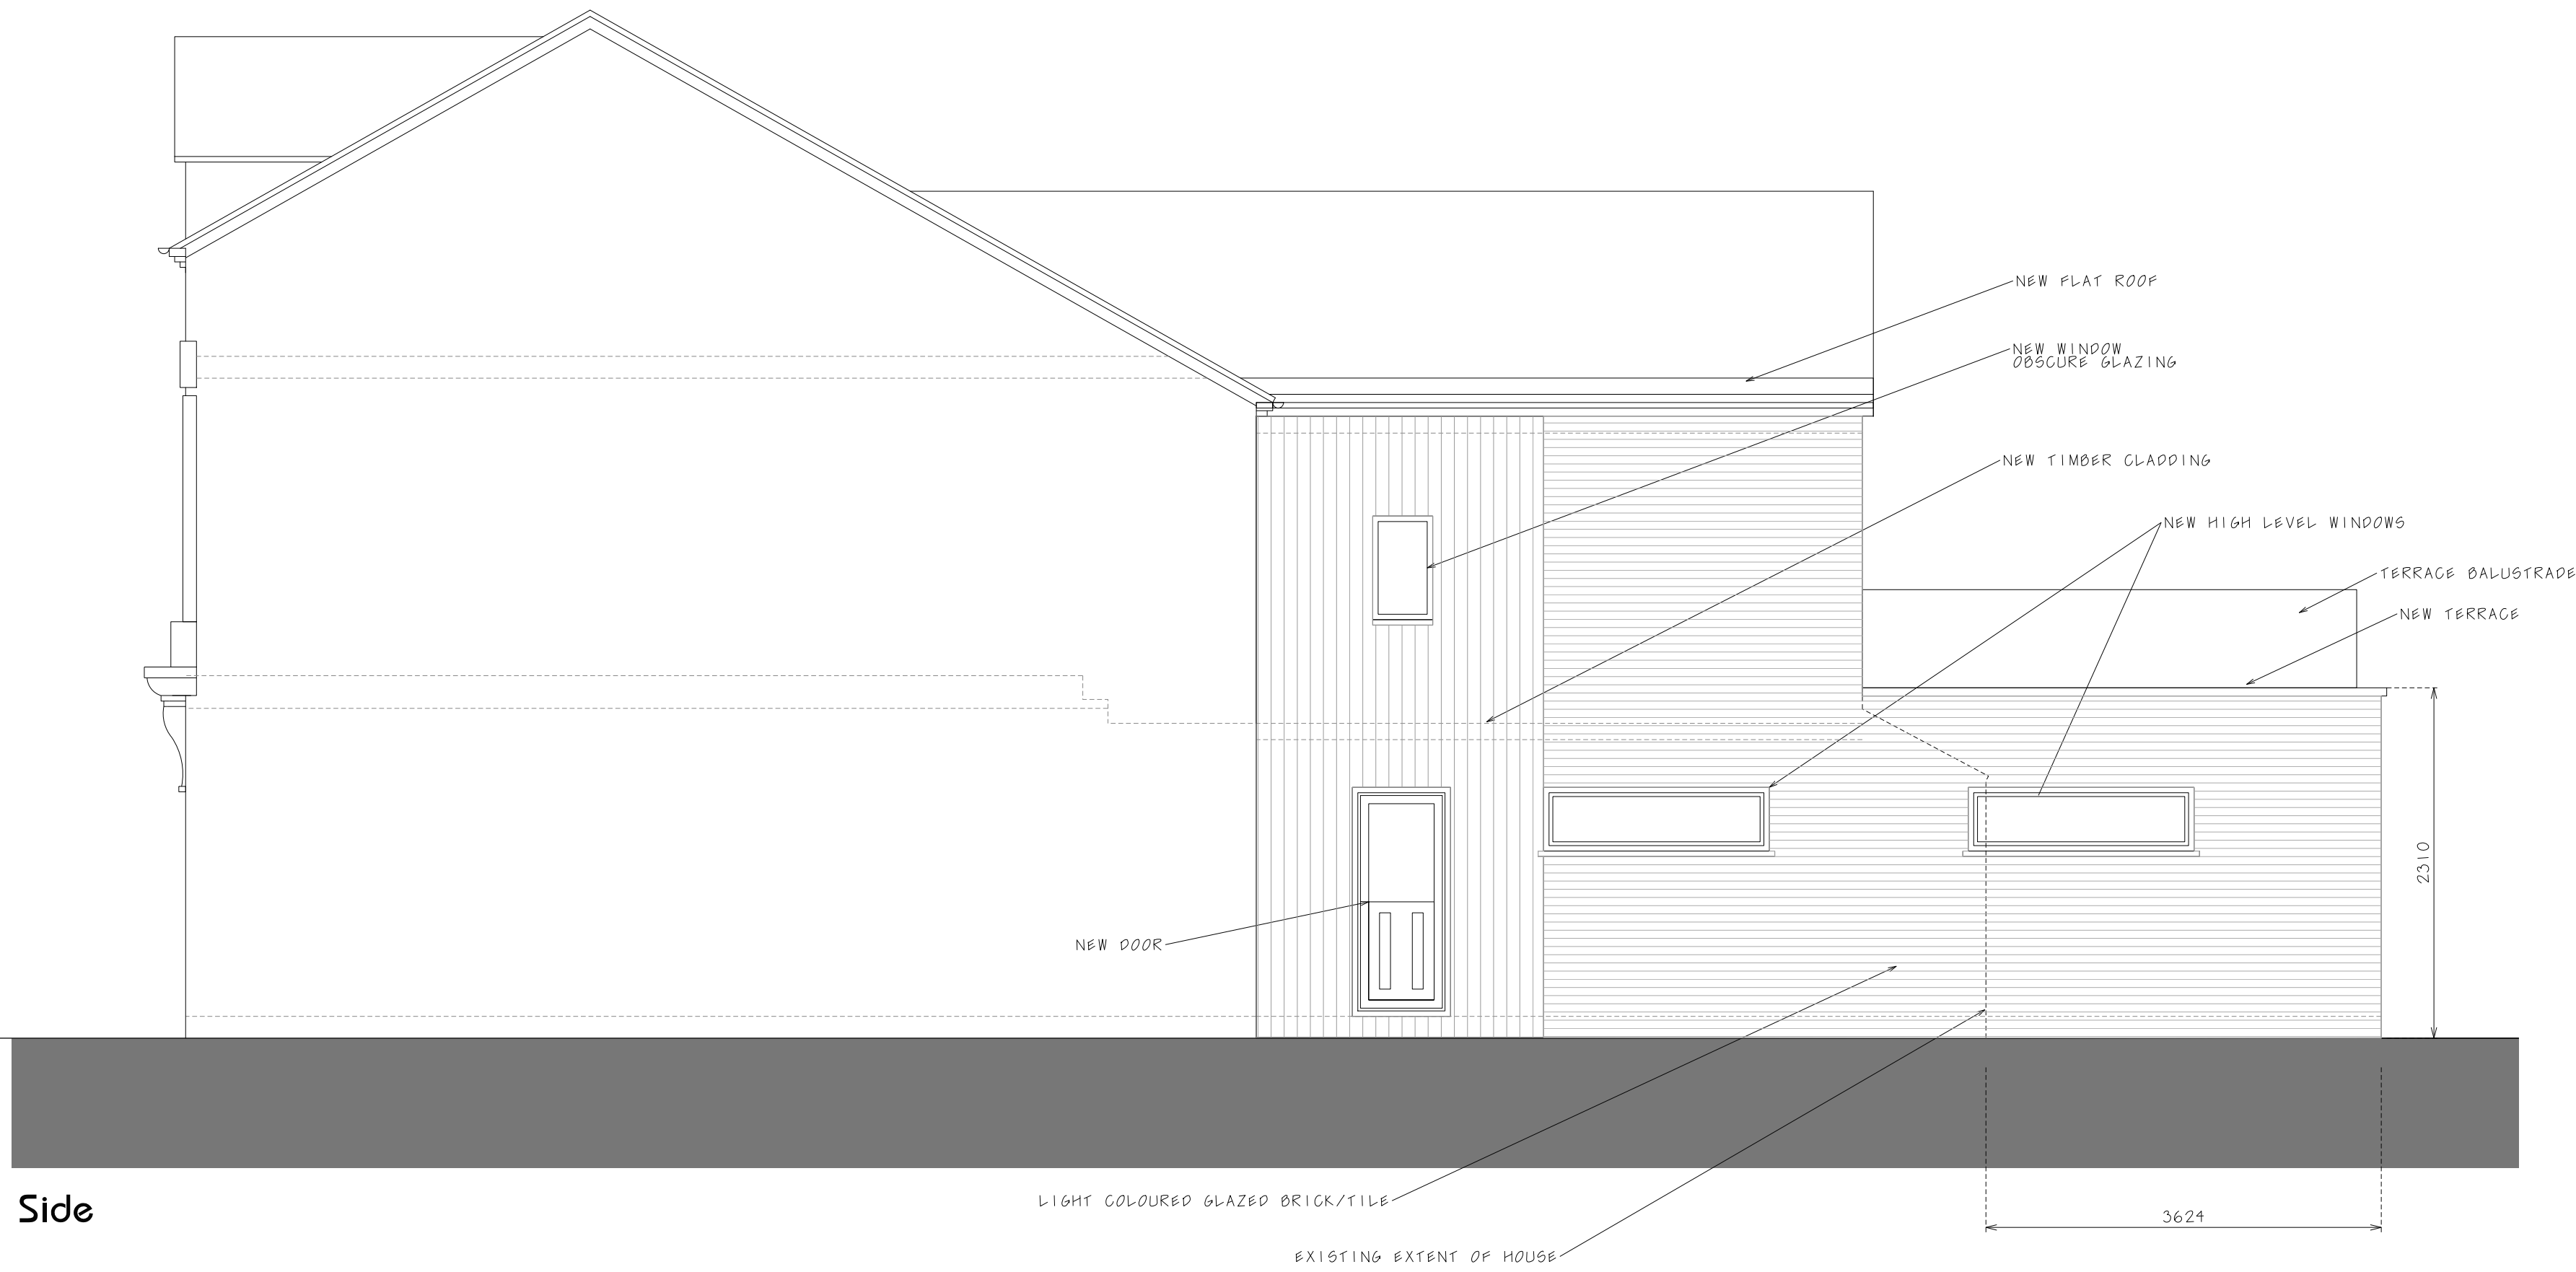

Location plan
1:1250

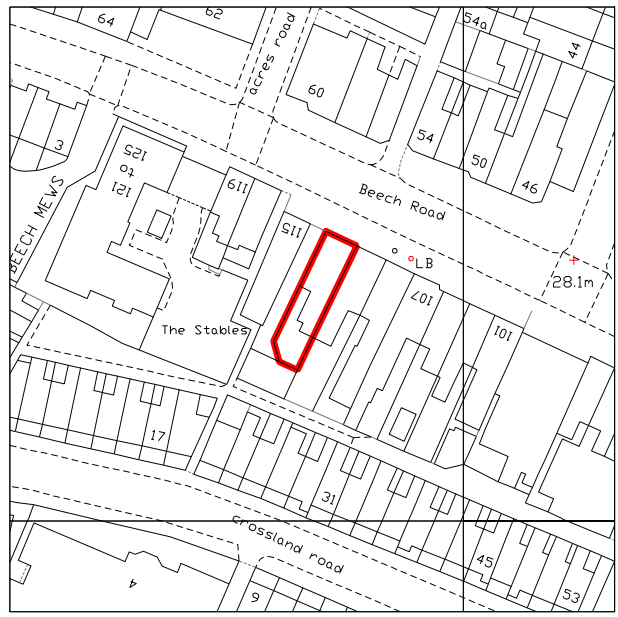

Site Plan
1:200

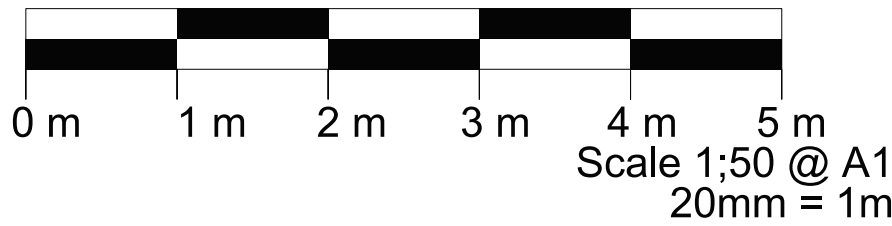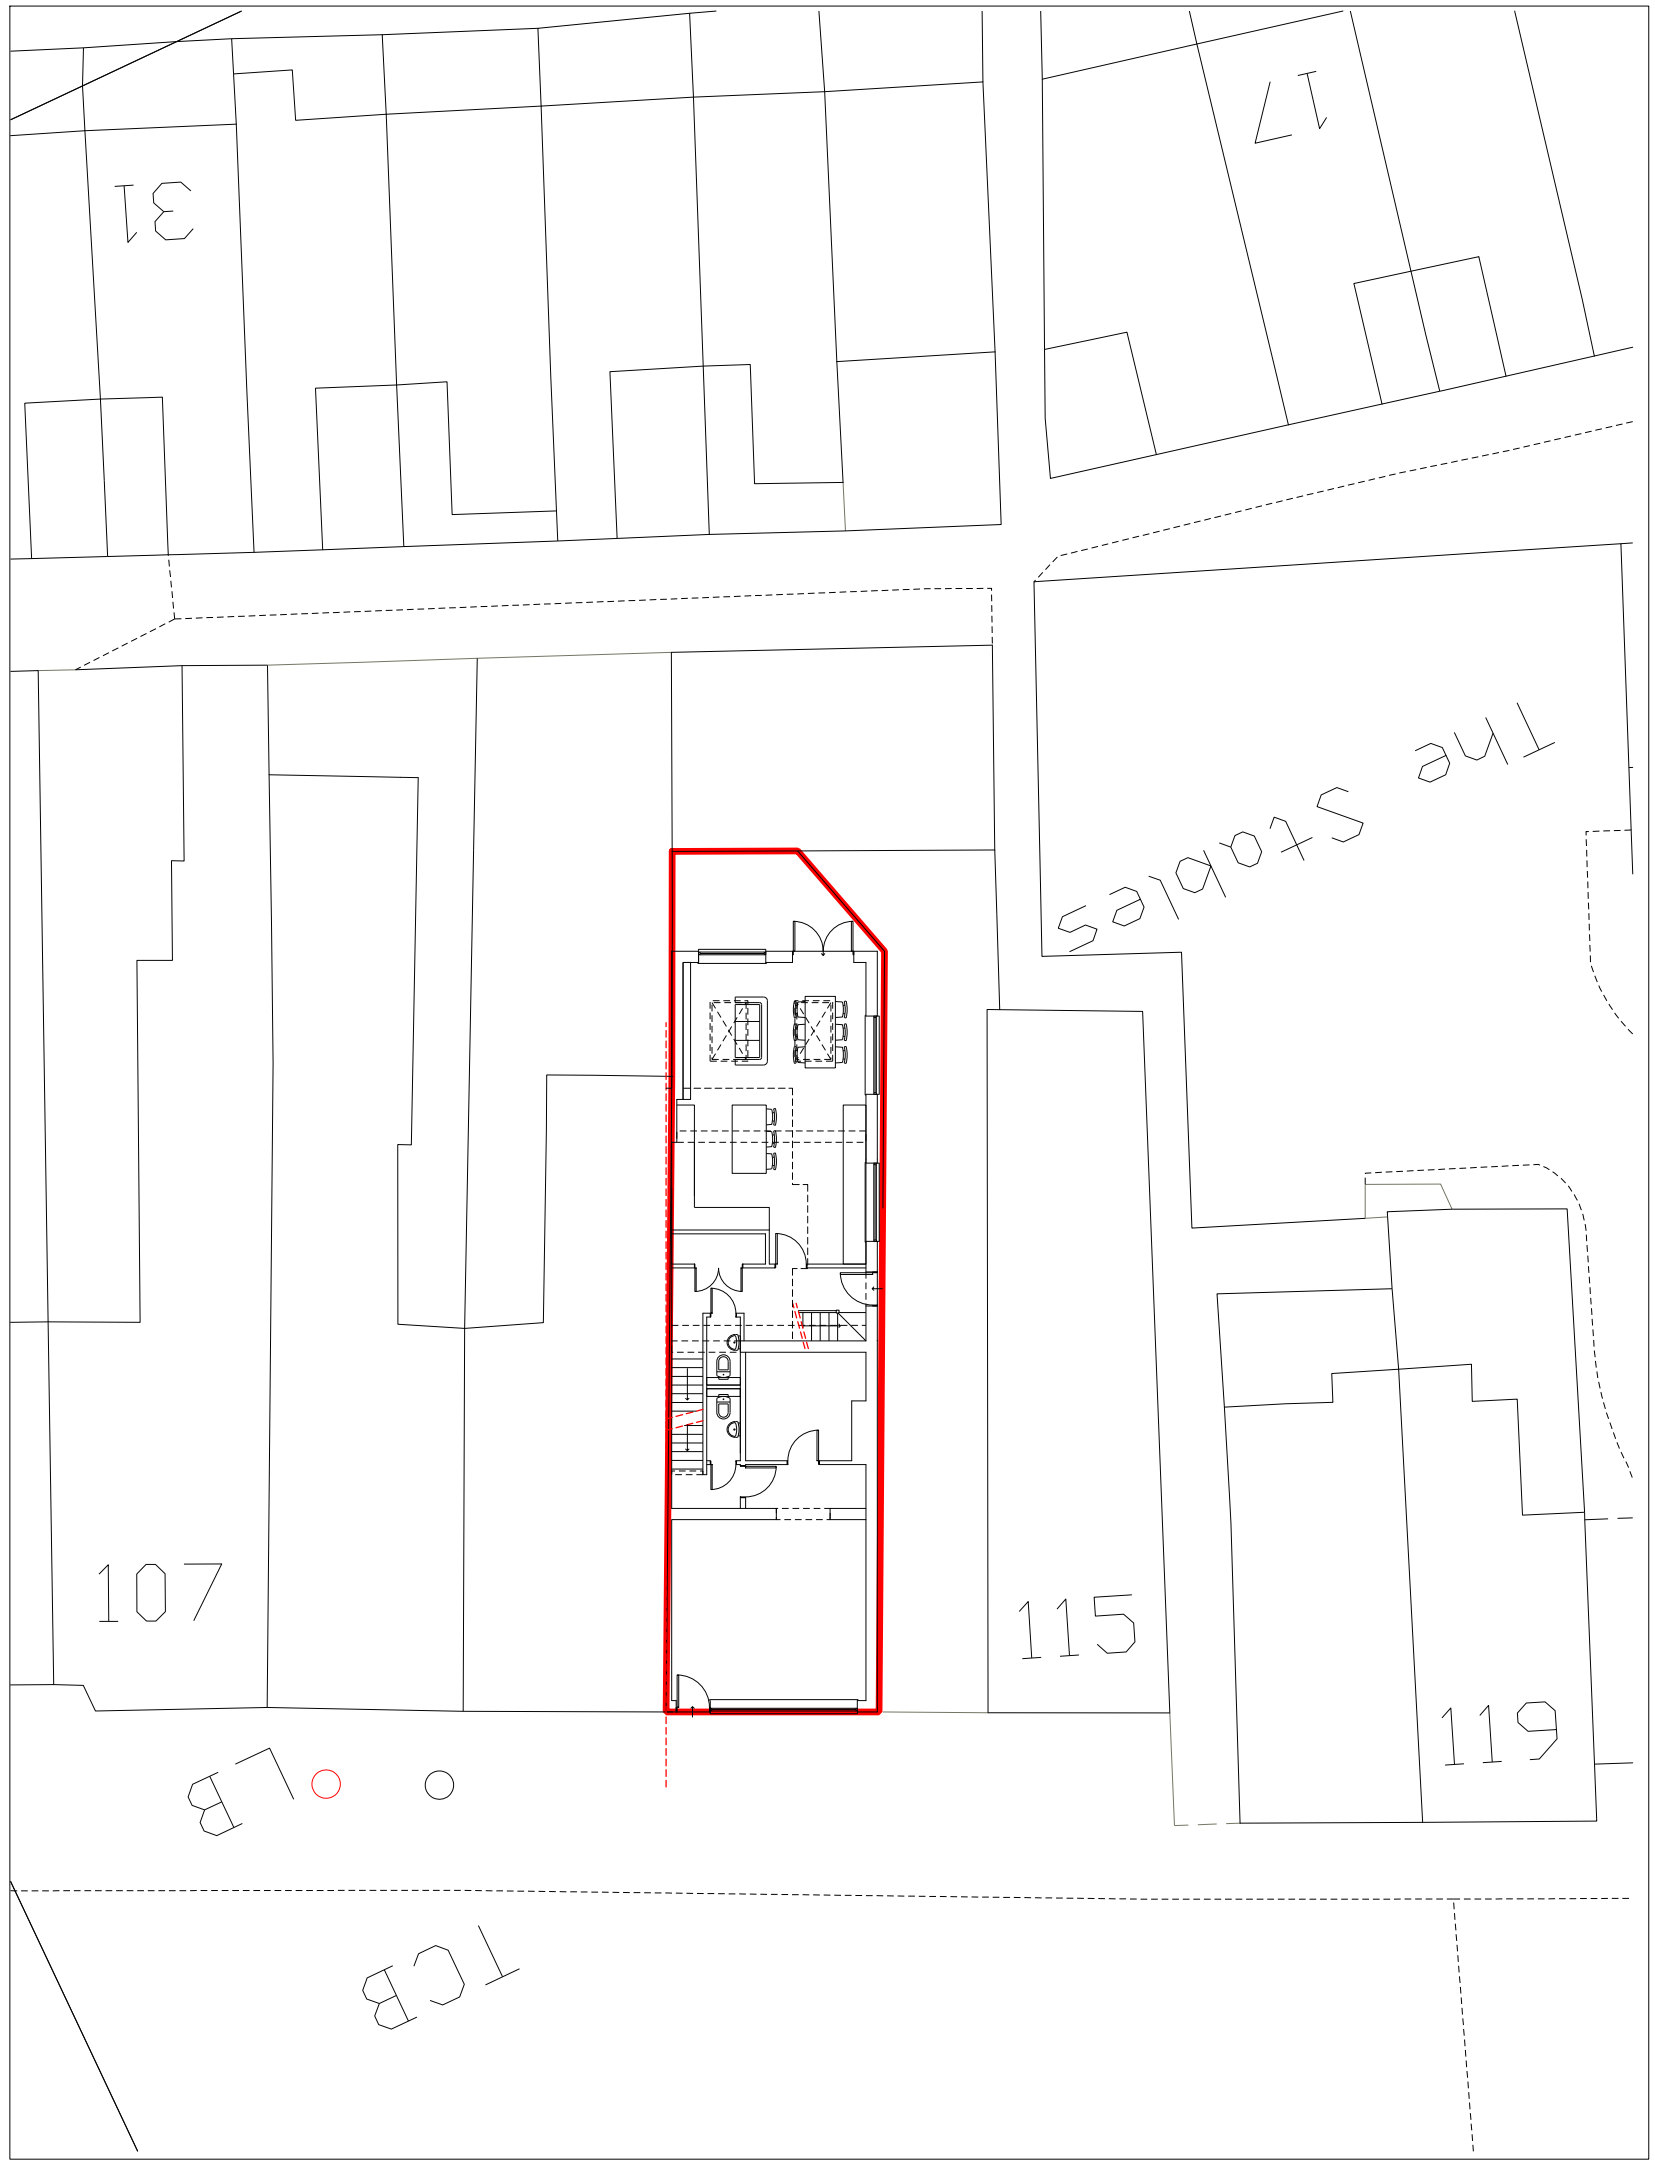

linberg design associates limited Unit M02 9th L & M Business Park, Norman Road, Rinehove, LIRIA A65 01 5845 887 4779 - 01 5845 887 4779 - 01 5845 887 4779		C 16-06-22 Updated following client comments - Submitted for planning A1 16-06-22 Updated following client comments	
Project Title: 113 Beech Road Chorlton, M21 9EQ Extension and redevelopment of existing property		Drg Title: Proposed Elevations & Site maps	
Drg No.: PP02		Revision: B	
Scale: 1:		Drawn By / Date: @ AI / JL	