


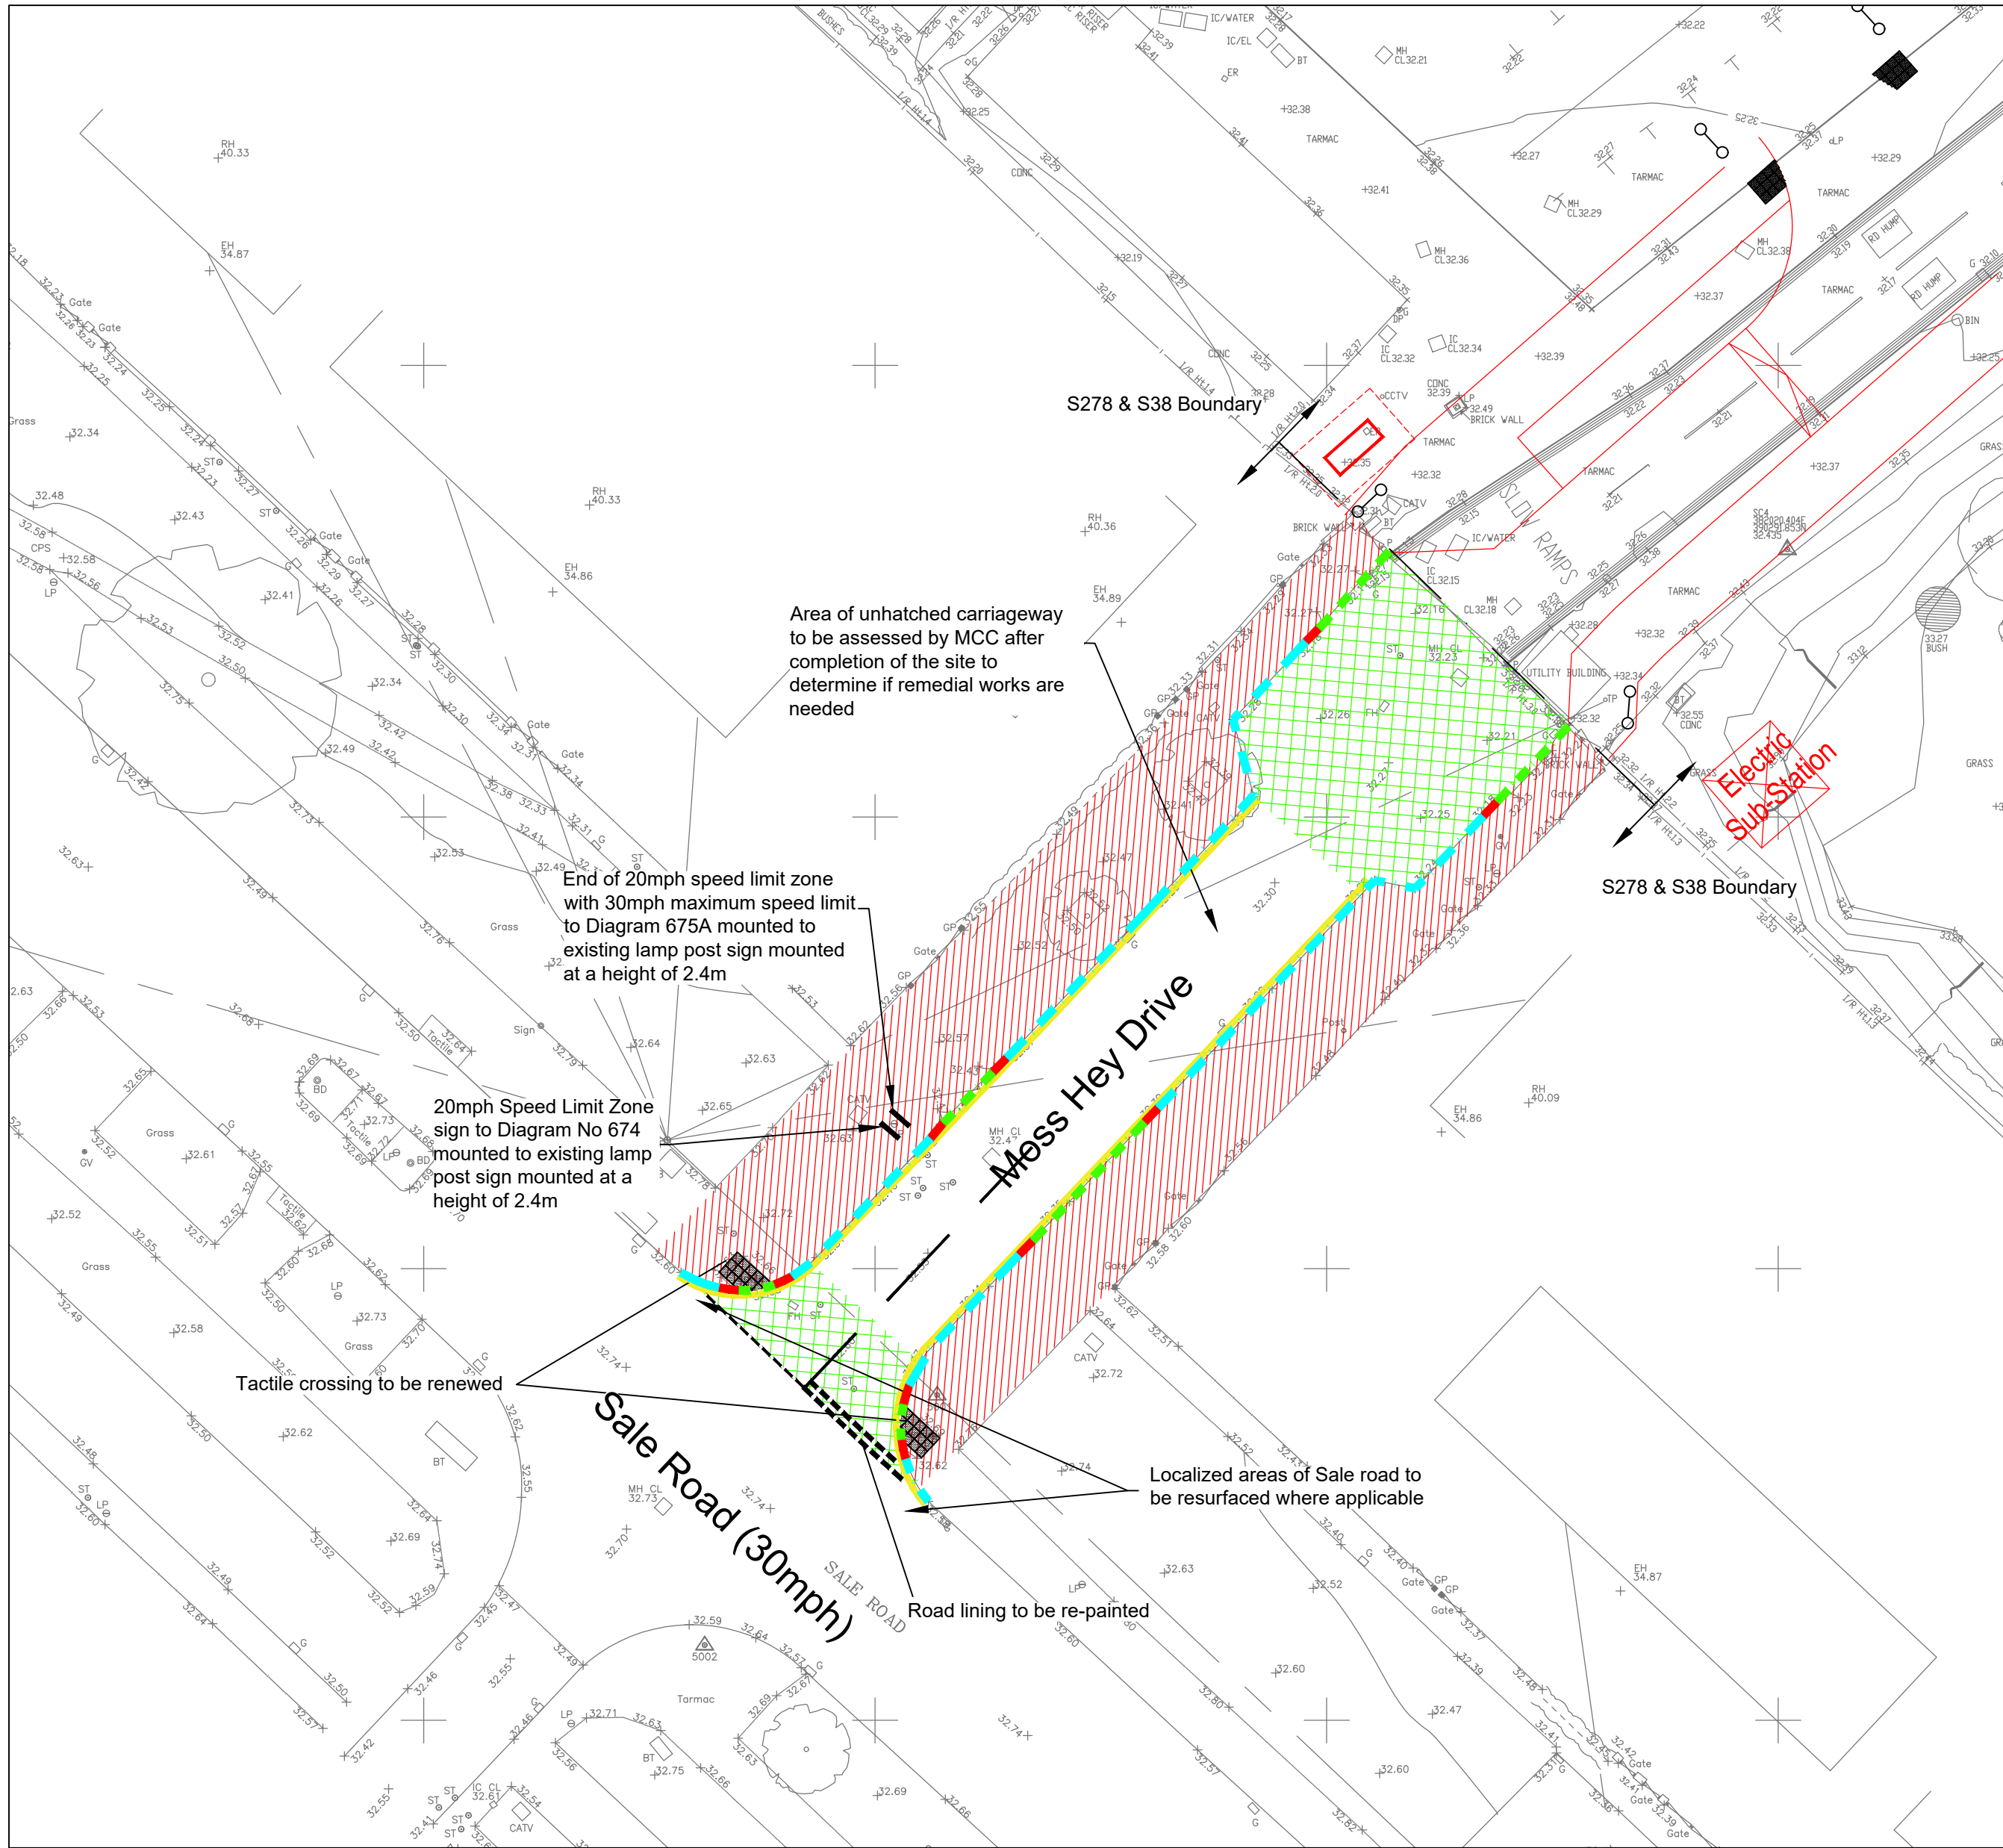


Moss Hey Road

Existing highway and footpath surfaces to remain as existing unless shown otherwise.

Details in this drawing are based on topo survey 02566/Topo by Geomatic Surveys Ltd & MH.US.03 by SurveyEng Ltd

The details provided on this drawing are subject to comments by all the relevant approving authorities. Until such time as all comments have been received and incorporated onto the drawings, all the information provided and costings, are used at Miller Homes risk and no liability will be accepted by RSK. Scheme based on Miller Homes site plan 2131/SL/01 Rev L.

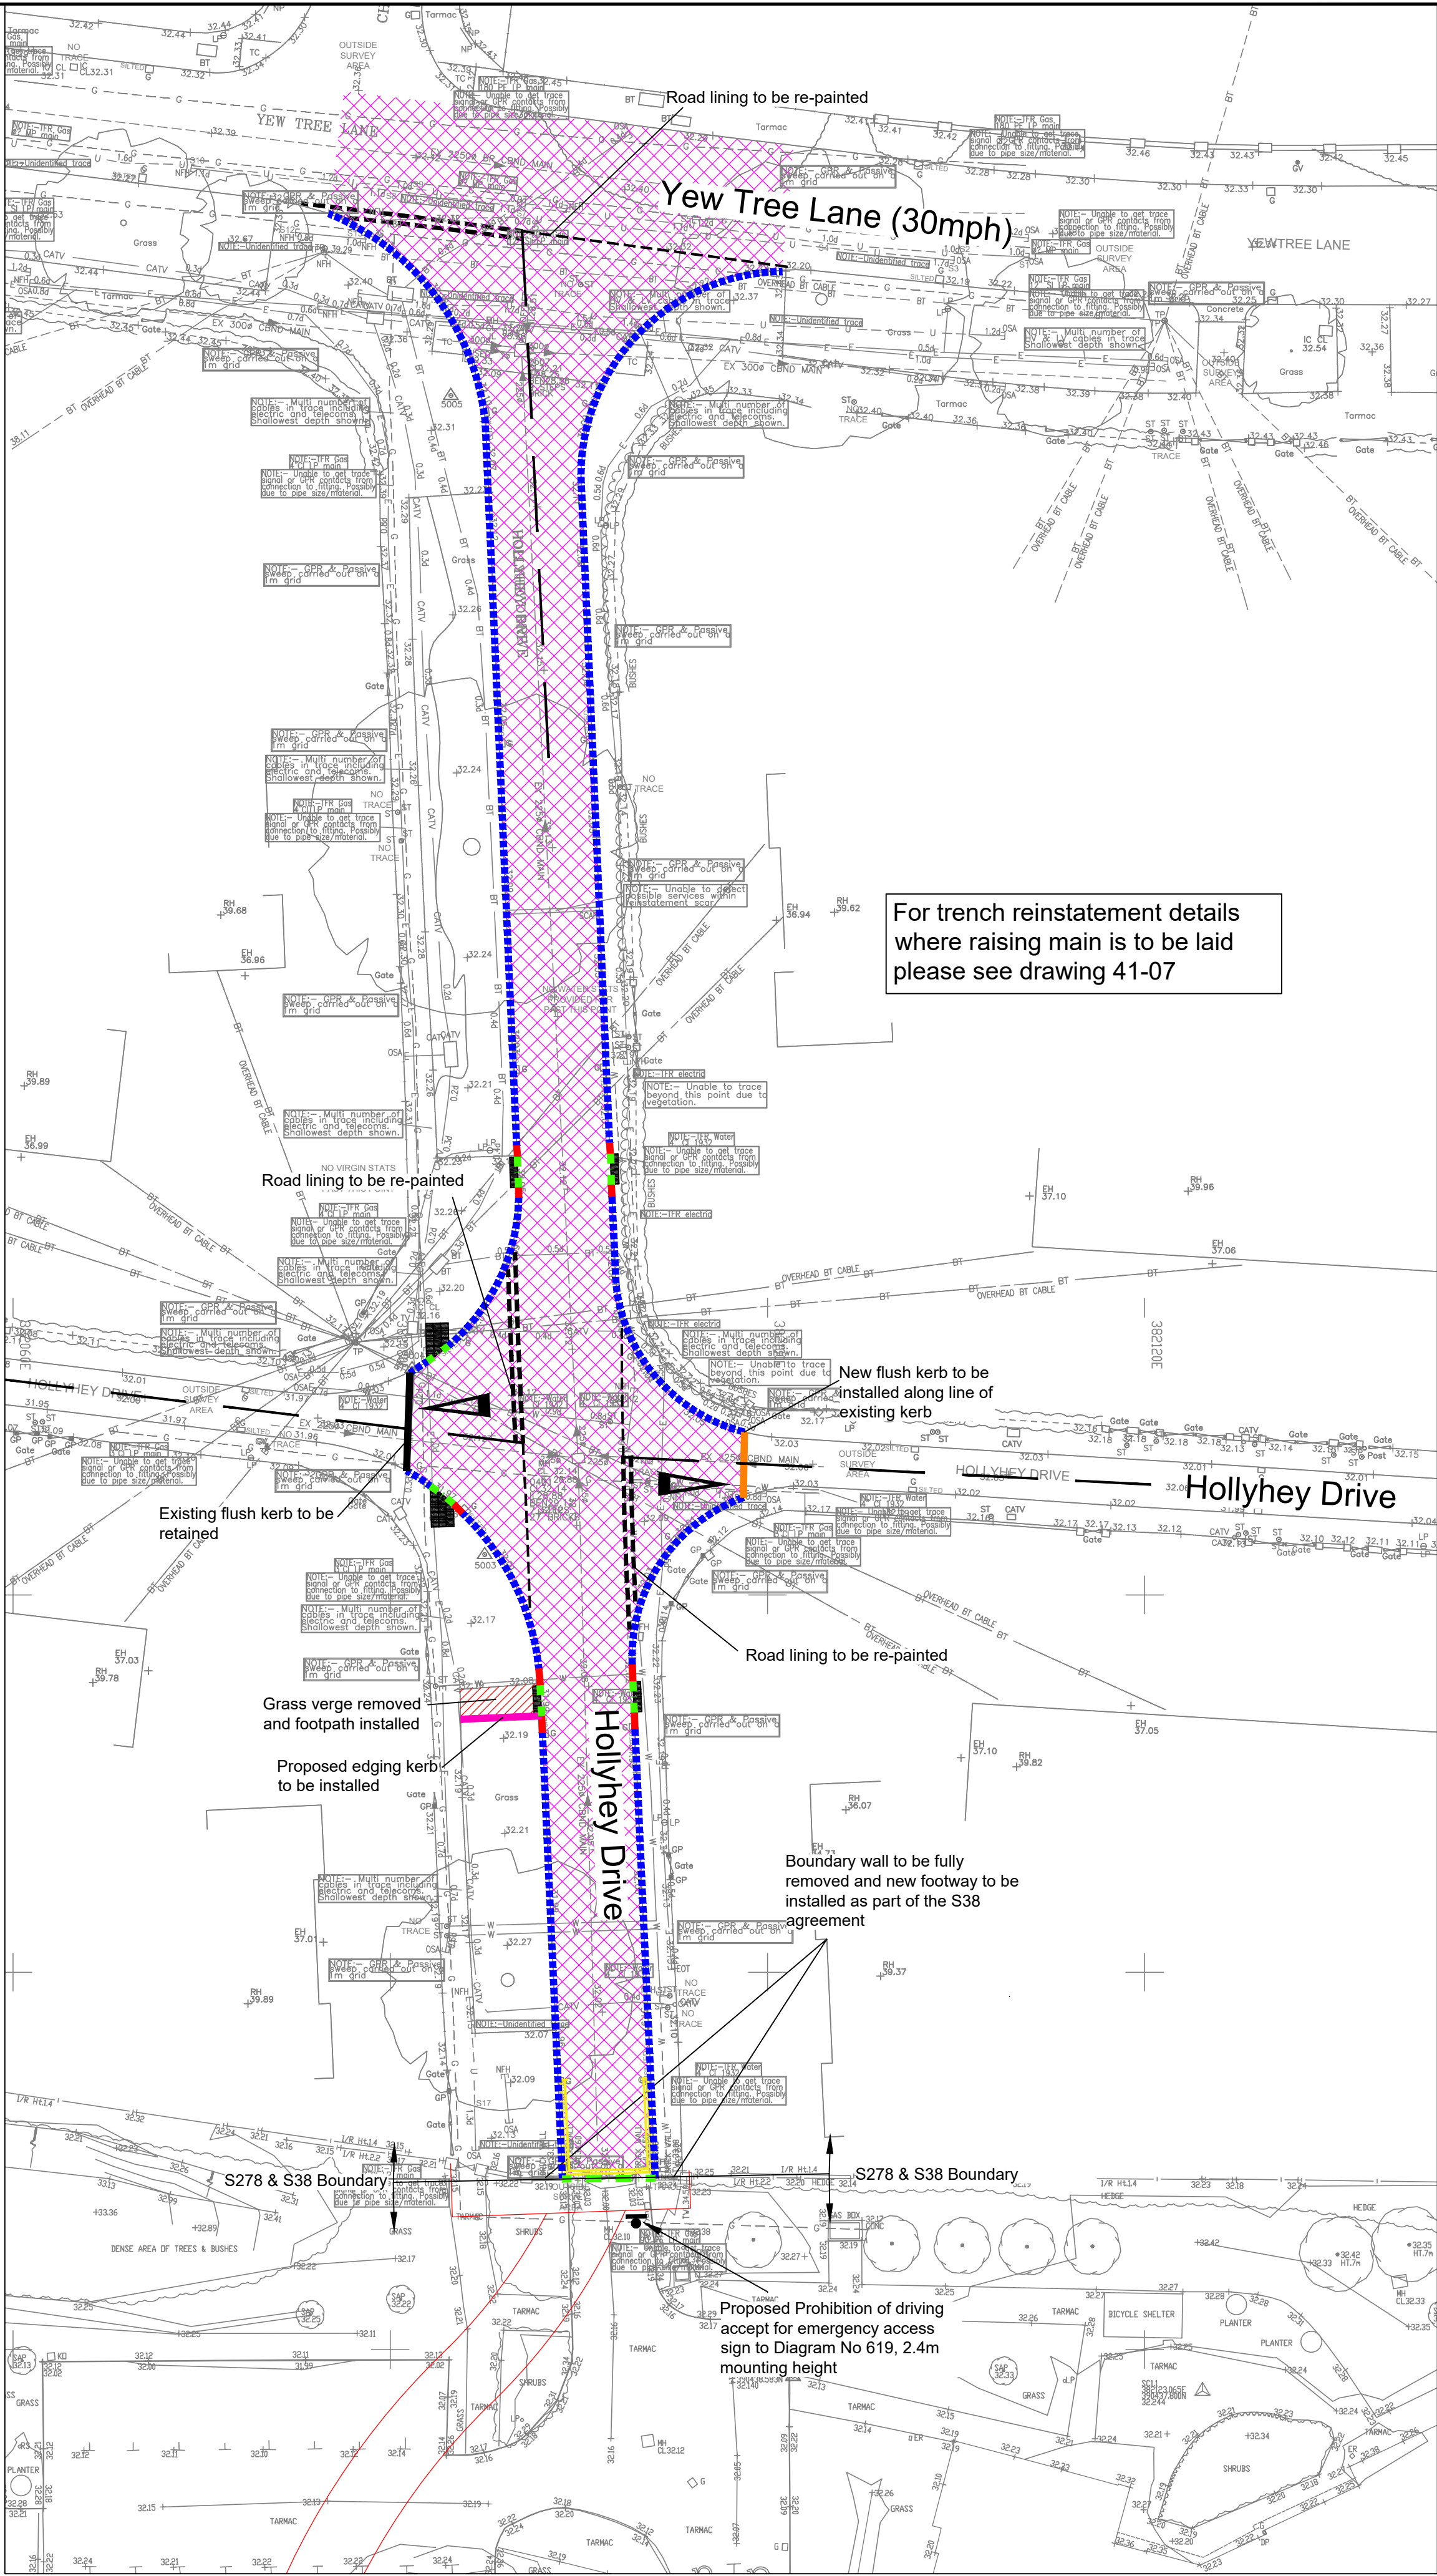

Hollyhey Drive

CIVIL / STRUCTURAL DESIGN RISK MANAGEMENT

Abnormal or unusual residual risks associated with the design outcomes shown on this drawing are:-

RSK LDE LTD has followed its Design Risk Management process for Hazard Elimination and Risk reduction in developing the designs shown on this drawing. Abnormal or unusual residual risks may be shown above where it is considered that such risk may not normally be expected by competent persons engaged on work of this nature or type.

- Proposed 125x255mm Half battered Kerb
- Proposed 900mm Transition Kerb
- Proposed Bullnose Kerb
- Existing Kerb
- Edging Kerb
- Concrete Square Channel Kerb laid flush to separate tarmac carriageway from concrete carriageway
- Existing Concrete Square Channel Kerb laid flush to separate tarmac carriageway from concrete carriageway
- Double Yellow Lines
- Proposed Area to be Resurfaced in Tarmac (Highway) AC10 Close Surf 100/150 to MCHW clause 912, PSV 60. Surface thickness to match existing see drawing "41-07 S278 Road and Drainage Construction Details
- Proposed Tarmac (Footpath) Use material AC6 Close Surf 100/150 to MCHW clause 909, PSV 50 see drawing "41-07 S278 Road and Drainage Construction Details
- Proposed Area to be reconstructed see drawing "41-07 S278 Road and Drainage Construction Details Carriageway construction to be min 450mm thick for frost protection
- Blister tactile Crossing

Rev.	Date	Amendment	Drawn	Chkd.	Appd.
P7	06.06.23	Updated to suit S278 comments received 19.05.23	LGS	MAR	
P6	18.05.23	Updated to suit S278 comments received 16.05.23	LGS	MAR	
P5	09.05.23	Updated to suit S278 comments received 24.04.23	LGS	MAR	

RSK
LAND & DEVELOPMENT ENGINEERING LTD
Spring Lodge Tel: +44 (0) 1928 726006
172 Chester Road Fax: +44 (0) 1928 725633
Heilsby Email: lde@rsk.co.uk
Cheshire, WA6 0AR Web: www.rsk.co.uk
United Kingdom

Client
miller homes

Project Title
Northenden
Manchester

Drawing Title
S278 General Arrangment

Drawn AP	Date MAY 22	Checked	Date	Approved	Date
Scale 1:250	Orig Size A1	Dimensions m	Project No. 882187	Drawing File	
Drawing No. 41-01-01	Rev. P7				

