



VISUAL SCALE 1:100 @ A3

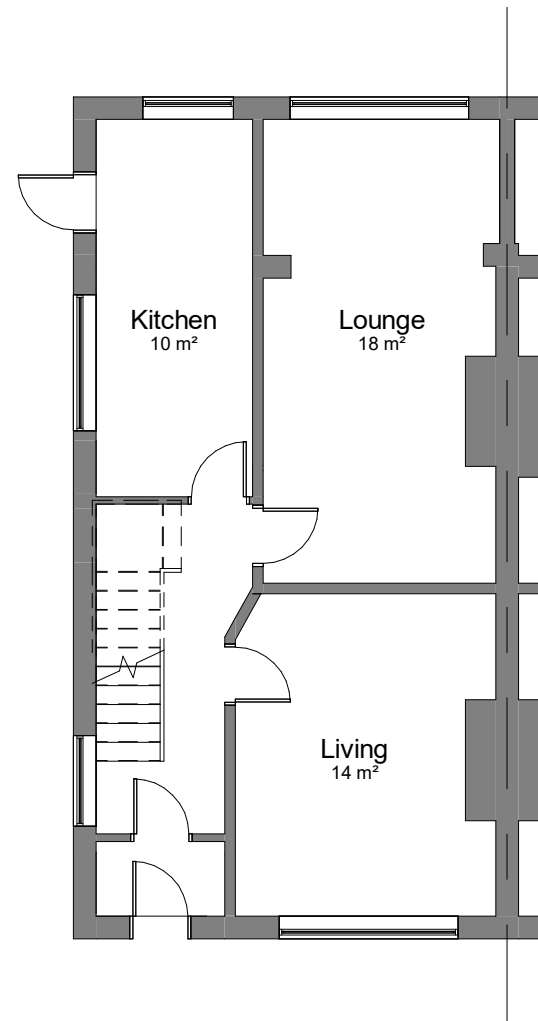

00-E-Ground Floor
1 : 100

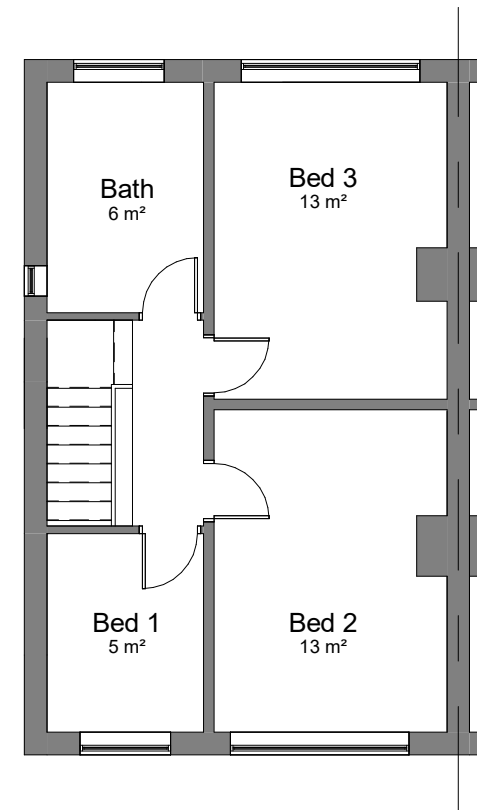

01-E-First Floor
1 : 100

COPYRIGHT © ALL RIGHTS RESERVED BY VIKAS ALYAS LTD. DO NOT SCALE FROM DRAWING. DRAWING INDICATES DESIGN INTENT ONLY. REPORT ANY DISCREPANCIES TO CLIENT / VA LTD. NOT TO BE USED FOR CONSTRUCTION UNLESS STATED SO. TO BE READ IN CONJUNCTION WITH OTHER DRAWINGS OR SPECIFICATION WHERE PROVIDED.



0161 511 8479
vikas@architek.uk
916 Stockport Road, Levenshulme, Manchester, M19 3AB

No.	Description	Date
P1	Issue to Planning	14.06.2022

PROJECT Two storey side and rear extension + Roof Dormer Extension		ADDRESS 306 Mauldeth Road West Chorlton cum Hardy Manchester M21 7RF		CLIENT Tasneem Riaz		
		SHEET Existing Floor Plans		Date 14.06.2022	Project number 1164	Scale (@ A3) 1 : 100
Drawn by VA	DRAWING NUMBER A102			REV P1		
Checked by VA						
Manchester City Council	PURPOSE OF ISSUE PLANNING					