





PARK STREET 495 - Kitchens

ARCHITECTURAL EMPORIUM Ltd
EMAIL: mail@architectural-emporium.co.uk
WEB: www.architectural-emporium.co.uk
ADDRESS: 13 Hope St, Liverpool, L1 9BQ
PHONE: +44 (0)151 363 0000

 

- Application Site Edge in red

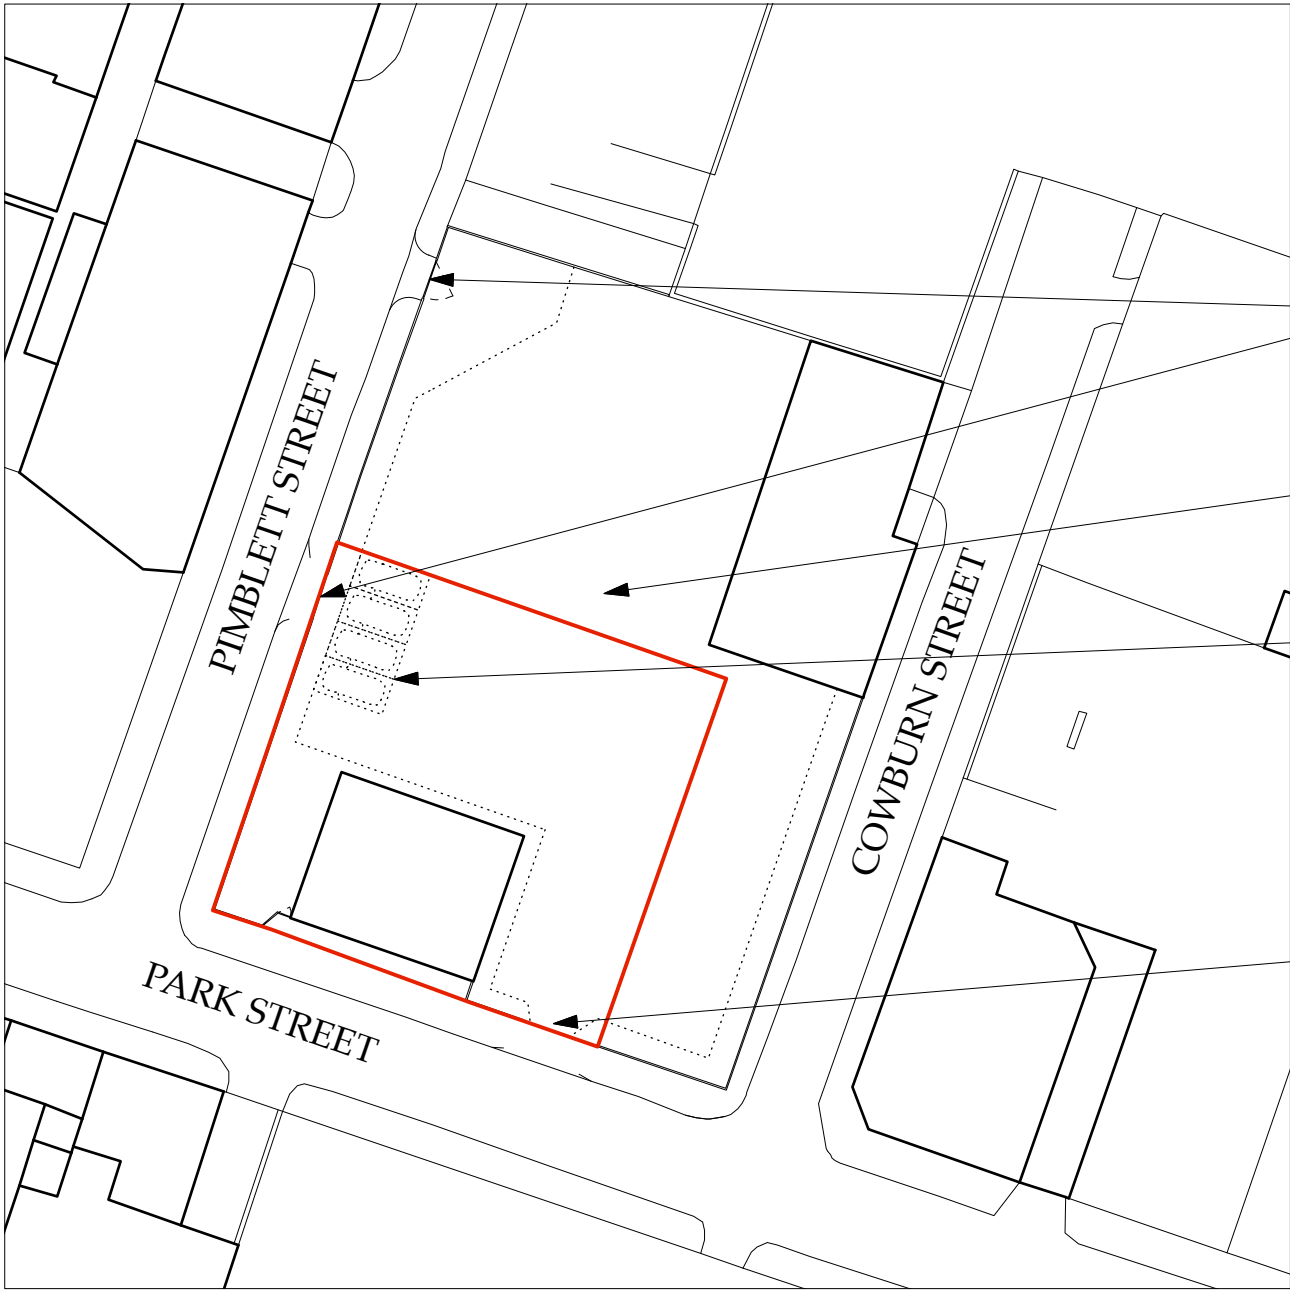

SITE PLAN

RevA: 21.07.22
Boundary updated

FOR: PLANNING
CHECKED BY: TW | DRAWN BY: AK
SCALE: 1:500
PAPER SIZE: A3
JOB: PARK STREET 495 - Kitchens

K-2.010_RevA
FIRST ISSUE: 15.07.22
PROPOSED SITE PLAN