



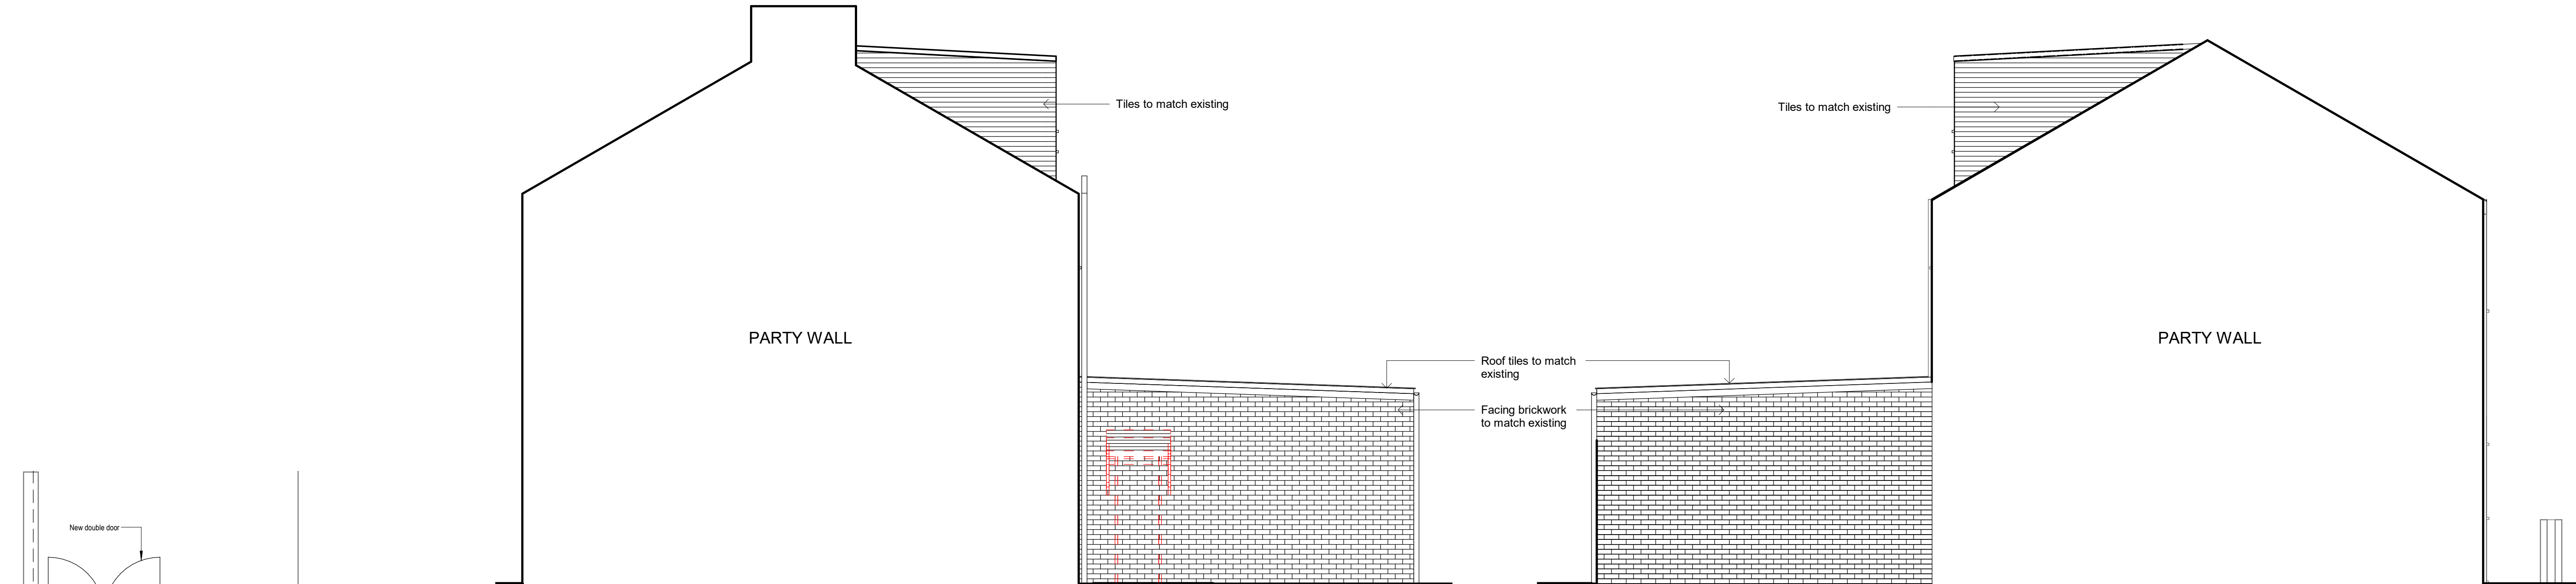


SIDE ELEVATION (PARTY WALL SIDE)
1:50


SIDE ELEVATION (PARTY WALL SIDE)
1:50

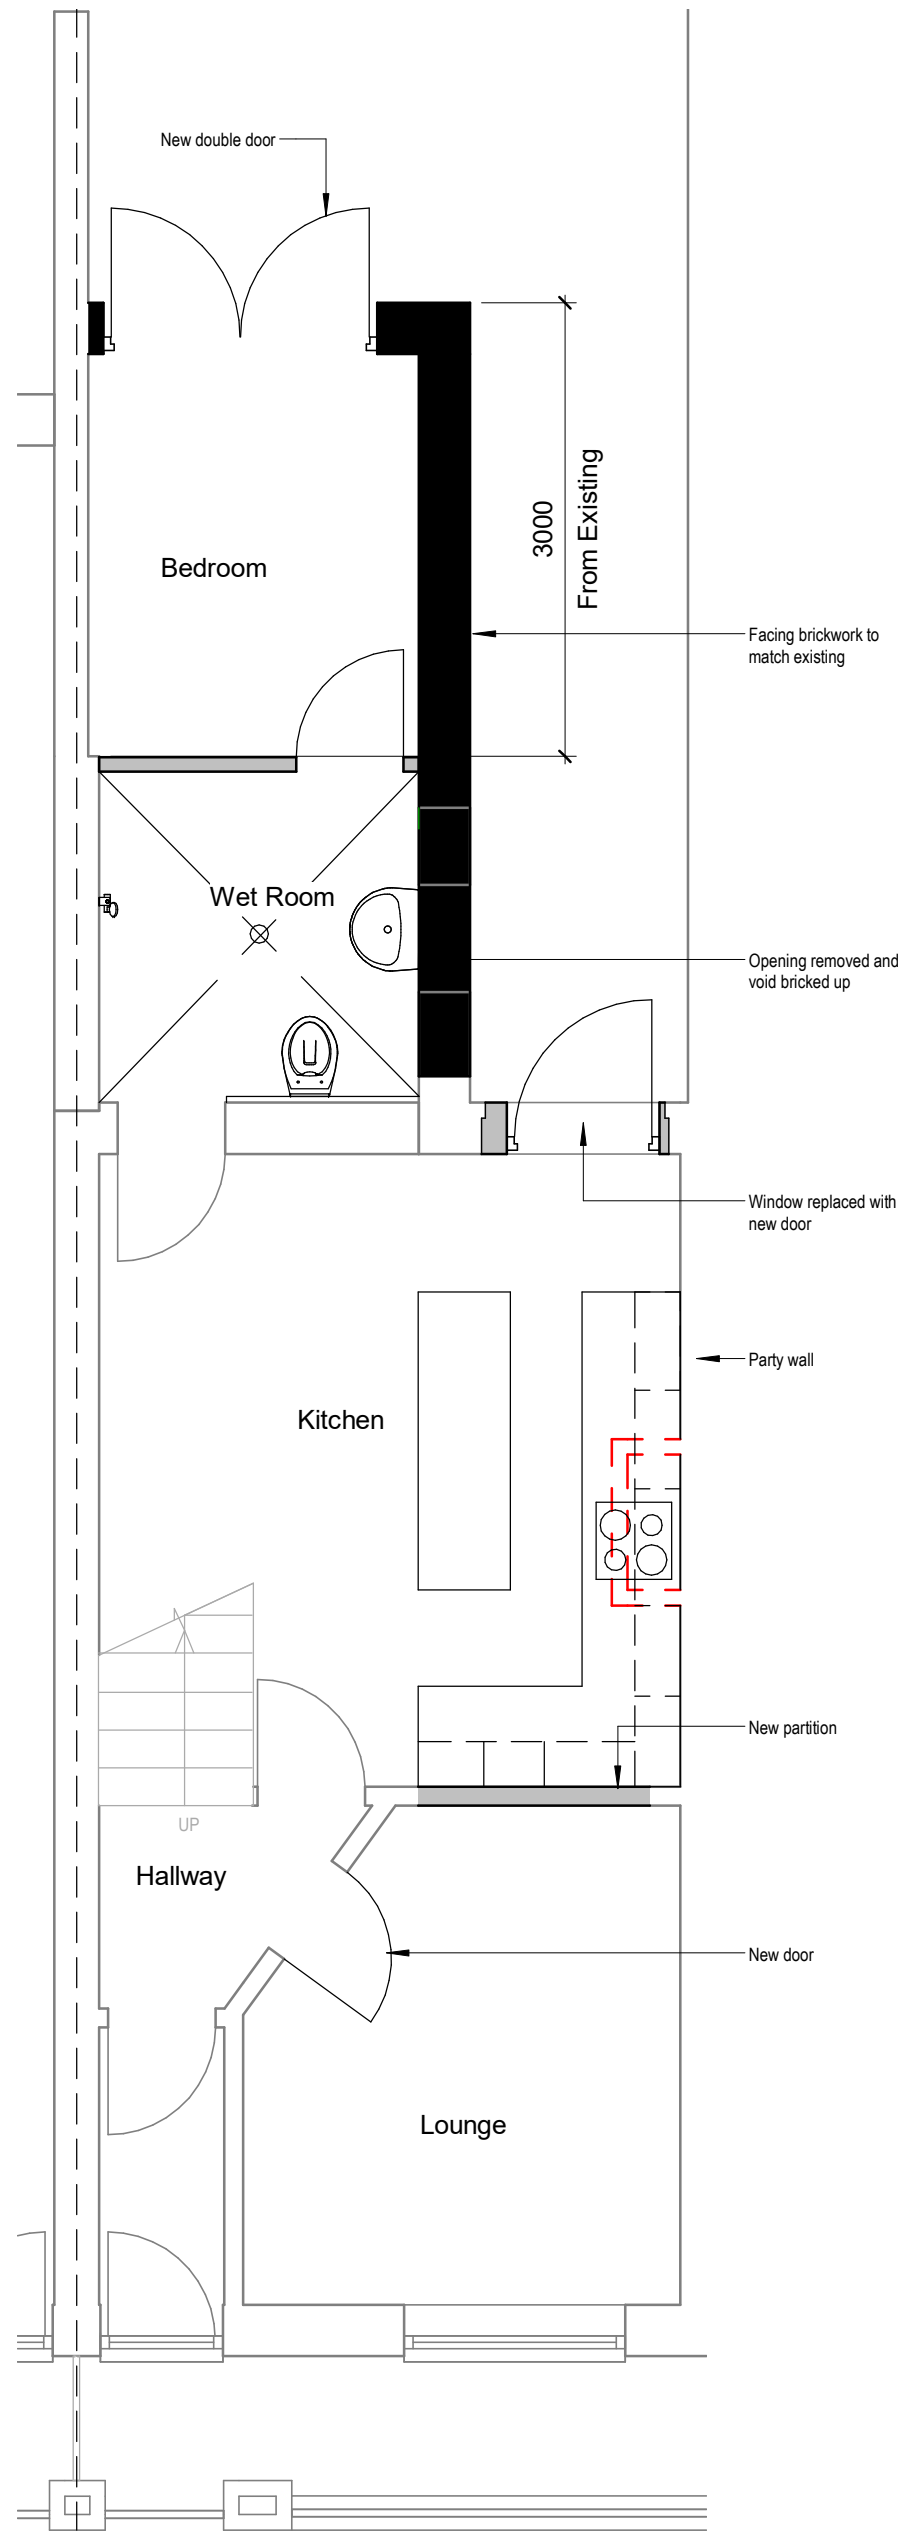

GROUND FLOOR PLAN
1:50

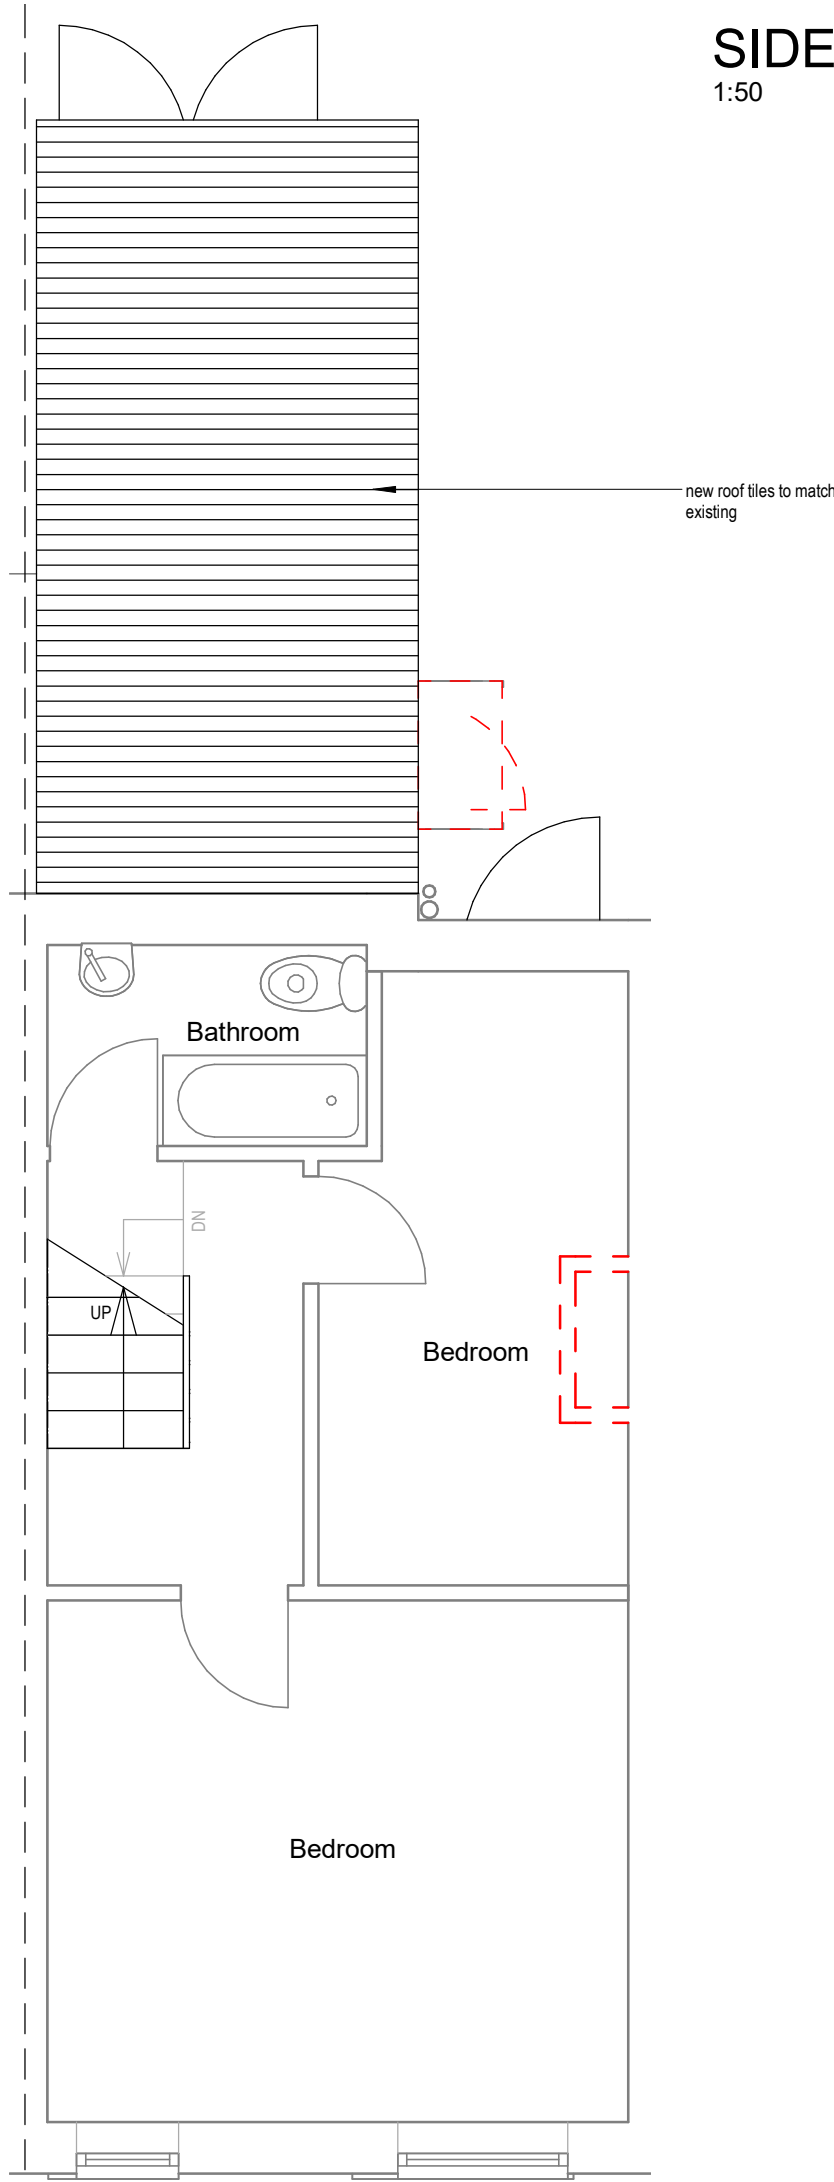


FIRST FLOOR PLAN
1:50

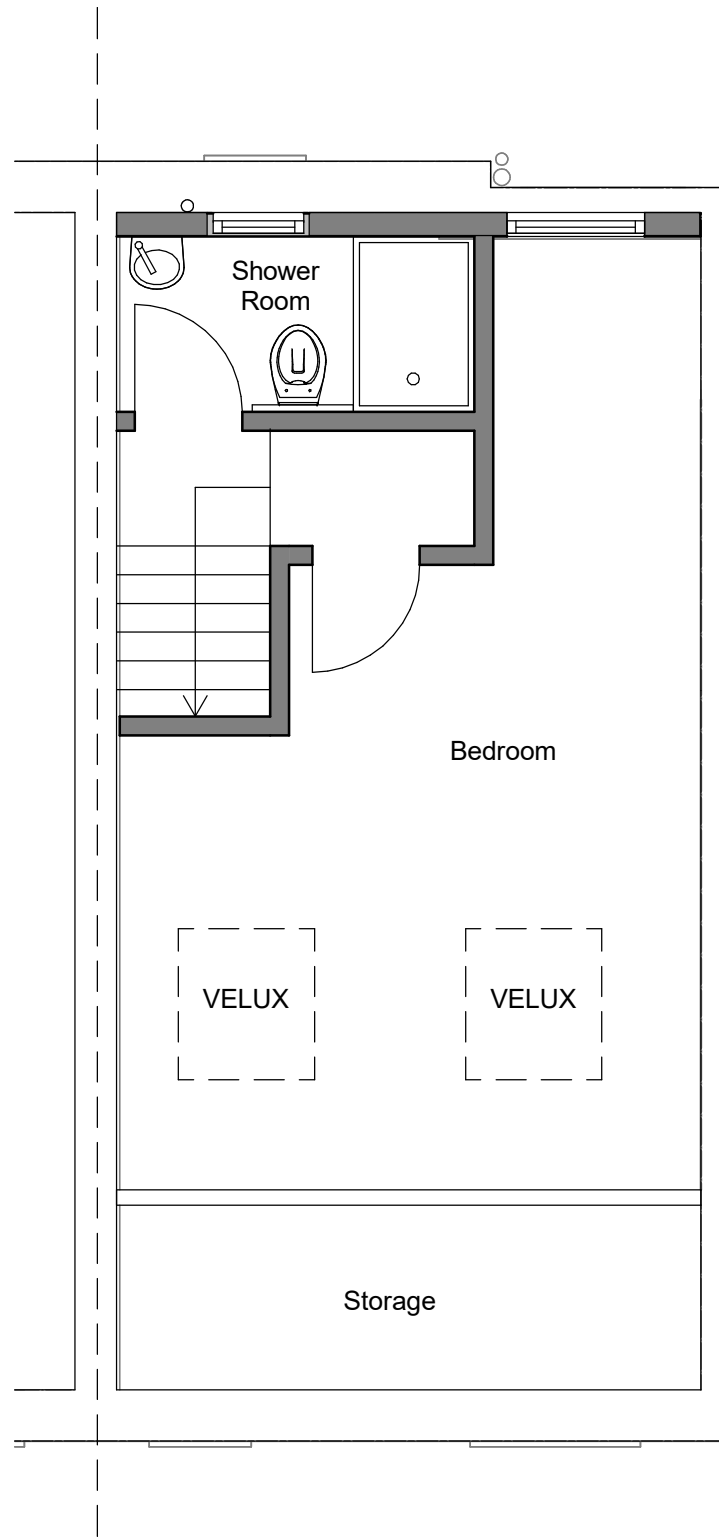

LOFT PLAN
1:50



FRONT ELEVATION
1:50

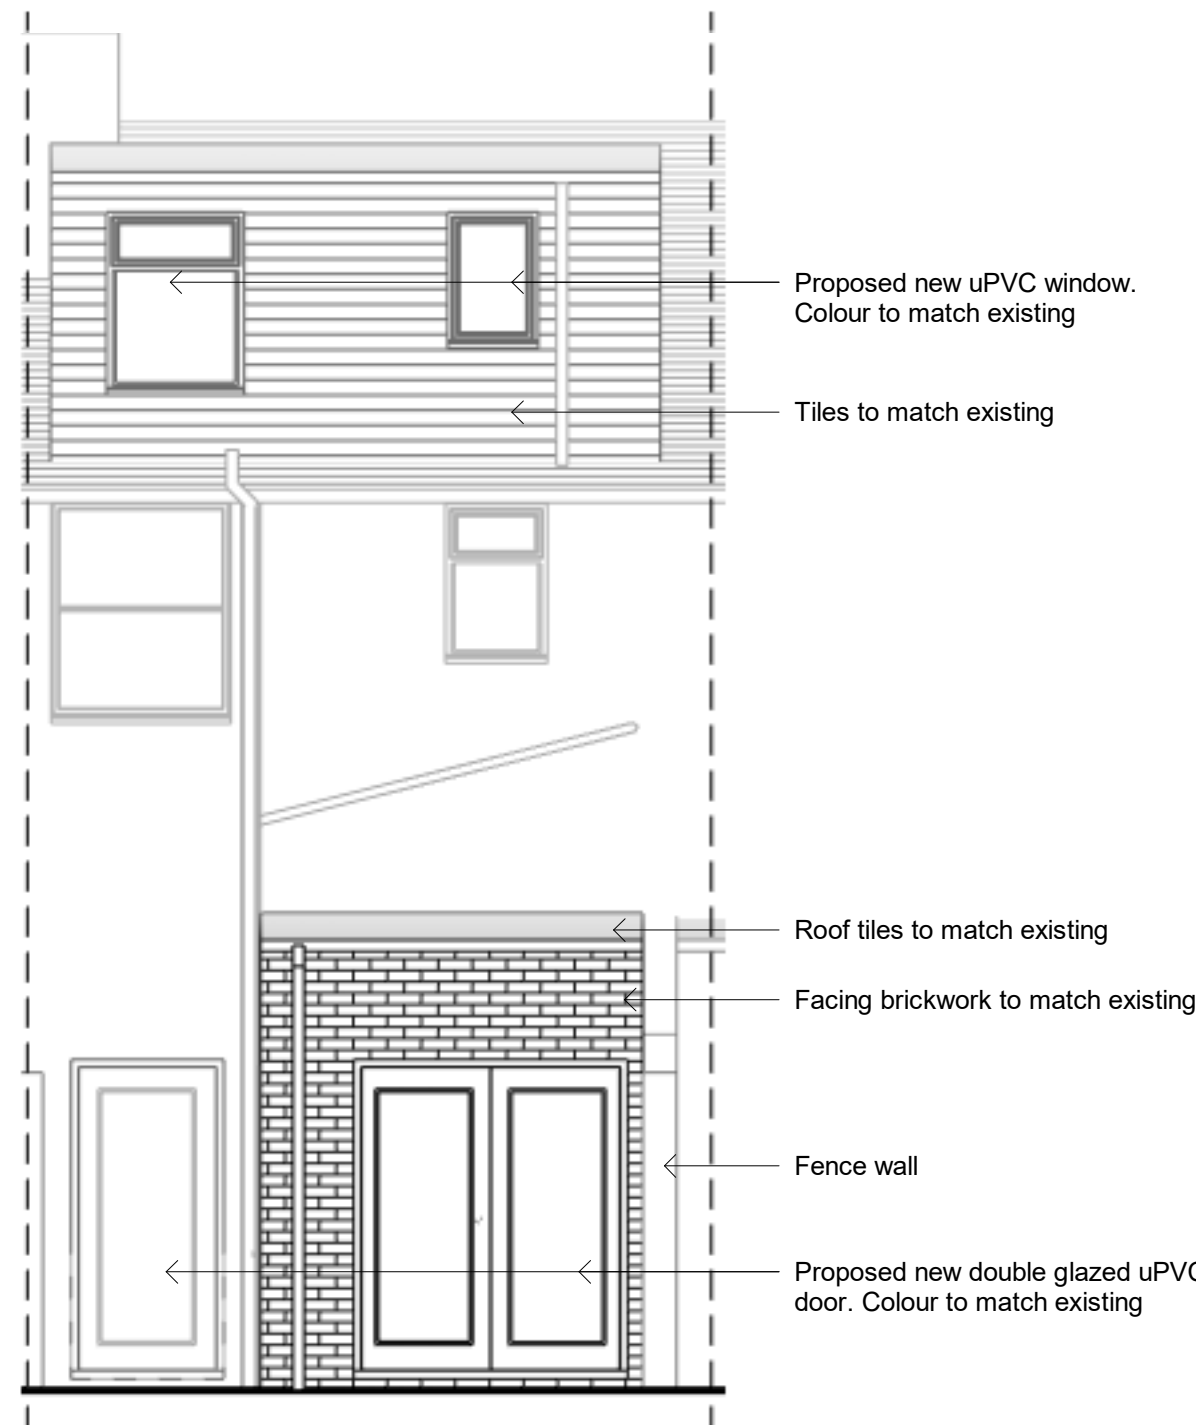

REAR ELEVATION
1:50



GENERAL NOTE
THESE DRAWINGS ARE FOR THE PURPOSE OF ACHIEVING LOCAL AUTHORITY PLANNING PLANS APPROVAL ONLY AND MUST NOT BE USED AS A WORKING DRAWINGS FOR BUILDING CONSTRUCTION. THESE DESIGN DRAWINGS MUST BE READ IN CONJUNCTION WITH ANY STRUCTURAL ENGINEERS DESIGN, DRAWINGS AND CALCULATIONS.

REV	DESCRIPTION	DATE	REV BY	CHKD BY
C	PROPOSED DORMER ELEVATION ADDED	26/07/2022	JA	MS
B	ADDITIONAL ELEVATION TO PARTY WALL SIDE ADDED	06/07/2022	JA	MS
A	PLANNING ISSUE	25/05/2022	JA	MS
REV	DESCRIPTION	DATE	REV BY	CHKD BY

CLIENT	Miss Bailey, 83 Horton Road, M14 7QD
PROJECT	REAR ELEVATION EXTENSION WITH DORMER LOFT CONVERSION

DRAWING	PROPOSED FLOOR PLAN & ELEVATIONS
SCALE	1 : 50
PAPER SIZE	A1
DATE	24/05/2022
DRAWN BY	AD
DAY DRAWING No.	A200
REVISION	C
PROJECT No.	D_312
DRAWING STATUS	PLANNING
Information contained on this drawing is the sole copyright of DORIC STUDIO Ltd. and is not to be reproduced without their permission.	

**DORIC
STUDIO**

128 City Road, London EC1V 2NX
M: 07570405600
E: studio1.doric@gmail.com