



• Survey of existing site and all dimensions to be verified by GCMW on-site prior to setting-out, manufacture & construction;  
• All mirrors to be adhesively & mechanically fixed;  
• Any variations to be agreed with Client/Architect;  
• All stud work show indicatively. GC responsible to ensure stability of all studwork;  
• All proposed floor and ceiling levels shown to be confirmed upon receipt & verification of existing landlord levels.

• Refer to EMT drawings for M&E Design Intent, Details and Specification;  
• Refer to Studio Amort drawings for Lighting;  
• Refer to Hyphen drawings for Final Setting-out of Consultants visible equipment.

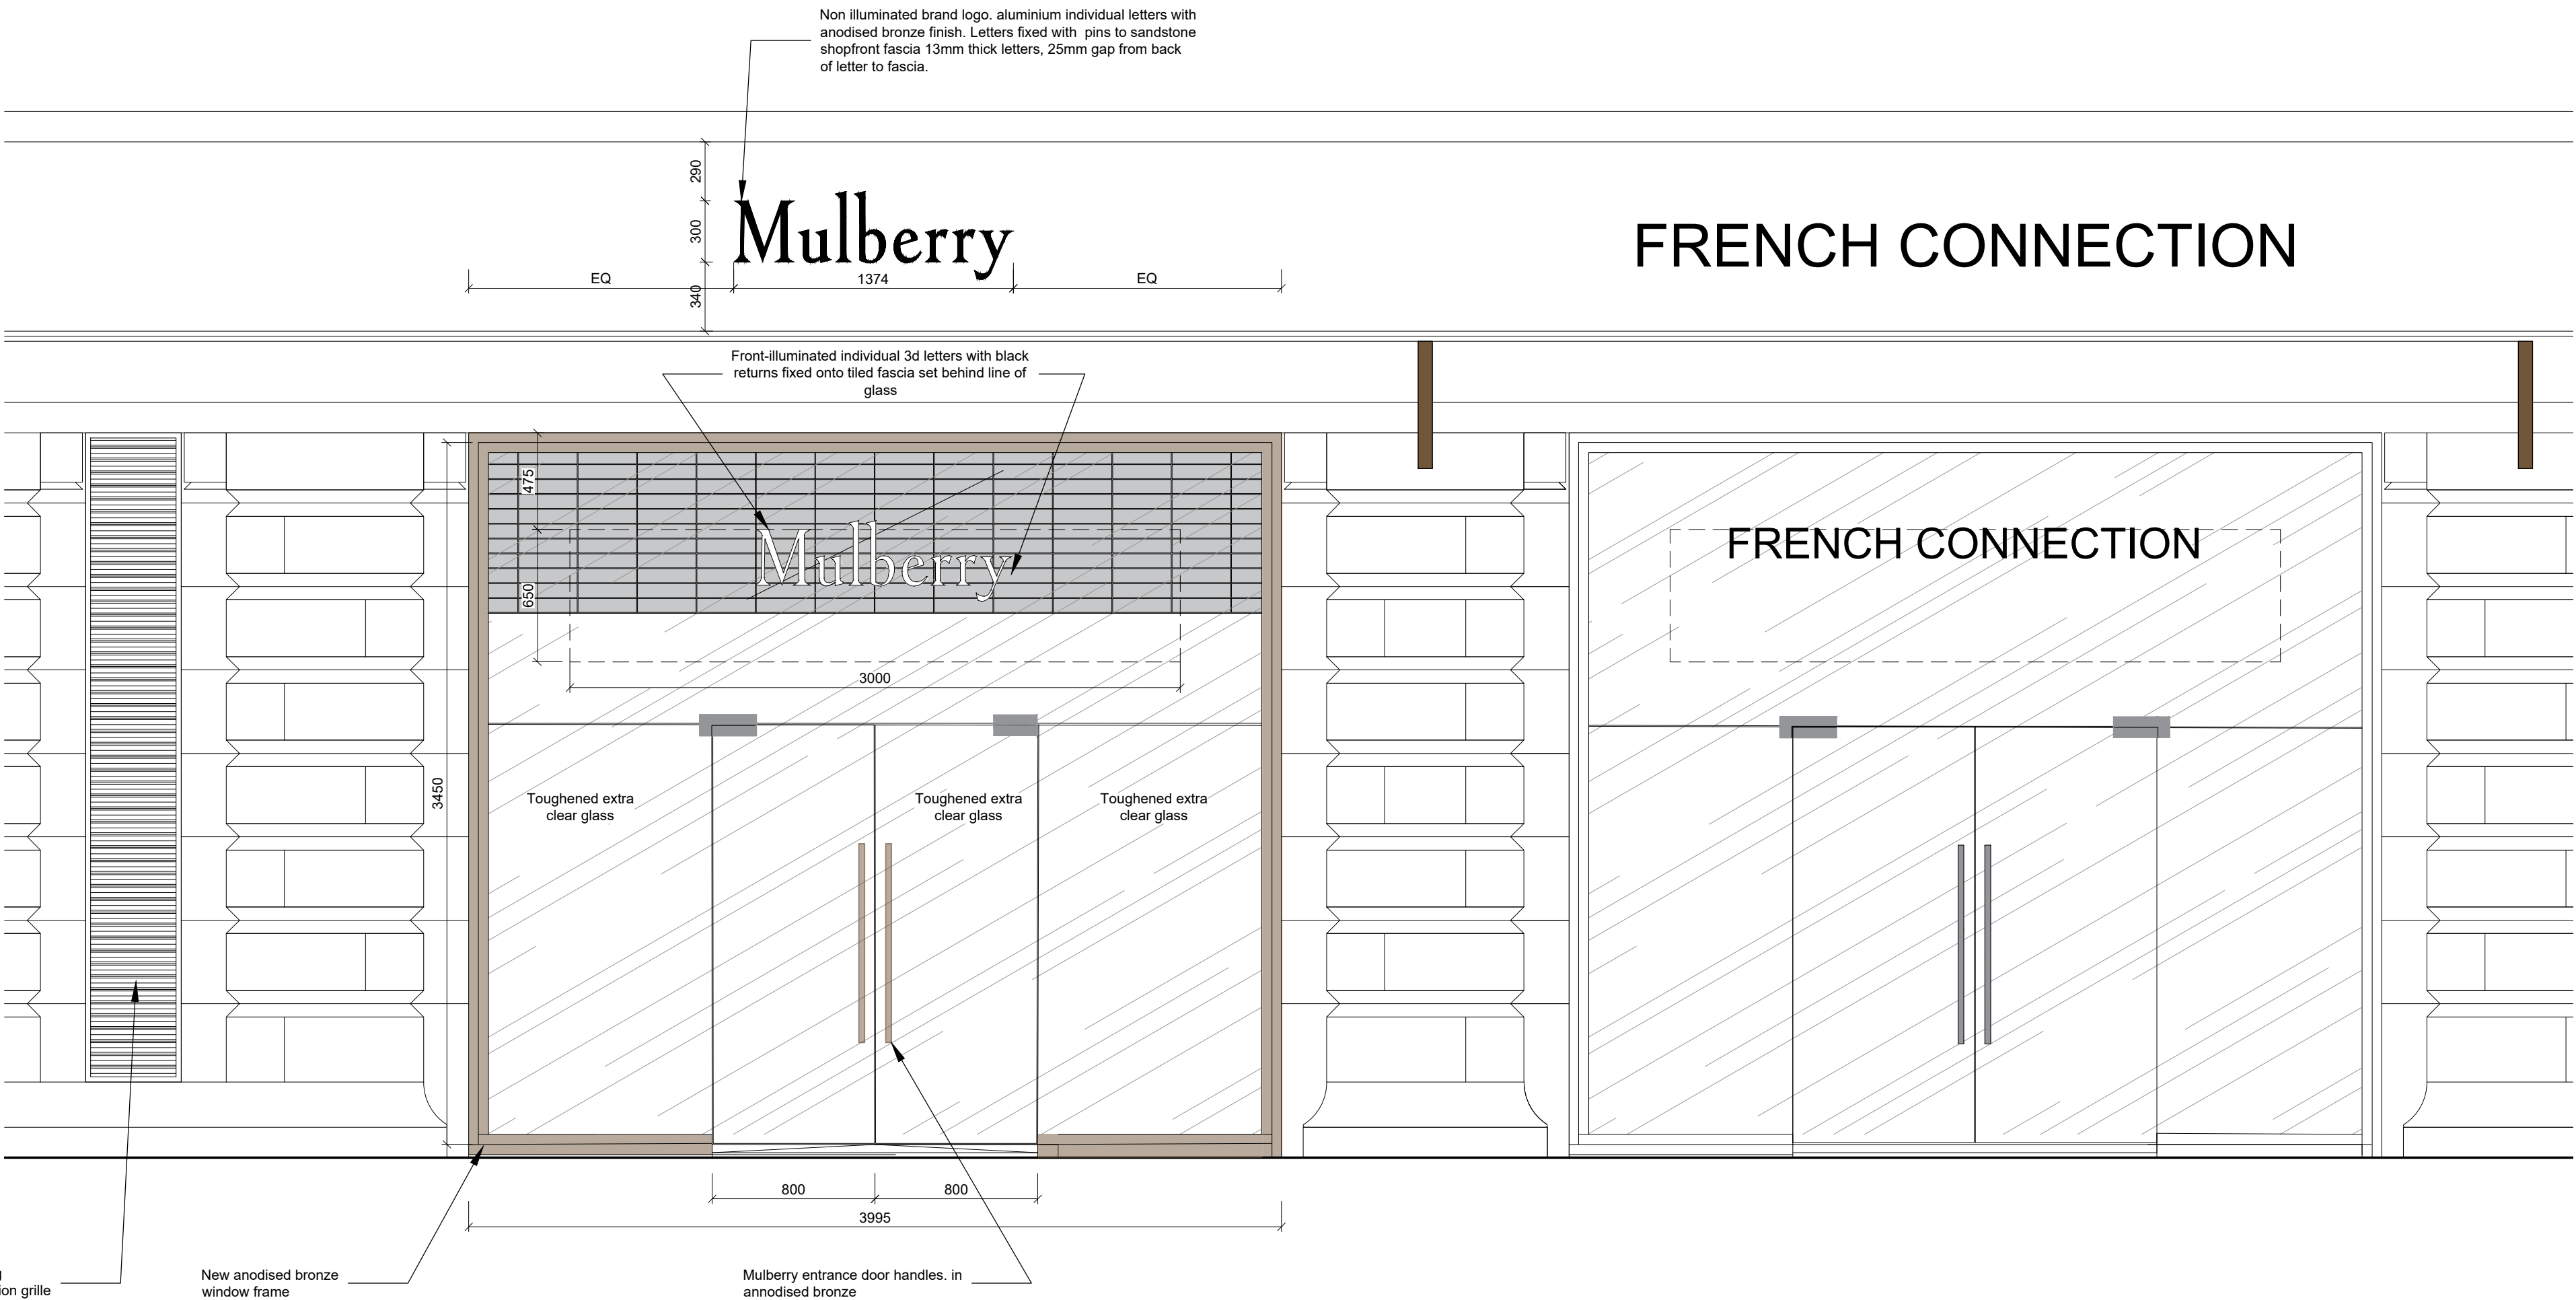

### Shopfront Elevation

SCALE: 1:25 @ A1

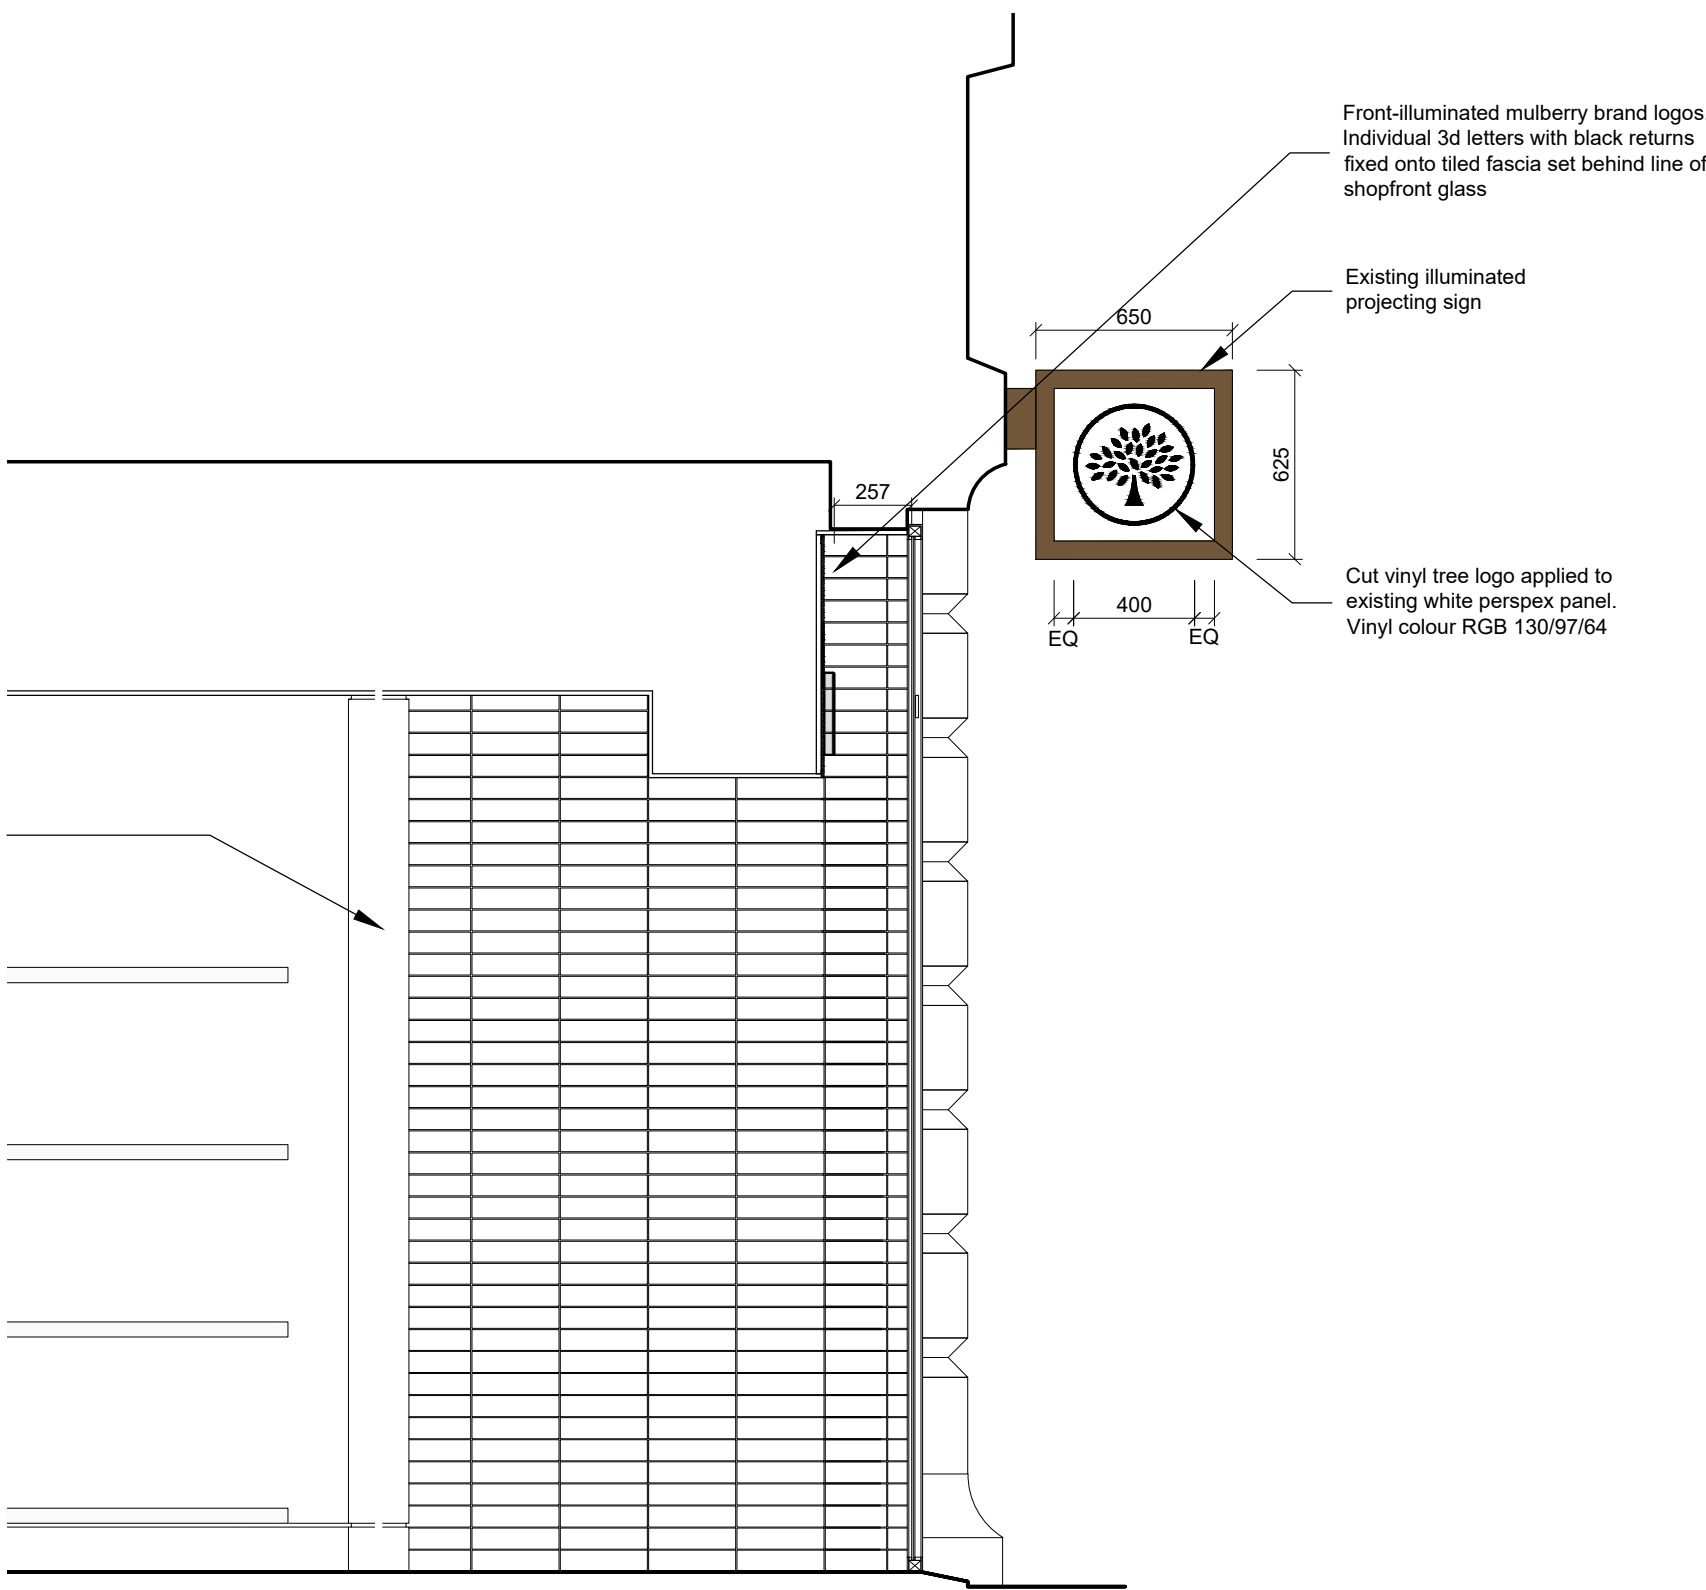

### Shopfront Section

SCALE: 1:25 @ A1

|     |                  |     |       |            |
|-----|------------------|-----|-------|------------|
| T8  | Revised Planning | TL  | SMS   | 26.04.2022 |
| T2  | Tender Pack      | SMS | TL    | 28.04.2022 |
| T1  | Draft Tender     | SMS | TL    | 22.04.2022 |
| Rev | Description      | By  | Check | Date       |

**Hyphen**

3 Charlecote Mews  
Staple Gardens  
Winchester, SO23 8SR  
+44 1962 835500  
info@hyphen.archi

Client  
T5

Project  
MANCHESTER  
UK, Manchester, 5 Exchange

Drawing  
SHOPFRONT

|           |            |        |         |
|-----------|------------|--------|---------|
| Scale     | Date       | Author | Checked |
| 1:25 @ A1 | 21.04.2022 | SMS    | TL      |

|           |        |
|-----------|--------|
| Workstage | Status |
|           | TENDER |

|                    |             |          |
|--------------------|-------------|----------|
| Hyphen Project No. | Drawing No. | Revision |
| 8095               | A001        | T8       |

Scale only for planning purposes  
Report any discrepancies to the author  
© The Hyphen Group Ltd